



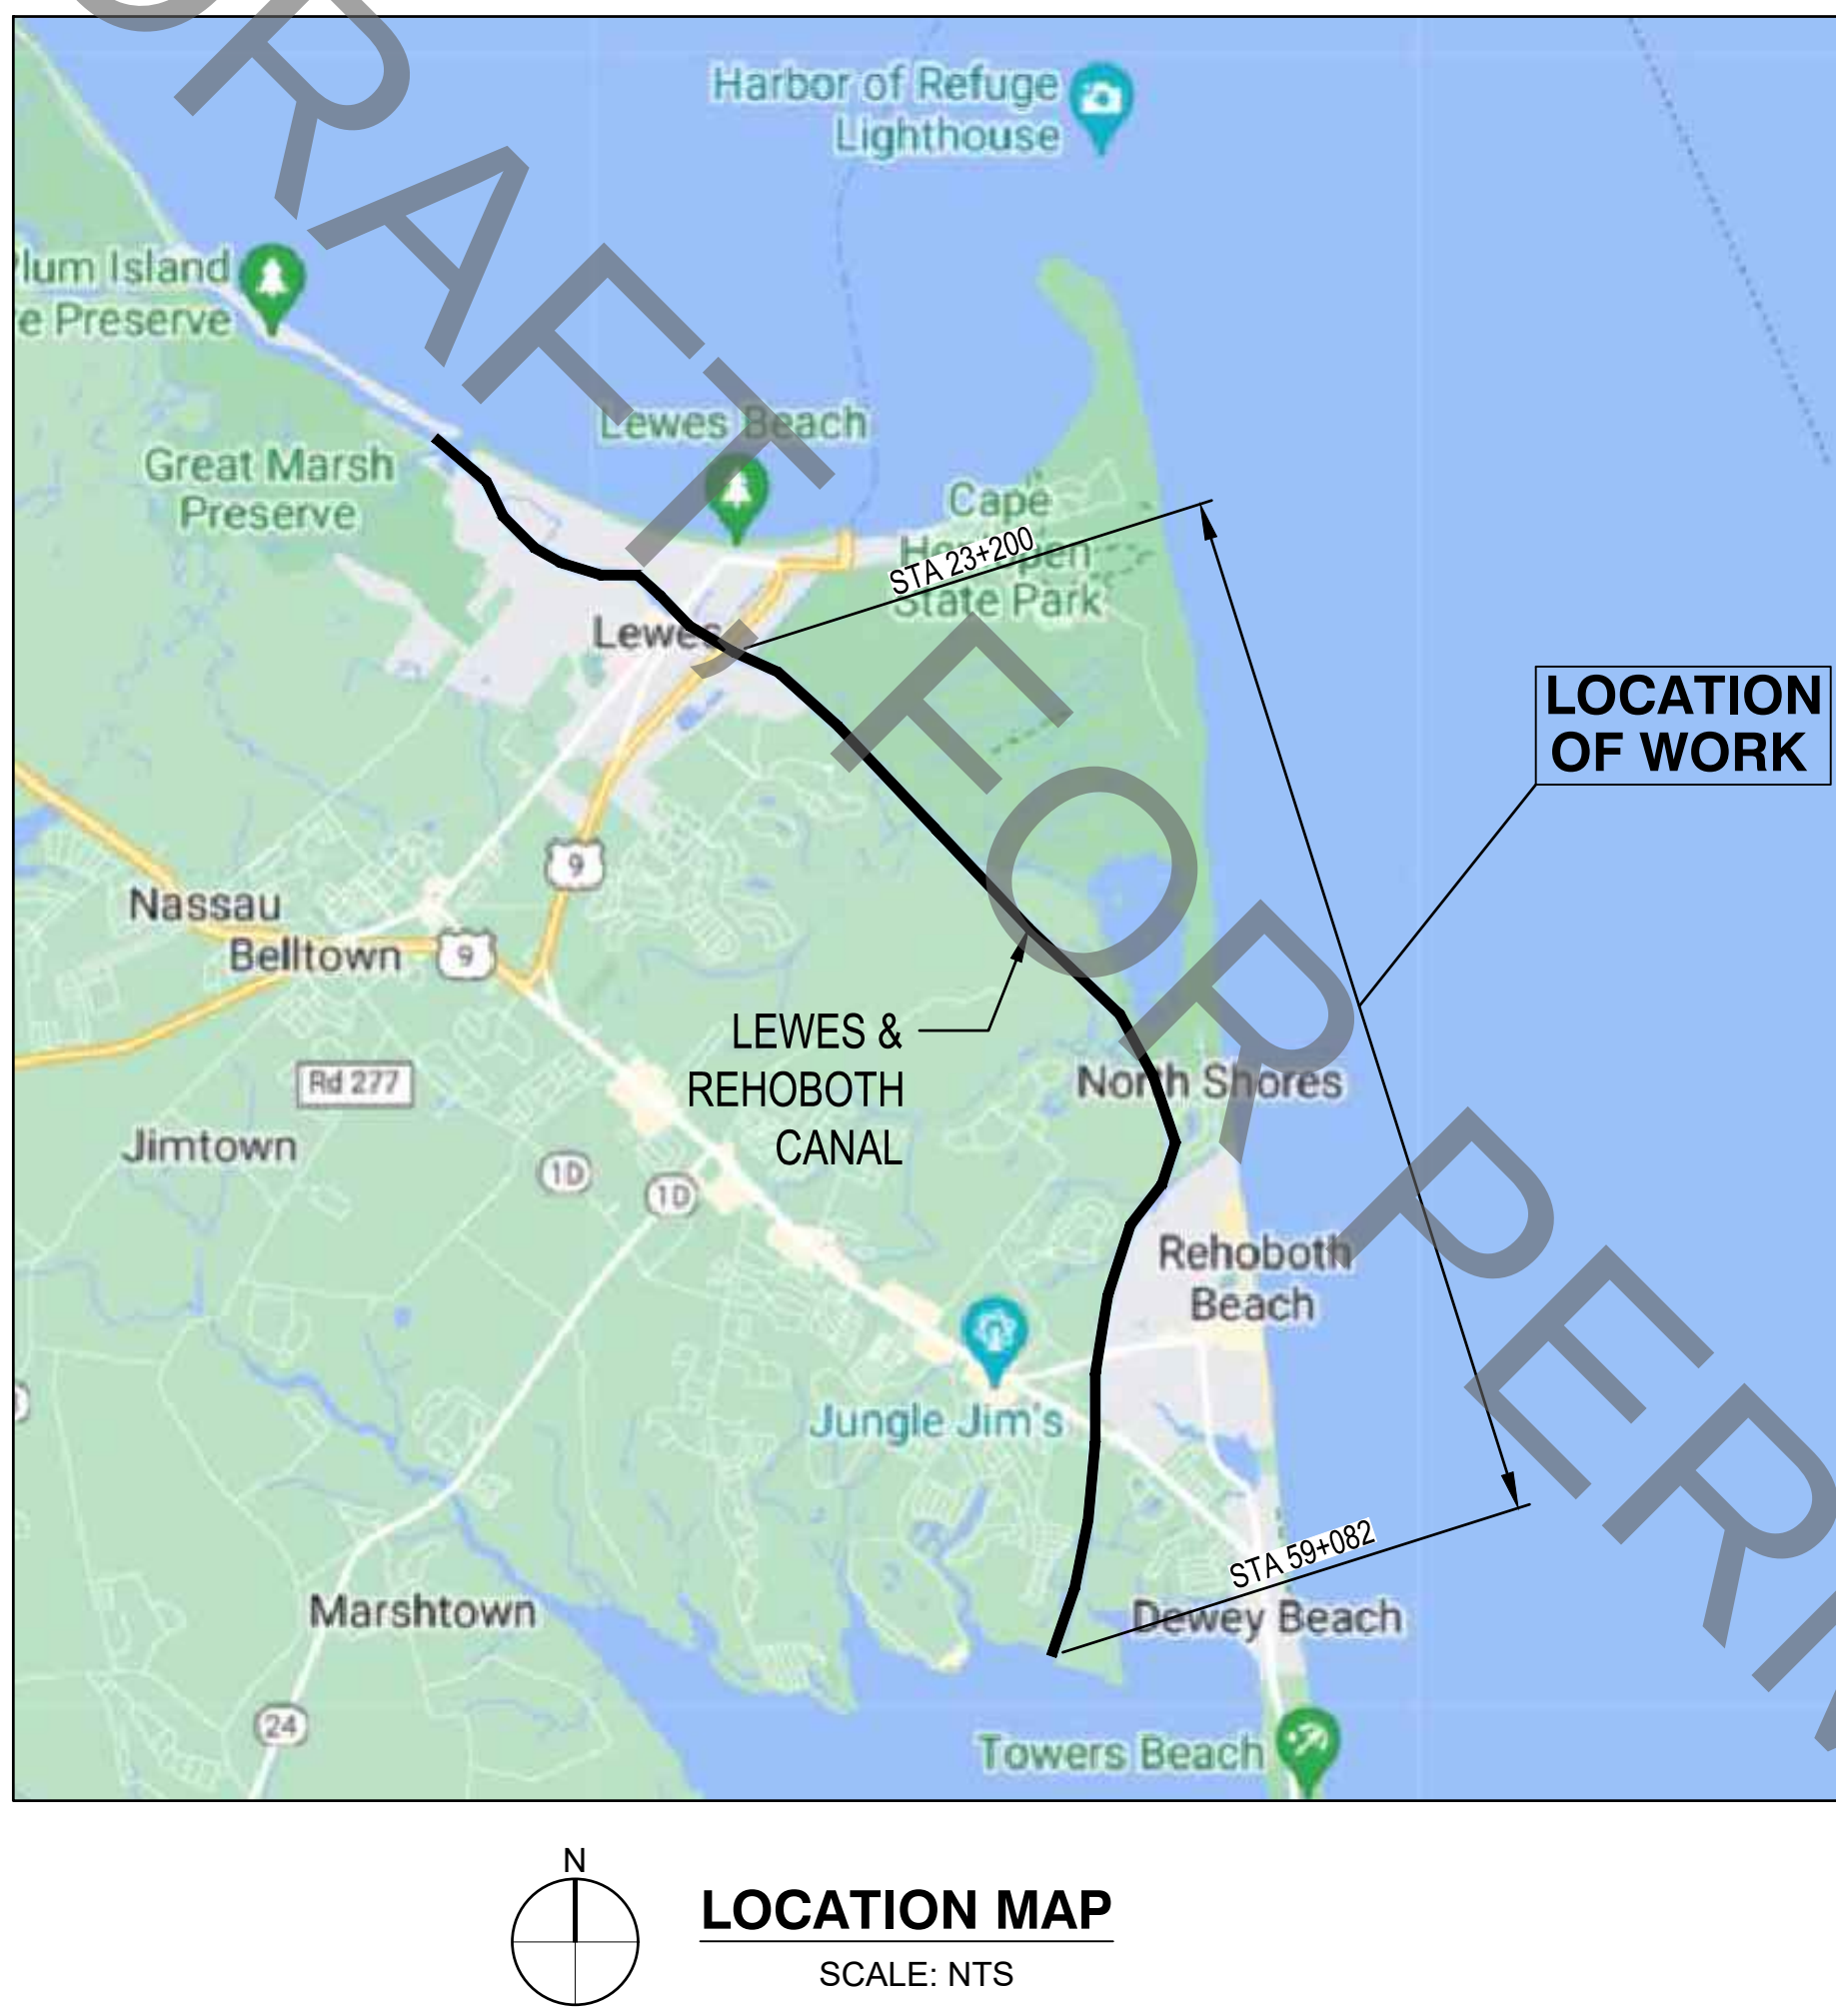

MAINTENANCE DREDGING
LEWES & REHOBOTH CANAL
IWW REHOBOTH BAY TO DELAWARE BAY
DELAWARE

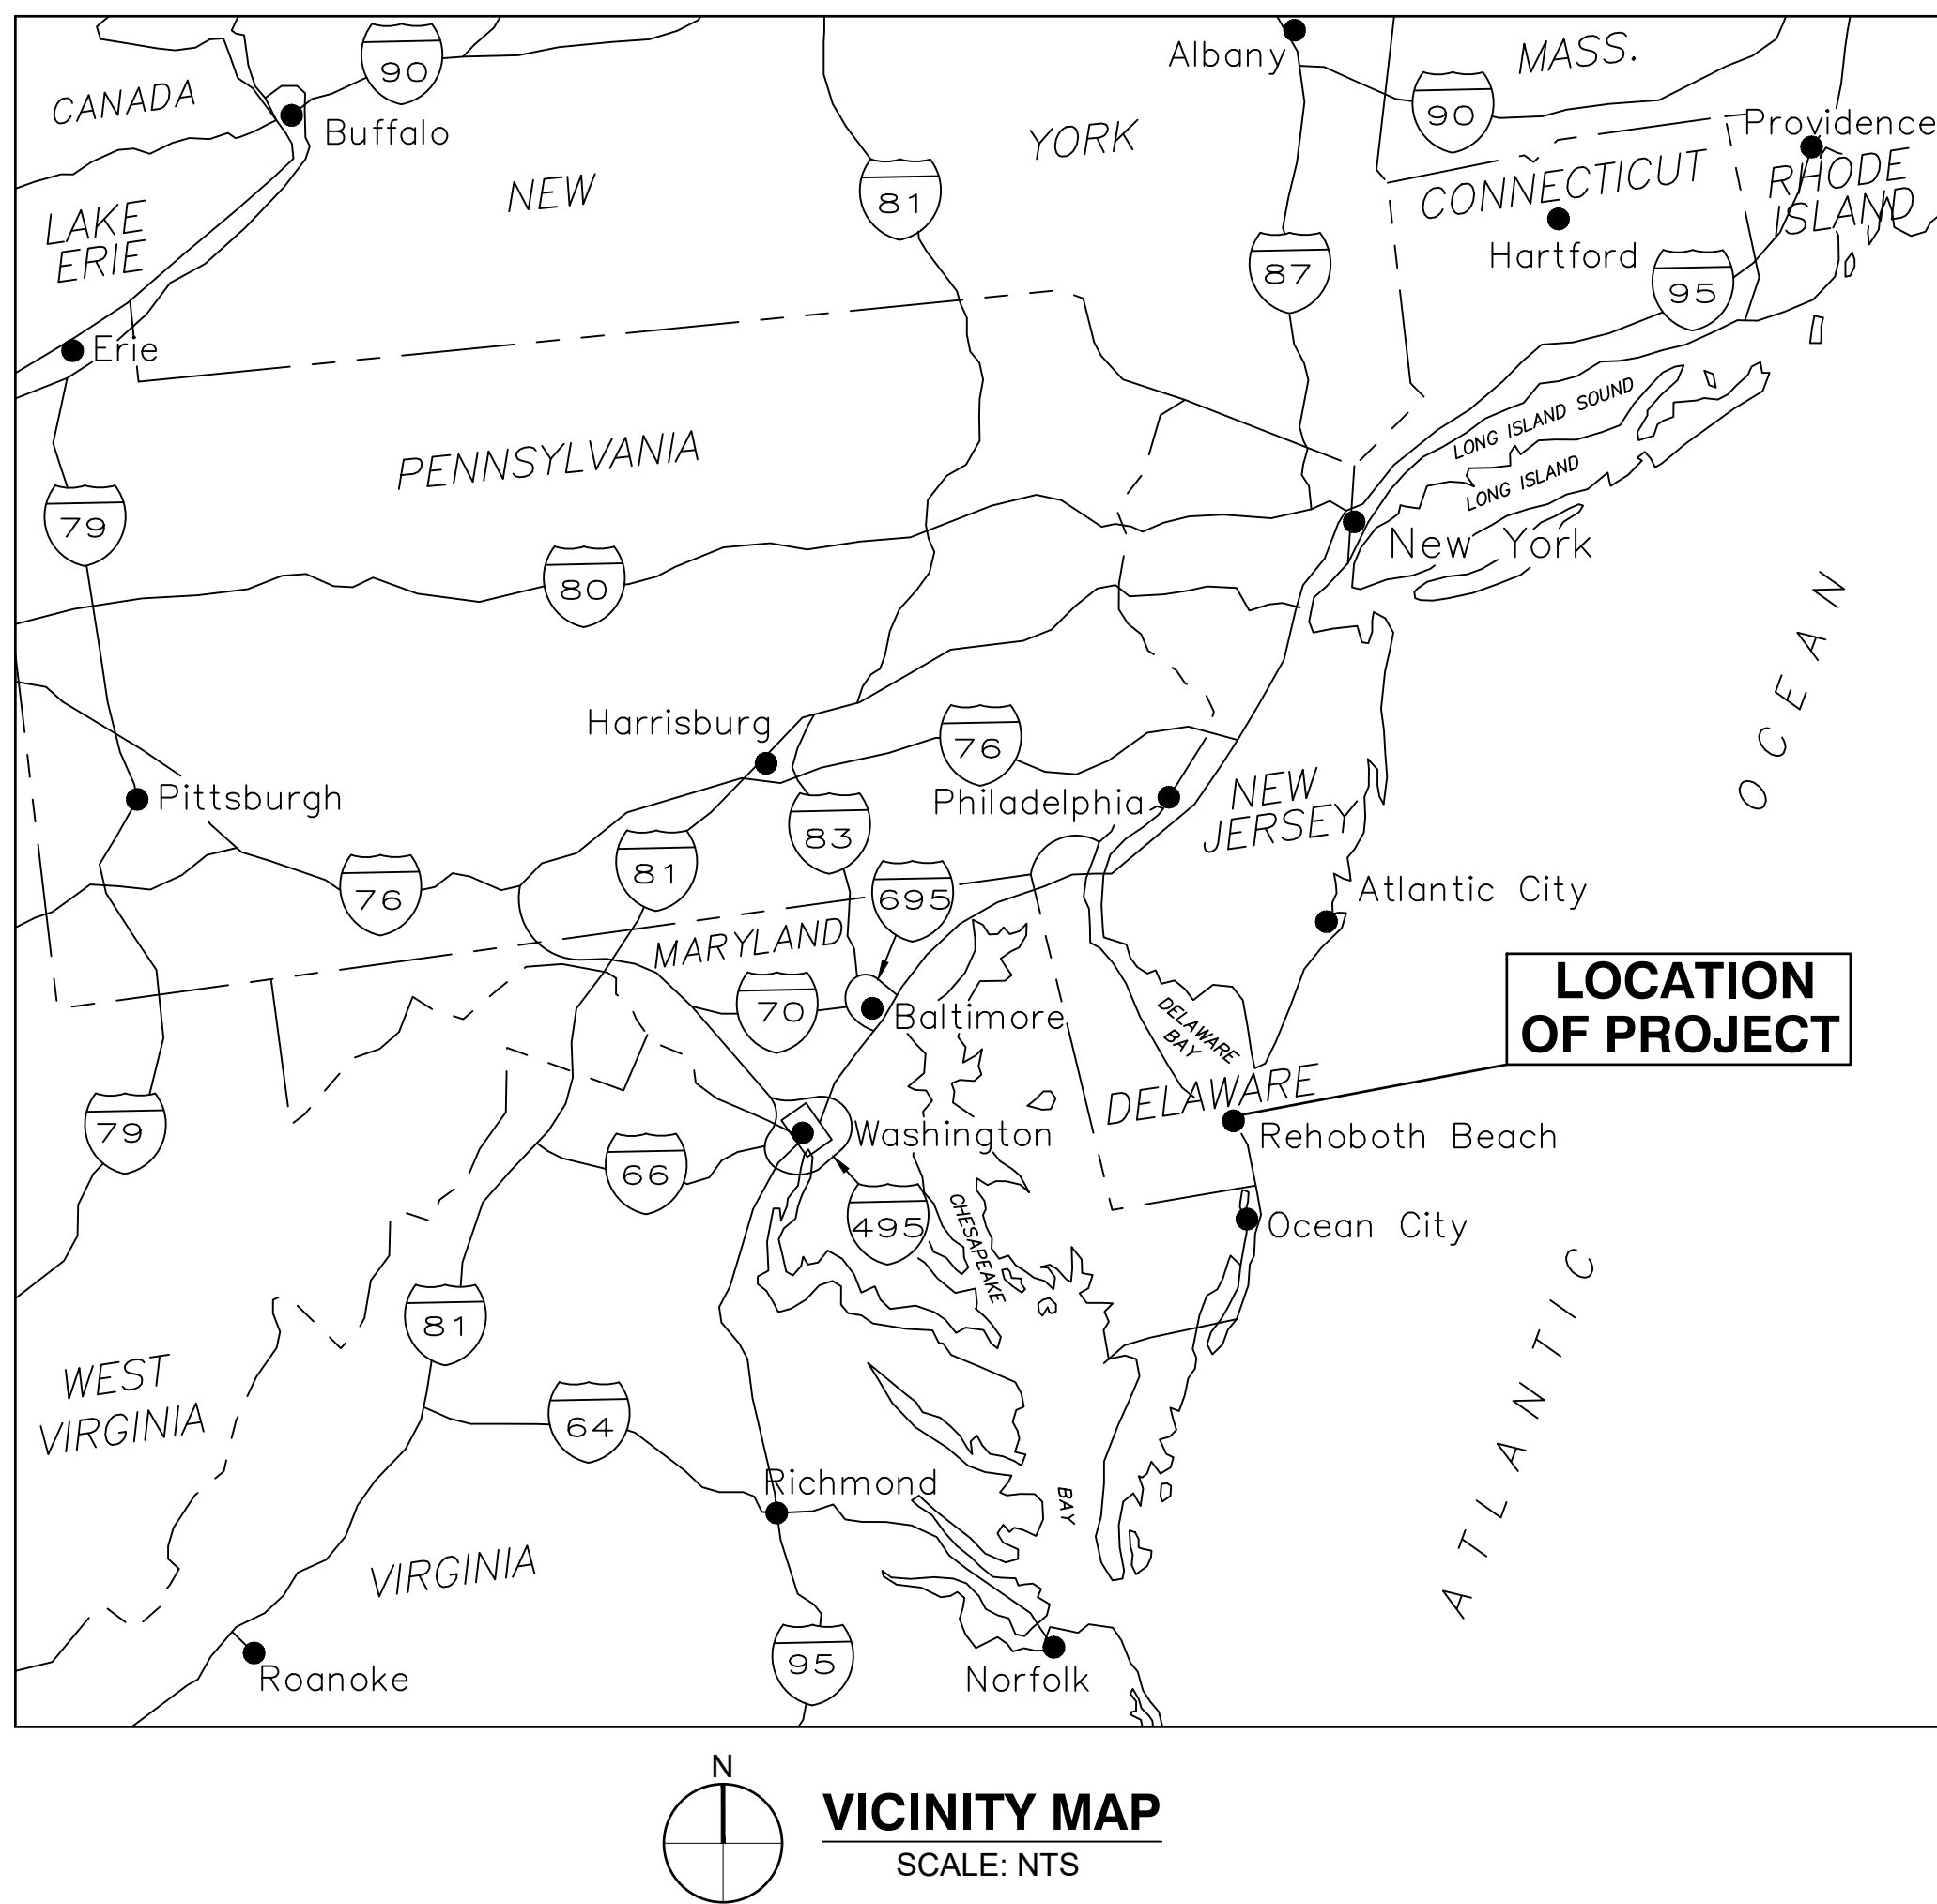


SOLICITATION NO:W912BU25B00XX
CONTRACT NO:-
ISSUE/SUBMITTAL DATE:65% DRAFT / 01 OCT 2024

THIS PROJECT WAS DESIGNED BY THE PHILADELPHIA DISTRICT OF THE U.S. ARMY CORPS OF ENGINEERS. THE INITIALS OR SIGNATURES AND REGISTRATION DESIGNATIONS OF INDIVIDUALS APPEAR ON THESE PROJECT DOCUMENTS WITHIN THE SCOPE OF THEIR EMPLOYMENT AS REQUIRED BY ER 1110-1-8152.	SUBMITTED:
	TRAVIS T. FATZINGER, P.E. CHIEF, DESIGN BRANCH
	APPROVED:
	ANDREW J. SCHWAIGER, P.E. CHIEF, ENGINEERING AND CONSTRUCTION DIVISION

[illegible]


NAP DRAFT, FOR PERMIT ONLY.

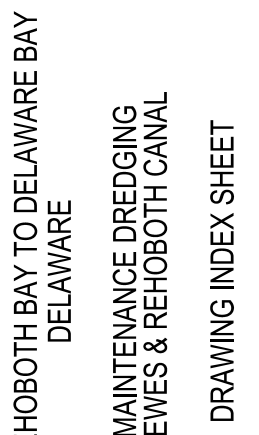


G-002

US Army Corps®
of Engineers
PHILADELPHIA
DISTRICT

GENERAL NOTES:

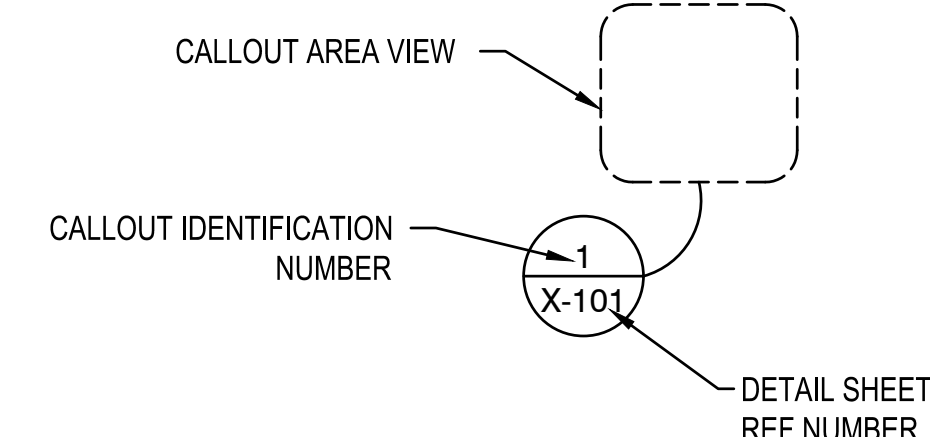


CALLOUT SYMBOL

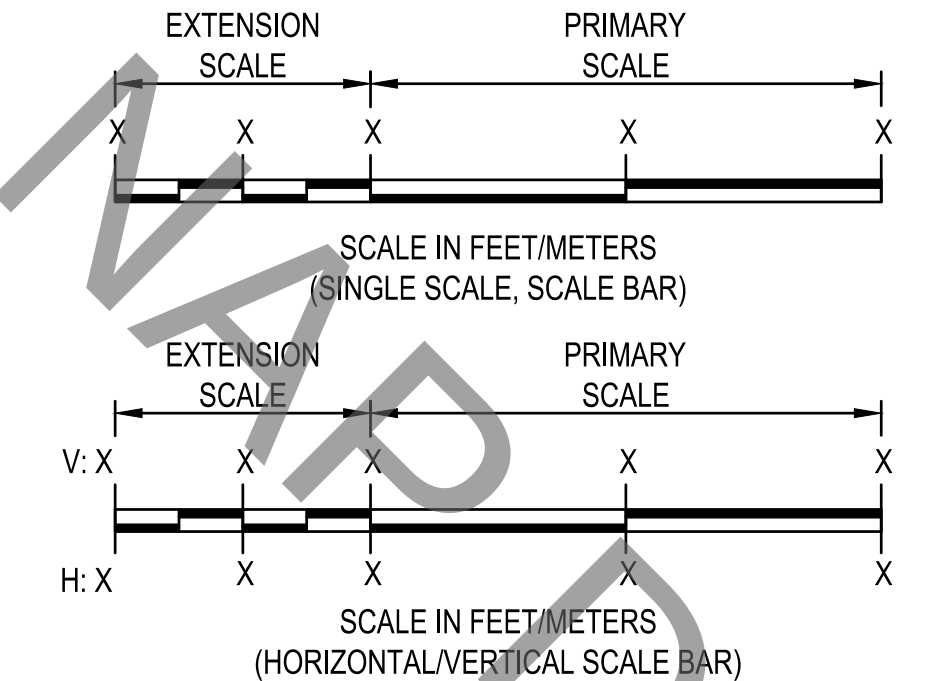


GRAPHIC BAR SCALE SYMBOLS


ABBREVIATIONS					
ABBRV	DESCRIPTION	ABBRV	DESCRIPTION	ABBRV	DESCRIPTION
AD	AREA DRAIN	EXT	EXTERIOR	PIV	POST INDICATOR VALVE
ADDL	ADDITIONAL	FDN	FOUNDATION	PSF	POUNDS PER SQUARE FOOT
BC	BOTTOM OF CURB	FF	FINISHED FLOOR	PSI	POUNDS PER SQUARE INCH
BD	BOARD	FFE	FINISHED FLOOR ELEVATION	PT	POINT OF TANGENCY
BIT	BITUMINOUS	FIN	FINISH	PVC	POLYVINYL CHLORIDE
BL or $\frac{R}{2}$	BASE LINE	FL	FLOOR	PVI	POINT OF VERTICAL INFLECTION
BLDG	BUILDING	FM	FORCE MAIN	R. RAD	RADIUS
BMP	BEST MANAGEMENT PRACTICE	FT	FOOT, FEET	REINF	REINFORCEMENT
BOT	BOTTOM	FTG	FOOTING	ROW	RIGHT OF WAY
BW	BOTTOM OF WALL	G	GROUND	RT	RIGHT
BVCE	BEGINNING OF VERTICAL CURVE ELEVATION	GOVT	GOVERNMENT	S	SOUTH
BVCS	BEGINNING OF VERTICAL CURVE STATION	GR	GRADE	SCH	SCH
CB	CATCH BASIN	HDPE	HIGH DENSITY POLYETHYLENE	SECT	SECTION
CC or C-C	CENTER TO CENTER	HORIZ	HORIZONTAL	SF	SQUARE FEET, SILT FENCE
CL or $\frac{C}{2}$	CENTERLINE	HP	HIGH POINT	SPEC	SPECIFICATION
CMP	CORRUGATED METAL PIPE	HS	HIGH STRENGTH	SQ	SQUARE
CMU	CONCRETE MASONRY UNIT	HT	HEIGHT	SST	STAINLESS STEEL
CO	CLEAN OUT	ID	INSIDE DIAMETER	STA	STATION
COL	COLUMN	IN	INCH	STRU or STRUC	STRUCTURE, STRUCTURAL
CONC	CONCRETE	INSUL	INSULATION, INSULATED	SUSP	SUSPENDED
CONSTR	CONSTRUCTION	INT	INTERIOR	TEMP	TEMPORARY
CONT	CONTINUOUS	INV	INVERT	TC	TOP OF CURB
COR	CONTRACTING OFFICER'S REPRESENTATIVE	LL	LIVE LOAD	TD	TRENCH DRAIN
CTRL	CONTROL	LP	LOW POINT	TDO	TRENCH DRAIN OUTLET
CWL	CONTRACTOR WORK LIMIT	LT	LEFT, LIGHT	TELE	TELEPHONE
DGA	DENSE GRADED AGGREGATE	LVC	LENGTH OF VERTICAL CURVE	TG	TOP OF GRATE
DIA	DIAMETER	JCT	JUNCTION	TOPO	TOPOGRAPHY
DIM	DIMENSION	MATL	MATERIAL	TW	TOP OF WALL
DIP	DUCTILE IRON PIPE	MAX	MAXIMUM	TYP	TYPICAL
DWG	DRAWING	MHW	MEAN HIGH WATER	UD	UNDERDRAIN
E	EAST	MIN	MINIMUM	UDO	UNDERDRAIN OUTLET PIPE
EA	EACH	MISC	MISCELLANEOUS	UE	UNDERGROUND ELECTRIC
ECM	EROSION CONTROL MAT	MLLW	MEAN LOWER LOW WATER	UGND	UNDERGROUND
EL or ELEV	ELEVATION	MLW	MEAN LOW WATER	UOP	UNDERDRAIN OUTLET PIPE
ELEC	ELECTRIC	N	NORTH	UXO	UNEXPLODED ORDNANCE
ELL	ELLIPTICAL	NLT	NOT LESS THAN	VC	VERTICAL CURVE
EOP	EDGE OF PAVEMENT	NTS	NOT TO SCALE	VOL	VOLUME
EOS	EDGE OF SHOULDER	OC	ON CENTER	VERT	VERTICAL
EQ	EQUAL, EQUALITY	OD	OUTSIDE DIAMETER	W	WITH
EQUIP	EQUIPMENT	OH	OVERHEAD	W	WEST
EW or E-W	EACH WAY	OPP	OPPOSITE	WL	WATER LEVEL
EXIST or EX	EXISTING	PC	POINT OF CURVE	WS	WATER SURFACE
EXP	EXPANSION, EXPOSED	PD	PAVEMENT DRAIN	WSEL	WATER SURFACE ELEVATION
EXP JT	EXPANSION JOINT	PI	POINT OF INFLECTION	W/O	WITHOUT

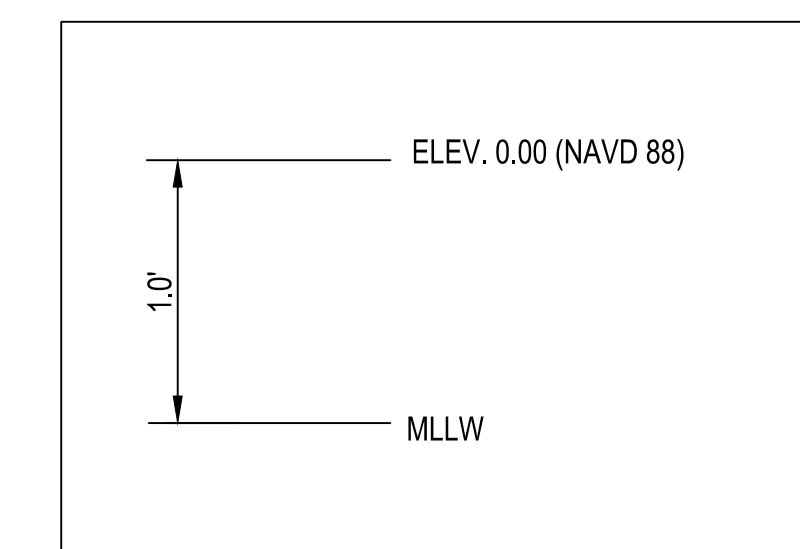

LEWES & REHOBOTH CANAL
SOUTH OF SAVANAH RD
STA. 54+500 TO 59+082
N.T.S.

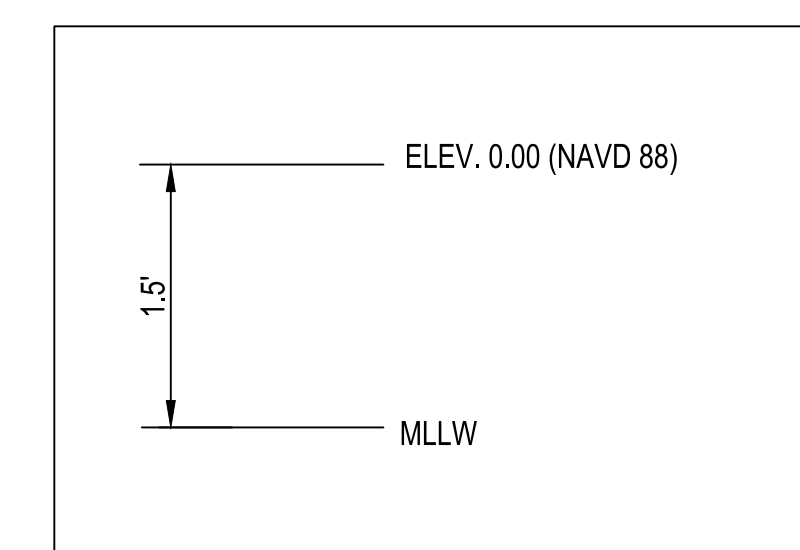

LEWES & REHOBOTH CAN
SOUTH OF SAVANAH RD
STA. 47+500 TO 51+000
N.T.S.

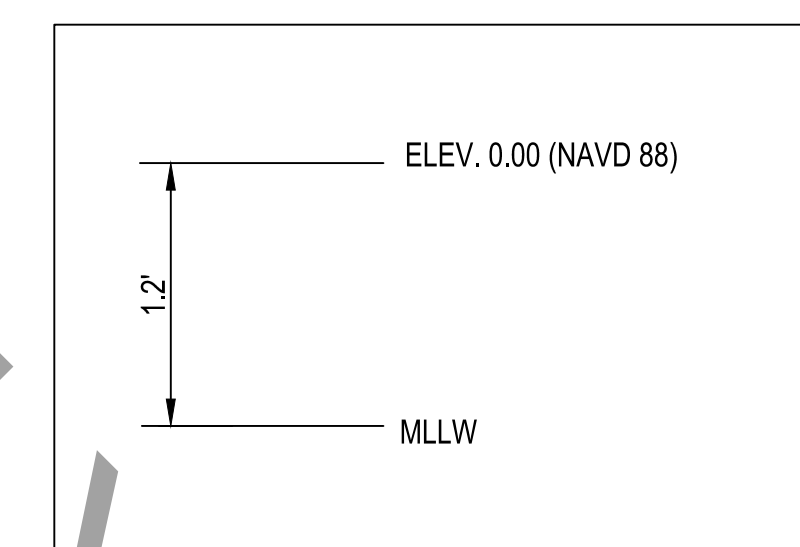

LEWES & REHOBOTH CAN
SOUTH OF SAVANAH RD
STA. 51+000 TO 54+500
N.T.S.

NOAA TIDAL EPOCH 1983 - 2001 AND GEOID 12B


[illegible]

U.S. ARMY CORPS OF ENGINEERS PHILADELPHIA DISTRICT	ISSUES/INITIAL DATE:	
	DES BY:	
	DWG BY:	
	REVIEWED BY:	
	CHK BY:	
	DWG	
	CONTRACT NUMBER:	
	PLOT SCALE:	
	DWG. SIZE:	
	FILE NAME:	

REHOBOTH BAY TO DELAWARE BAY
DELAWARE
MAINTENANCE DREDGING
LEWES & REHOBOTH CANAL
GENERAL INFORMATION SHEET

SHEET NUMBER

C-001

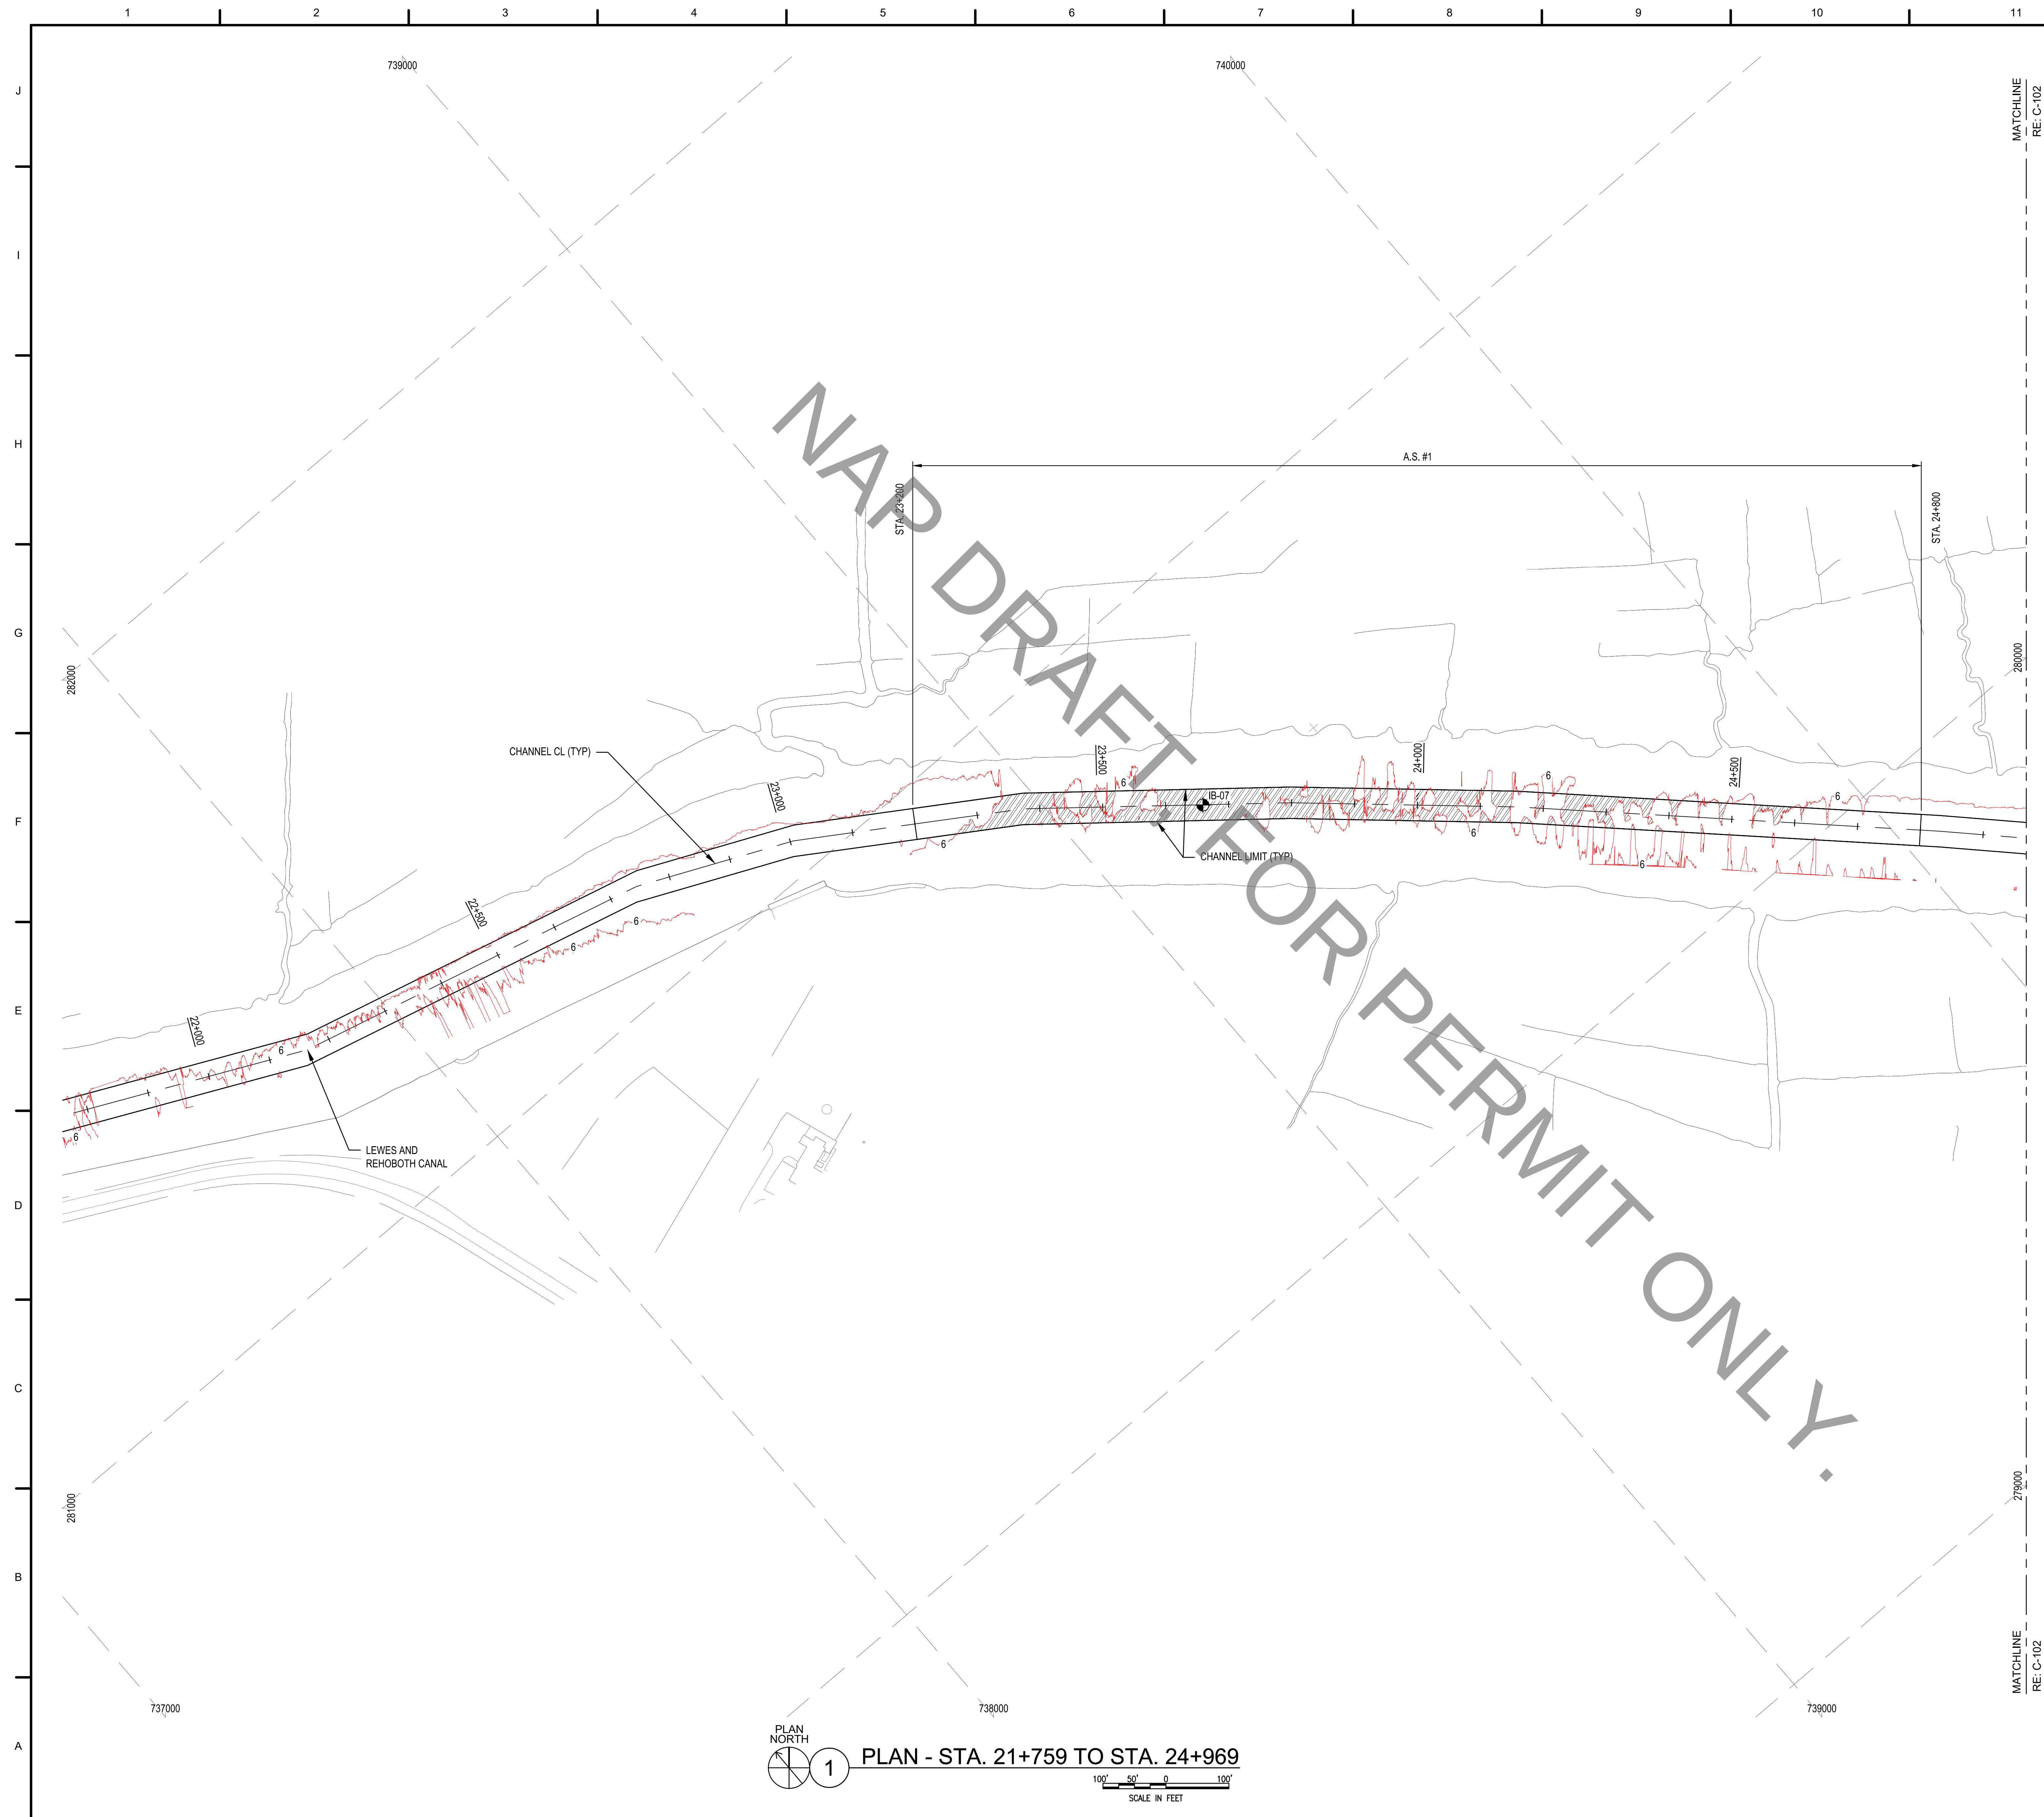

NOTES:

1. FOR GENERAL NOTES AND LEGEND, SEE SHEET C-001.
2. FOR CHANNEL TYPICAL SECTIONS, SEE SHEET C-301.
3. FOR DREDGED MATERIAL PLACEMENT FACILITY PLANS, SEE SHEETS C-401 AND C-402.
4. FOR CHANNEL CENTERLINE GEOMETRY AND EDGE COORDINATES, SEE SPECIFICATIONS.
5. FOR SAMPLING INFORMATION, SEE SPECIFICATIONS.


[illegible]

U.S. ARMY CORPS OF ENGINEERS FORT MONROE DISTRICT	VST SOLICITATION NUMBER: W912U2900XXX CONTRACT NUMBER: _____ ORDERED BY: _____ SUBMITTED BY: _____ PLOT SCALE: _____	65% BRANT 10 OCT 2024 FILE NAME: C:\01 RAN-STL 31757A-41-9559.jpg
---	--	---

MAINTENANCE DREDGING
LEWES & REHOBOTH CANAL
PLAN - STA. 21+759 TO STA. 24+969
DELAWARE

SHEET NUMBER

C-101

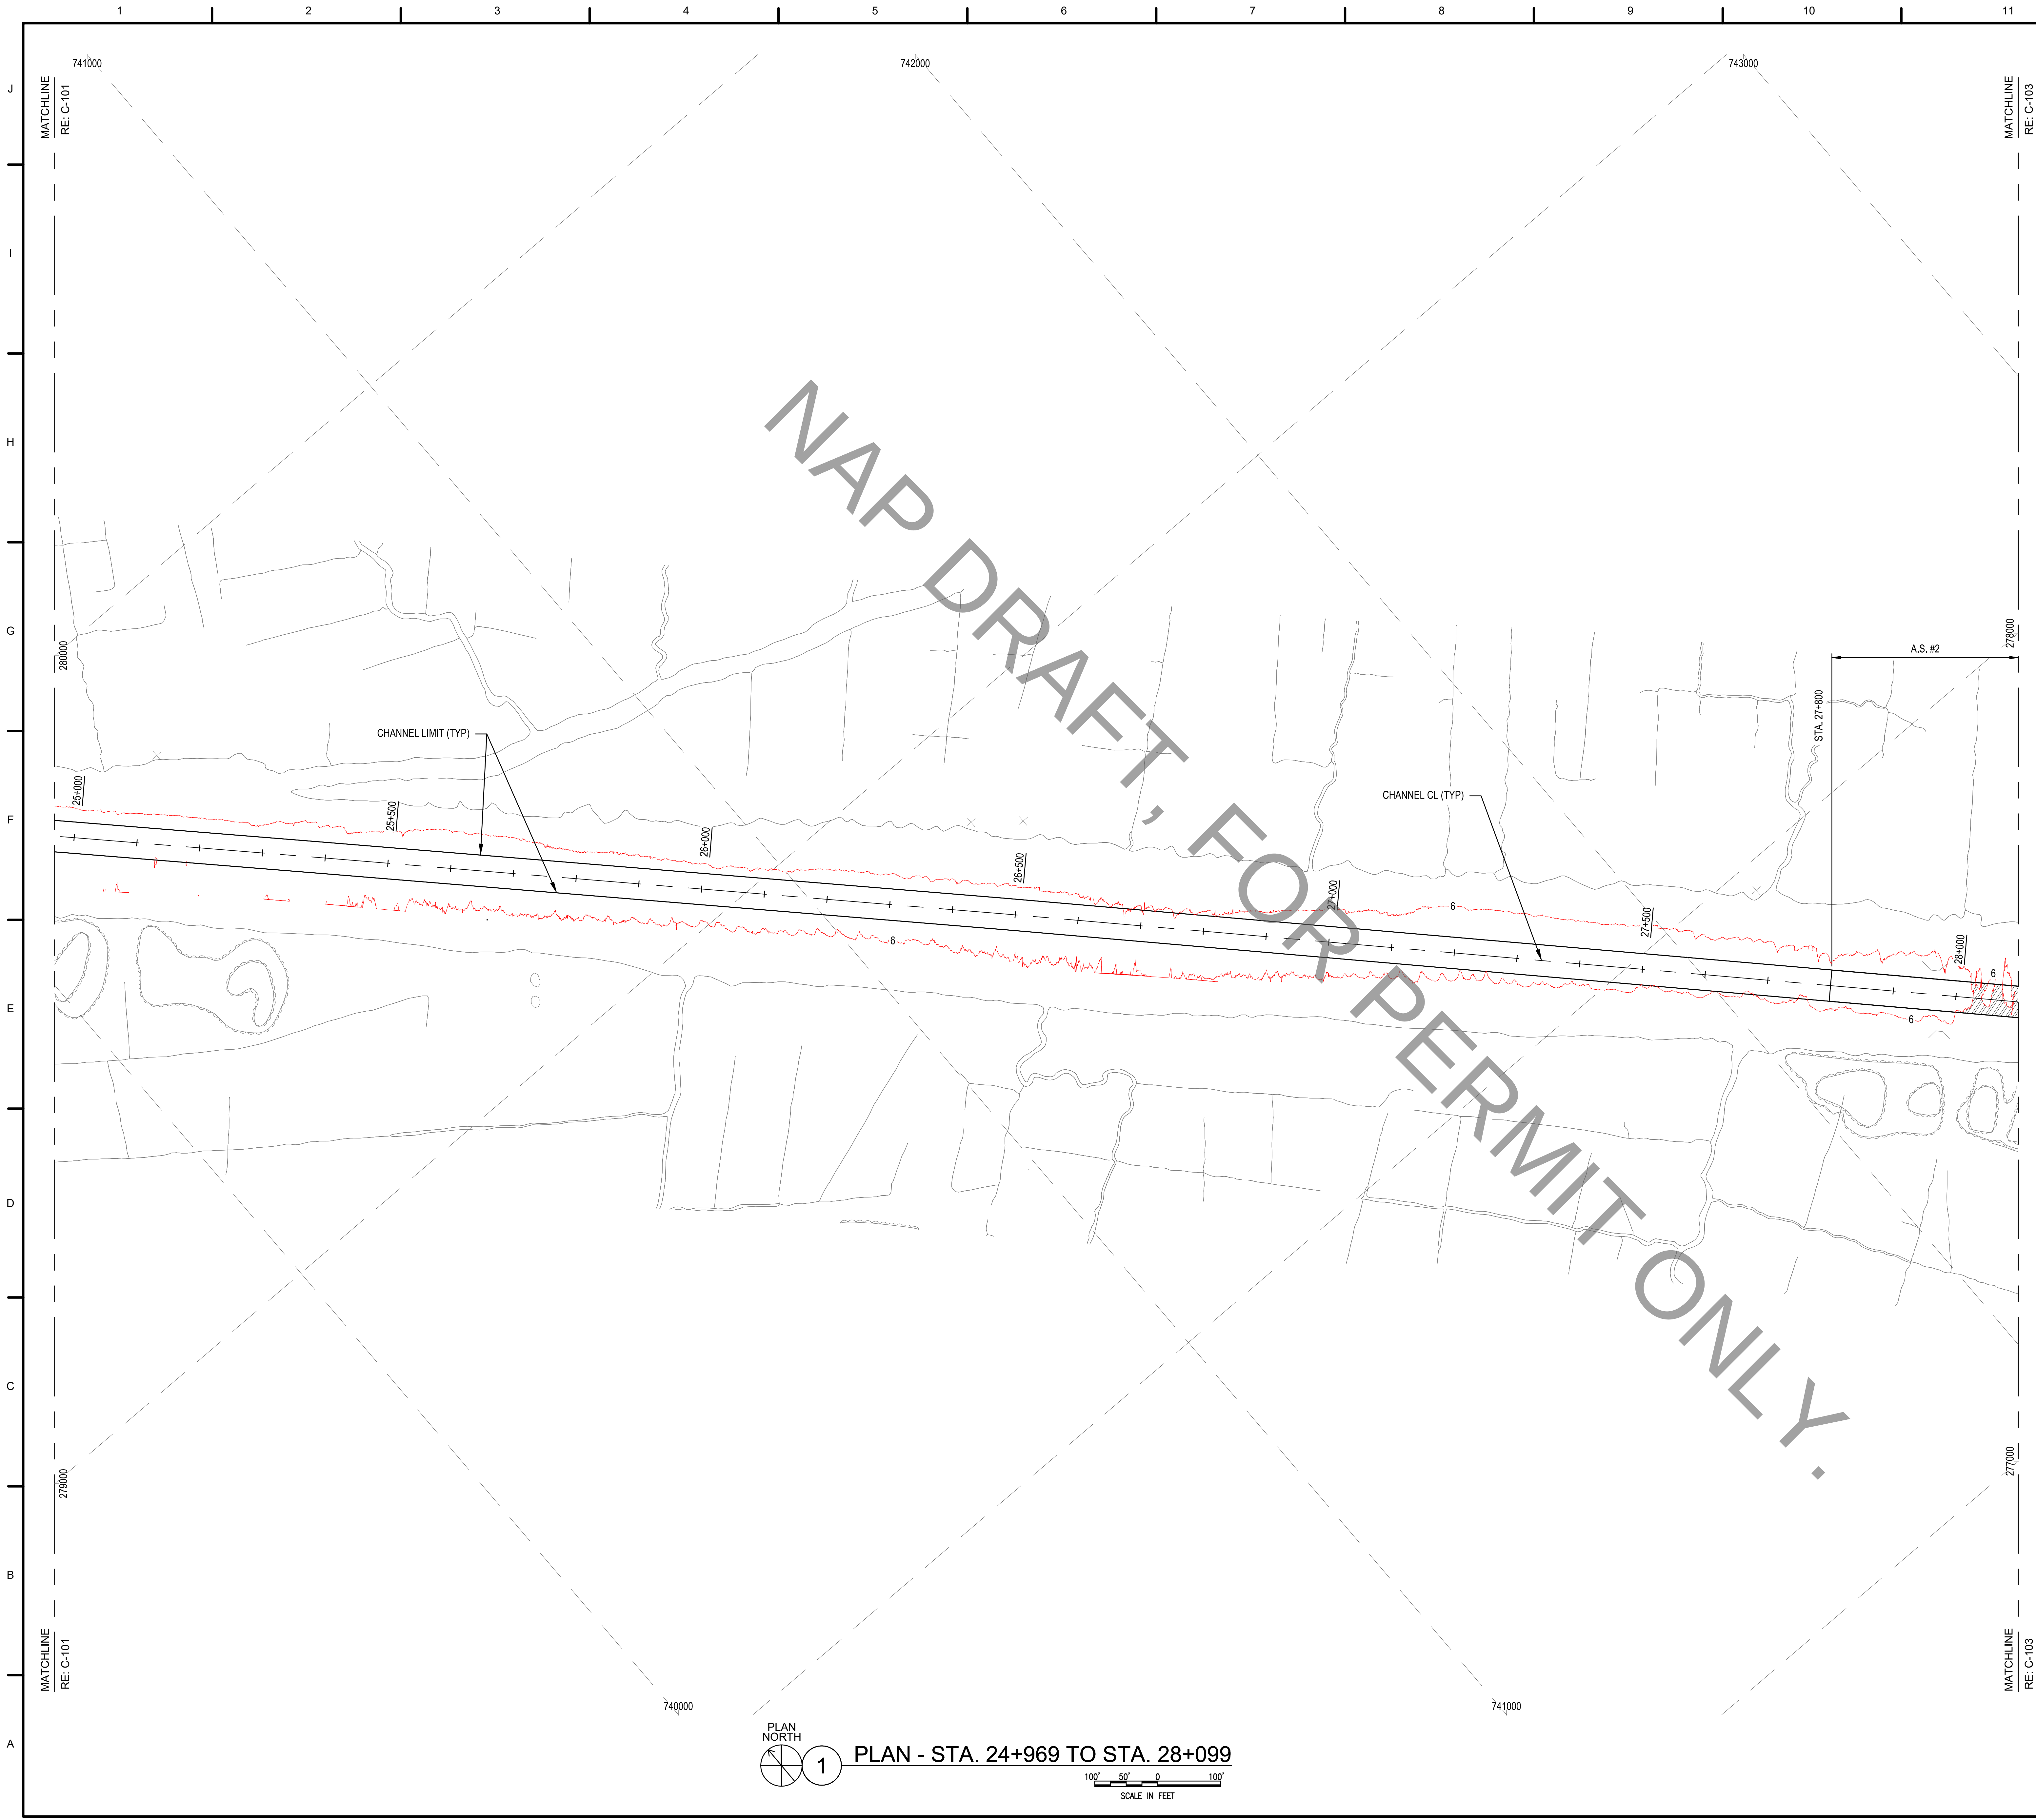


- NOTES:
1. FOR GENERAL NOTES AND LEGEND, SEE SHEET C-001.
 2. FOR CHANNEL TYPICAL SECTIONS, SEE SHEET C-301.
 3. FOR DREDGED MATERIAL PLACEMENT FACILITY PLANS, SEE SHEETS C-401 AND C-402.
 4. FOR CHANNEL CENTERLINE GEOMETRY AND EDGE COORDINATES, SEE SPECIFICATIONS.
 5. FOR SAMPLING INFORMATION, SEE SPECIFICATIONS.

DESIGNED BY: JST	ISSUED/REVISION DATE: 06/10/2017	PROJECT NUMBER: W91202000000	CONTRACT NUMBER: W91202000000	FILE NAME: C:\Users\jst\Documents\24-969 TO STA. 28-099.dwg
CHECKED BY: JST	DATE: 06/10/2017	PROJECT NUMBER: W91202000000	CONTRACT NUMBER: W91202000000	FILE NAME: C:\Users\jst\Documents\24-969 TO STA. 28-099.dwg
SUBMITTED BY: JST	DATE: 06/10/2017	PROJECT NUMBER: W91202000000	CONTRACT NUMBER: W91202000000	FILE NAME: C:\Users\jst\Documents\24-969 TO STA. 28-099.dwg
MARK ACTION				
DATE				
BY				

INW/REHOBOTH BAY TO DELAWARE BAY
DELAWARE
MAINTENANCE DREDGING
LEWIS & REHOBOTH CANAL
PLAN - STA. 24-969 TO STA. 28-099

SHEET NUMBER
C-102

65%

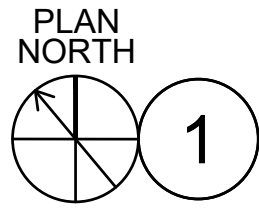

1. FOR GENERAL NOTES AND LEGEND, SEE SHEET C-001.
2. FOR CHANNEL TYPICAL SECTIONS, SEE SHEET C-301.
3. FOR DREDGED MATERIAL PLACEMENT FACILITY PLANS, SEE SHEETS C-401 AND C-402.
4. FOR CHANNEL CENTERLINE GEOMETRY AND EDGE COORDINATES, SEE SPECIFICATIONS.
5. FOR SAMPLING INFORMATION, SEE SPECIFICATIONS.

[illegible]


U.S. ARMY CORPS OF ENGINEERS PHILADELPHIA DISTRICT	DESIGNED BY:	ISSUED/REVISIONAL DATE:
	VST	65A, DRAFT 01/01 OCT 2024
	DRAWN BY:	PROJECT NUMBER:
	NS	W922083000
	CHECKED BY:	CONTRACT NUMBER:
DAN		
	SUBMITTED BY:	PLOT SCALE:
#	#	#
#	#	#
#	#	#
#	#	#
	FILE NAME:	
	DWG. SIZE:	C:\05PLAN\STL_34-451\STL_37-457.dwg
		37x42

W REHOBOTH BAY TO DELAWARE BAY
DELAWARE
MAINTENANCE DREDGING
LEWES & REHOBOTH CANAL
PLAN - STA. 34+359 TO STA. 37+497

SHEET NUMBER

C-105

65%

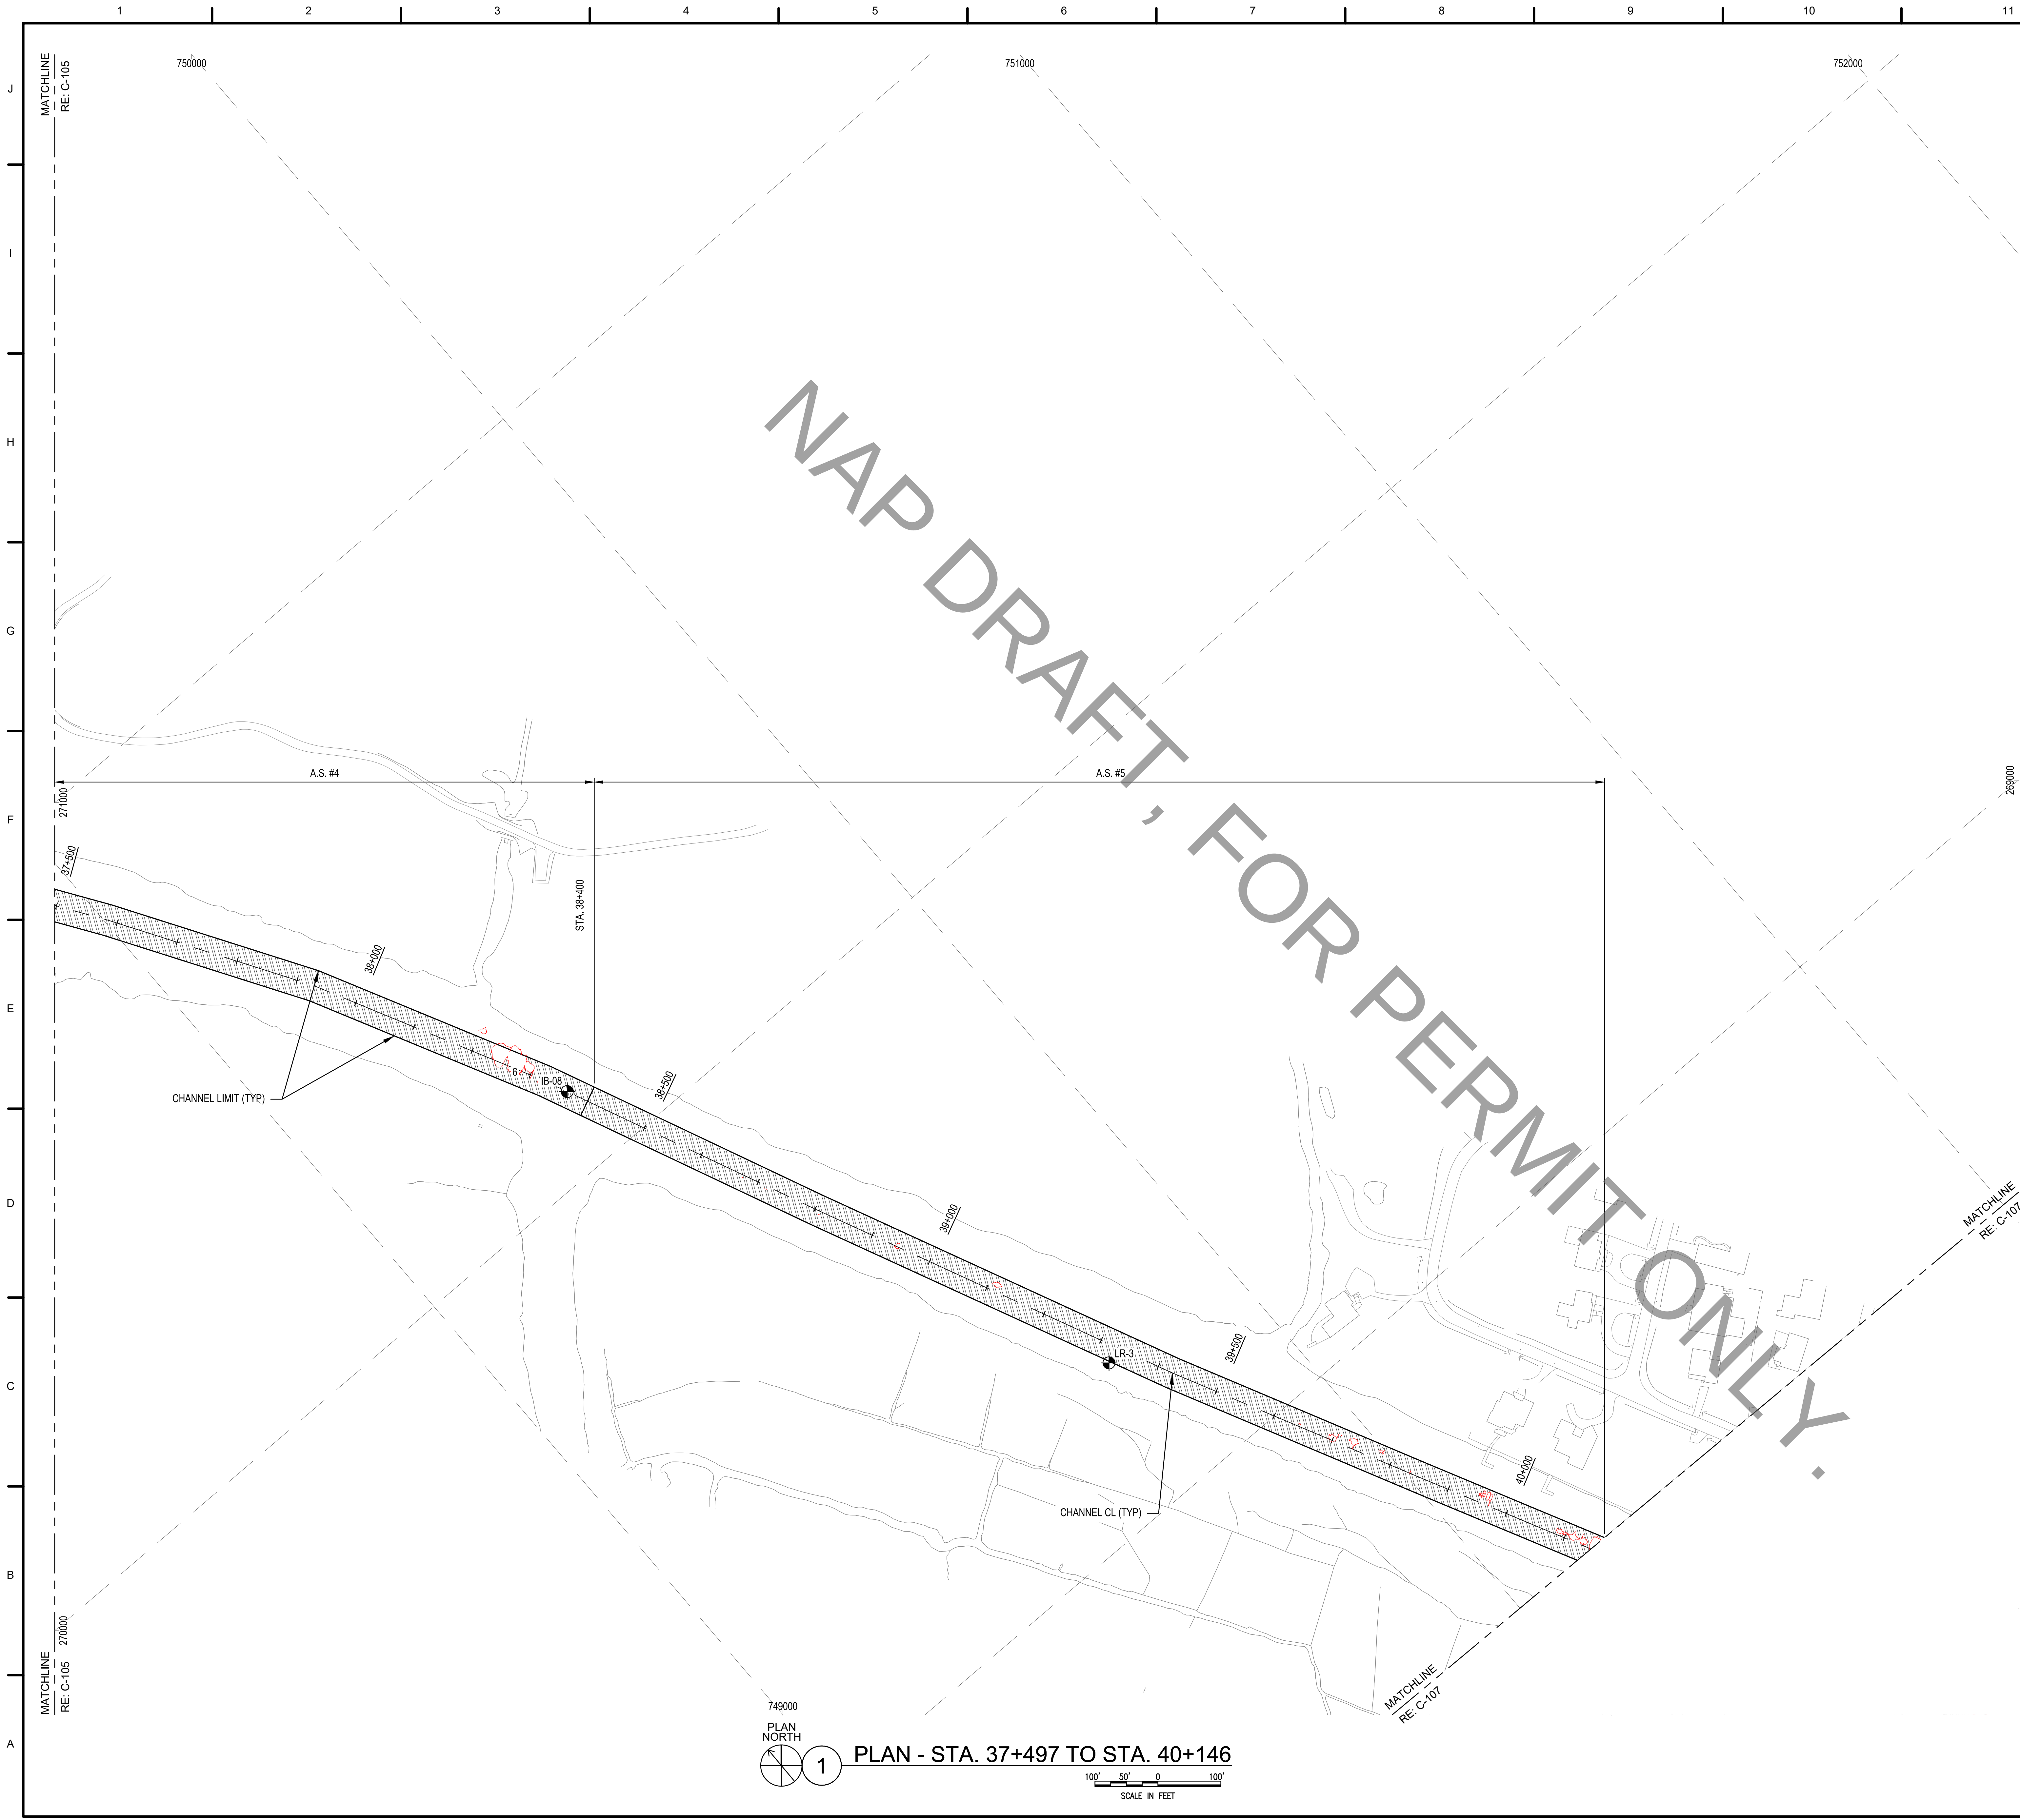

- NOTES:**
1. FOR GENERAL NOTES AND LEGEND, SEE SHEET C-001.
 2. FOR CHANNEL TYPICAL SECTIONS, SEE SHEET C-301.
 3. FOR DREDGED MATERIAL PLACEMENT FACILITY PLANS, SEE SHEETS C-401 AND C-402.
 4. FOR CHANNEL CENTERLINE GEOMETRY AND EDGE COORDINATES, SEE SPECIFICATIONS.
 5. FOR SAMPLING INFORMATION, SEE SPECIFICATIONS.


US Army Corps of Engineers
PHILADELPHIA DISTRICT

DESIGNED BY:	ISSUED/SUBMITTAL DATE:
CHECKED BY:	ISSUED/SUBMITTAL DATE:
APPROVED BY:	ISSUED/SUBMITTAL DATE:
DATE:	DATE:

U.S. ARMY CORPS OF ENGINEERS PHILADELPHIA DISTRICT	DESIGNED BY: VST	ISSUED/SUBMITTAL DATE: 08/10/2023
	CHECKED BY: VST	ISSUED/SUBMITTAL DATE: 08/10/2023
	APPROVED BY: VST	ISSUED/SUBMITTAL DATE: 08/10/2023
	DATE:	DATE:

INW/REHOBOTH BAY TO DELAWARE BAY DELAWARE	FILE NAME: C:\Users\jsteele\OneDrive\Documents\100-100-100-100.dwg
MAINTENANCE DREDGING LEWIS & REHOBOTH CANAL	DATE: 08/10/2023
PLAN - STA. 37+497 TO STA. 40+146	DATE: 08/10/2023

SHEET NUMBER	DATE
C-106	08/10/2023

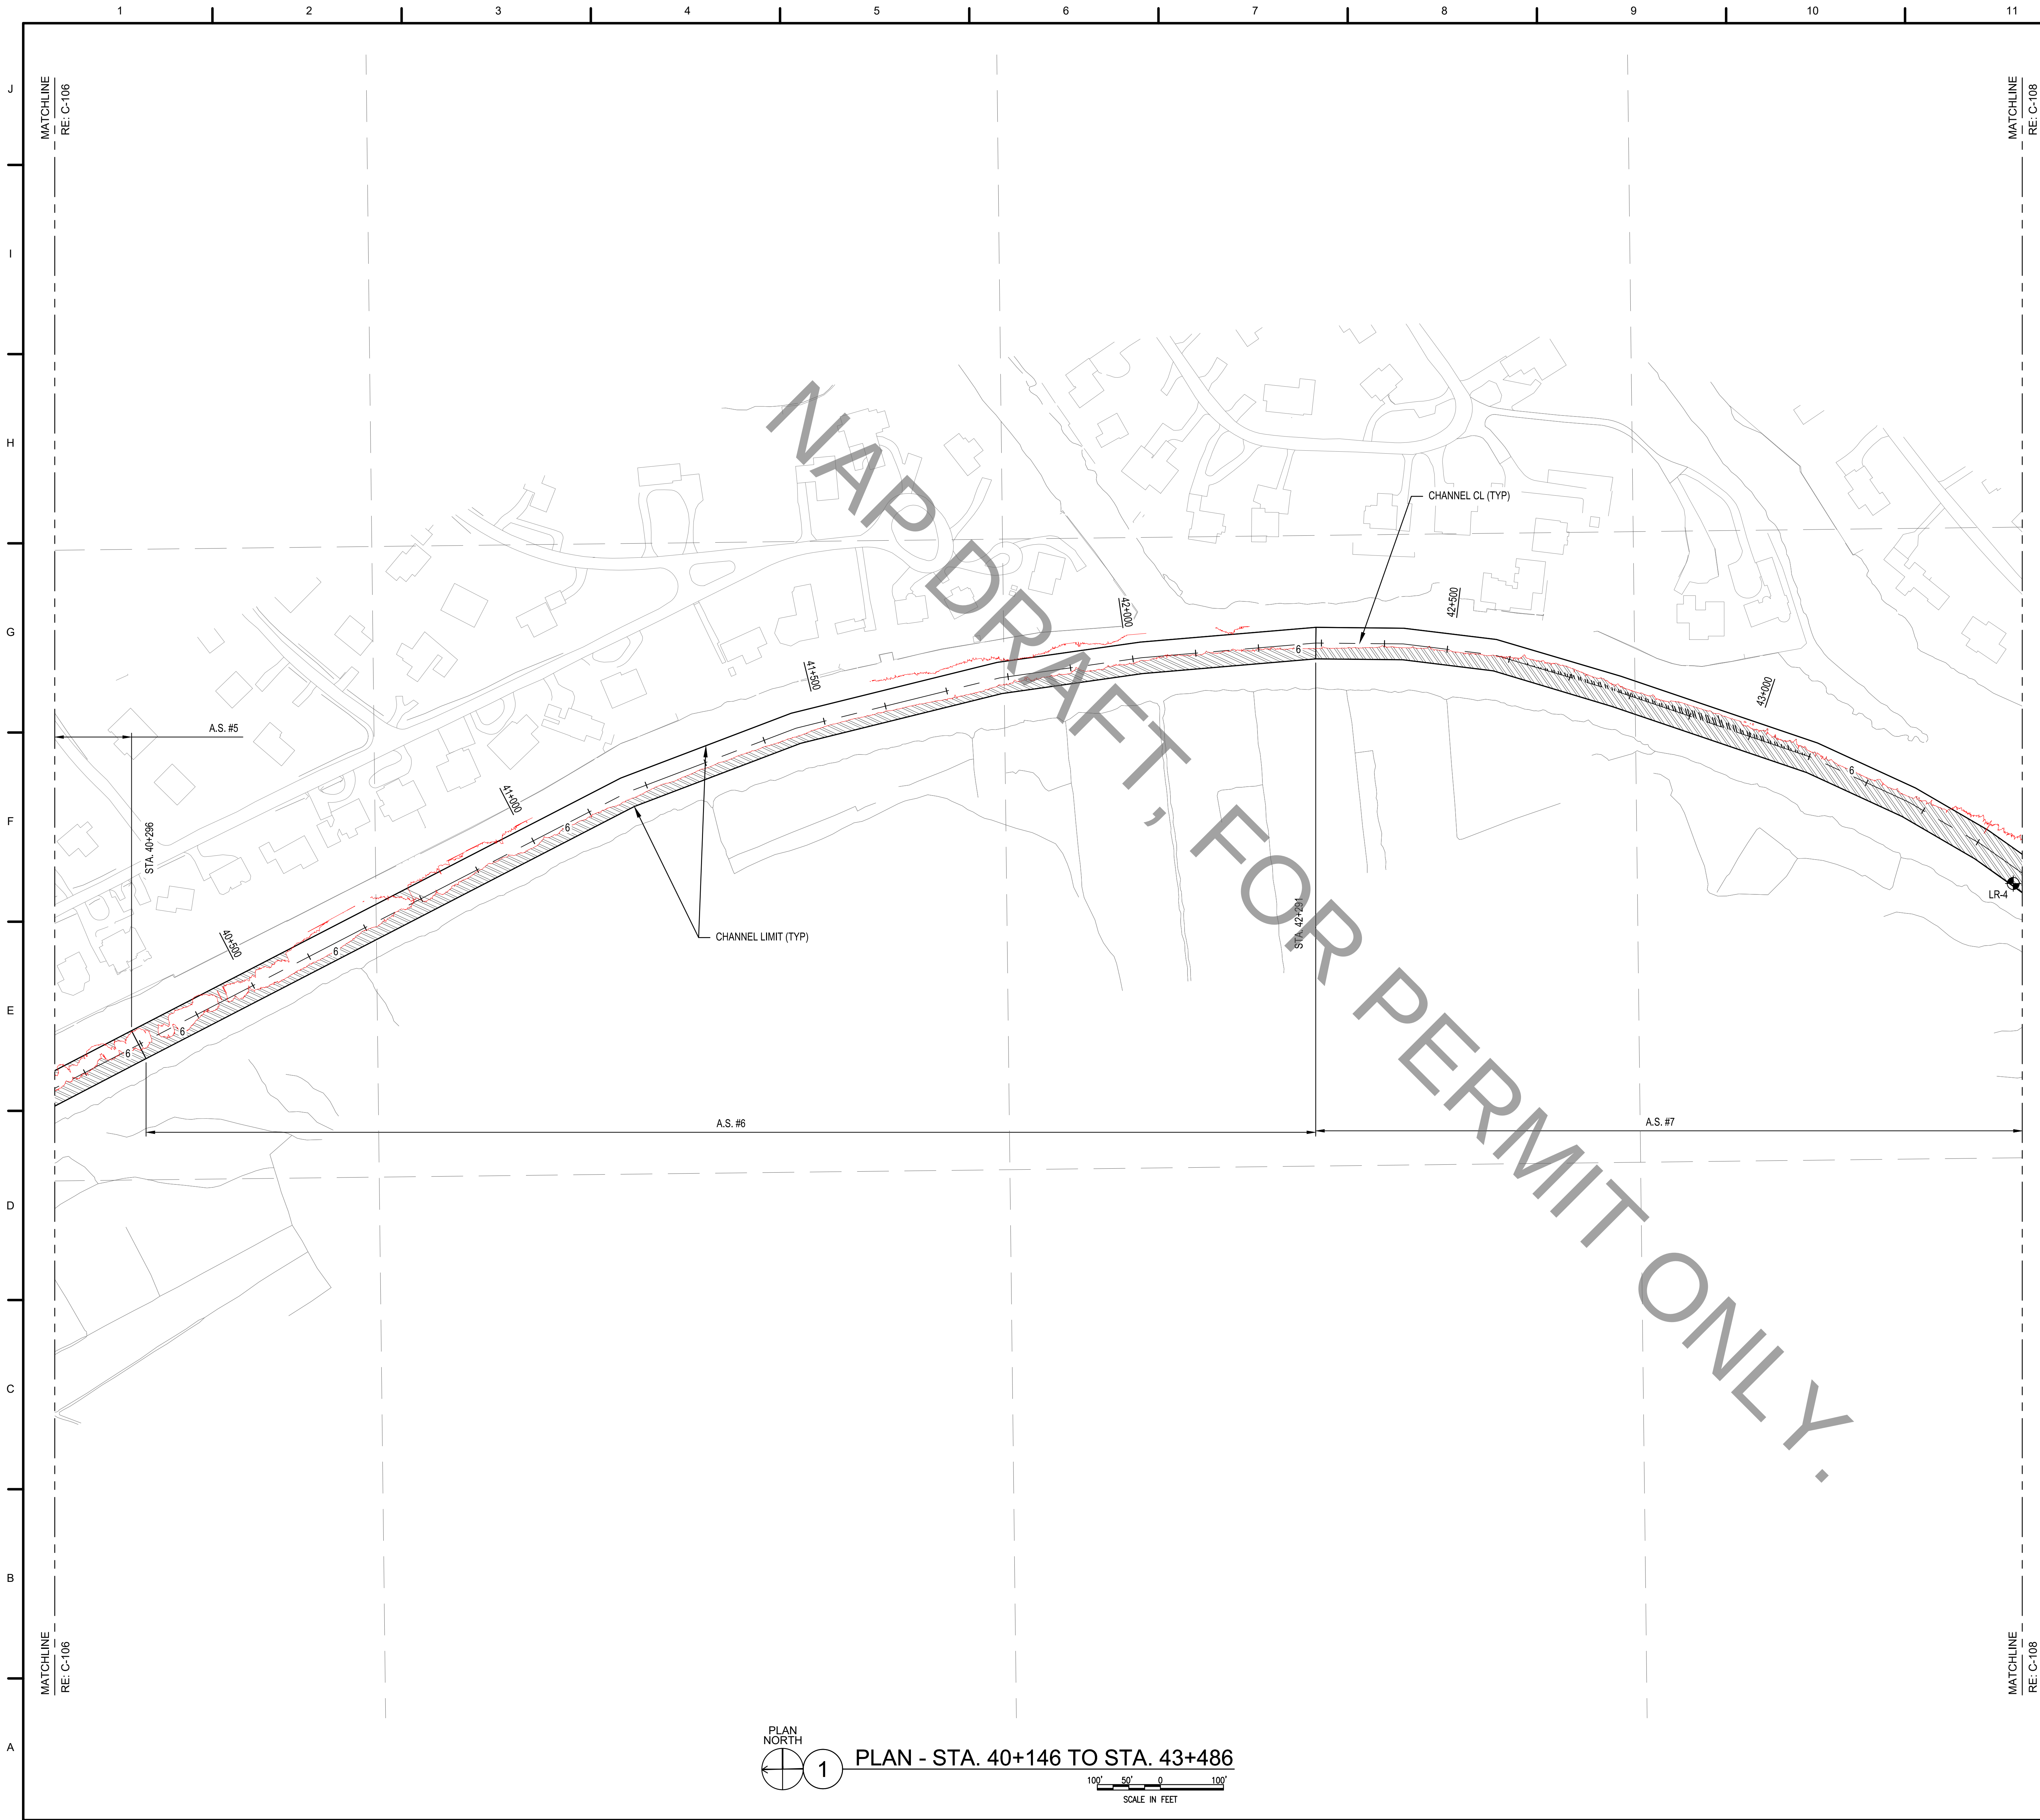

- NOTES:
1. FOR GENERAL NOTES AND LEGEND, SEE SHEET C-001.
 2. FOR CHANNEL TYPICAL SECTIONS, SEE SHEET C-301.
 3. FOR DREDGED MATERIAL PLACEMENT FACILITY PLANS, SEE SHEETS C-401 AND C-402.
 4. FOR CHANNEL CENTERLINE GEOMETRY AND EDGE COORDINATES, SEE SPECIFICATIONS.
 5. FOR SAMPLING INFORMATION, SEE SPECIFICATIONS.


US Army Corps of Engineers
PHILADELPHIA DISTRICT

DESIGNED BY:	ISSUED/REVISION DATE:
DRAWN BY:	ISSUED/REVISION DATE:
CHECKED BY:	CONTRACT NUMBER:
SUBMITTED BY:	FILE NAME:
DWG. SIZE:	DATE:

INW/REHOBOTH BAY TO DELAWARE BAY
DELAWARE
MAINTENANCE DREDGING
LEWES & REHOBOTH CANAL
PLAN - STA. 40+146 TO STA. 43+486

SHEET NUMBER
C-107

65%

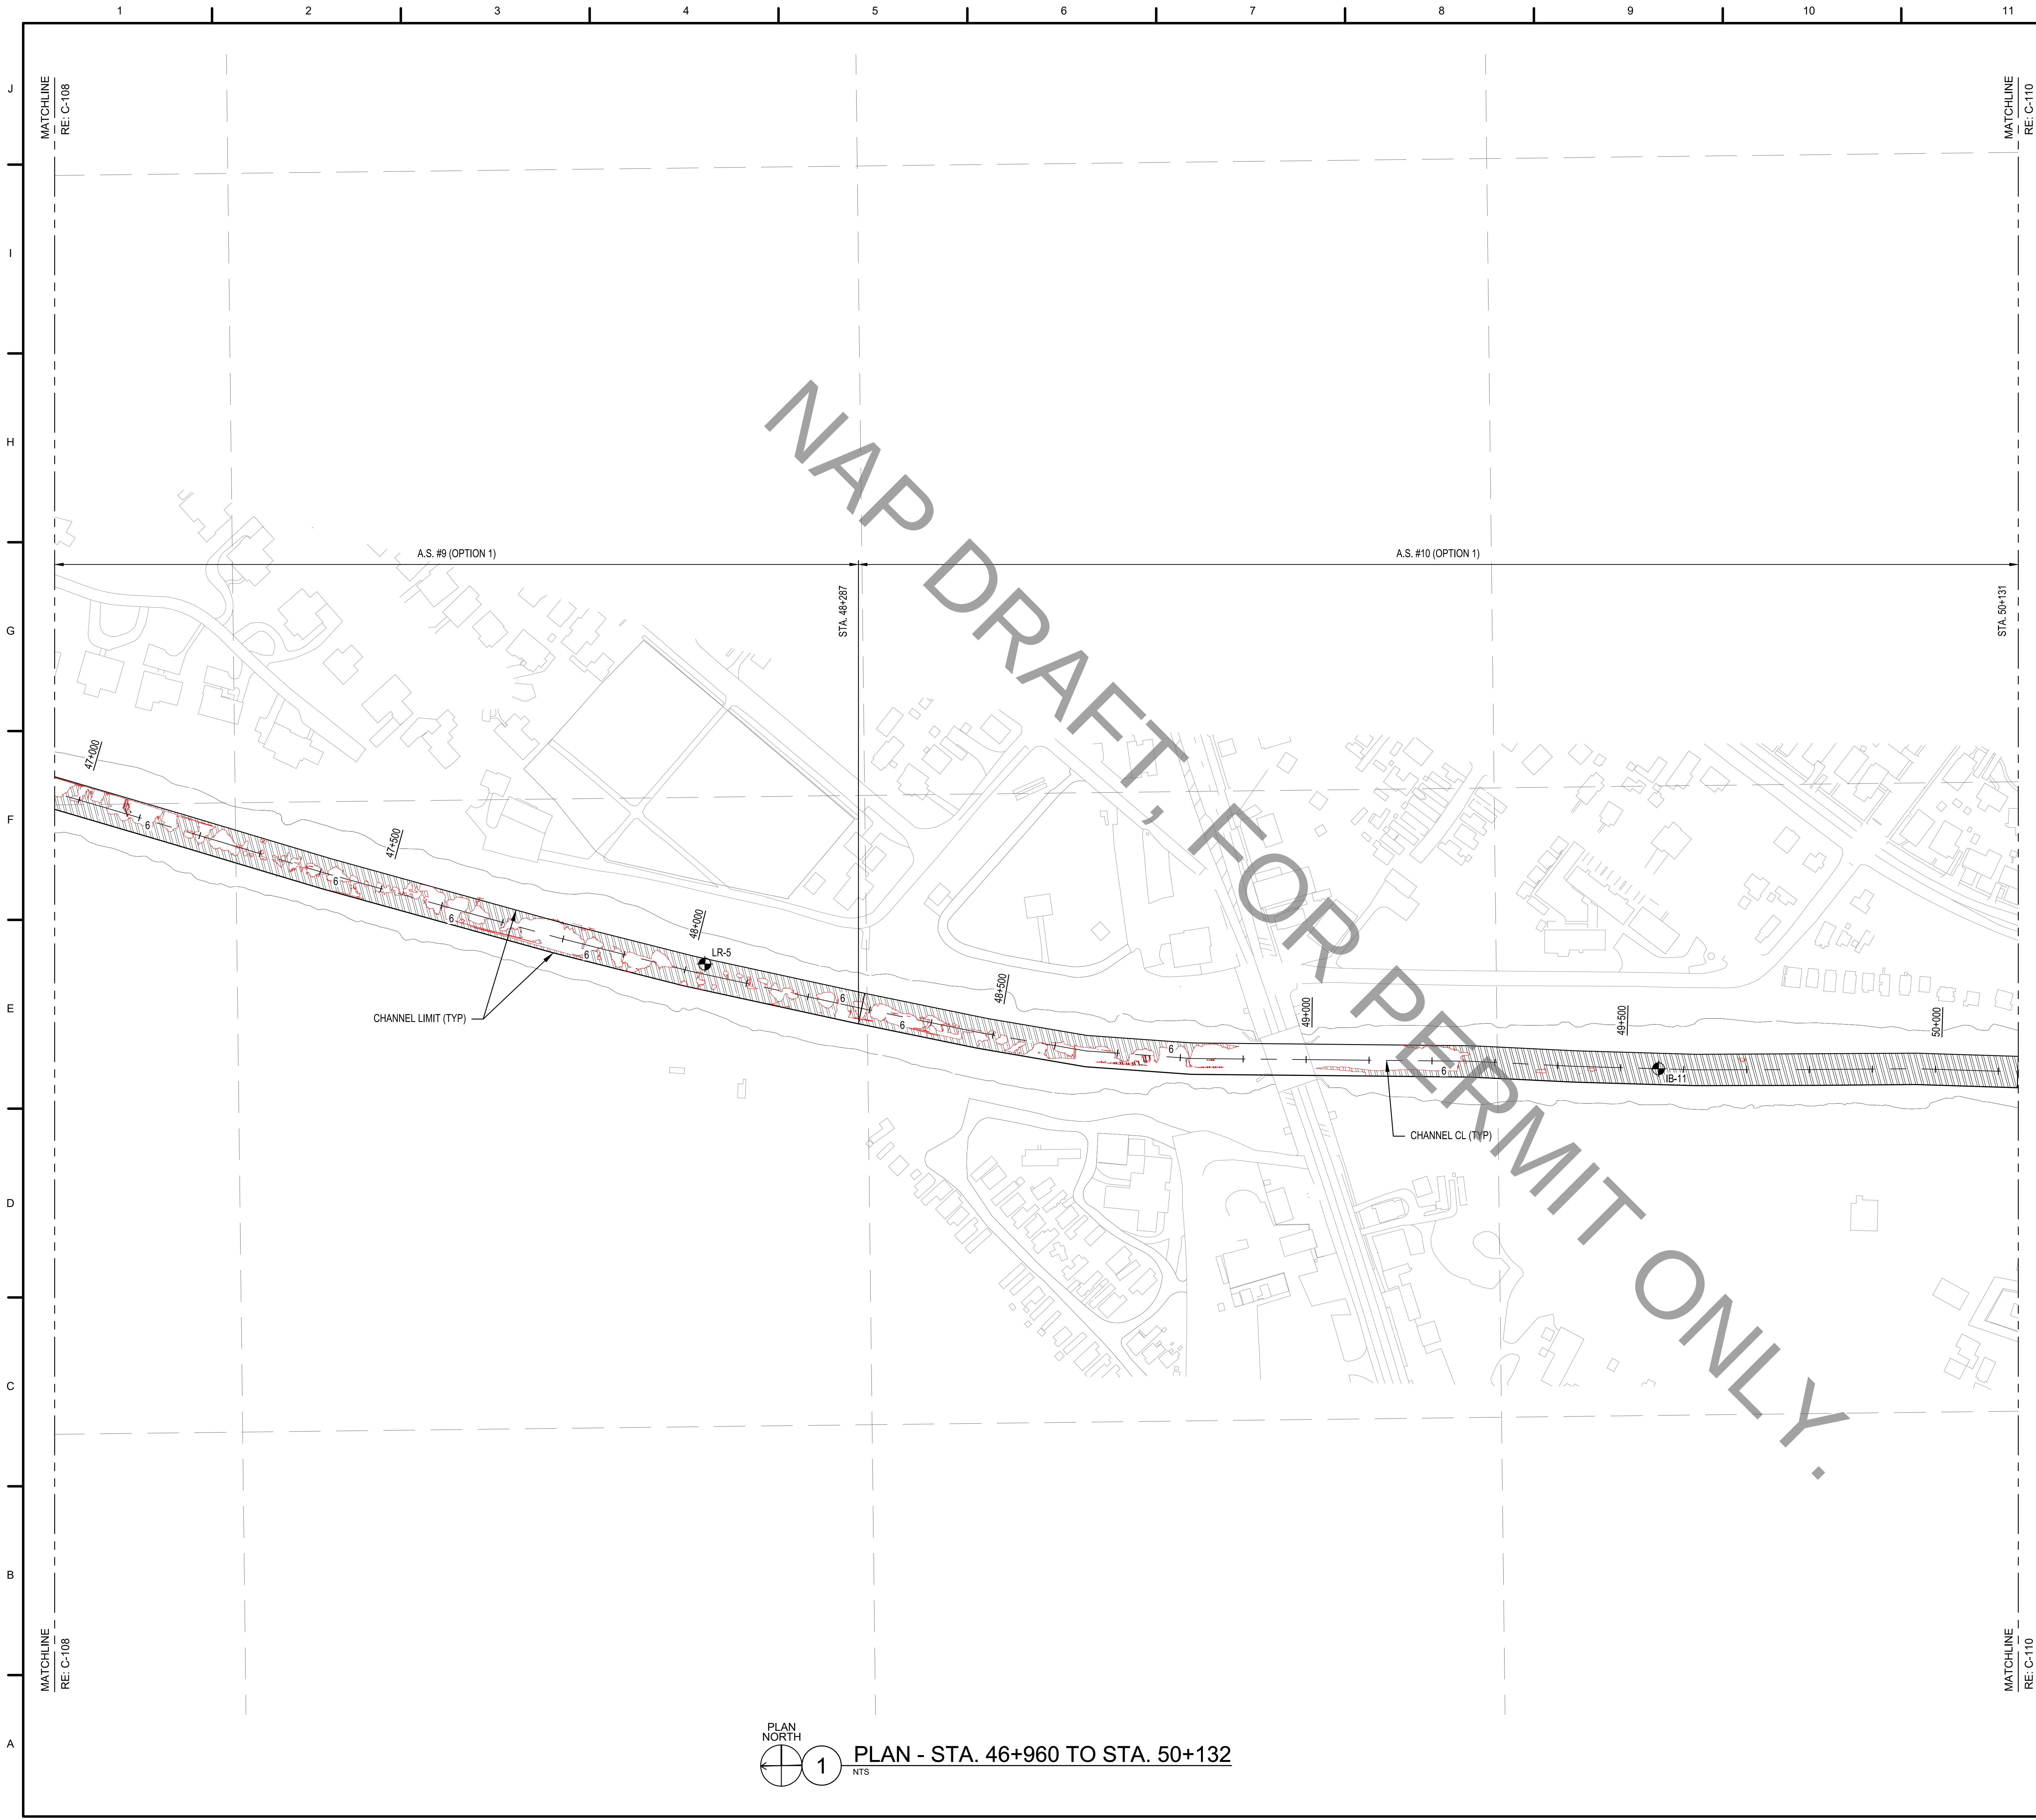

PLAN NORTH
1 PLAN - STA. 46+960 TO STA. 50+132
NTS

- NOTES:
1. FOR GENERAL NOTES AND LEGEND, SEE SHEET C-001.
 2. FOR CHANNEL TYPICAL SECTIONS, SEE SHEET C-301.
 3. FOR DREDGED MATERIAL PLACEMENT FACILITY PLANS, SEE SHEETS C-401 AND C-402.
 4. FOR CHANNEL CENTERLINE GEOMETRY AND EDGE COORDINATES, SEE SPECIFICATIONS.
 5. FOR SAMPLING INFORMATION, SEE SPECIFICATIONS.

US Army Corps of Engineers
PHILADELPHIA DISTRICT


DESIGNED BY:	ISSUED/REVISION DATE:
DRAWN BY:	ISSUED/REVISION DATE:
CHECKED BY:	ISSUED/REVISION DATE:
SUBMITTED BY:	ISSUED/REVISION DATE:
DWG. SIZE:	ISSUED/REVISION DATE:

U.S. ARMY CORPS OF ENGINEERS PHILADELPHIA DISTRICT	DESIGNED BY:	ISSUED/REVISION DATE:
	DRAWN BY:	ISSUED/REVISION DATE:
	CHECKED BY:	ISSUED/REVISION DATE:
	SUBMITTED BY:	ISSUED/REVISION DATE:
	DWG. SIZE:	ISSUED/REVISION DATE:

INW/REHOBOTH BAY TO DELAWARE BAY
DELAWARE
MAINTENANCE DREDGING
LEWES & REHOBOTH CANAL
PLAN - STA. 46+960 TO STA. 50+132

SHEET NUMBER
C-109

65%

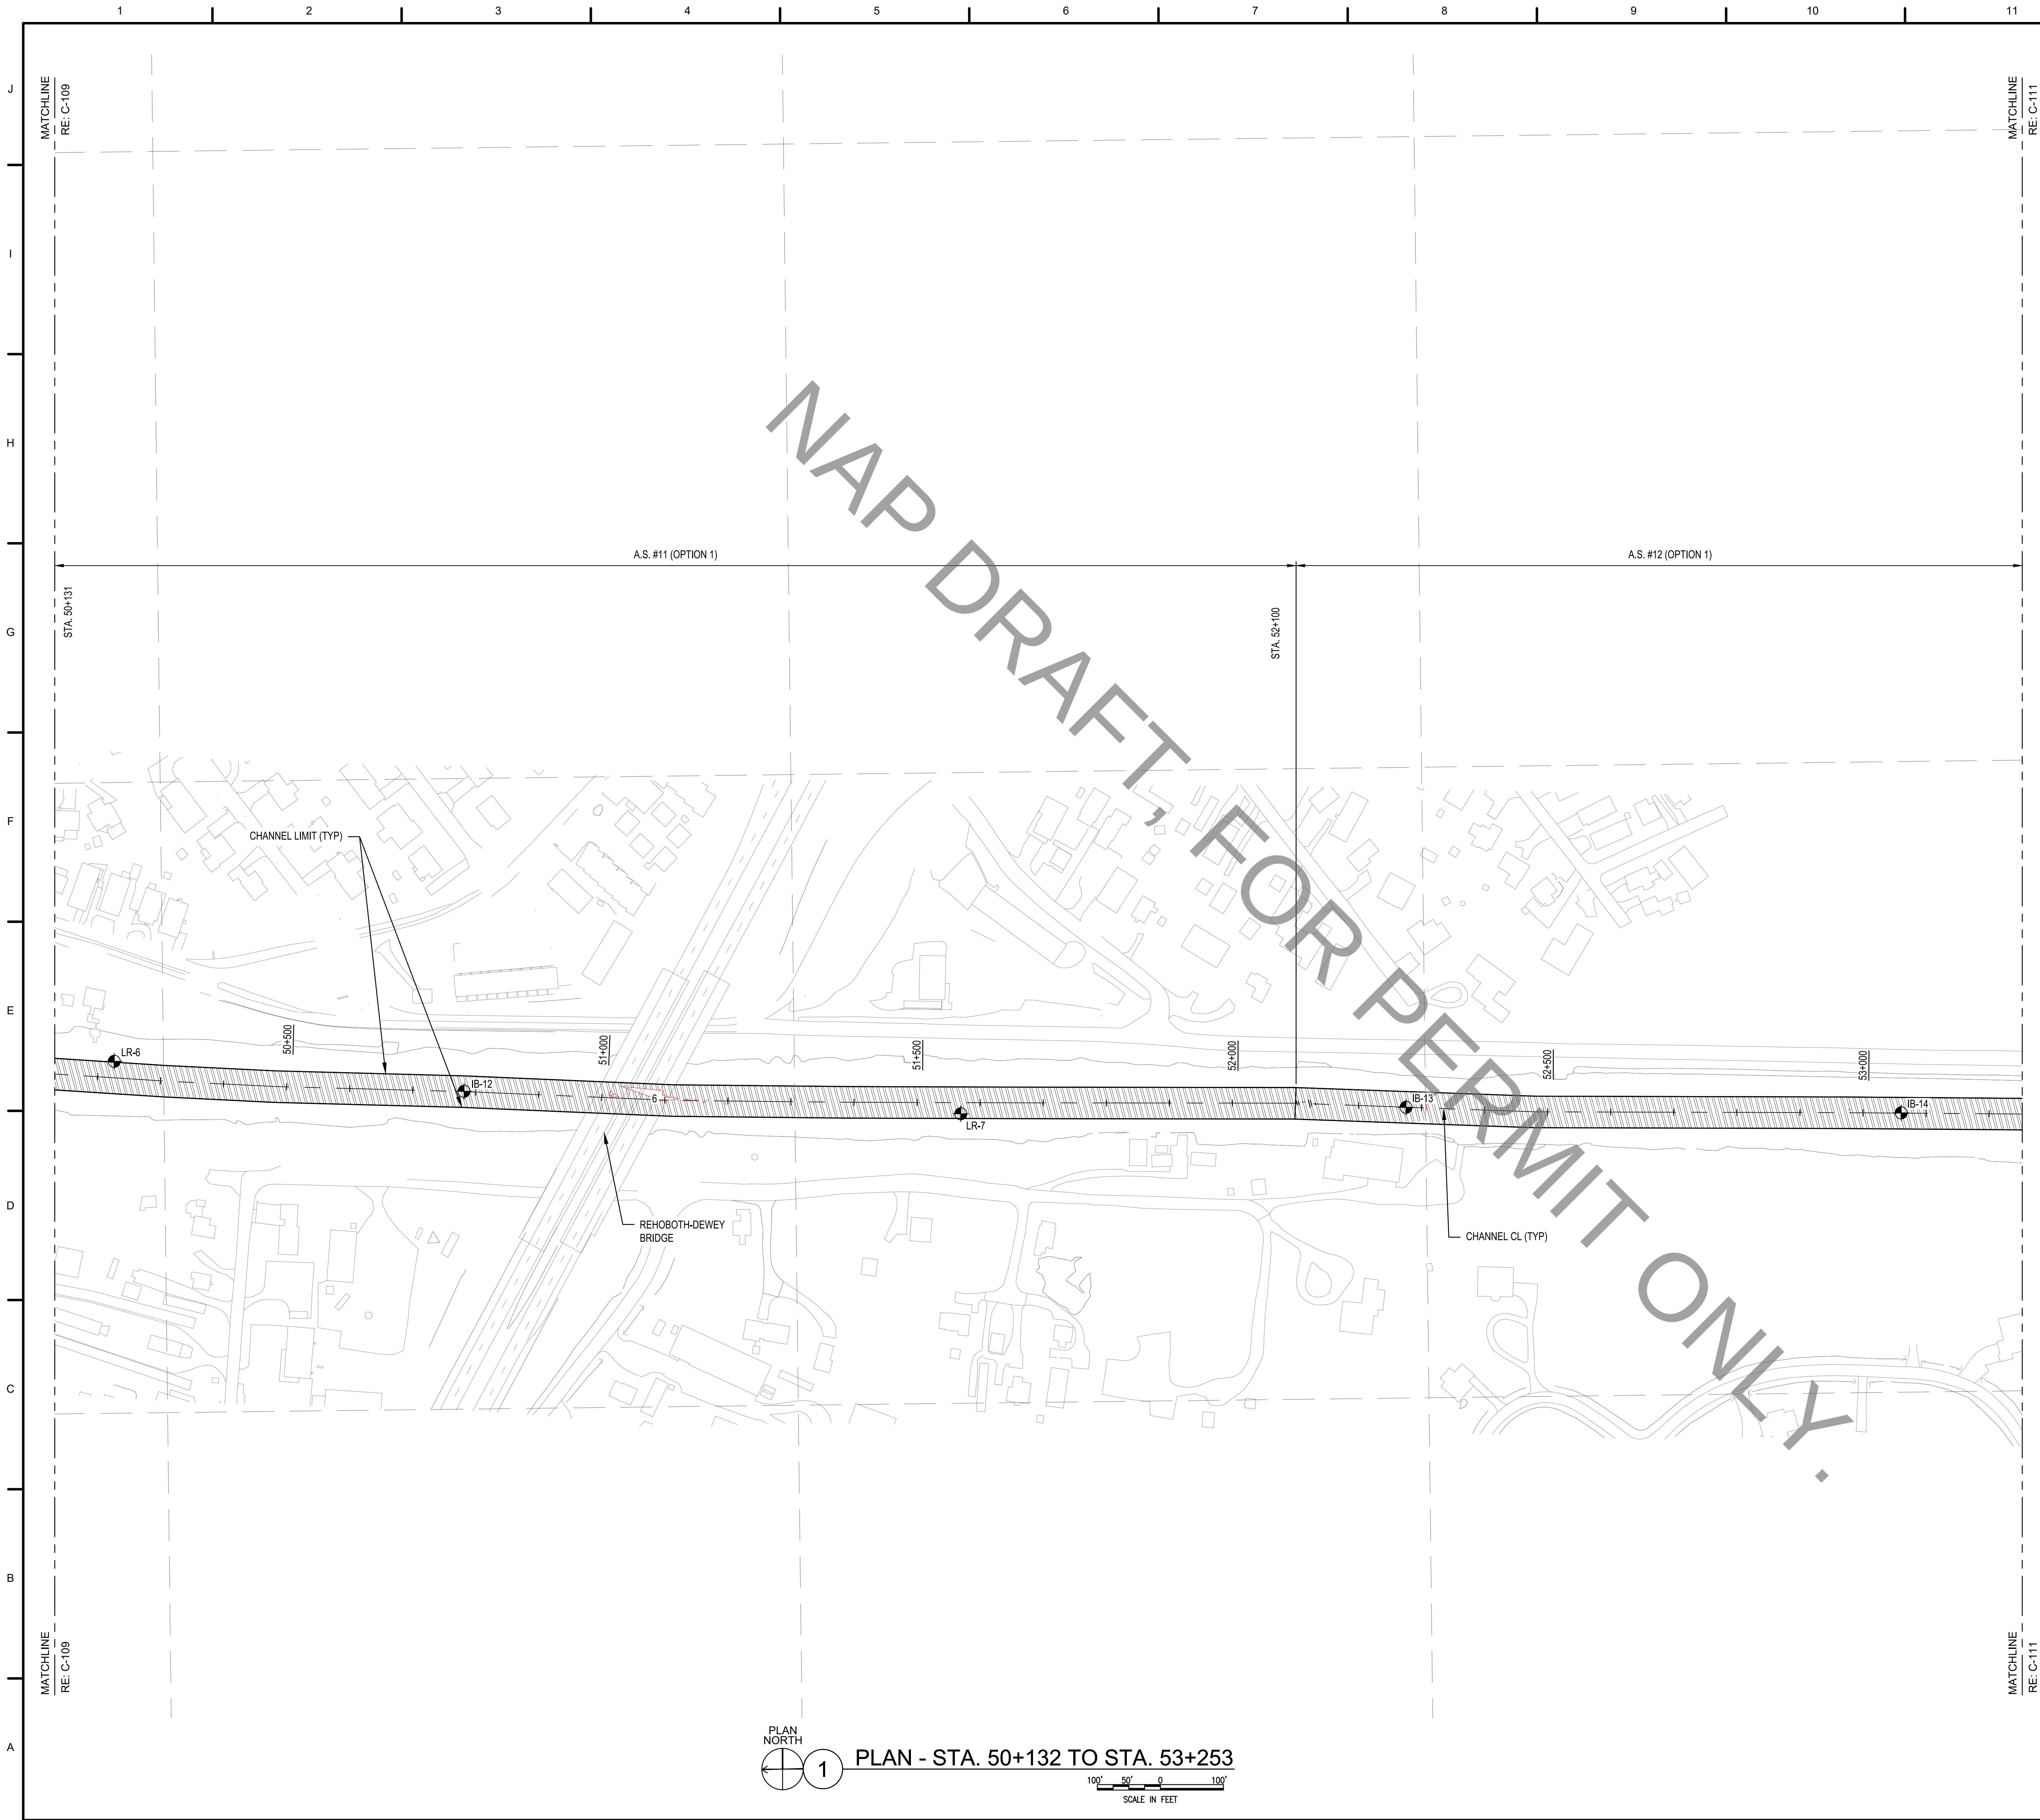

PLAN NORTH
1
PLAN - STA. 50+132 TO STA. 53+253
100' 50' 0 100'
SCALE IN FEET

- NOTES:
1. FOR GENERAL NOTES AND LEGEND, SEE SHEET C-001.
 2. FOR CHANNEL TYPICAL SECTIONS, SEE SHEET C-301.
 3. FOR DREDGED MATERIAL PLACEMENT FACILITY PLANS, SEE SHEETS C-401 AND C-402.
 4. FOR CHANNEL CENTERLINE GEOMETRY AND EDGE COORDINATES, SEE SPECIFICATIONS.
 5. FOR SAMPLING INFORMATION, SEE SPECIFICATIONS.

US Army Corps of Engineers
PHILADELPHIA DISTRICT

DESIGNED BY:	ISSUED/DATE:	DATE	BY
DRAWN BY:	ISSUED/DATE:		
CHECKED BY:	CONTRACT NUMBER:		
SUBMITTED BY:	FILE NAME:		
DWG. SIZE:	DATE:		

U.S. ARMY CORPS OF ENGINEERS
PHILADELPHIA DISTRICT

INW/REHOBOTH BAY TO DELAWARE BAY
DELAWARE
MAINTENANCE DREDGING
LEWES & REHOBOTH CANAL
PLAN - STA. 50+132 TO STA. 53+253

SHEET NUMBER

C-110

65%



PLAN NORTH
1
PLAN - STA. 56+434 TO STA. 59+083
100' 50' 0 100'
SCALE IN FEET

- NOTES:
- 1. FOR GENERAL NOTES AND LEGEND, SEE SHEET C-001.
 - 2. FOR CHANNEL TYPICAL SECTIONS, SEE SHEET C-301.
 - 3. FOR DREDGED MATERIAL PLACEMENT FACILITY PLANS, SEE SHEETS C-401 AND C-402.
 - 4. FOR CHANNEL CENTERLINE GEOMETRY AND EDGE COORDINATES, SEE SPECIFICATIONS.
 - 5. FOR SAMPLING INFORMATION, SEE SPECIFICATIONS.
 - 6. FOR BEACHFILL PLACEMENT PLAN, SEE SHEET C-403.

US Army Corps of Engineers
PHILADELPHIA DISTRICT

DESIGNED BY:	ISSUED/REVISION DATE:	MARK	DATE
DRAWN BY:	PROJECT NUMBER:		
CHECKED BY:	CONTRACT NUMBER:		
SUBMITTED BY:	FLIGHT SCALE:		
DWG. SIZE:	FILE NAME:		
1/8" = 1'	C:\Users\STA_56434_TO_STA_59083.dwg		


INW/REHOBOTH BAY TO DELAWARE BAY
DELAWARE

MAINTENANCE DREDGING
LEWIS & REHOBOTH CANAL
PLAN - STA. 56+434 TO STA. 59+082



SHEET NUMBER

C-112



65%

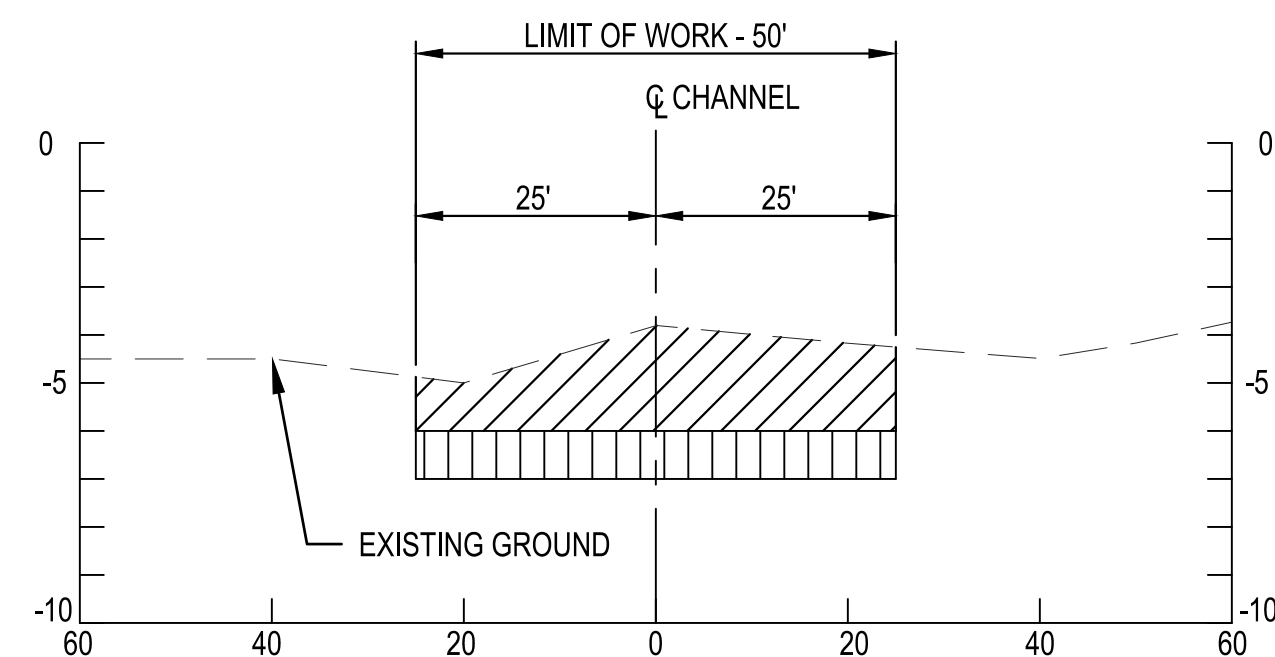



1 TYPICAL SECTION - A.S. #1 (STA. 23+600)

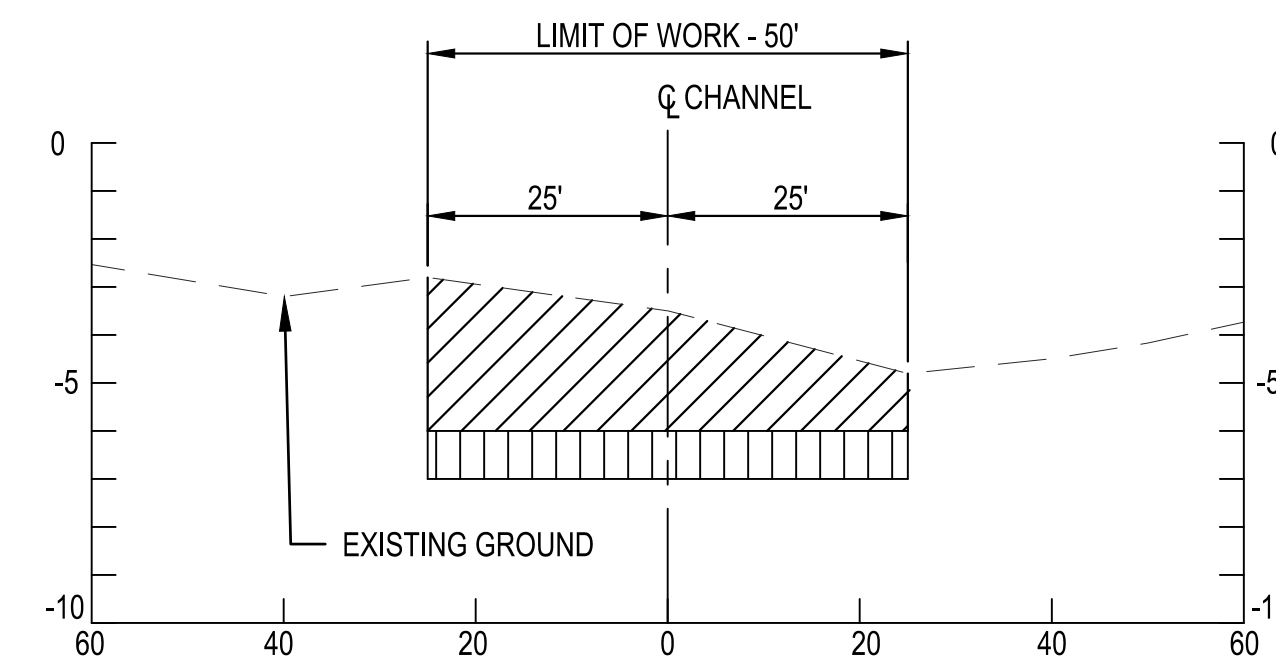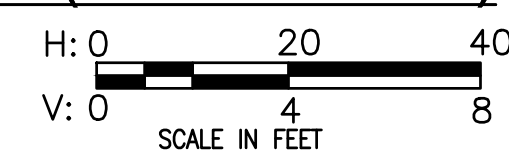



2 TYPICAL SECTION - A.S. #2 (STA. 29+000)

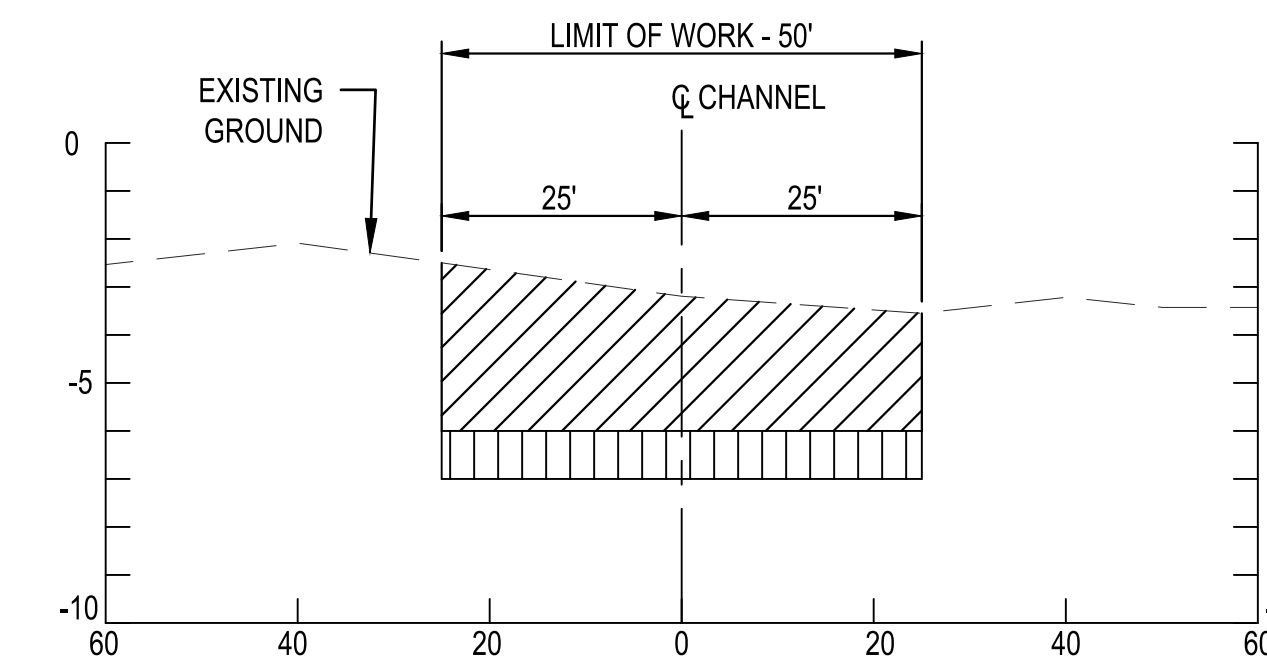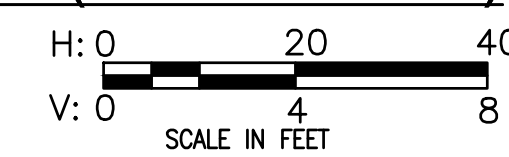



3 TYPICAL SECTION - A.S. #4 (STA. 38+000)

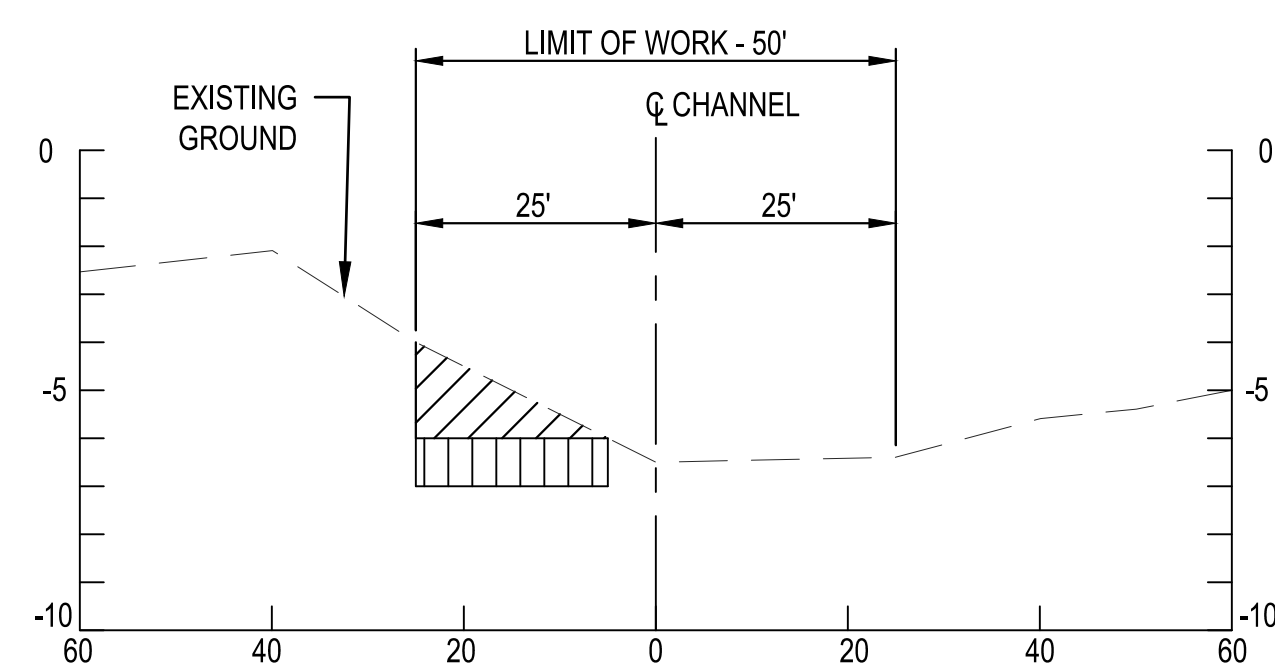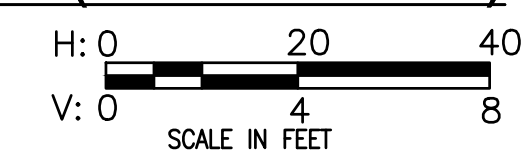



4 TYPICAL SECTION - A.S. #6 (STA. 40+800)

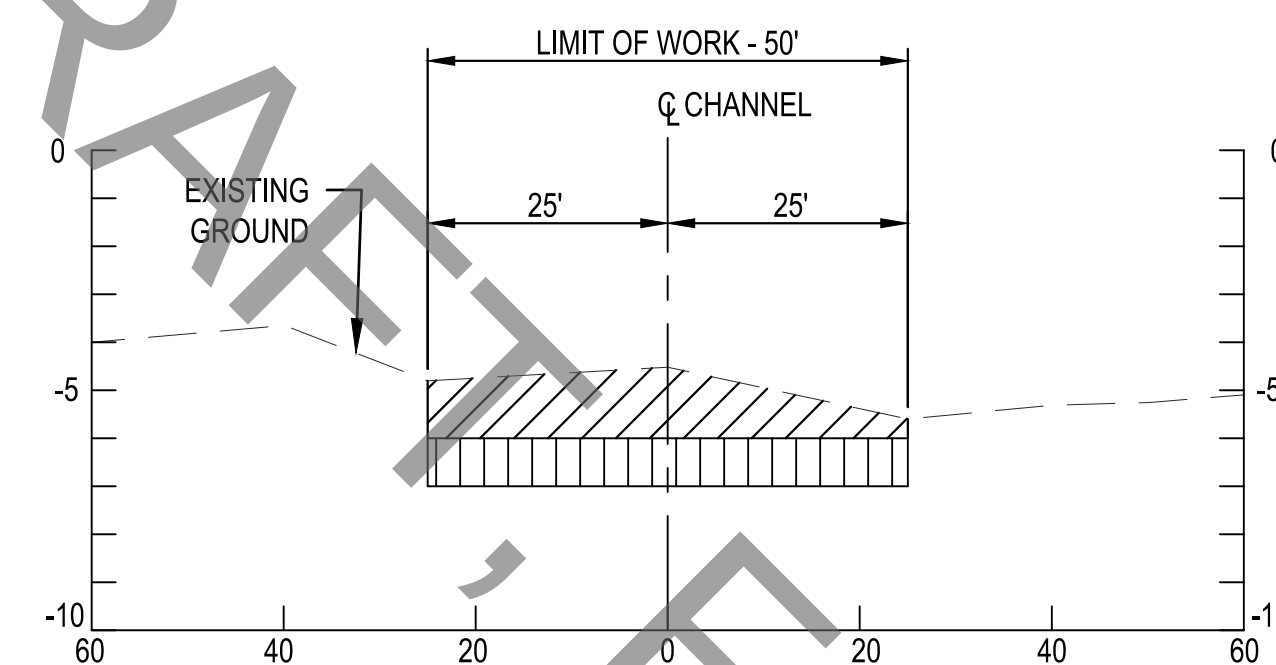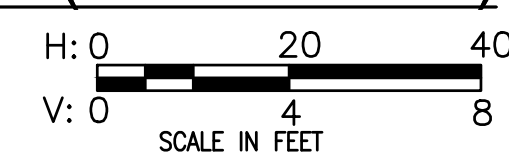



5 TYPICAL SECTION - A.S. #8 (STA. 45+500)

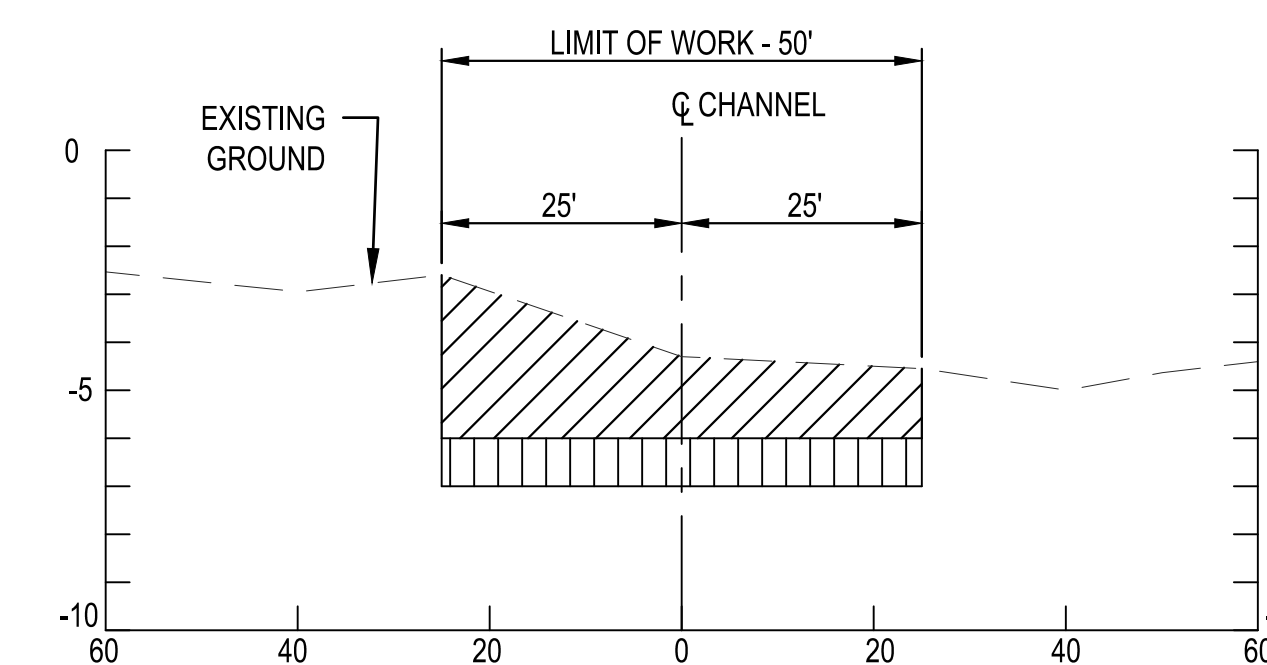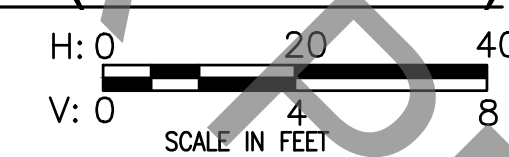


6 TYPICAL SECTION - A.S. #10 (STA. 49+500)

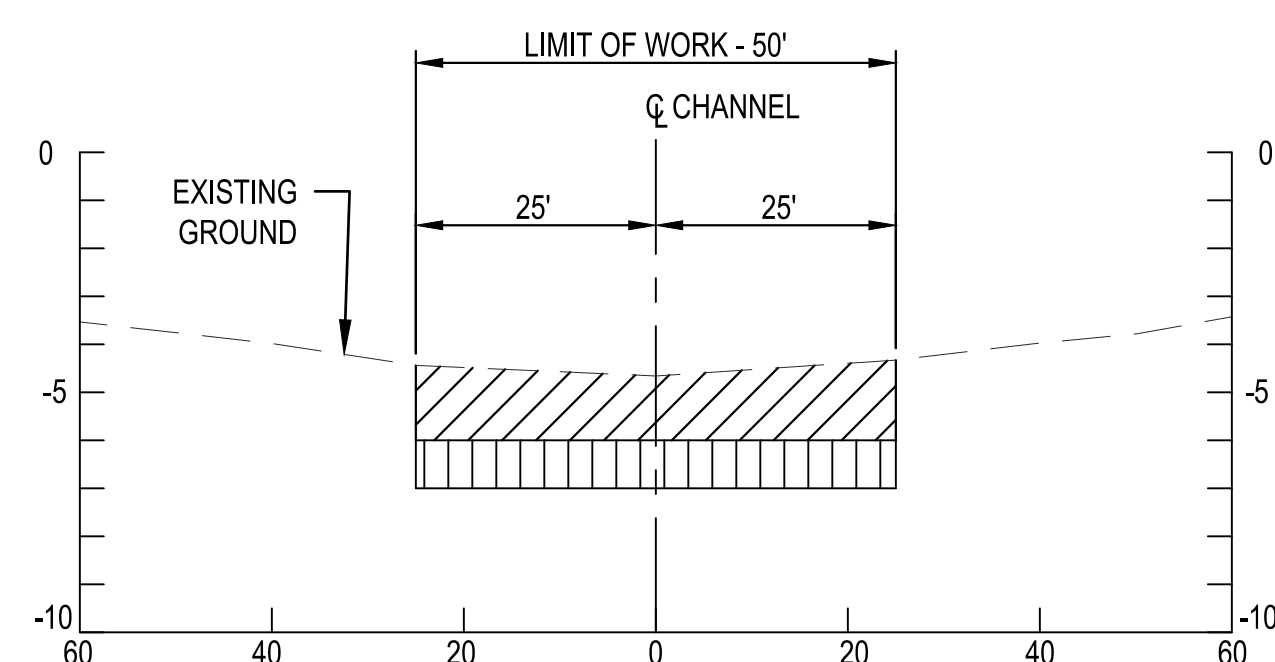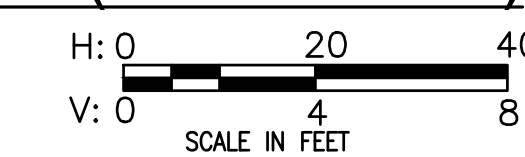

7 TYPICAL SECTION - A.S. #12 (STA. 53+500)

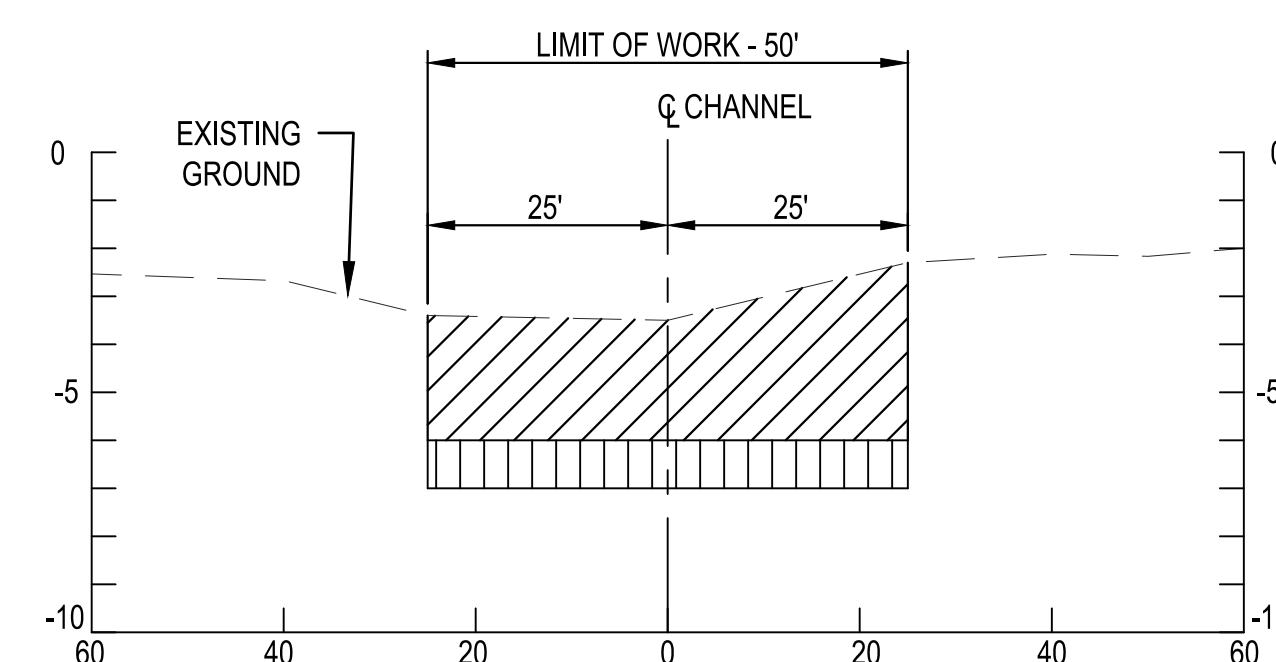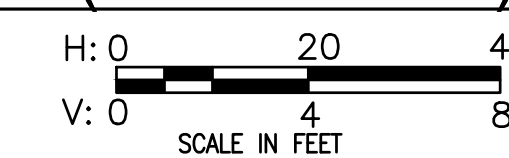

8 TYPICAL SECTION - A.S. #14 (STA. 59+500)

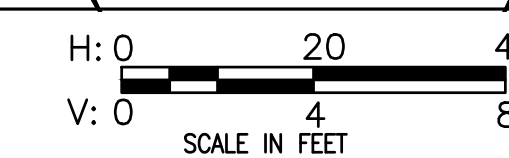

NOTES:

1. FOR GENERAL NOTES AND LEGEND, SEE SHEET C-001.
2. NO SIDE OR END SLOPES ARE PROVIDED IN THIS CONTRACT.
3. ALL DEPTHS ARE REFERENCED TO MEAN LOWER LOW WATER.

[illegible]


U.S. ARMY CORPS OF ENGINEERS PHILADELPHIA DISTRICT	ISSUED/SUBMITTAL DATE:	NOV 2002
	DESIGNED BY:	NOV 2002
	DRAWN BY:	NOV 2002
	CHECKED BY:	NOV 2002
	CONTRACT NUMBER:	
	PILOT SCALE:	
	FILE NAME:	
	DWG. SIZE:	
	3"X42"	

BOOTH BAY TO DELAWARE BAY
DELAWARE
MAINTENANCE DREDGING
WORKS & REHOBOTH CANAL
CHANNEL SECTIONS



SHEET NUMBER

C-301



65%

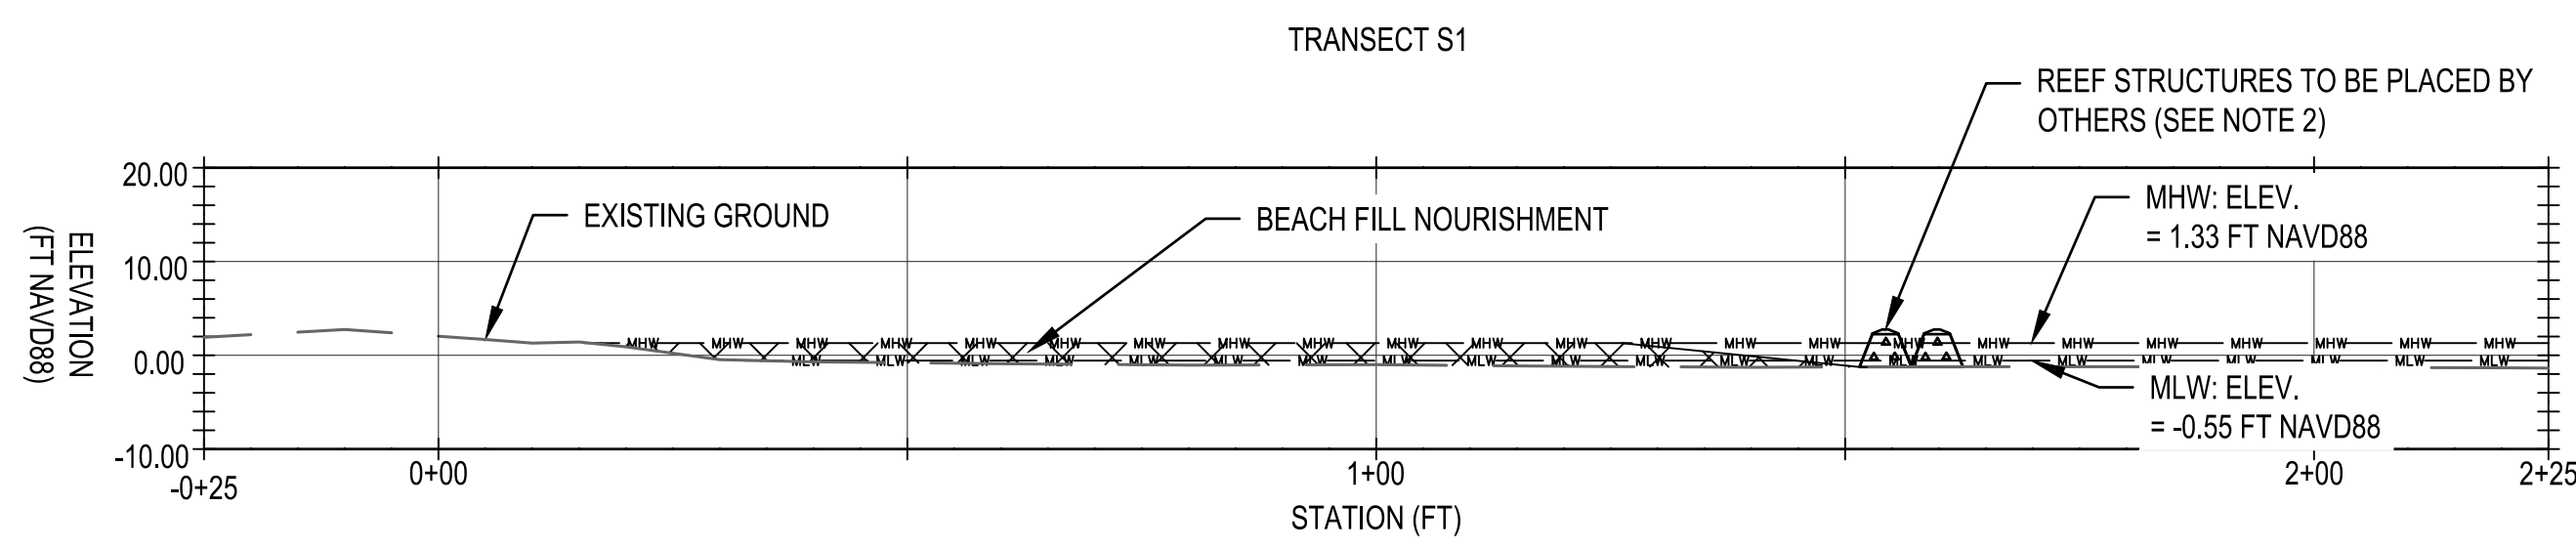



1 CROSS SECTION - TRANSECT S1

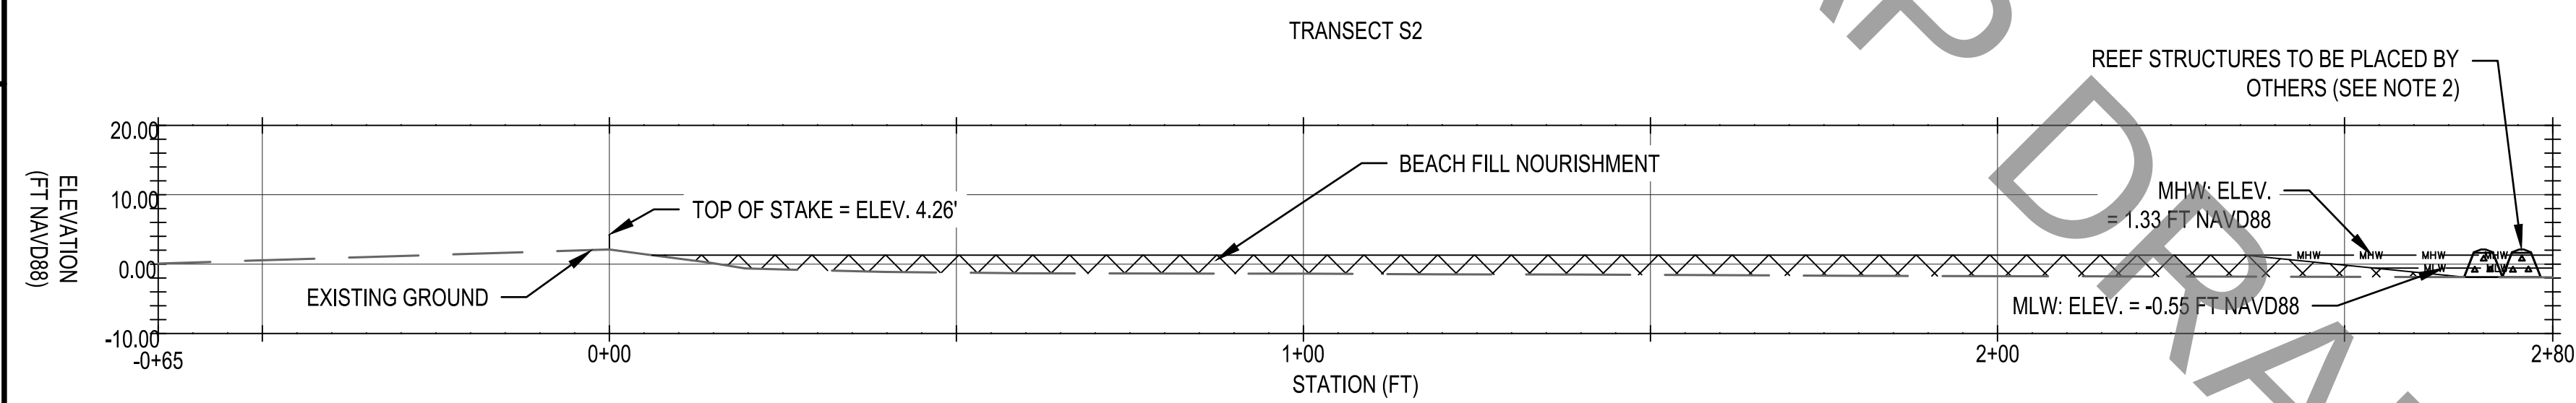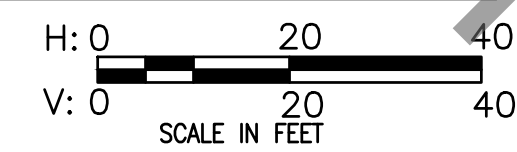



2 CROSS SECTION - TRANSECT S2

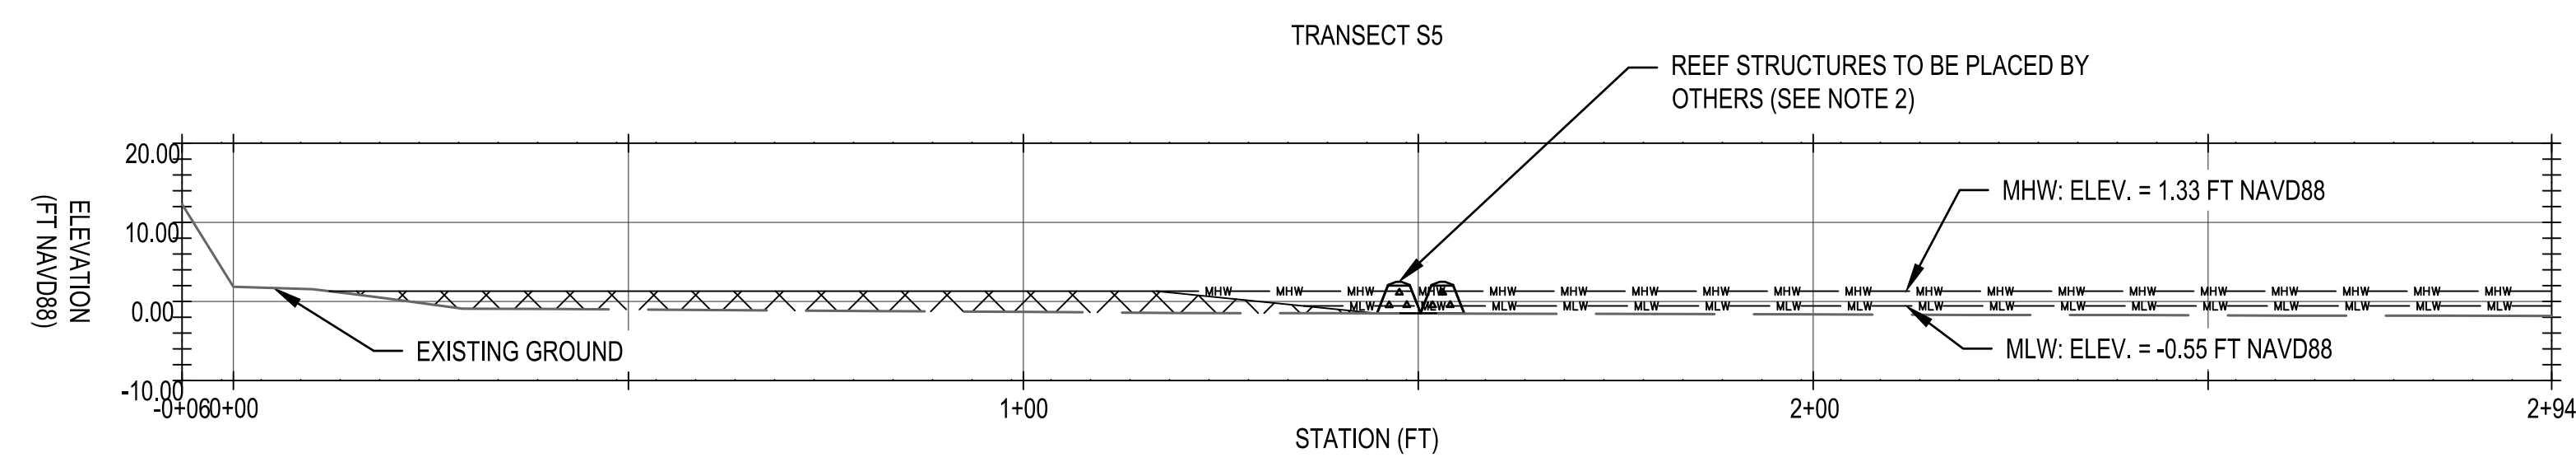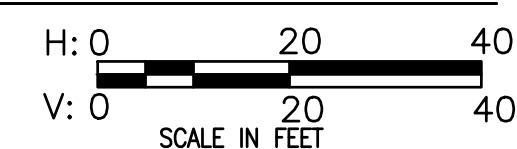



3 CROSS SECTION - TRANSECT S5

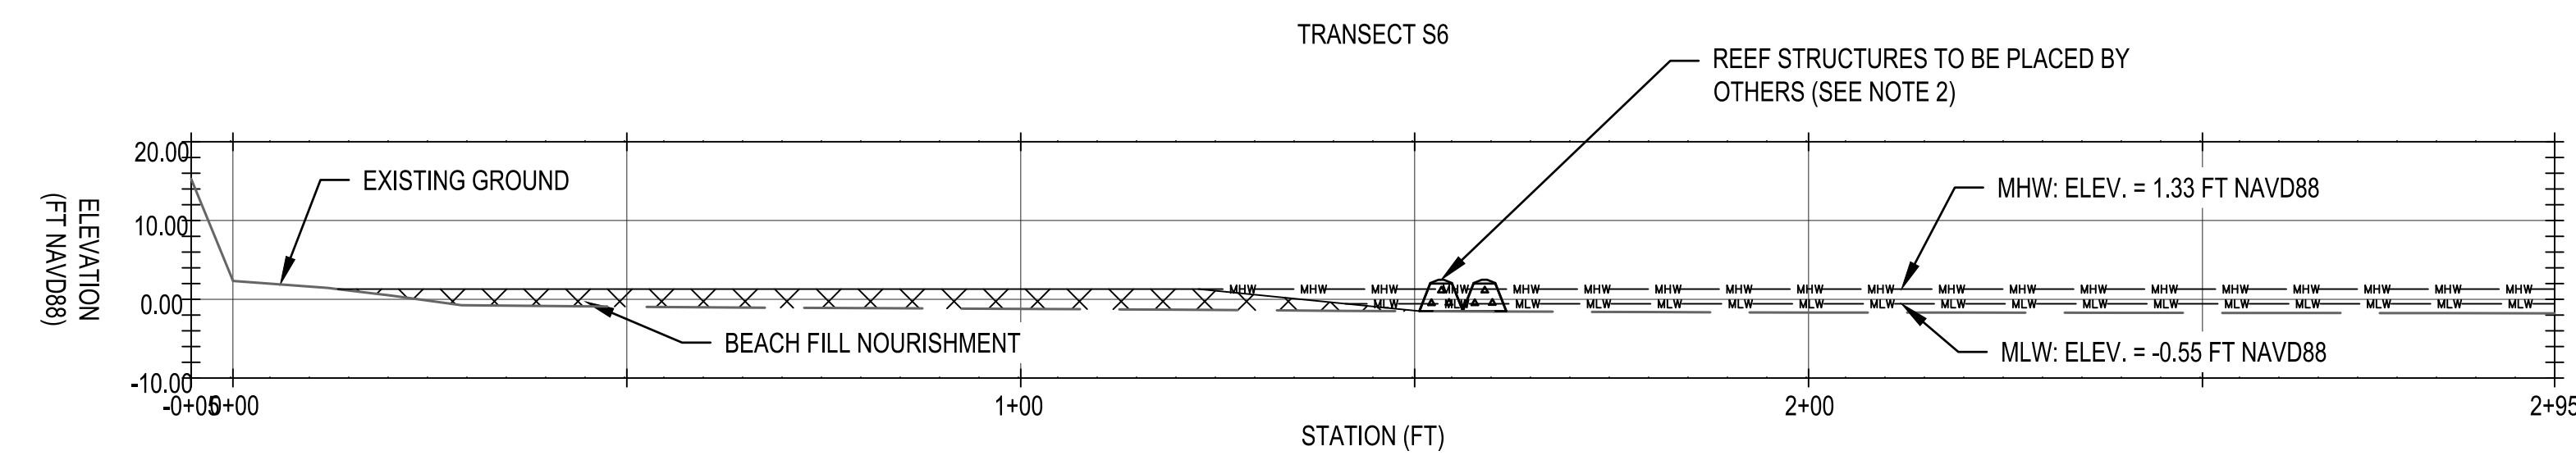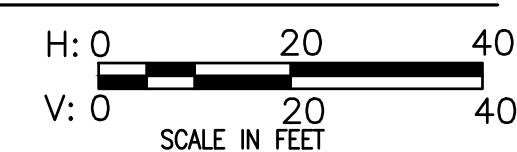



4 CROSS SECTION - TRANSECT S6

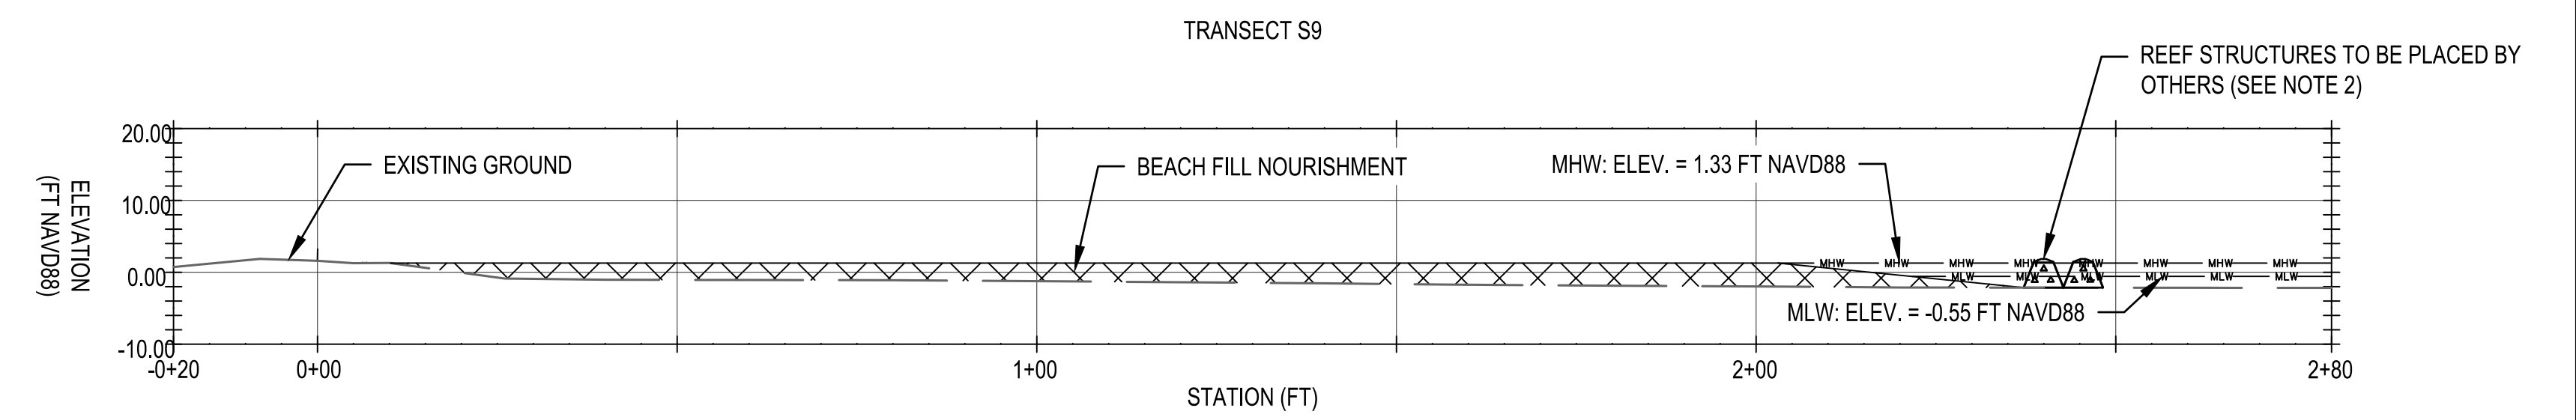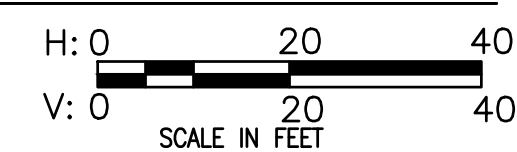


5 CROSS SECTION - TRANSECT S9

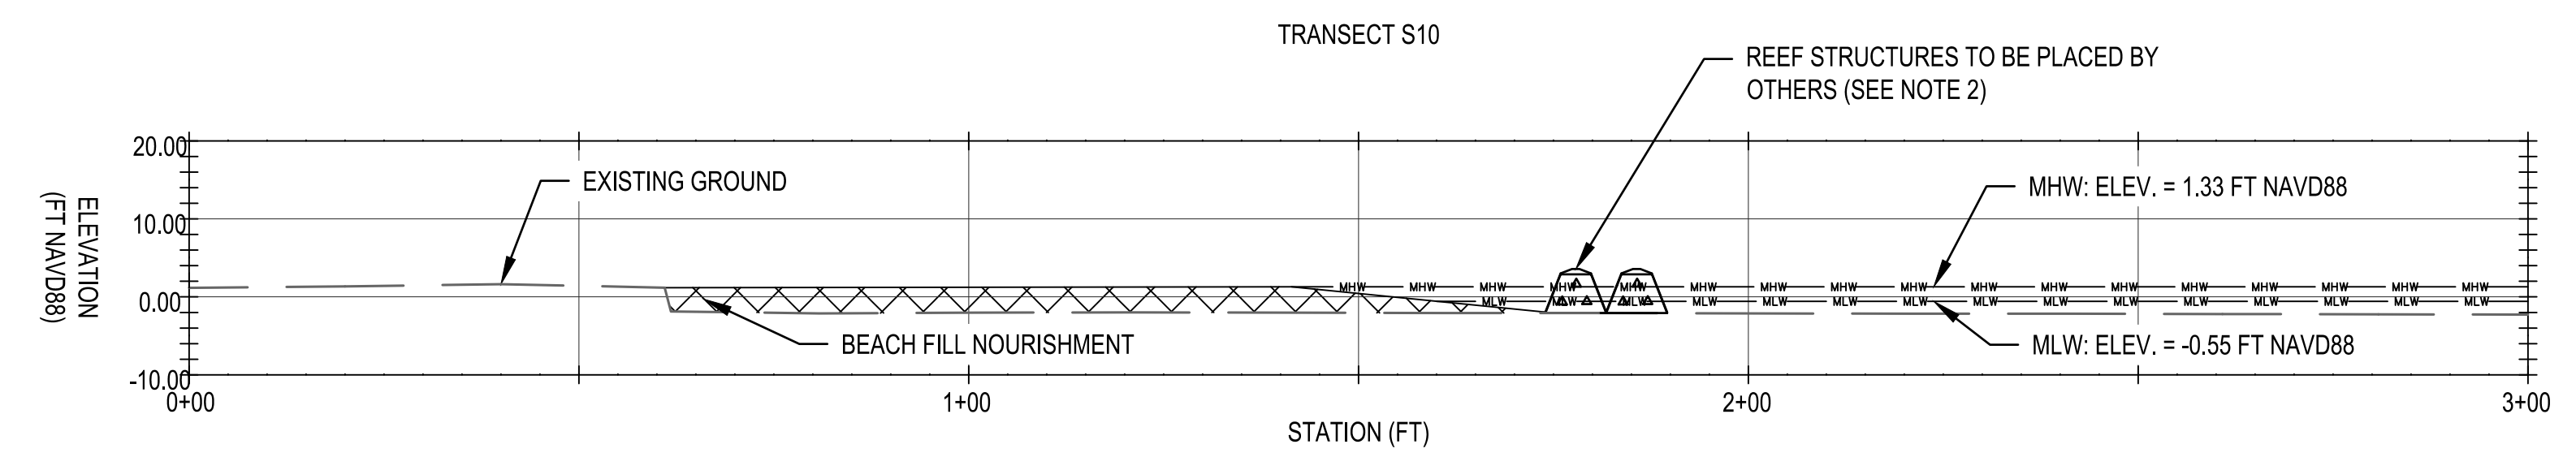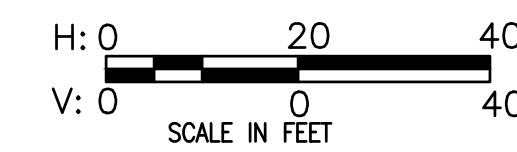

6 CROSS SECTION - TRANSECT S10

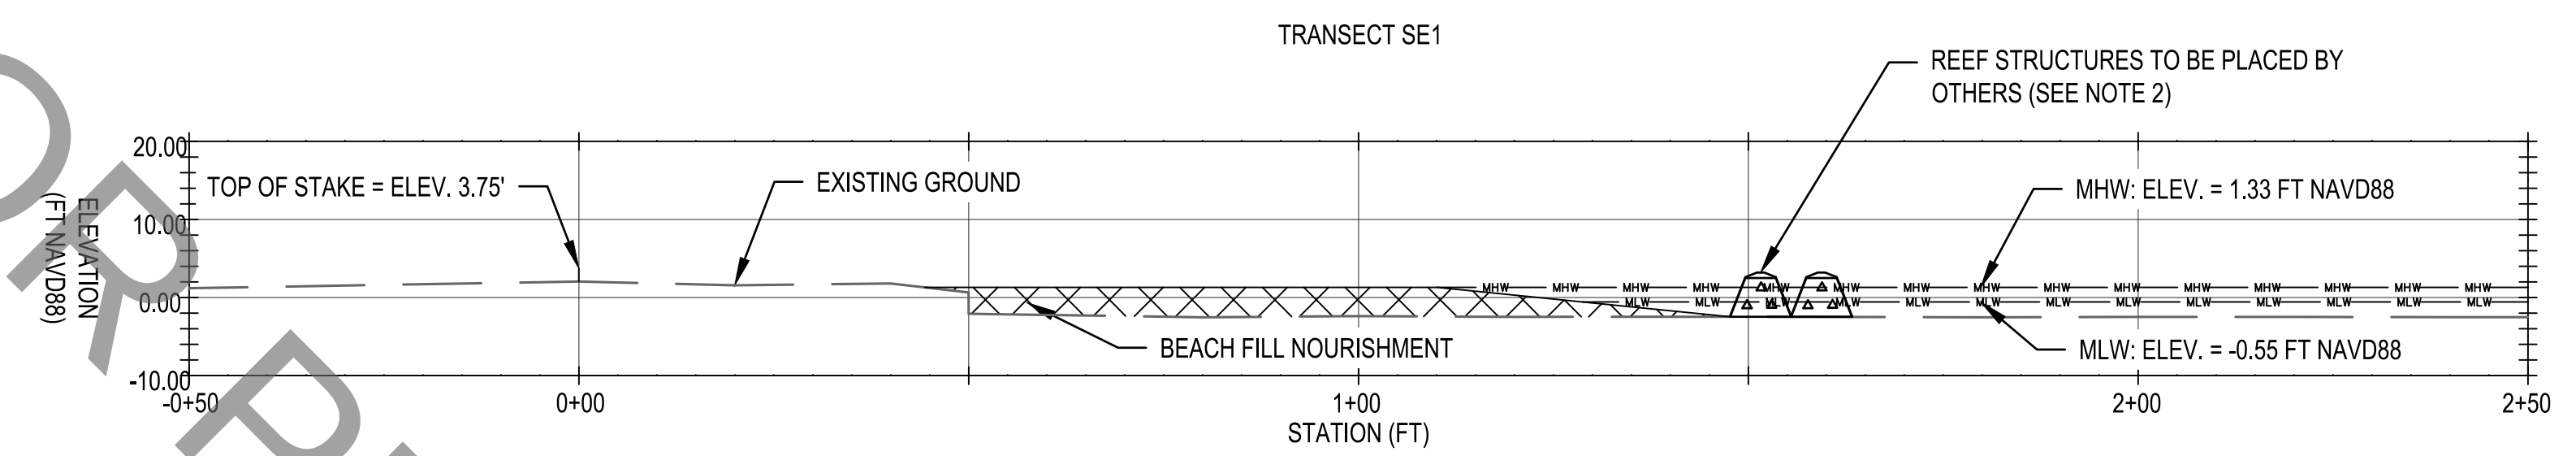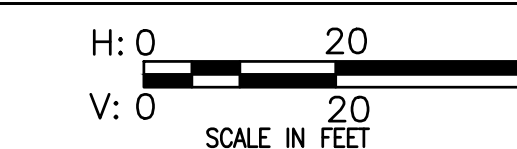

7 CROSS SECTION - TRANSECT SE1

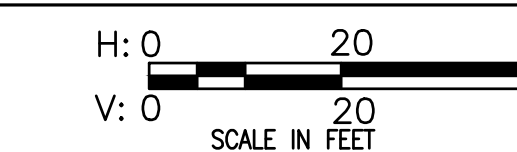

NOTES:

1. FOR GENERAL NOTES AND LEGEND, SEE SHEET C-001.
2. REEF STRUCTURES TO BE PLACED BY OTHERS PREVIOUS TO THIS CONTRACT. STRUCTURES TO REMAIN IN PLACE AND UNDISTURBED DURING BEACHFILL PLACEMENT OPERATIONS. DAMAGED REEF STRUCTURES TO BE REPLACED AT NO ADDITIONAL COST TO THE GOVERNMENT.
3. FOR BEACHFILL PLACEMENT PLAN, SEE SHEET C-403.
4. ALL DEPTHS ARE REFERENCED TO MEAN LOWER LOW WATER.



Army Corps®
Engineers
PHILADELPHIA
DISTRICT


[illegible]

PHILADELPHIA DISTRICT	DRAWN BY:	SOLICITATION NUMBER:
	16172012500XX	
	CHECKED BY:	CONTRACT NUMBER:
	SUBMITTED BY:	PLOT SCALE:
	DWG. SIZE:	FILE NAME:
	30"x42"	C-037 BEACH/ILL. SECTIONS.dwg

DELAWARE
MAINTENANCE DREDGING
LEWES & REHOBOTH CANAL
BEACHFILL CROSS SECTIONS

SHEET NUMBER


C-302

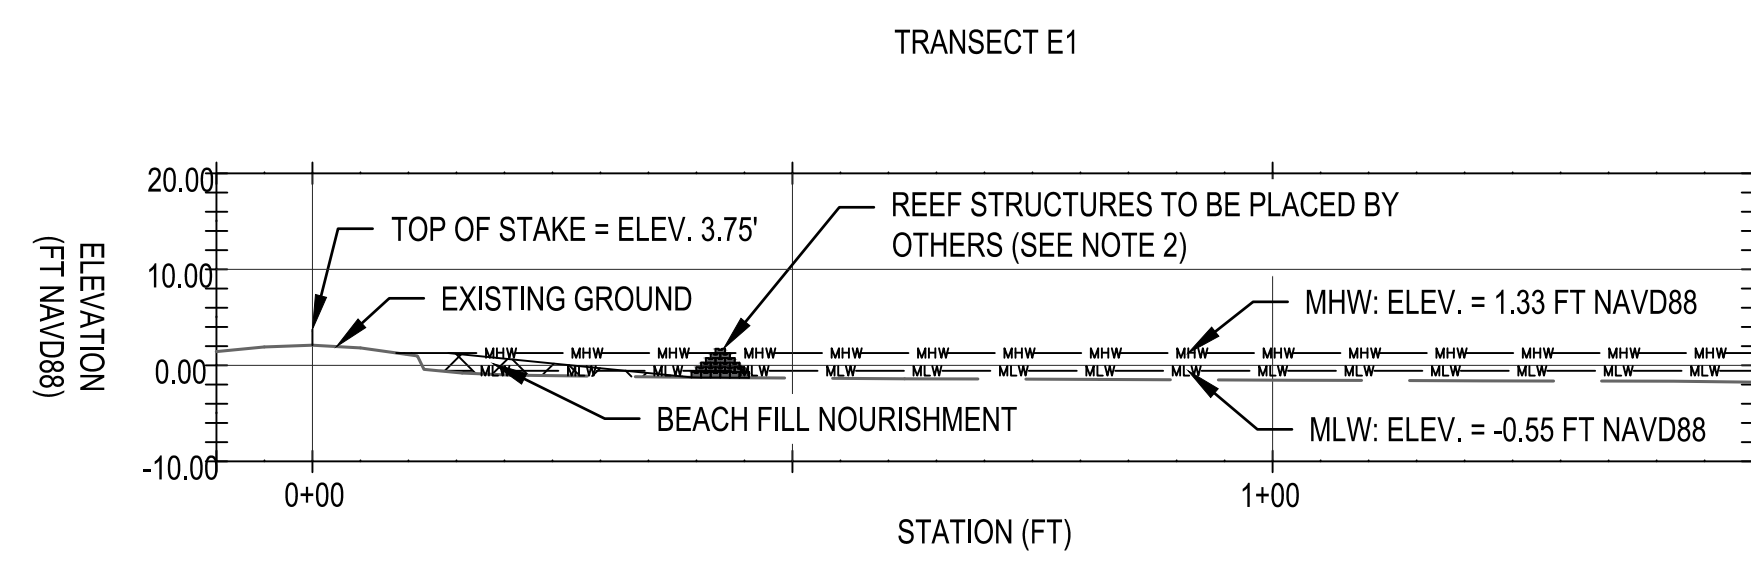

1 CROSS SECTION - TRANSECT E1

20' 10' 0 20'


SCALE IN FEET

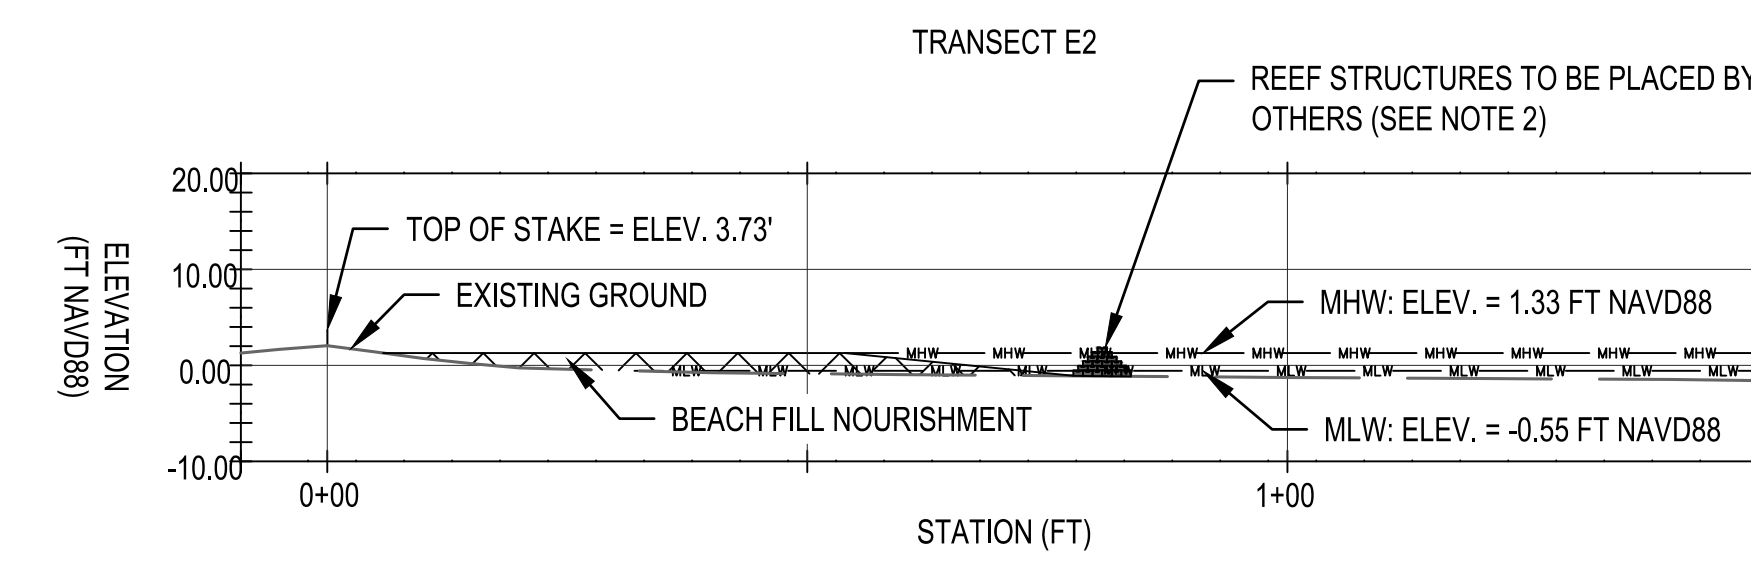

2 CROSS SECTION - TRANSECT E2

20' 10' 0 20'


SCALE IN FEET

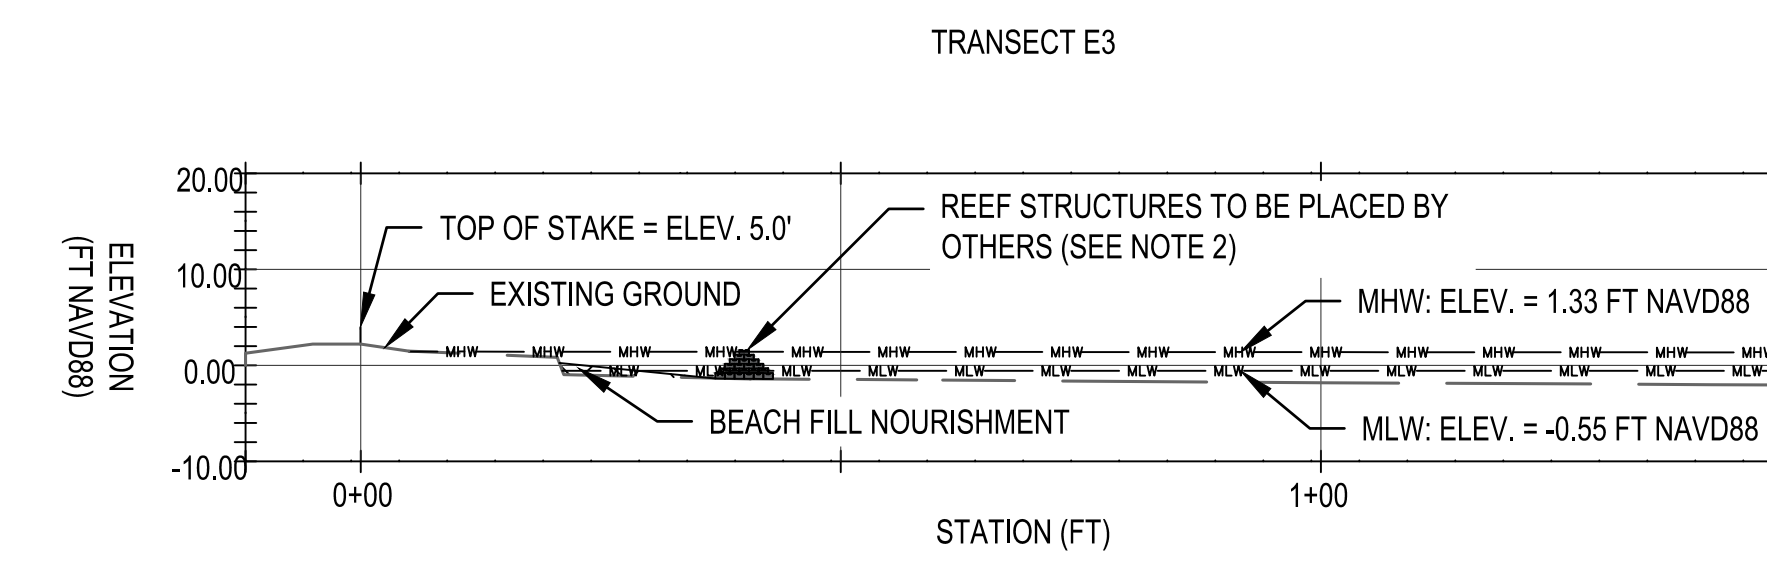

3 CROSS SECTION - TRANSECT E3

20' 10' 0 20'


SCALE IN FEET

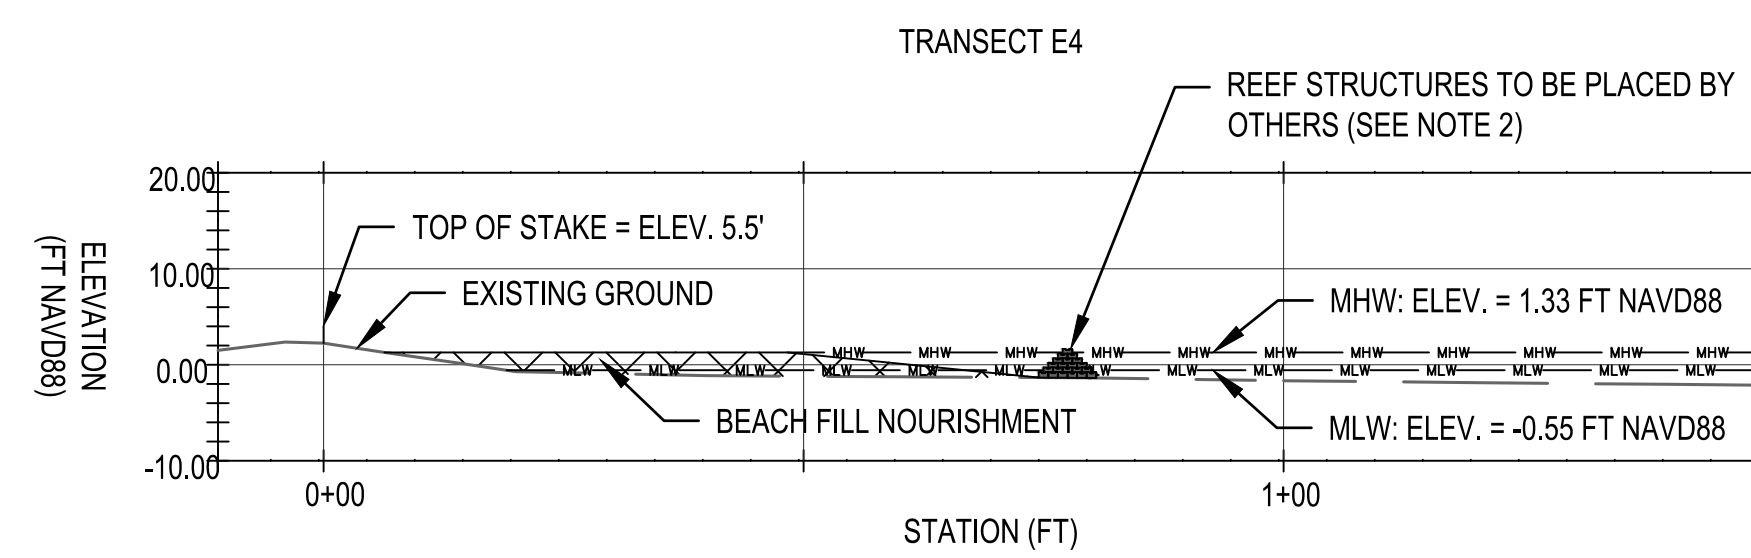

4 CROSS SECTION - TRANSECT E4

20' 10' 0 20'

SCALE IN FEET

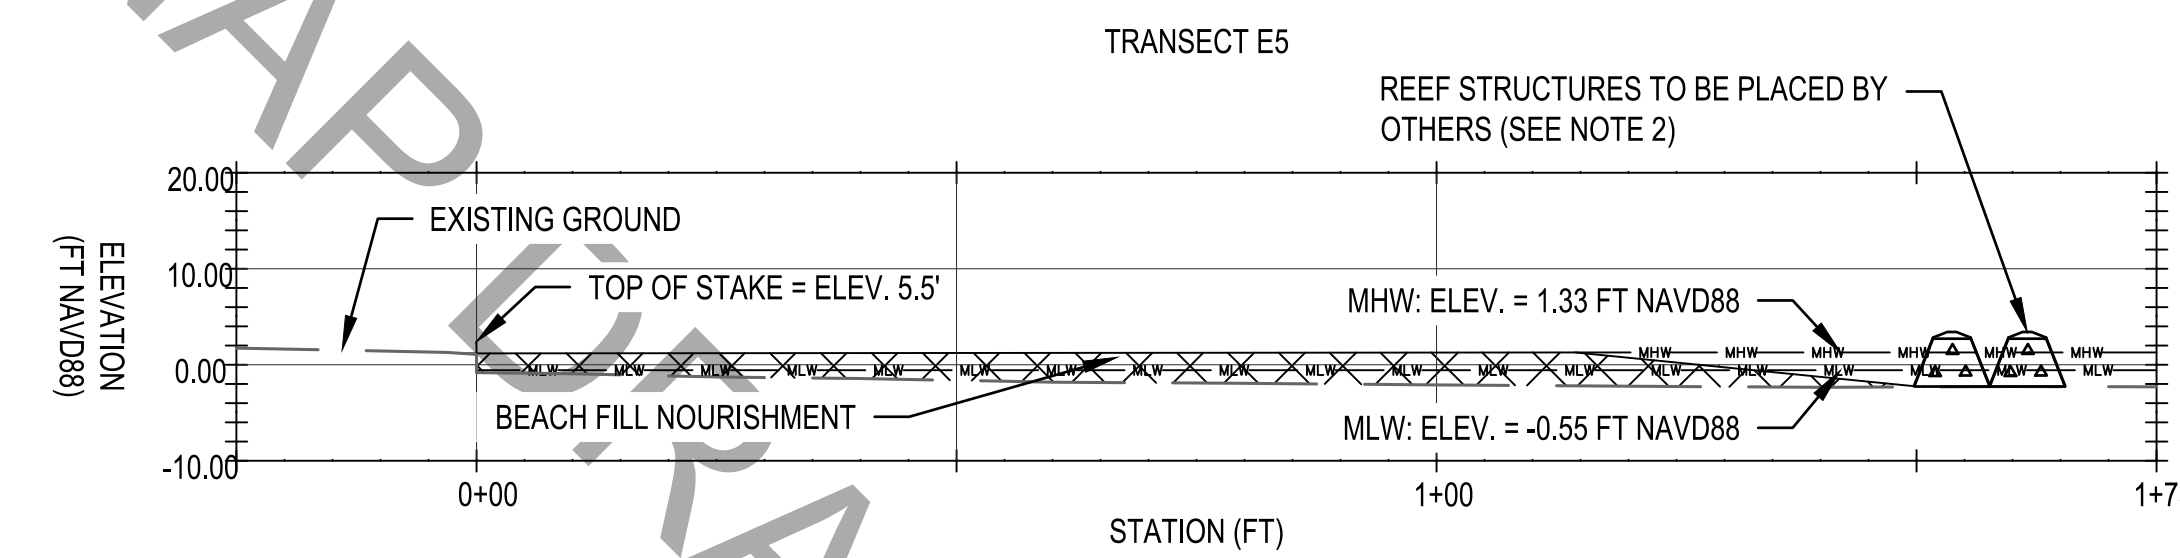

5 CROSS SECTION - TRANSECT E5

20' 10' 0 20'

SCALE IN FEET

TRANSECT E5

REEF STRUCTURES TO BE PLACED BY OTHERS (SEE NOTE 2)

ELEVATION (FT NAVD83)

EXISTING GROUND

TOP OF STAKE = ELEV. 5.5'

MHW: ELEV. = 1.33 FT NAVD88

MLW: ELEV. = -0.55 FT NAVD88

BEACH FILL NOURISHMENT

STATION (FT)

0+00 1+00 1+75

5 CROSS SECTION - TRANSECT E5

20' 10' 0 20'

SCALE IN FEET

NOTES:

1. FOR GENERAL NOTES AND LEGEND, SEE SHEET C-001.
2. REEF STRUCTURES TO BE PLACED BY OTHERS PRIOR TO THIS CONTRACT. STRUCTURES TO REMAIN IN PLACE AND UNDISTURBED DURING BEACHFILL PLACEMENT OPERATIONS. DAMAGED REEF STRUCTURES TO BE REPLACED AT NO ADDITIONAL COST TO THE GOVERNMENT.
3. FOR BEACHFILL PLACEMENT PLAN, SEE SHEET C-401.
4. ALL DEPTHS ARE REFERENCED TO MEAN LOWER LOW WATER.

[illegible]

U.S. ARMY CORPS OF ENGINEERS PHILADELPHIA DISTRICT	
DESIGNED BY:	ISSUED/SUBMITTAL DATE:
DRAWN BY:	SOLICITATION NUMBER:
CHECKED BY:	W/18UBR001
SUBMITTED BY:	CONTRACT NUMBER:
WKS. SIZE:	PLOT SCALE:
DATE:	
CROSSHATCH CROSS SECTIONS APP	

REHOBOTH BAY TO DELAWARE BAY
DELAWARE


MAINTENANCE DREDGING
LEWES & REHOBOTH CANAL

BEACHFILL CROSS SECTIONS

SHEET NUMBER

C-303

RTA

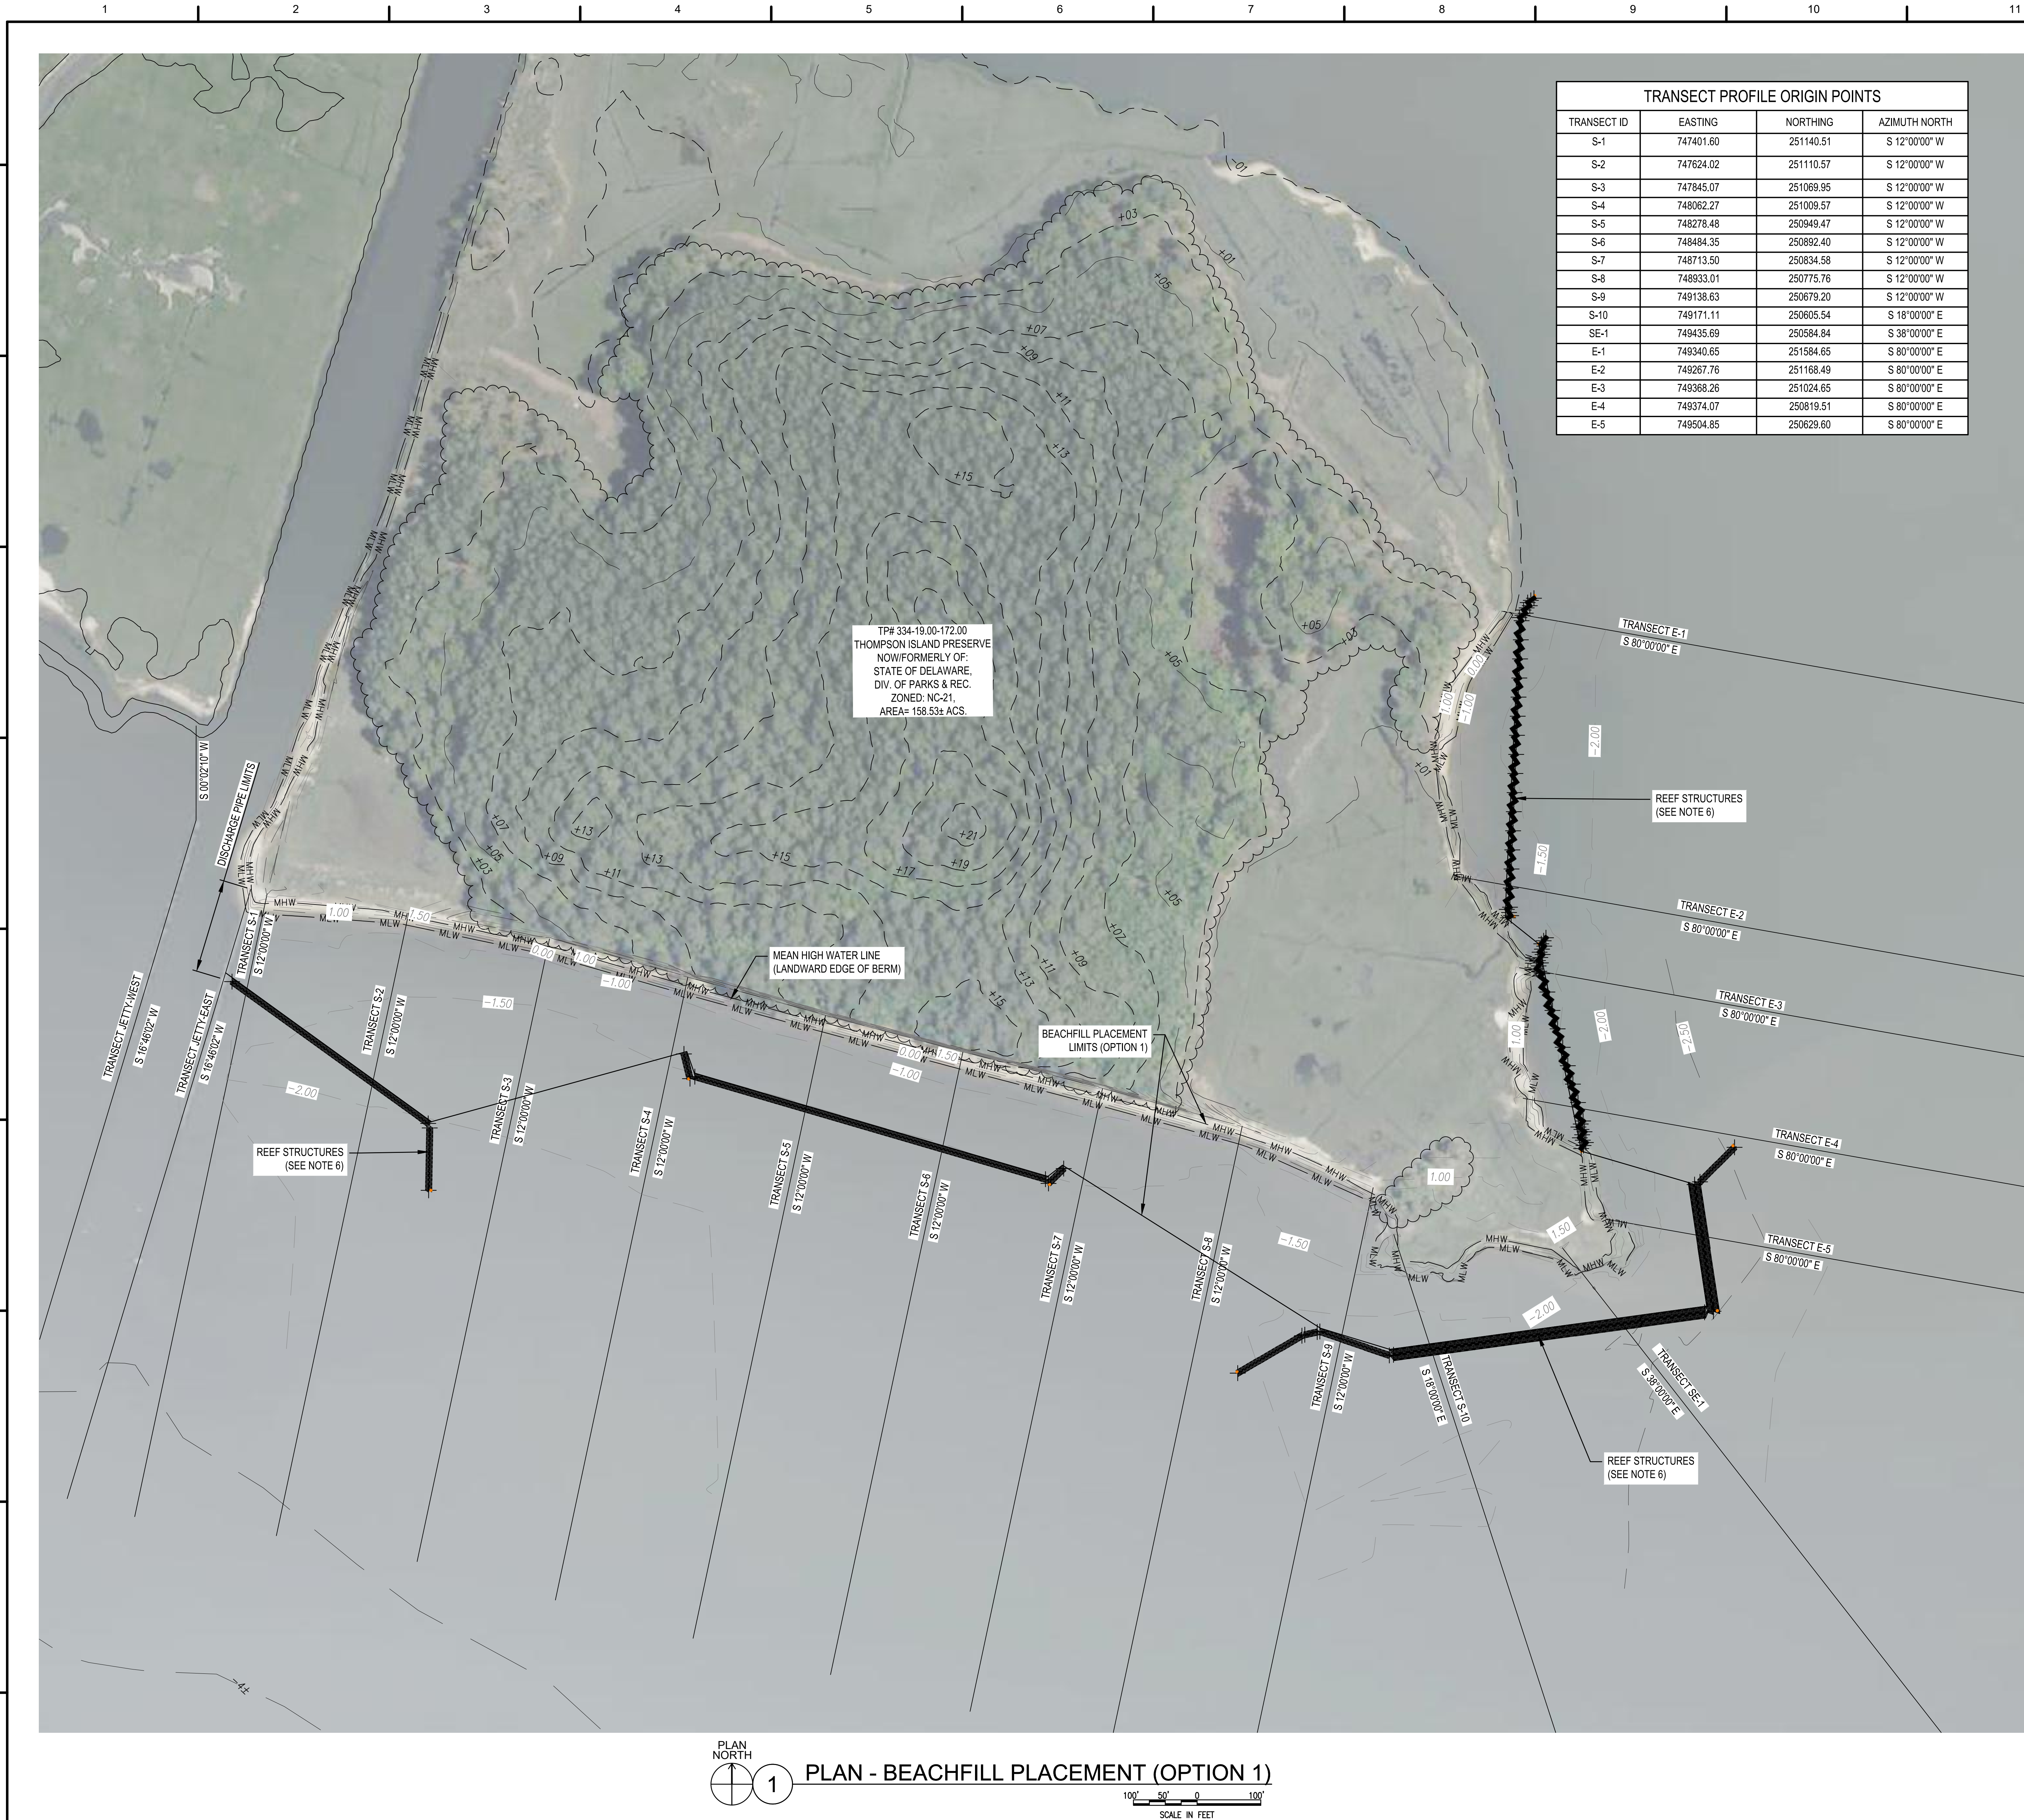

TRANSECT PROFILE ORIGIN POINTS			
TRANSECT ID	EASTING	NORTHING	AZIMUTH NORTH
S-1	747401.60	251140.51	S 12°00'00" W
S-2	747845.02	251110.57	S 12°00'00" W
S-3	747845.07	251069.95	S 12°00'00" W
S-4	748062.27	251009.57	S 12°00'00" W
S-5	748278.48	250949.47	S 12°00'00" W
S-6	748484.35	250892.40	S 12°00'00" W
S-7	748713.50	250834.58	S 12°00'00" W
S-8	748933.01	250775.76	S 12°00'00" W
S-9	749138.63	250679.20	S 12°00'00" W
S-10	749171.11	250605.54	S 18°00'00" E
SE-1	749435.69	250584.84	S 38°00'00" E
E-1	749340.65	251584.65	S 80°00'00" E
E-2	749267.76	251168.49	S 80°00'00" E
E-3	749368.26	251024.65	S 80°00'00" E
E-4	749374.07	250819.51	S 80°00'00" E
E-5	749504.85	250629.60	S 80°00'00" E

- NOTES:**
- FOR GENERAL NOTES AND LEGEND, SEE SHEET C-001.
 - FOR BEACHFILL CROSS SECTIONS, SEE SHEET C-302.
 - FOR BEACHFILL REQUIREMENTS, SEE SPECIFICATIONS.
 - THE TOPOGRAPHIC SITE CONDITION SURVEYS ARE A RESULT OF SURVEYS CONDUCTED IN JULY OF 2022, AND CAN ONLY BE CONSIDERED REPRESENTATIVE OF THE CONDITIONS OCCURRING AT THAT TIME.
 - EQUIPMENT IS NOT PERMITTED ON LAND WITH HIGHER ELEVATION THAN THE MEAN HIGH WATER LINE.
 - REEF STRUCTURES TO BE PLACED BY OTHERS PRIOR TO THIS CONTRACT. STRUCTURES TO REMAIN IN PLACE AND UNDISTURBED DURING BEACHFILL PLACEMENT OPERATIONS. DAMAGED REEF STRUCTURES TO BE REPLACED AT NO ADDITIONAL COST TO THE GOVERNMENT.

US Army Corps of Engineers
PHILADELPHIA DISTRICT

DESIGNED BY: V. SANTAGO	ISSUED/REVISIONAL DATE: MARCH 2025	NUMBER: WP/2025/001
CHECKED BY: V. SANTAGO	CONTRACT NUMBER:	
SUBMITTED BY: T. PATRNER	FILE NAME: C-401 BEACHFILL PLACEMENT (OPTION 1).dwg	DATE: 12/24/24
U.S. ARMY CORPS OF ENGINEERS PHILADELPHIA DISTRICT		MARK ACTION:
INW/REHOBOTH BAY TO DELAWARE BAY DELAWARE		DESCRIPTION:
MAINTENANCE DREDGING LEWES & REHOBOTH CANAL		
BEACHFILL PLACEMENT (OPTION 1)		
SHEET NUMBER		
C-401		



PLAN NORTH
1
PLAN - LEWES DMPF CELL 1
SCALE IN FEET
50' 25' 0' 50'

- NOTES:**
1. FOR GENERAL NOTES AND LEGEND, SEE SHEET C-001.
 2. FOR DREDGE PIPE ROAD CROSSING, SEE DETAIL 2/C-402.
 3. SHOULD THE CONTRACTOR DESIRE TO MODIFY THE DISCHARGE LIMITS SHOWN, APPROVAL MUST BE GRANTED BY THE CONTRACTING OFFICER PRIOR TO MODIFICATION.
 4. THE END OF ALL DISCHARGE PIPES SHALL BE LOCATED INSIDE THE DISPOSAL AREA LIMITS AS SPECIFIED IN THE CONTRACT SPECIFICATIONS SECTION 35 20 23. PIPE SHALL BE LOCATED SUCH THAT THE DISCHARGE DOES NOT SCOUR THE SLOPE FACE OR THE TOE-OF-SLOPE OF THE DISPOSAL AREA DIKE IN THE VICINITY OF THE DISCHARGE AREA.
 5. CONTRACTOR SHALL ENSURE THAT THE DISCHARGE END OF THE DREDGE PIPE EXTENDS A MINIMUM OF 30 FEET PAST THE INTERIOR TOE OF THE CONTAINMENT DIKE AND IS SUPPORTED IN ACCORDANCE WITH SECTION 35 20 23 OF THE CONTRACT SPECIFICATIONS.
 6. BORROW FOR DIKING MATERIAL MAY BE OBTAINED FROM WITHIN THE DISPOSAL AREA, BUT NOT CLOSER THAN 30 FEET FROM THE INSIDE TOE OF THE DIKE SECTIONS.
 7. AERIAL IMAGERY OBTAINED FROM 2024 MICROSOFT CORPORATION © 2023 MAXAR TECHNOLOGIES.
 8. LEWES CELL 1 AND LEWES CELL 2 TOP OF DIKE ELEVATION AND TOPOGRAPHY SHOWN INTERIOR OF DIKE ARE FROM TOPOGRAPHIC SURVEYS CONDUCTED IN APRIL 2023 AND AUGUST 2023, RESPECTIVELY, AND CAN ONLY BE CONSIDERED INDICATIVE OF THE SITE CONDITIONS AS THEY EXISTED AT THAT TIME. CONTRACTORS ARE ENCOURAGED TO VISIT THE SITES WHERE WORK IS TO BE PERFORMED TO ACQUAINT THEMSELVES WITH EXISTING CONDITIONS THAT COULD AFFECT THE PROJECT COST.
 9. THE CONTRACTOR SHALL ENSURE THAT DREDGE DISCHARGE PIPES ARE PLACED ON THE DIKES PROVIDED WITHIN THE DISCHARGE LIMITS SPECIFIED FOR THE DISPOSAL AREAS, OR OTHERWISE SUPPORTED IN ACCORDANCE WITH THE CONTRACT SPECIFICATIONS.
 10. CONTROL: PROVIDED BY US ARMY CORPS OF ENGINEERS, PHILADELPHIA DISTRICT. COORDINATES SHOWN ARE EXPRESSED IN U.S. SURVEY FEET AND REFERENCED TO THE NORTH AMERICAN DATUM OF 1983 (HARN) -DELAWARE STATE PLANE. ELEVATIONS SHOWN ARE EXPRESSED IN FEET AND ARE REFERENCED TO THE NORTH AMERICAN VERTICAL DATUM OF 1988 (NAVD).

US Army Corps of Engineers
PHILADELPHIA DISTRICT

DESIGNED BY: JST	ISSUED/REVISION DATE: 08/10/2024	FILE NAME: C-401 LEWES DMPF CELL 1.dwg
CHECKED BY: JST	CONTRACT NUMBER: W19202000X	DATE: 08/10/2024
SUBMITTED BY: JST	CONTRACT NUMBER: W19202000X	MARK ACTION:
U.S. ARMY CORPS OF ENGINEERS PHILADELPHIA DISTRICT		DESCRIPTION:
INW/REHOBOTH BAY TO DELAWARE BAY DELAWARE MAINTENANCE DREDGING LEWES & REHOBOTH CANAL LEWES DMPF CELL 1		
SHEET NUMBER C-401		###

