

SITE DATA TABLE:


1. TAX MAP NUMBER:	334-9.00-4.00 D.B. 2142 PAGE:177
2. OWNERS:	BETTY J. PECK
3. DEVELOPER:	RIBERA DEVELOPMENT, LLC. 8684 VETERANS HIGHWAY, SUITE 203 MILLERSVILLE, MD 21108
4. SITE LOCATION	27458 MARTINS FARM ROAD MILTON, DE 19968 LEWES AND REHOBOTH / SUSSEX COUNTY
5. CURRENT ZONING:	AR-1 (AGRICULTURAL RESIDENTIAL DISTRICT)
6. PRESENT USE:	AGRICULTURAL
7. PROPOSED USE:	DETACHED SINGLE FAMILY DWELLINGS ON INDIVIDUAL LOTS [PROPOSED 128 LOTS]
8. EXISTING LOTS PROPOSED LOTS	1 128
9. REQUIRED SETBACKS (B.R.L.): DEPTH OF FRONT YARD (FEET) DEPTH OF CORNER SIDE YARD WIDTH OF SIDE YARD (FEET) DEPTH OF REAR YARD (FEET)	AR-1 CLUSTER DEVELOPMENT (115-25 B-2) 25' 15' 10' 10'
10. REQUIRED LOT AREAS: MINIMUM LOT WIDTH MAXIMUM LOT AREA MINIMUM LOT AREA AVERAGE LOT AREA	AR-1 CLUSTER DEVELOPMENT (115-25 B-2) 60' 11,188 S.F. 7,500 S.F. 8,273 S.F.
11. DWELLING UNIT CALCULATIONS: GROSS AREA: MIN. LOT AREA/UNIT: PERMITTED DENSITY (115-25 B3): PROPOSED DENSITY:	64.10 AC. AR-1 ZONING MINIMUM AREA: 7,500 S.F. AR-1 ZONING MAXIMUM DENSITY: 2 UNITS / ACRE (128 UNITS) 128 SINGLE FAMILY DETACHED UNITS: 2.00s UNITS / ACRE
12. WATER SUPPLIER: SECTION 88: SOURCE WATER PROTECTION	PUBLIC - ARTESIAN WATER COMPANY, INC. A. SUBJECT PROPERTY IS WITHIN A "GOOD" AREA OF GROUND WATER RECHARGE AREA. B. SUBJECT PROPERTY IS NOT LOCATED IN A WELLHEAD PROTECTION AREA.
13. SANITARY SEWER PROVIDER:	PUBLIC - ARTESIAN WASTEWATER MANAGEMENT, INC. (SUSSEX COUNTY TIER 3 - COORDINATED CPON AREA)
14. STREETS:	PRIVATE (99-18 D & E.)
15. REQUIRED PARKING:	HOUSEHOLDS: 2 PER UNIT REQUIRED: (128x2) = 256 SPACES PROVIDED: 256 SPACES (DRIVEWAY AND GARAGE) CLUBHOUSE: REQUIRED: 0 PROVIDED: 9 TOTAL: REQUIRED: 256 PROVIDED: 265
16. POSTED SPEED LIMIT (SHINGLE POINT ROAD):	45 MPH
17. STATE INVESTMENT AREA (2020):	LEVEL 4
18. FUTURE LAND USE MAP (2019):	LOW DENSITY
19. MAXIMUM BUILDING HEIGHT (115-25 D.):	42 FEET
20. SITE AREA AND ACREAGE:	GROSS ACREAGE: 64.10 ± AC LOT AREA: 24.10 ± AC DELDOT R.O.W. DEDICATION (SHINGLE POINT ROAD): 0.50 ± AC PRIVATE SUBDIVISION STREETS ROW: 8.24 ± AC IMPERVIOUS - ROAD: 3.91 ± AC IMPERVIOUS - SIDEWALK: 1.44 ± AC OPEN SPACE: 31.26 ± AC TOTAL: 64.10 ± AC
21. FORESTED AREA:	TOTAL AREA: 12.28 ± AC IMPACTED: 1.03 ± AC REMAINING: 11.25 ± AC (91.61%)
22. OPEN SPACE AREA BREAKDOWN:	PASSIVE & ACTIVE RECREATION SPACE: 10.30 ± AC FORESTED AREA: 12.27 ± AC STORMWATER MANAGEMENT AREA: 8.69 ± AC WETLAND AREA: 0.00 ± AC TOTAL OPEN SPACE AREA: 31.26 ± AC (48.77%) REQUIRED OPEN SPACE: 19.23 ± AC (30.0%)
TOTAL REQUIRED ADJACENT OPEN SPACE TO EXISTING WOODLANDS (115-25, F-3A-A-3-I):	30% OF REQUIRED OPEN SPACE: 30% (19.23 AC.) = 5.77 AC. PROPOSED OPEN SPACE (OPEN SPACE A): 13.42 AC (20.93%) (REFER TO OPEN SPACE AREA BREAKDOWN ON SHEET RP1001)
23. STATE PLAN COORDINATES:	BENCHMARK NO.1 - IRON PIPE FOUND AT PROPERTY NORTH-WEST CORNER - HORIZONTAL: NORTH AMERICAN DATUM 1983 (NAD83 / 2011) N:260750.09 E: 698120.49 ELEV: 38.73 BENCHMARK NO.2 - IRON PIPE FOUND AT PROPERTY NORTH-EAST CORNER - HORIZONTAL: NORTH AMERICAN DATUM 1983 (NAD83 / 2011) N:261280.63 E: 699609.51 ELEV: 37.85
24. PROPOSED LOD DISCHARGE LOCATION: PROPOSED ON SITE INFILTRATION BASINS OFFSITE WATERMAIN ALONG MARTINS FARM ROAD / PARCEL 31.01 OFFSITE SANITARY SEWER MAIN ALONG MARTINS ROAD OFFSITE SANITARY SEWER MAIN ALONG TWR 334-9.00-4.01 DELDOT NORTHSIDE MARTINS FARM ROAD TOTAL	51.32 A.C.± 0.81 A.C.± 0.73 A.C.± 0.28 A.C.± 1.16 A.C.± 54.50 A.C.±
25. WATERSHED:	HERRING CREEK REHOBOTH BAY HUC 10 0204030301 HUC 8 02040303
26. FLOOD ZONE:	THIS PROPERTY IS LOCATED ON THE FEMA FLOOD INSURANCE RATE MAP NUMBER 10005030310L, MAP REVISED JUNE 20, 2016. AREA DESIGNATED AS FLOOD ZONE "X" (UNSHADED), WHICH IS AN AREA DETERMINED TO LIE OUTSIDE THE 500 YEAR FLOOD PLAN.
27. FEDERALLY REGULATED NONTIDAL WETLAND AREA: STATE REGULATED TIDAL WETLAND AREA:	0.00 ± AC. 0.00 ± AC.
28. DATUM:	HORIZONTAL: NORTH AMERICAN DATUM 1983 (NAD 83/2011) VERTICAL : NORTH AMERICAN VERTICAL DATUM 1988 (NAV888).
29. HENLOPEN TID	NOT INCLUDED
30. STATE TAX DITCH AREAS AND RIGHT OF WAY LIMITS.	NOT INCLUDED
31. LOCAL GOVERNMENT RESPONSIBLE FOR LAND USE APPROVAL:	SUSSEX COUNTY

SOILS		
TYPE	DESCRIPTION	HYDROLOGIC SOIL
HuA	HURLLOCK LOAMY SAND, 0 TO 2 PERCENT SLOPES HURLLOCK LOAMY SAND, 0 TO 2 PERCENT SLOPES	A/D
KIA	KEYPORT FINE SANDY LOAM, 0 TO 2 PERCENT SLOPES	D
PA	PEPPERBOX-ROCKAWALKIN COMPLEX, 0 TO 2 PERCENT SLOPES	A
PA	PEPPERBOX-ROSEDALE COMPLEX, 0 TO 2 PERCENT SLOPES	A
* HuA SOILS WILL BE MODELED AS HYDROLOGIC SOIL D		
BASED ON FEDERAL EMERGENCY MANAGEMENT AGENCY (FEMA) FLOOD INSURANCE RATE MAP (FIRM 10005030310L, EFFECTIVE DATE JUNE 20, 2018) DESIGNATED AS FLOOD ZONE "X" (UNSHADED), WHICH IS AN AREA DETERMINED TO LIE OUTSIDE THE 500 YEAR FLOODPLAIN.		



SOILS MAP

Scale: 1" = 1000'

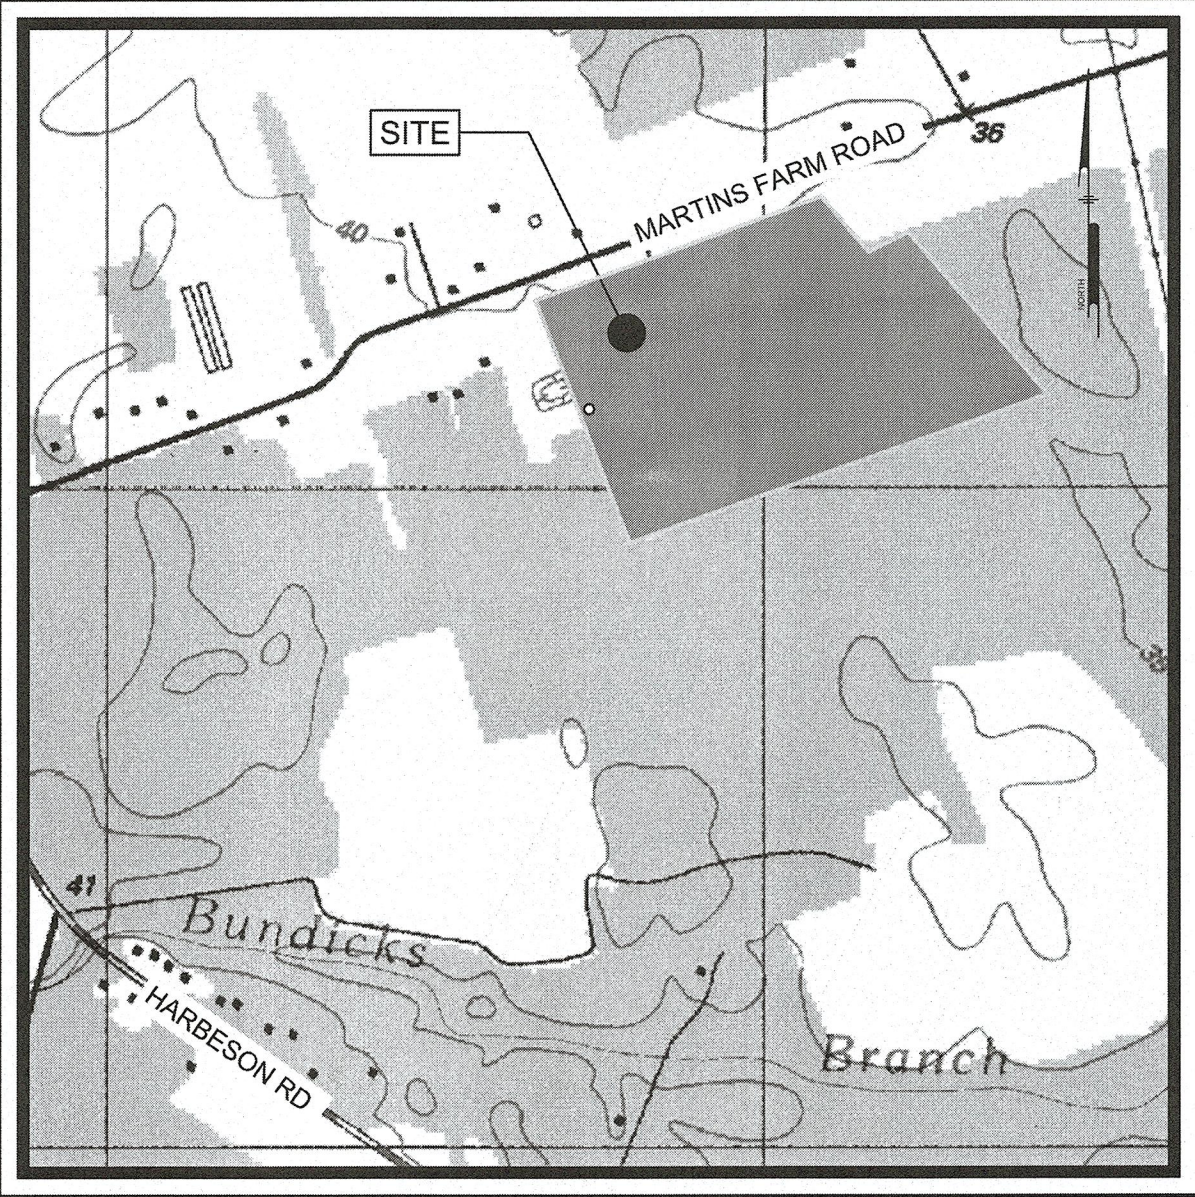

LOCATION MAP

Scale: 1" = 1000'

CONDITIONS OF APPROVAL:

- PRELIMINARY APPROVAL WAS GRANTED BY SUSSEX COUNTY PLANNING COMMISSION AT THEIR MEETING ON APRIL 24, 2024 SUBJECT TO THE FOLLOWING CONDITIONS:
- THERE SHALL BE NO MORE THAN 128 LOTS WITHIN THE SUBDIVISION.
 - THE DEVELOPER SHALL ESTABLISH A HOMEOWNER'S ASSOCIATION RESPONSIBLE FOR MAINTENANCE OF THE STREETS, BUFFERS, STORMWATER MANAGEMENT FACILITIES, AND OTHER COMMON AREAS.
 - AS SHOWN ON THE PRELIMINARY SITE PLAN, APPROXIMATELY 50% OF THE SITE SHALL REMAIN AS OPEN SPACE.
 - THE STORMWATER MANAGEMENT SYSTEM SHALL MEET OR EXCEED THE REQUIREMENTS OF THE STATE AND COUNTY AND THE FINAL SITE PLAN SHALL CONTAIN THE APPROVAL OF THE SUSSEX CONSERVATION DISTRICT. THE SYSTEM SHALL BE MAINTAINED AND OPERATED USING BEST MANAGEMENT PRACTICES.
 - THERE SHALL BE A FORESTED AND/OR VEGETATED BUFFER STRIP THAT IS AT LEAST 30 FEET WIDE ALONG THE PERIMETER OF THE SUBDIVISION. THIS BUFFER SHALL UTILIZE EXISTING FOREST OR SIMILAR VEGETATION WHERE IT EXISTS IN THE BUFFER AREA. WHERE TREES CURRENTLY EXIST IN THE BUFFER AREA, STUMP REMOVAL OR CONSTRUCTION ACTIVITIES THAT DISTURB THE EXISTING GRADE OF THE AREA WITHIN THE BUFFER SHALL BE PROHIBITED. ALL SILT FENCING SHALL BE LOCATED ALONG THE INTERIOR LIMIT OF THE BUFFER AREA (THE EDGE OF THE BUFFER NEAREST THE INTERIOR DEVELOPMENT) AND THE FINAL SITE PLAN SHALL IDENTIFY THE "LIMIT OF DISTURBANCE" TO PREVENT DISTURBANCE OF THE BUFFER AREA.
 - THE DEVELOPMENT SHALL COMPLY WITH DELDOT ENTRANCE ROADWAY IMPROVEMENT REQUIREMENTS.
 - STREET DESIGN SHALL MEET OR EXCEED SUSSEX COUNTY STANDARDS.
 - THE SUBDIVISION SHALL BE SERVED BY CENTRAL SEWER AND CENTRAL WATER.
 - CONSTRUCTION, SITE WORK, AND DELIVERIES SHALL ONLY OCCUR ON THE SITE BETWEEN THE HOURS OF 7:00 A.M. AND 6:00 P.M. MONDAY THROUGH SATURDAY. NO SUNDAY HOURS ARE PERMITTED. A 24-INCH BY 36-INCH "NOTICE" SIGN CONFIRMING THESE HOURS IN ENGLISH AND SPANISH SHALL BE PROMINENTLY DISPLAYED AT THE SITE ENTRANCE DURING CONSTRUCTION, DURING SITE WORK AND INITIAL CONSTRUCTION, ALL DUMPSTERS AND ROLL-OFF CONTAINERS SHALL BE COVERED TO PREVENT CONSTRUCTION MATERIALS AND DEBRIS FROM BLOWING ACROSS THE SITE OR ONTO NEIGHBORING PROPERTIES.
 - THE APPLICANT SHALL COORDINATE WITH THE LOCAL SCHOOL DISTRICT FOR A SCHOOL BUS STOP WITHIN THE SUBDIVISION. IF REQUIRED BY THE SCHOOL DISTRICT, THE LOCATION OF THE BUS STOP AREA SHALL BE SHOWN ON THE FINAL SITE PLAN.
 - THERE SHALL BE ON-SITE AMENITIES INCLUDING A CLUBHOUSE, SWIMMING POOL, AND WALKING TRAIL. THESE AMENITIES SHALL BE COMPLETED AND OPEN TO USE AS REQUIRED BY SECTION 99-21E OF THE SUBDIVISION CODE.
 - THERE SHALL BE AT LEAST 11 ACRES OF THE EXISTING FOREST PRESERVED WITHIN THIS DEVELOPMENT. THE FINAL SITE PLAN SHALL INCLUDE A LANDSCAPE PLAN DEPICTING ALL LANDSCAPING TO BE PROVIDED AND ALL OF THE FORESTED AREAS THAT WILL BE PRESERVED. THE LANDSCAPE PLAN SHALL ALSO IDENTIFY ALL "LIMITS OF DISTURBANCE" WITHIN THE SITE.
 - THE FINAL SITE PLAN SHALL INCLUDE AN UNOBSTRUCTED AREA SET ASIDE FOR VEHICULAR ACCESS IN THE VICINITY OF LOT 62 TO THE SUBDIVISION IN EMERGENCY SITUATIONS FROM MARTINS FARM ROAD. THIS AREA DOES NOT NEED TO BE IMPROVED WITH PAVING OR STONES. INSTEAD, IT MUST BE AN AREA OUTSIDE OF ANY LOTS OR STRUCTURES AND FREE FROM OBSTRUCTIONS SO THAT THE DEVELOPMENT IS NOT ISOLATED IN THE EVENT THAT THE MAIN ENTRANCE IS IMPASSABLE.
 - THE FINAL SITE PLAN AND RECORDED DECLARATION SHALL STATE THAT AGRICULTURAL AND HUNTING ACTIVITIES MAY EXIST ON NEARBY PROPERTIES. THE AGRICULTURAL USE PROTECTION NOTICE AND A SIMILAR NOTICE ABOUT HUNTING ACTIVITIES SHALL BE INCLUDED IN THESE RECORDED DOCUMENTS AS WELL.
 - THE FINAL SITE PLAN SHALL INCLUDE A GRADING PLAN FOR THE SITE. NO BUILDING PERMIT SHALL BE ISSUED FOR INDIVIDUAL LOTS UNTIL AND INDIVIDUAL LOT GRADING PLAN HAS BEEN SUPPLIED TO AND APPROVED BY SUSSEX COUNTY. NO CERTIFICATE OF OCCUPANCY SHALL BE ISSUED UNTIL A GRADING CERTIFICATE IS SUBMITTED TO THE BUILDING CODE DEPARTMENT DEMONSTRATING GENERAL CONFORMITY WITH THE INDIVIDUAL SITE GRADING PLAN.
 - AS REVISED PRELIMINARY SITE PLAN EITHER DEPICTING OR NOTING THESE CONDITIONS MUST BE SUBMITTED TO THE OFFICE OF PLANNING AND ZONING.
 - THE FINAL SITE PLAN SHALL BE SUBJECT TO THE REVIEW AND APPROVAL OF THE PLANNING AND ZONING COMMISSION.

PECK FARM

(2022-27)

TAX MAP# ID : 334-9.00-4.00

27458 MARTINS FARM ROAD

MILTON, DE 19968

SUSSEX COUNTY , DE

CONSTRUCTION PLAN SET

03/03/2025

PREPARED FOR:

DEVELOPER

RIBERA DEVELOPMENT, LLC

8684 VETERANS HIGHWAY, SUITE 203

MILLERSVILLE, MD 21108

(443) 871-0486

LEGEND

EXISTING	PROPOSED	DESCRIPTION
		CURB
		EDGE OF PAVEMENT
		PAVEMENT
		EDGE OF GRAVEL
		EASEMENT
		FENCE
		PROPERTY LINE/ RIGHT OF WAY
		BUILDING RESTRICTION LINE
		PROPERTY, CORNER FOUND
		PROPERTY, ADJOINING LINED
		SITE, MAIL BOX
		SITE, TRAFFIC SIGN
		SOIL BOUNDARY
		SOIL LABEL
		STORM SEWER, INLET
		STORM SEWER, HEADWALL
		STORM SEWER, MANHOLE
		STORM SEWER, UNDERGROUND
		MINOR CONTOUR
		MAJOR CONTOUR
		SPOT ELEVATION
		TREE LINE
		WATER, UNDERGROUND
		WATER VALVE
		WATER MAIN
		CLEAN OUT
		SANITARY SEWER, UNDERGROUND
		SANITARY SEWER, FORCED MAIN
		SANITARY SEWER, MANHOLE
		POWER-UNDERGROUND ELECTRIC
		POWER, UTILITY POLE
		STREET LIGHT
		LANDSCAPE BUFFER
		ROADWAY CENTERLINE
		CONCRETE SIDEWALK
		LIMIT OF DISTURBANCE

OWNERS
BETTY J PECK
27458 MARTINS FARM ROAD
MILTON, DE 19968

DEVELOPER
C/O JOHN STAMATO
RIBERA DEVELOPMENT, LLC
8684 VETERANS HIGHWAY, SUITE 203
MILLERSVILLE, MD 21108
JOHNSTAMATO@RIBERADEV.COM

ENGINEER/PLANNER
PENNONI ASSOCIATES INC.
18072 DAVIDSON DRIVE
MILTON, DE 19968
(302) 684-8030

SURVEYOR
PENNONI ASSOCIATES, INC.

ENVIRONMENTAL CONSULTANT
GEO-TECHNOLOGY ASSOCIATES, INC.
21491 BALTIMORE AVENUE, UNIT 1
GEORGETOWN, DE 19947

SCHOOL DISTRICT
CAPE HENLOPEN

FIRE DISTRICT
MILTON STATION (85)

POSTAL DISTRICT
MILTON (19968)

WATER UTILITY
ARTESIAN WATER COMPANY, INC.

SEWER UTILITY
ARTESIAN WASTEWATER
MANAGEMENT INC.

NOTES:

- THE DEVELOPER/CONTRACTOR SHOULD BE AWARE THAT THE ISSUANCE OF BUILDING PERMITS BY THE LAND USE AGENCY FOR THIS PROJECT IS BEING PHASED.
- THE DEVELOPER/CONTRACTOR SHOULD BE AWARE THAT THE RELEASE OF BUILDING PERMITS BY THE LAND USE AGENCY FOR THIS PROJECT IS BEING PHASED. THE CONSTRUCTION OF THE FULL MOVEMENT HAMMERHEAD SITE ENTRANCE SHALL BEGIN AND SHALL BE SUBSTANTIALLY COMPLETE, AS DEFINED PER THE DEPARTMENTS STANDARD SPECIFICATIONS, PRIOR TO THE ISSUANCE OF THE 1ST BUILDING PERMIT AND SHALL BE COMPLETE, INCLUDING ACCEPTANCE BY THE DEPARTMENT, PRIOR TO THE ISSUANCE OF THE 5TH BUILDING PERMIT. THE REMAINING CONSTRUCTION OF THE FULL MOVEMENT SITE ENTRANCE AND ALL ASSOCIATED ROADWAY AND PEDESTRIAN IMPROVEMENTS, AS DEPICTED IN THE DELDOT-APPROVED PLANS, SHALL BEGIN PRIOR TO THE ISSUANCE OF THE 6TH BUILDING PERMIT AND BE COMPLETE, INCLUDING ACCEPTANCE BY THE DEPARTMENT, PRIOR TO THE ISSUANCE OF THE 36TH BUILDING PERMIT.
- ARTESIAN WATER COMPANY, INC. & ARTESIAN WASTEWATER MANAGEMENT INC ARE HERE BY GRANTED UNINTERRUPTED AND PERPETUAL EASEMENT WITHIN THE PRIVATE COMMUNITY STREET RIGHT-OF-WAY.

CALL BEFORE YOU DIG
Call Miss Utility of Delmarva
800-282-8555

Ticket Number(s): 240860970
240861001
240861026
240861043
240861048

ENGINEER CERTIFICATION:
IT IS HEREBY CERTIFIED THAT I AM A REGISTERED ENGINEER IN THE STATE OF DELAWARE, THAT THE INFORMATION SHOWN HEREON HAS BEEN PREPARED UNDER MY SUPERVISION, AND TO MY BEST KNOWLEDGE COMPLIES WITH APPLICABLE STATE AND LOCAL REGULATIONS AND ORDINANCES. THE DESIGN REPRESENTS GOOD ENGINEERING PRACTICES AS REQUIRED BY THE APPLICABLE LAWS AND REGULATIONS OF THE STATE OF DELAWARE.

SIGNATURE
ALAN DECKTOR, PE (DE 00017771)
PENNONI ASSOCIATES, INC.
18072 DAVIDSON DRIVE
MILTON, DE 19968
OFFICE (302) 684-8030 - FAX (302) 684-8034
ADECKTOR@PENNONI.COM

DATE

DEVELOPER CERTIFICATION:
I HEREBY CERTIFY THAT I AM THE DEVELOPER OF THE PROPERTY DESCRIBED AS SHOWN ON THIS PLAN, THAT THE PLAN WAS MADE AT MY DIRECTION, THAT I ACKNOWLEDGE THE SAME TO BE MY ACT, AND DESIRE THE PLAN TO BE DEVELOPED AS SHOWN IN ACCORDANCE WITH ALL APPLICABLE LAWS AND REGULATIONS.

RIBERA DEVELOPMENT, LLC
C/O JOHN STAMATO
8684 VETERANS HIGHWAY, SUITE 203
MILLERSVILLE, MD 21108
(443) 871-0486
JOHNSTAMATO@RIBERADEV.COM

DATE

Sheet List Table		
Sheet Number	Drawing Number	Sheet Title
1	CS0001	COVER PAGE
2	CS0200	EXISTING CONDITIONS PLAN KEY SHEET
3	CS0201	EXISTING CONDITIONS PLAN
4	CS0202	EXISTING CONDITIONS PLAN
5	CS0203	EXISTING CONDITIONS PLAN
6	CS0204	EXISTING CONDITIONS PLAN
7	CS0901	CONSTRUCTION PHASING PLAN
8	CS1500	DETAILED GRADING PLAN KEY SHEET
9	CS1501	DETAILED GRADING AND DRAINAGE PLAN NOTES & DETAILS
10	CS1502	DETAILED GRADING PLAN
11	CS1503	DETAILED GRADING PLAN
12	CS1504	DETAILED GRADING PLAN
13	CS1505	DETAILED GRADING PLAN
14	CS1700	UTILITY PLAN KEY SHEET
15	CS1701	UTILITY PLAN
16	CS1702	UTILITY PLAN
17	CS1703	UTILITY PLAN
18	CS1704	UTILITY PLAN
19	CS2000	OVERALL LANDSCAPE PLAN
20	CS2001	BUFFER LANDSCAPE PLAN
21	CS2002	LANDSCAPE PLAN NOTES & DETAILS
22	CS3500	ROAD PLAN KEY SHEET
23	CS3501	ROAD PROFILES - PECKS WAY
24	CS3502	ROAD PROFILES - PECKS WAY
25	CS3503	ROAD PROFILES - PECKS WAY
26	CS3504	ROAD PROFILES - ROUCHER DRIVE
27	CS3505	ROAD PROFILES - ROUCHER DRIVE
28	CS3506	ROAD PROFILES - ROUCHER DRIVE
29	CS3507	ROAD PROFILES - ROUCHER DRIVE
30	CS3508	ROAD PROFILES - ROUCHER DRIVE
31	CS3509	ROAD PROFILES - LEAGUE ISLAND WAY
32	CS3510	ROAD PROFILES - LEAGUE ISLAND WAY
33	CS3511	ROAD PROFILES - LEAGUE ISLAND WAY
34	CS3512	ROAD PROFILES - LEAGUE ISLAND WAY
35	CS3513	ROAD PROFILES - LEAGUE ISLAND WAY
36	CS3514	ROAD PROFILES - LEDGER LANE
37	CS3515	ROAD PLAN - INTERSECTION DETAILS
38	CS3516	ROAD PLAN - INTERSECTION DETAILS
39	CS3517	ROAD PLAN - INTERSECTION DETAILS
40	CS3518	ROAD PLAN - CUL-DE-SAC DETAILS
41	CS4001	STORM DRAIN PROFILES
42	CS4002	STORM DRAIN PROFILES
43	CS4500	SANITARY SEWER PROFILES
44	CS4501	SANITARY SEWER PROFILES
45	CS4502	SANITARY SEWER PROFILES
46	CS4601	OFF-SITE WATER MAIN PLAN & PROFILE
47	CS4602	OFF-SITE WATER MAIN PLAN & PROFILE
48	CS4603	OFF-SITE WATER MAIN PLAN & PROFILE
49	CS4604	OFF-SITE WATER MAIN PLAN & PROFILE
50	CS4605	OFF-SITE WATER MAIN DETAILS & NOTES
51	CS5001	WATER PROFILES
52	CS5002	WATER PROFILES
53	CS6001	SITE DETAILS
54	CS6002	SANITARY SEWER DETAILS
55	CS6002A	SANITARY SEWER DETAILS
56	CS6003	WATER DETAILS
57	CS6004	DRAINAGE DETAILS
58	CS6005	DRAINAGE DETAILS
59	PS1700	PUMP STATION SITE LOCATION AND DESIGN CRITERIA
60	PS1701	PUMP STATION SITE PLAN
61	PS1702	PUMP STATION PLAN AND SECTIONS
62	PS1703	PUMP STATION DETAILS
63	PS1704	PUMP STATION DETAILS
64	PS1705	ELECTRICAL SITE PLAN
65	PS1706	ELECTRICAL DETAILS
66	PS1707	ELECTRICAL DETAILS
67	PS1708	ELECTRICAL NOTES
68	PS1709	OFF-SITE SEWER FORCE MAIN PLAN & PROFILE
69	PS1710	OFF-SITE SEWER FORCE MAIN PLAN & PROFILE
70	PS1711	OFF-SITE SEWER FORCE MAIN PLAN & PROFILE
71	PS1712	OFF-SITE SEWER FORCE MAIN PLAN & PROFILE
72	PS1713	OFF-SITE SEWER FORCE MAIN PLAN & PROFILE
73	PS1714	OFF-SITE SEWER FORCE MAIN NOTES & DETAILS
74	PS1715	OFF-SITE SEWER FORCE MAIN NOTES & DETAILS



ALL DIMENSIONS MUST BE VERIFIED BY CONTRACTOR
AND OWNER MUST BE NOTIFIED OF ANY
DISCREPANCIES BEFORE PROCEEDING WITH WORK

PECK FARM
(2022-27)

TAX MAP ID: 334-9.00-4.00
27458 MARTINS FARM ROAD
MILTON, DE 19968

COVER PAGE


RIBERA DEVELOPMENT, LLC
8684 VETERANS HIGHWAY, SUITE 203
MILLERSVILLE, MD 21108


PROJECT	DATE	REVISIONS
RIBER22001	03/03/2025	
DATE	NO.	BY
2025-09-08	2	ASM
2025-07-23	1	LFS



ALL DOCUMENTS PREPARED BY PENNONI ASSOCIATES ARE INSTRUMENTS OF SERVICE IN RESPECT OF THE PROJECT. THEY ARE NOT INTENDED OR REPRESENTED TO BE SUITABLE FOR REUSE BY OWNER OR OTHERS ON THE EXTENSIONS OF THE PROJECT OR ON ANY OTHER PROJECT. ANY REUSE WITHOUT WRITTEN VERIFICATION OR ADAPTATION BY PENNONI ASSOCIATES FOR THE SPECIFIC PURPOSE INTENDED WILL BE AT OWNERS SOLE RISK AND WITHOUT LIABILITY OR LEGAL EXPOSURE TO PENNONI ASSOCIATE, AND OWNER SHALL INDEMNIFY AND HOLD HARMLESS PENNONI ASSOCIATES FROM ALL CLAIMS, DAMAGES, LOSSES AND EXPENSES ARISING OUT OF OR RESULTING THEREFROM.

PROJECT
DATE
DRAWING SCALE
DRAWN BY
APPROVED BY

CS0001
SHEET 1 OF 74

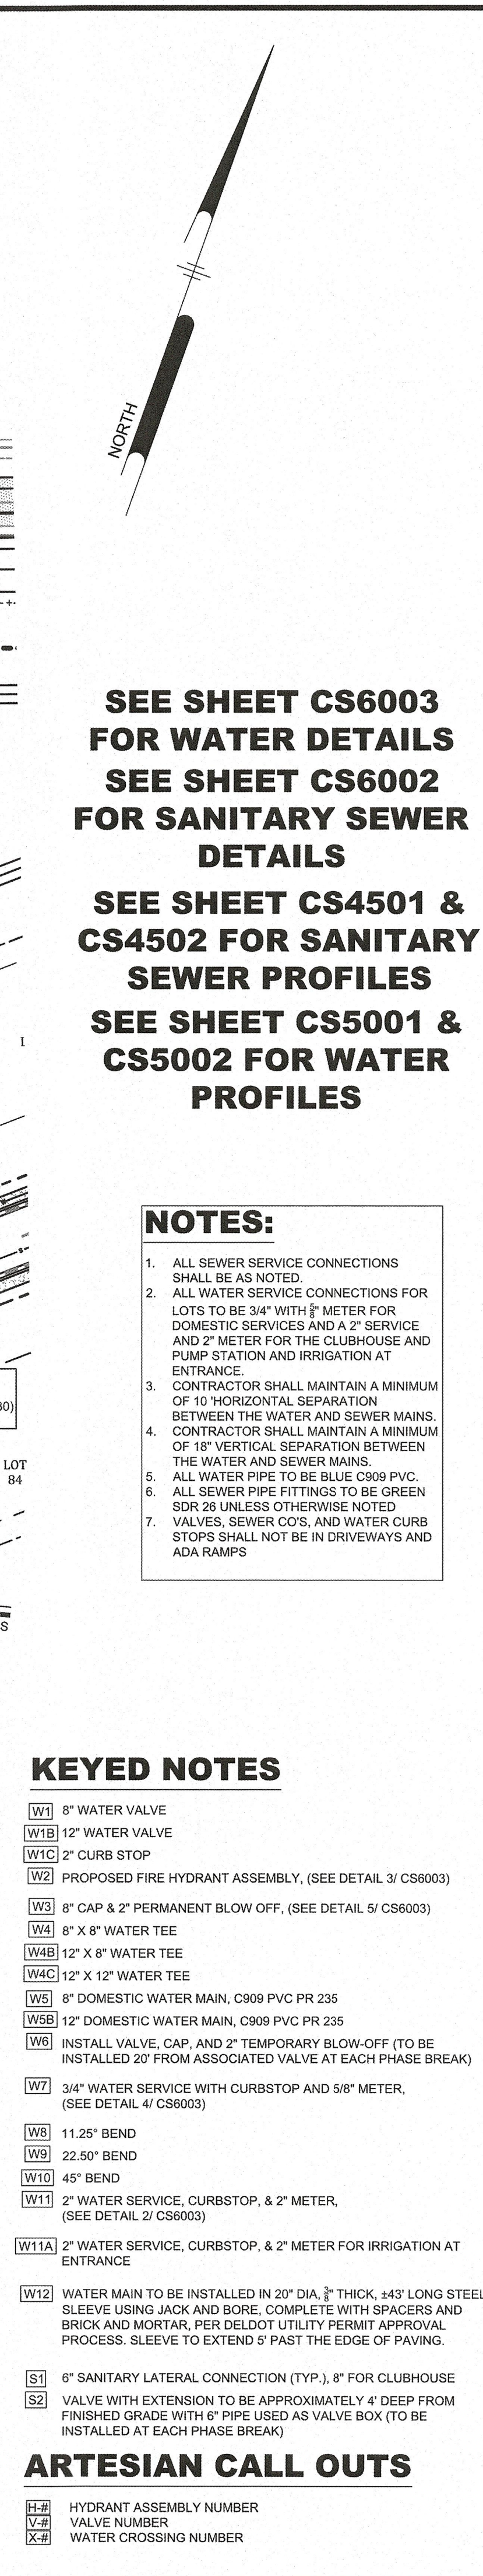[illegible]

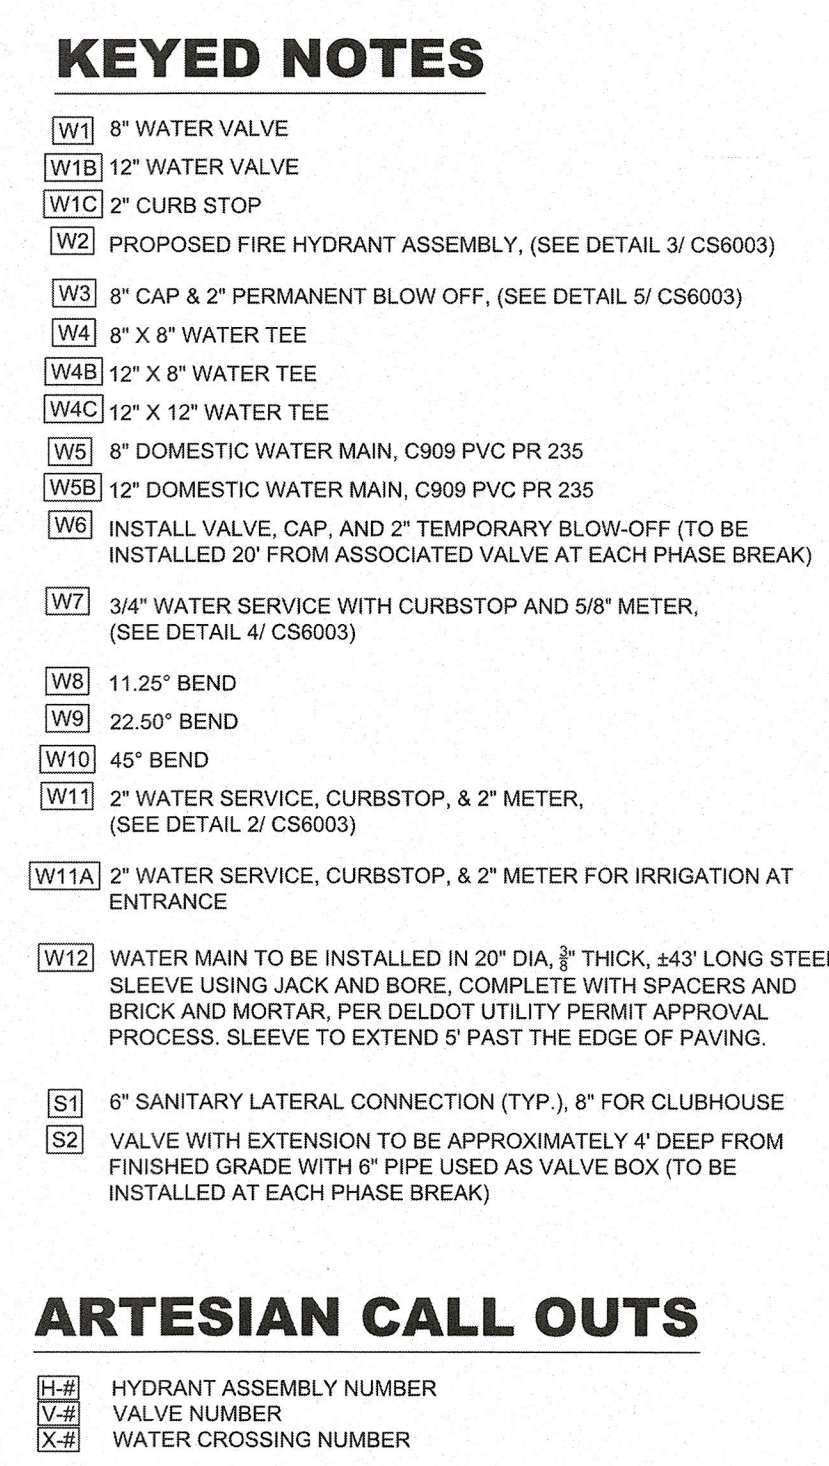

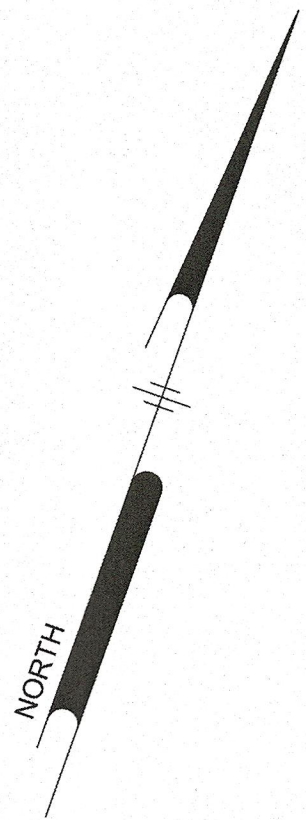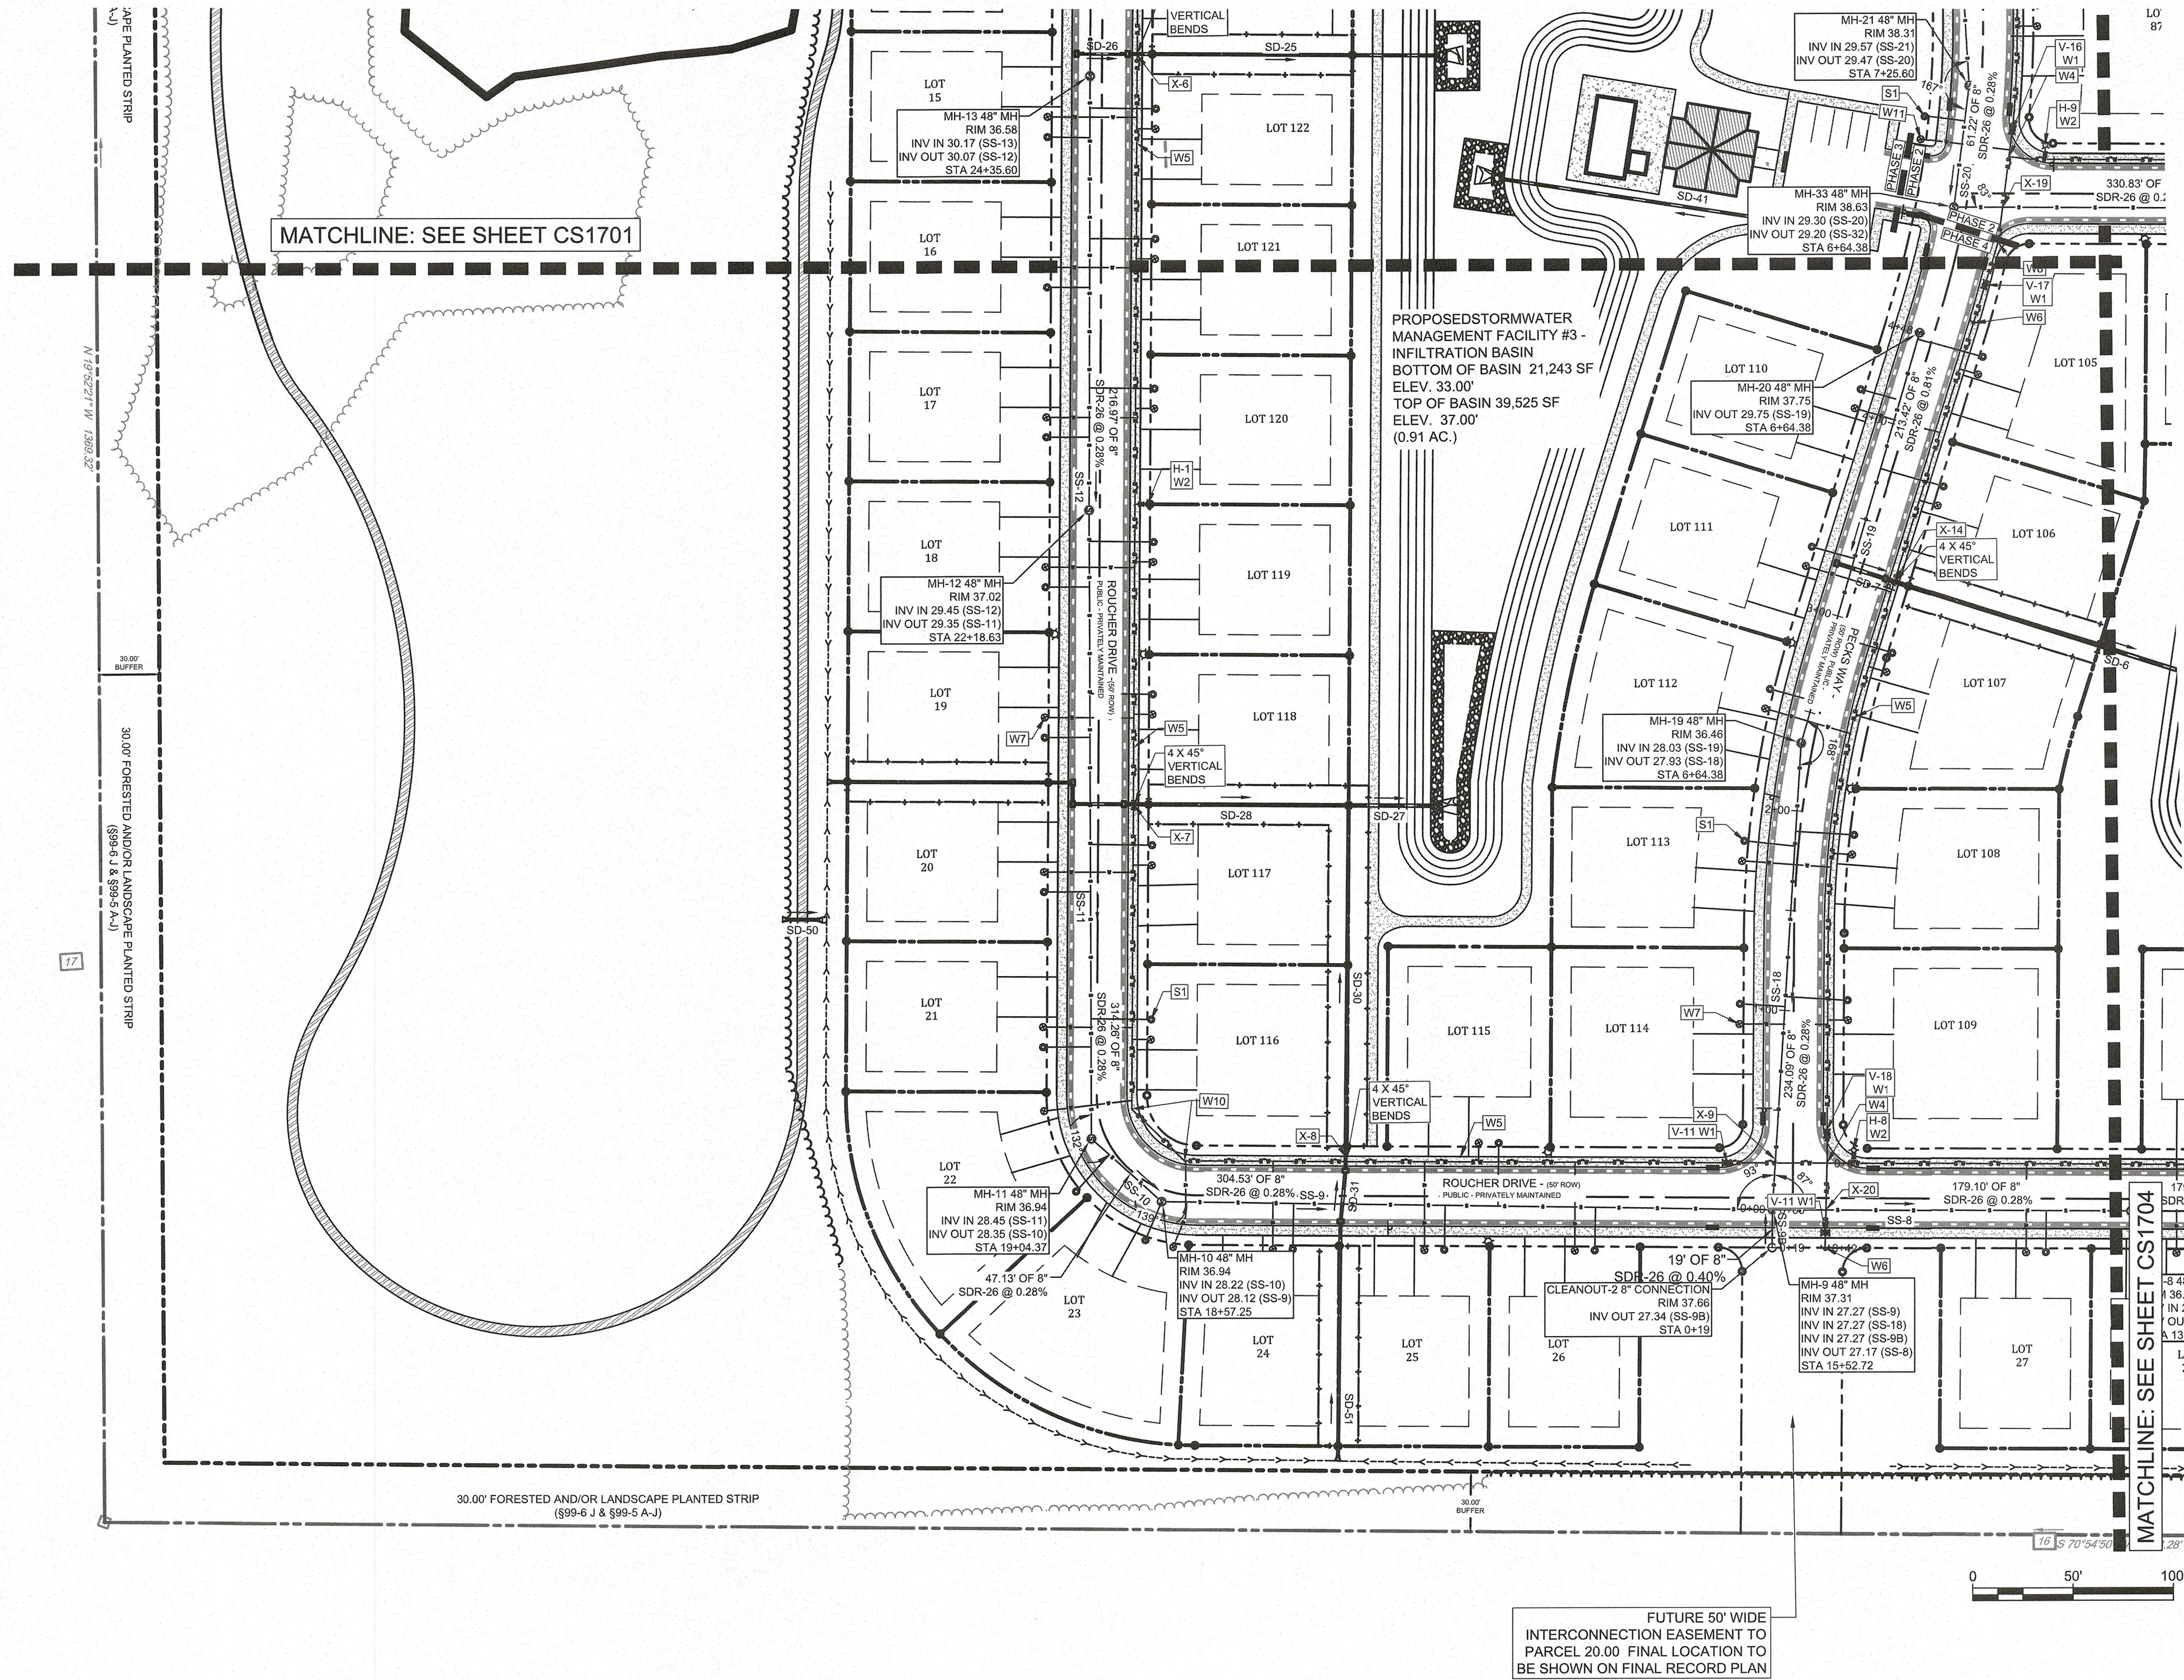


NOTES:

1. ALL SEWER SERVICE CONNECTIONS SHALL BE AS NOTED.
2. ALL WATER SERVICE CONNECTIONS FOR LOTS TO BE 3/4" WITH 8" METER FOR DOMESTIC SERVICES AND A 2" SERVICE AND 2" METER FOR THE CLUBHOUSE AND PUMP STATION AND IRRIGATION AT ENTRANCE.
3. CONTRACTOR SHALL MAINTAIN A MINIMUM OF 10' HORIZONTAL SEPARATION BETWEEN THE WATER AND SEWER MAINS.
4. CONTRACTOR SHALL MAINTAIN A MINIMUM OF 18" VERTICAL SEPARATION BETWEEN THE WATER AND SEWER MAINS.
5. ALL WATER PIPE TO BE BLUE C909 PVC.
6. ALL SEWER PIPE FITTINGS TO BE GREEN SDR 26 UNLESS OTHERWISE NOTED.
7. VALVES, SEWER CDS, AND WATER CURB STOPS SHALL NOT BE IN DRIVEWAYS OR ADA RAMPS.

KEYED NOTES

- [W1] 8" WATER VALVE
[W1B] 12" WATER VALVE
[W1C] 2" CURB STOP
[W2] PROPOSED FIRE HYDRANT ASSEMBLY, (SEE DETAIL 3/ CS6003)
[W3] 8" CAP & 2" PERMANENT BLOW OFF, (SEE DETAIL 5/ CS6003)
[W4] 8" X 8" WATER TEE
[W4B] 12" X 8" WATER TEE
[W4C] 12" X 12" WATER TEE
[W5] 8" DOMESTIC WATER MAIN, C909 PVC PR 235
[W5B] 12" DOMESTIC WATER MAIN, C909 PVC PR 235
[W6] INSTALL VALVE, CAP, AND 2" TEMPORARY BLOW-OFF (TO BE INSTALLED 20' FROM ASSOCIATED VALVE AT EACH PHASE BREAK)
[W7] 3/4" WATER SERVICE WITH CURBSTOP AND 5/8" METER, (SEE DETAIL 4/ CS6003)
[W8] 11.25" BEND
[W9] 22.50" BEND
[W10] 45" BEND
[W11] 2" WATER SERVICE, CURBSTOP, & 2" METER, (SEE DETAIL 2/ CS6003)
[W11A] 2" WATER SERVICE, CURBSTOP, & 2" METER FOR IRRIGATION AT ENTRANCE
[W12] WATER MAIN TO BE INSTALLED IN 20" DIA, 3/8" THICK, 243" LONG STEEL SLEEVE USING JACK AND BORE, COMPLETE WITH SPACERS AND BRICK AND MORTAR, PER DELDOT UTILITY PERMIT APPROVAL PROCESS. SLEEVE TO EXTEND 5' PAST THE EDGE OF PAVING.
[S1] 6" SANITARY LATERAL CONNECTION (TYP.), 8" FOR CLUBHOUSE
[S2] VALVE WITH EXTENSION TO BE APPROXIMATELY 4' DEEP FROM FINISHED GRADE WITH 6" PIPE USED AS VALVE BOX (TO BE INSTALLED AT EACH PHASE BREAK)

LEGEND

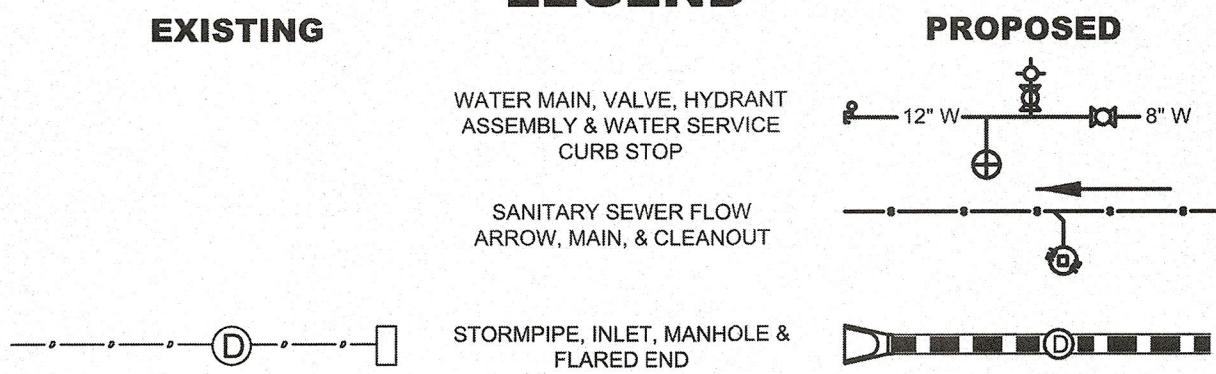


ARTESIAN CALL OUTS

- [H-#] HYDRANT ASSEMBLY NUMBER
[V-#] VALVE NUMBER
[X-#] WATER CROSSING NUMBER



PENNONI ASSOCIATES INC.
18072 Davidson Drive
Milton, DE 19968
T 302.684.8030 F 302.684.8054

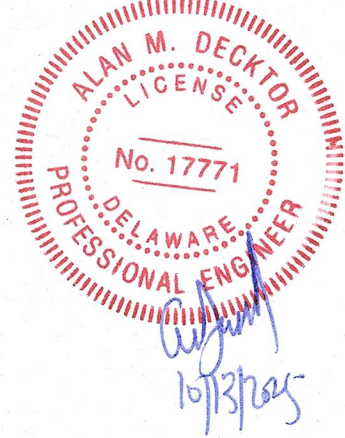

ALL DIMENSIONS MUST BE VERIFIED BY CONTRACTOR AND OWNER MUST BE NOTIFIED OF ANY DISCREPANCIES BEFORE PROCEEDING WITH WORK

PECK FARM

(2022-27)
TAX MAP# ID : 334-9 00-4-00
27458 MARTINS FARM ROAD
MILTON, DE 19968

UTILITY PLAN

RIBERA DEVELOPMENT, LLC
8684 VETERANS HIGHWAY, SUITE 203
MILLERSVILLE, MD 21108


NO.	DATE	REVISIONS	BY
3	2025-09-08	REVISED PER ARTESIAN COMMENTS	ASM
2	2025-07-23	REVISED PER CED COMMENTS	LFS
1	2025-05-23	REVISED PER AMM & AVC COMMENTS	VPL

ALL DOCUMENTS PREPARED BY PENNONI ASSOCIATES ARE INSTRUMENTS OF SERVICE IN RESPECT OF THE PROJECT. THEY ARE NOT INTENDED OR REPRESENTED TO BE SUITABLE FOR REUSE BY OWNER OR OTHERS ON THE EXTENSIONS OF THE PROJECT OR ON ANY OTHER PROJECT. ANY REUSE WITHOUT WRITTEN VERIFICATION OR ADAPTATION BY PENNONI ASSOCIATES FOR THE SPECIFIC PURPOSE INTENDED WILL BE AT OWNERS SOLE RISK AND WITHOUT LIABILITY OR LEGAL EXPOSURE TO PENNONI ASSOCIATES. AND OWNER SHALL INDEMNIFY AND HOLD HARMLESS PENNONI ASSOCIATES FROM ALL CLAIMS, DAMAGES, LOSSES AND EXPENSES ARISING OUT OF OR RESULTING THEREFROM.

PROJECT	RIBER22001
DATE	03/03/2025
DRAWING SCALE	1"=50'
DRAWN BY	RWS
APPROVED BY	AMD

CS1703

SHEET 17 OF 74

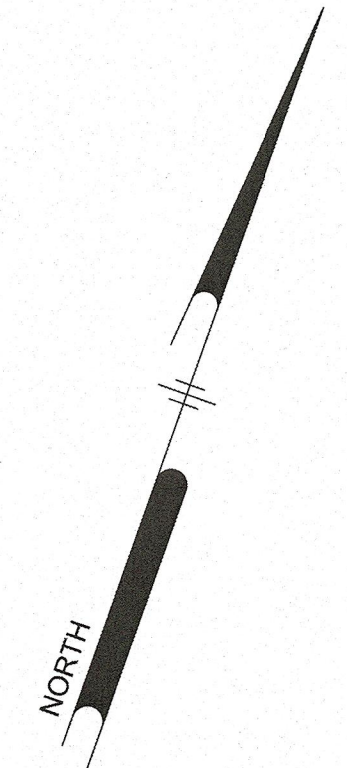

NOTES:

1. ALL SEWER SERVICE CONNECTIONS SHALL BE AS NOTED.
2. ALL WATER SERVICE CONNECTIONS FOR LOTS TO BE 3/4" WITH 1" METER FOR DOMESTIC SERVICES AND A 2" SERVICE AND 2" METER FOR THE CLUBHOUSE AND PUMP STATION AND IRRIGATION AT ENTRANCE.
3. CONTRACTOR SHALL MAINTAIN A MINIMUM OF 10' HORIZONTAL SEPARATION BETWEEN THE WATER AND SEWER MAINS.
4. CONTIGUOUS OR SHARED MAINS: MINIMUM OF 18" VERTICAL SEPARATION BETWEEN THE WATER AND SEWER MAINS.
5. ALL WATER PIPE TO BE BLUE C909 P.V.C.
6. ALL SEWER PIPE FITTINGS TO BE GREEN SDR 26 UNLESS OTHERWISE NOTED
7. VALVES, SEWER CO'S, AND WATER CURB STOPS SHALL NOT BE IN DRIVEWAYS AND ADA RAMPS

1. ALL SEWER SERVICE CONNECTIONS SHALL BE AS NOTED.
2. ALL WATER SERVICE CONNECTIONS FOR LOTS TO BE 3/4" WITH 8" METER FOR DOMESTIC SERVICES AND A 2" SERVICE LINE TO THE WATER METER, HOUSE AND PUMP STATION AND IRRIGATION AT ENTRANCE.
3. CONTRACTOR SHALL MAINTAIN A MINIMUM OF 10' HORIZONTAL SEPARATION BETWEEN THE WATER AND SEWER MAINS.
4. CONTRACTOR SHALL MAINTAIN A MINIMUM OF 18" VERTICAL SEPARATION BETWEEN THE WATER AND SEWER MAINS.
5. ALL WATER PIPE TO BE BLUE C909 PVC.
6. ALL SEWER PIPE FITTINGS TO BE GREEN RCP.
7. ALL PRESSURE SEWER FITTINGS TO BE GREEN RCP.
8. VALVES, SEWER CO'S, AND WATER CURB STOPS SHALL NOT BE IN DRIVEWAYS AND ADA RAMPS

W1	8" WATER VALVE
W1B	12" WATER VALVE
W1C	2" CURB STOP
W2	PROPOSED FIRE HYDRANT ASSEMBLY, (SEE DETAIL 3/ CS6003)
W3	8" CAP & 2" PERMANENT BLOW OFF, (SEE DETAIL 5/ CS6003)
W4	8" x 8" WATER TEE
W4B	12" x 8" WATER TEE
W4C	12" x 12" WATER TEE
W5	8" DOMESTIC WATER MAIN, C909 PVC PR 235
W5B	12" DOMESTIC WATER MAIN, C909 PVC PR 235
W6	INSTALL VALVE, CAP, AND 2" TEMPORARY BLOW-OFF (TO BE INSTALLED 20' FROM ASSOCIATED VALVE AT EACH PHASE BREAK)
W7	3/4" WATER SERVICE WITH CURBSTOP AND 5/8" METER, (SEE DETAIL 4/ CS6003)
W8	11.25" BEND
W9	22.50" BEND
W10	45" BEND
W11	2" WATER SERVICE, CURBSTOP, AND 2" METER, (SEE DETAIL 2/ CS6003)

W12 WATER MAIN TO BE INSTALLED IN 20" DIA, $\frac{3}{8}$ " THICK, $\pm 43'$ LONG STEEL SLEEVE USING JACK AND BORE, COMPLETE WITH SPACERS AND BRICK AND MORTAR, PER DELDOT UTILITY PERMIT APPROVAL PROCESS. SLEEVE TO EXTEND 5' PAST THE EDGE OF PAVING.

S1 6" SANITARY LATERAL CONNECTION (TYP.), 8" FOR CLUBHOUSE
S2 VALVE WITH EXTENSION TO BE APPROXIMATELY 4' DEEP FROM
FINISHED GRADE WITH 6" PIPE USED AS VALVE BOX (TO BE
INSTALLED AT EACH PHASE BREAK)

H-#	HYDRANT ASSEMBLY NUMBER
V-#	VALVE NUMBER
X-#	WATER CROSSING NUMBER


H-#	HYDRANT ASSEMBLY NUMBER
V-#	VALVE NUMBER
X-#	WATER CROSSING NUMBER

EXISTING

WATER MAIN, VALVE, HYDRANT
ASSEMBLY & WATER SERVICE
CURB STOP

SANITARY SEWER FLOW
ARROW, MAIN, & CLEANOUT

STORMPIPE, INLET, MANHOLE &
FLARED END

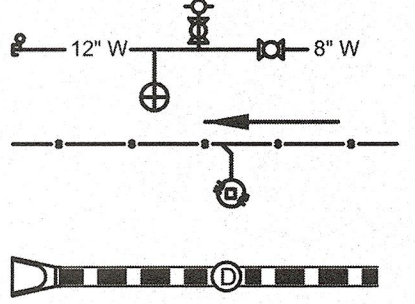PROPOSED

PENNONI ASSOCIATES INC.
18072 Davidson Drive
Milton, DE 19968
T 302.684.8030 F 302.684.8054

ALL DIMENSIONS MUST BE VERIFIED BY CONTRACTOR
AND OWNER MUST BE NOTIFIED OF ANY
DISCREPANCIES BEFORE PROCEEDING WITH WORK

PECK FARM
(2000-07)

(2022-27)
TAX MAP# ID : 334-9.00-4.00
27458 MARTINS FARM ROAD
MILTON, DE 19968

UTILITY PLAN

RIBERA DEVELOPMENT, LLC
8684 VETERANS HIGHWAY SUITE 203

MILLERSVILLE, MD 21108

[illegible]

ALL DOCUMENTS PREPARED BY PENNINO ASSOCIATES ARE INSTRUMENTS OF SERVICE IN RESPECT OF THE PROJECT. THEY ARE NOT INTENDED OR REPRESENTED TO BE SUITABLE FOR REUSE BY OWNER OR OTHERS ON THE EXTENSIONS OF THE PROJECT OR ON ANY OTHER PROJECT. ANY REUSE WITHOUT WRITTEN VERIFICATION OR ADAPTATION BY PENNINO ASSOCIATES FOR THE SPECIFIC PURPOSE INTENDED WILL BE AT OWNERS RISK AND WITHOUT LIABILITY OR LEGAL EXPOSURE TO PENNINO ASSOCIATES; AND OWNER SHALL INDEMNIFY AND HOLD HARMLESS PENNINO ASSOCIATES FROM ALL CLAIMS, DAMAGES, LOSSES AND EXPENSES ARISING OUT OF OR RESULTING THEREFROM.

PROJECT	RIBER22001
---------	------------



DATE	03/03/2025
DRAWING SCALE	1" = 50'

DRAWING SCALE	1"=50'
DRAWN BY	RWS

APPROVED BY	AMD
-------------	-----

CS1704

SHEET 18 OF 74

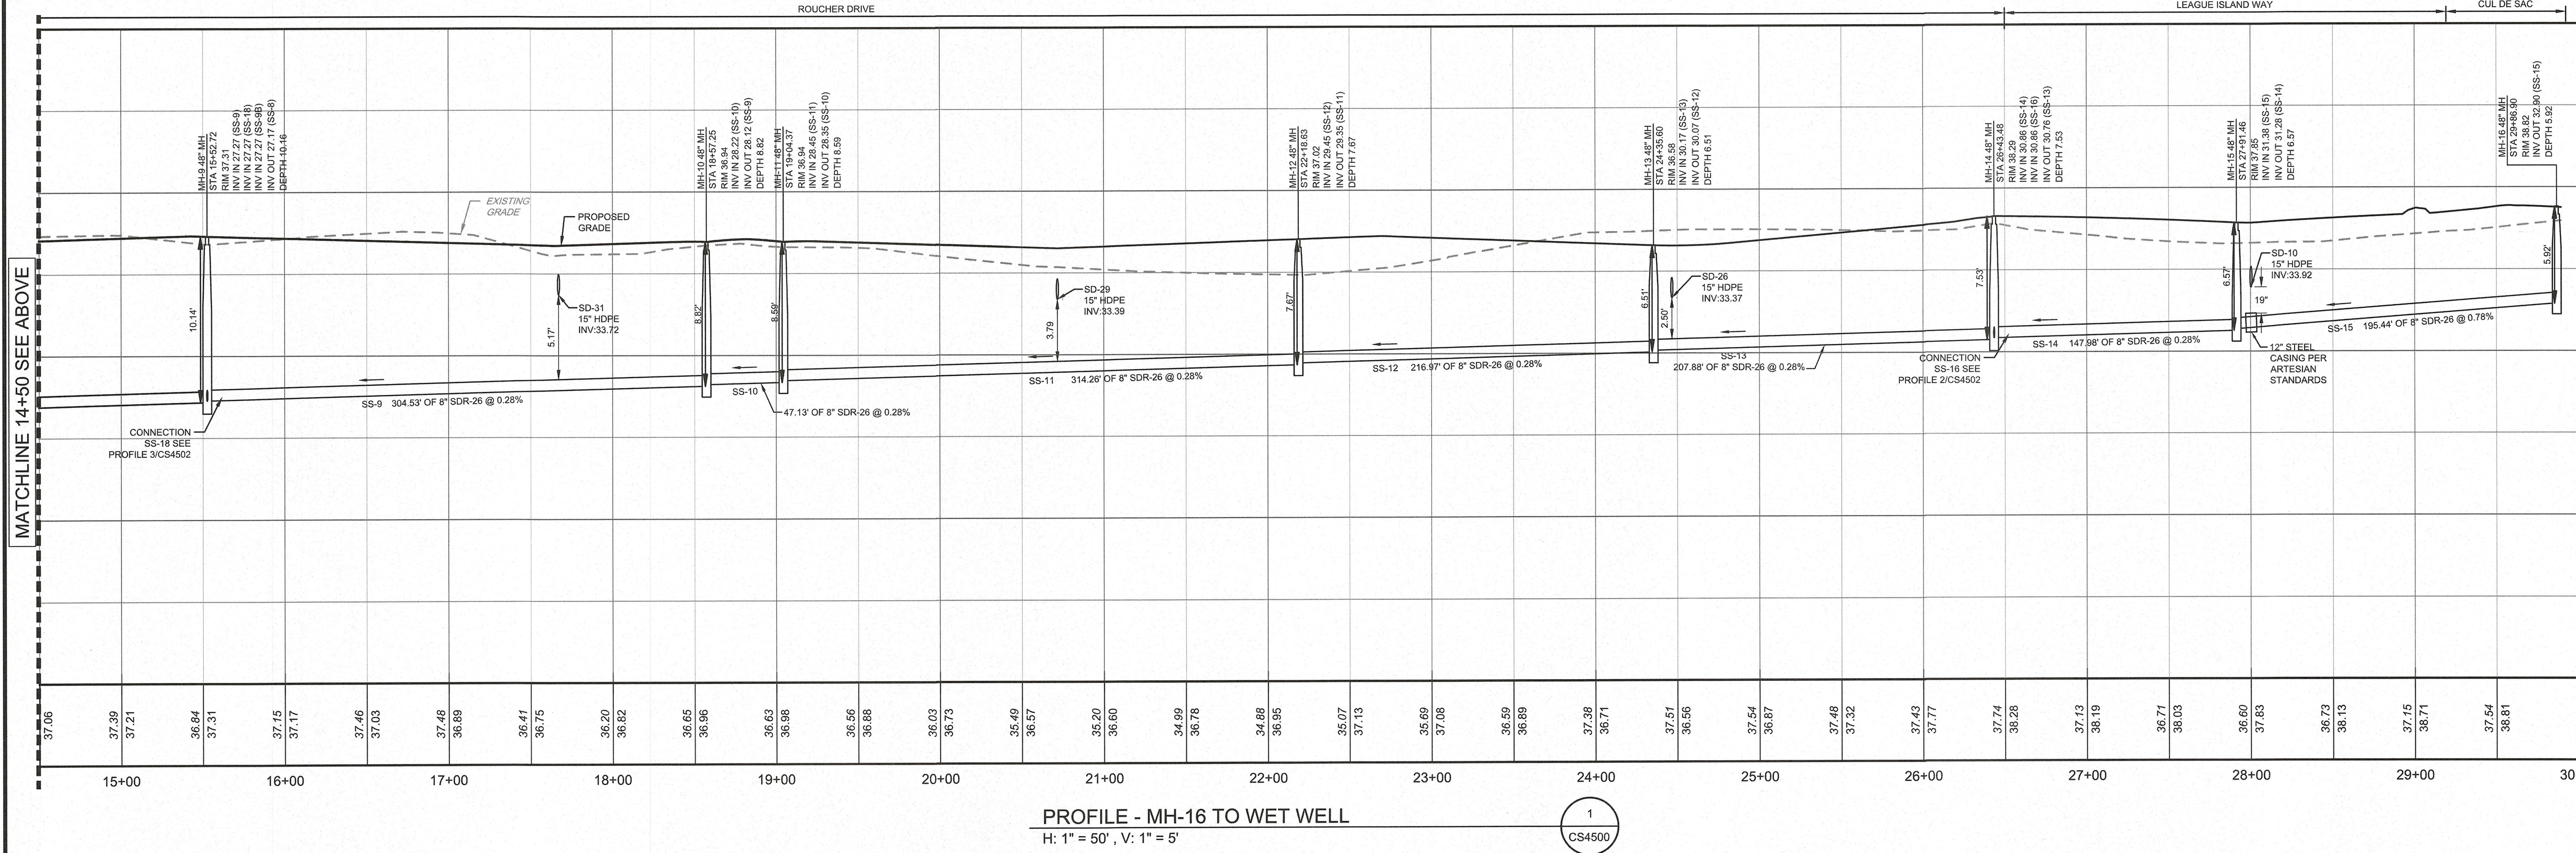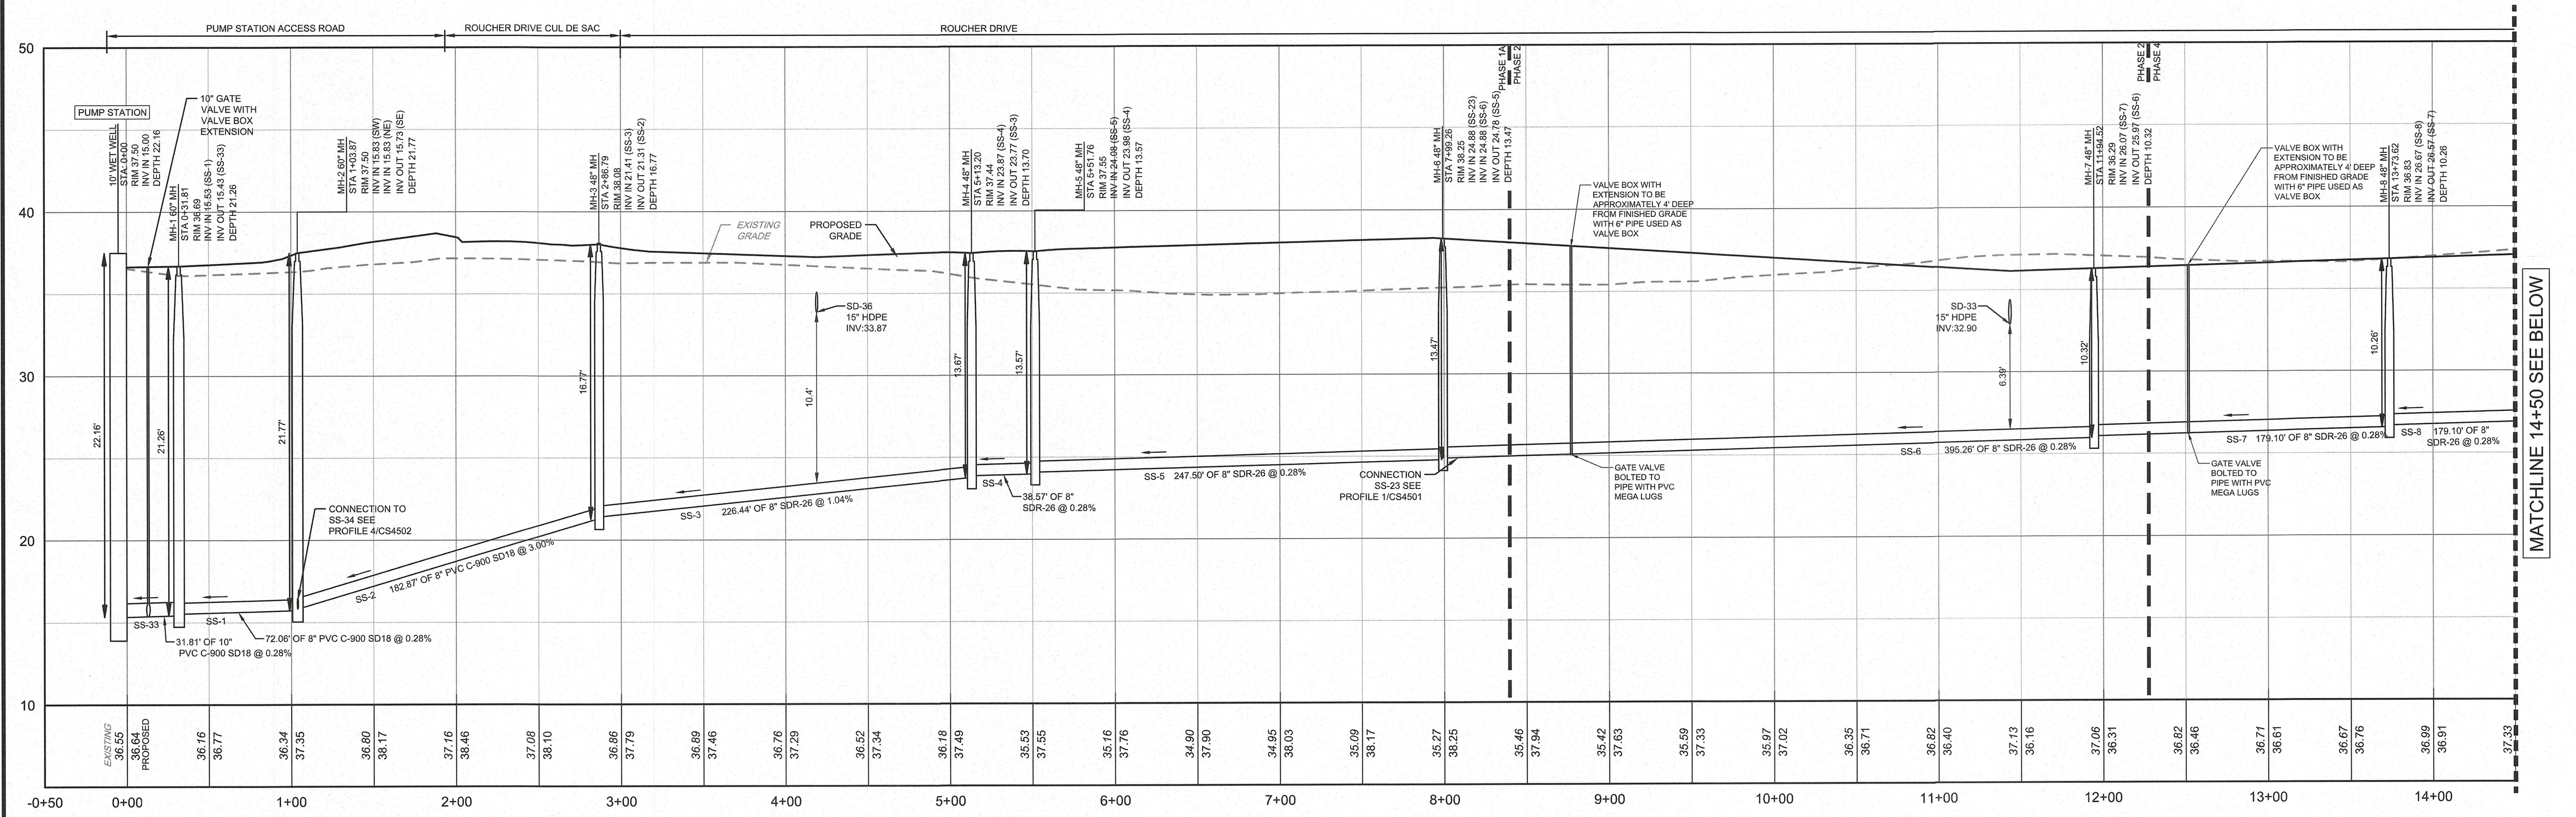

PROFILE - MH-16 TO WET WELL
H: 1" = 50', V: 1" = 5'

1
CS4500

ALL DIMENSIONS MUST BE VERIFIED BY CONTRACTOR
AND OWNER MUST BE NOTIFIED OF ANY
DISCREPANCIES BEFORE PROCEEDING WITH WORK


ALAN M. DECTOR
LICENSE
No. 17771
DELAWARE
PROFESSIONAL ENGINEER

PECK FARM
(2022-27)
TAX MAP# ID : 334-9-00-4-00
27458 MARTINS FARM ROAD
MILTON, DE 19968

SANITARY SEWER PROFILES
RIBERA DEVELOPMENT, LLC
8664 VETERANS HIGHWAY, SUITE 203
MILLERSVILLE, MD 21108


NO.	DATE	REVISIONS	BY
3	2025-09-08	REVISED PER ARTESIAN COMMENTS	ASM
2	2025-07-23	REVISED PER SCD COMMENTS	LFS
1	2025-05-23	REVISED PER AMM & AWC COMMENTS	VPL

ALL DOCUMENTS PREPARED BY PENNONI ASSOCIATES ARE INSTRUMENTS OF SERVICE IN RESPECT OF THE PROJECT. THEY ARE NOT INTENDED OR REPRESENTED TO BE SUITABLE FOR REUSE BY OWNER OR OTHERS ON THE EXTENSIONS OF THE PROJECT OR ON ANY OTHER PROJECT. ANY REUSE WITHOUT WRITTEN VERIFICATION OR ADAPTATION BY PENNONI ASSOCIATES FOR THE SPECIFIC PURPOSE INTENDED WILL BE AT OWNERS SOLE RISK AND WITHOUT LIABILITY OR LEGAL EXPOSURE TO PENNONI ASSOCIATES AND OWNER SHALL INDEMNIFY AND HOLD HARMLESS PENNONI ASSOCIATES FROM ALL CLAIMS, DAMAGES, LOSSES AND EXPENSES ARISING OUT OF OR RESULTING THEREFROM.	
PROJECT	RIBER22001
DATE	03/03/2025
DRAWING SCALE	1" = 50'
DRAWN BY	RWS
APPROVED BY	AMD
CS4500	
SHEET	43 OF 74

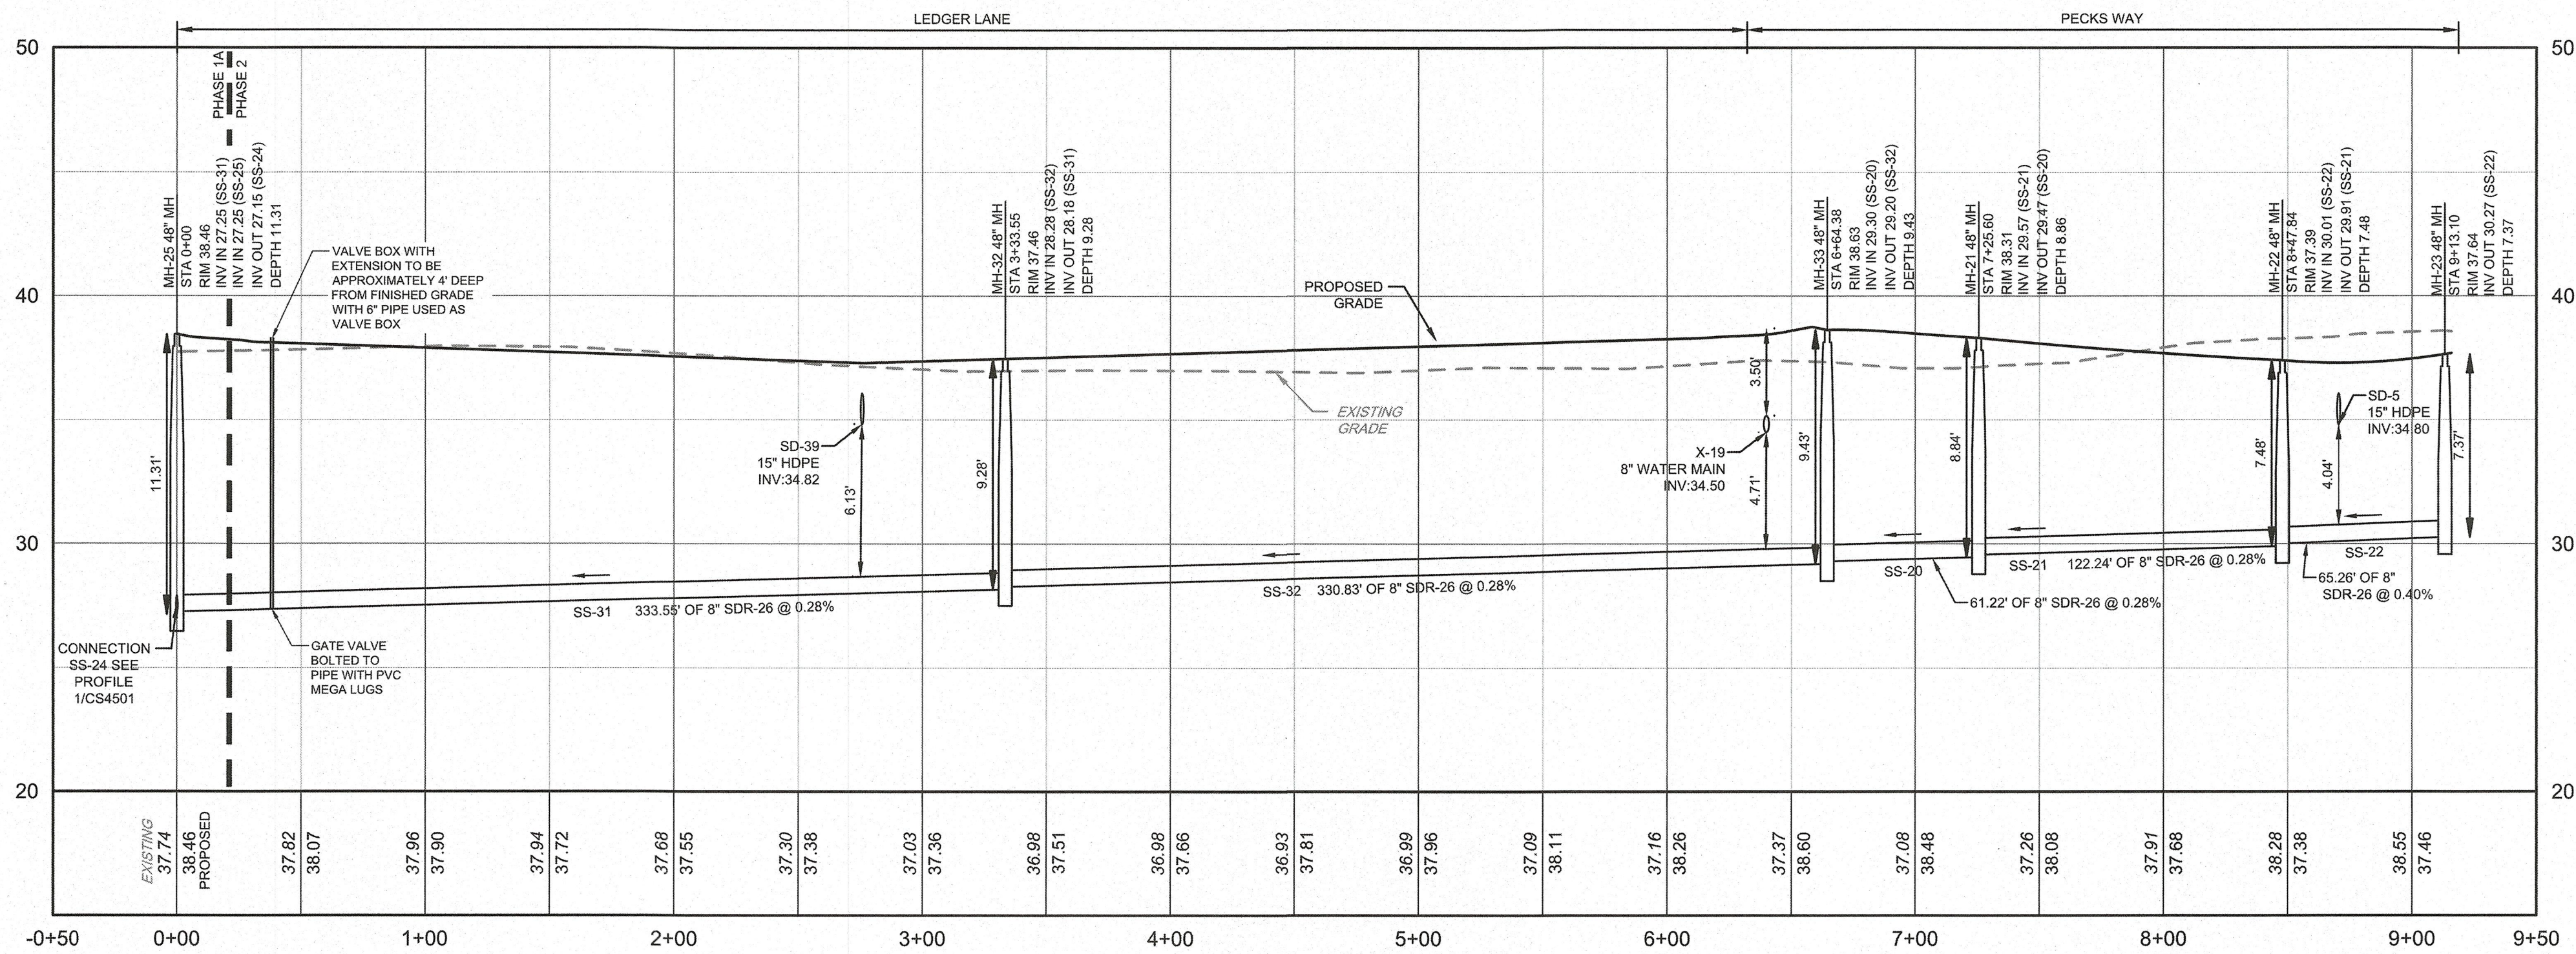


PROFILE - MH-23 TO MH-25
H: 1" = 50', V: 1" = 5'

1
CS4502

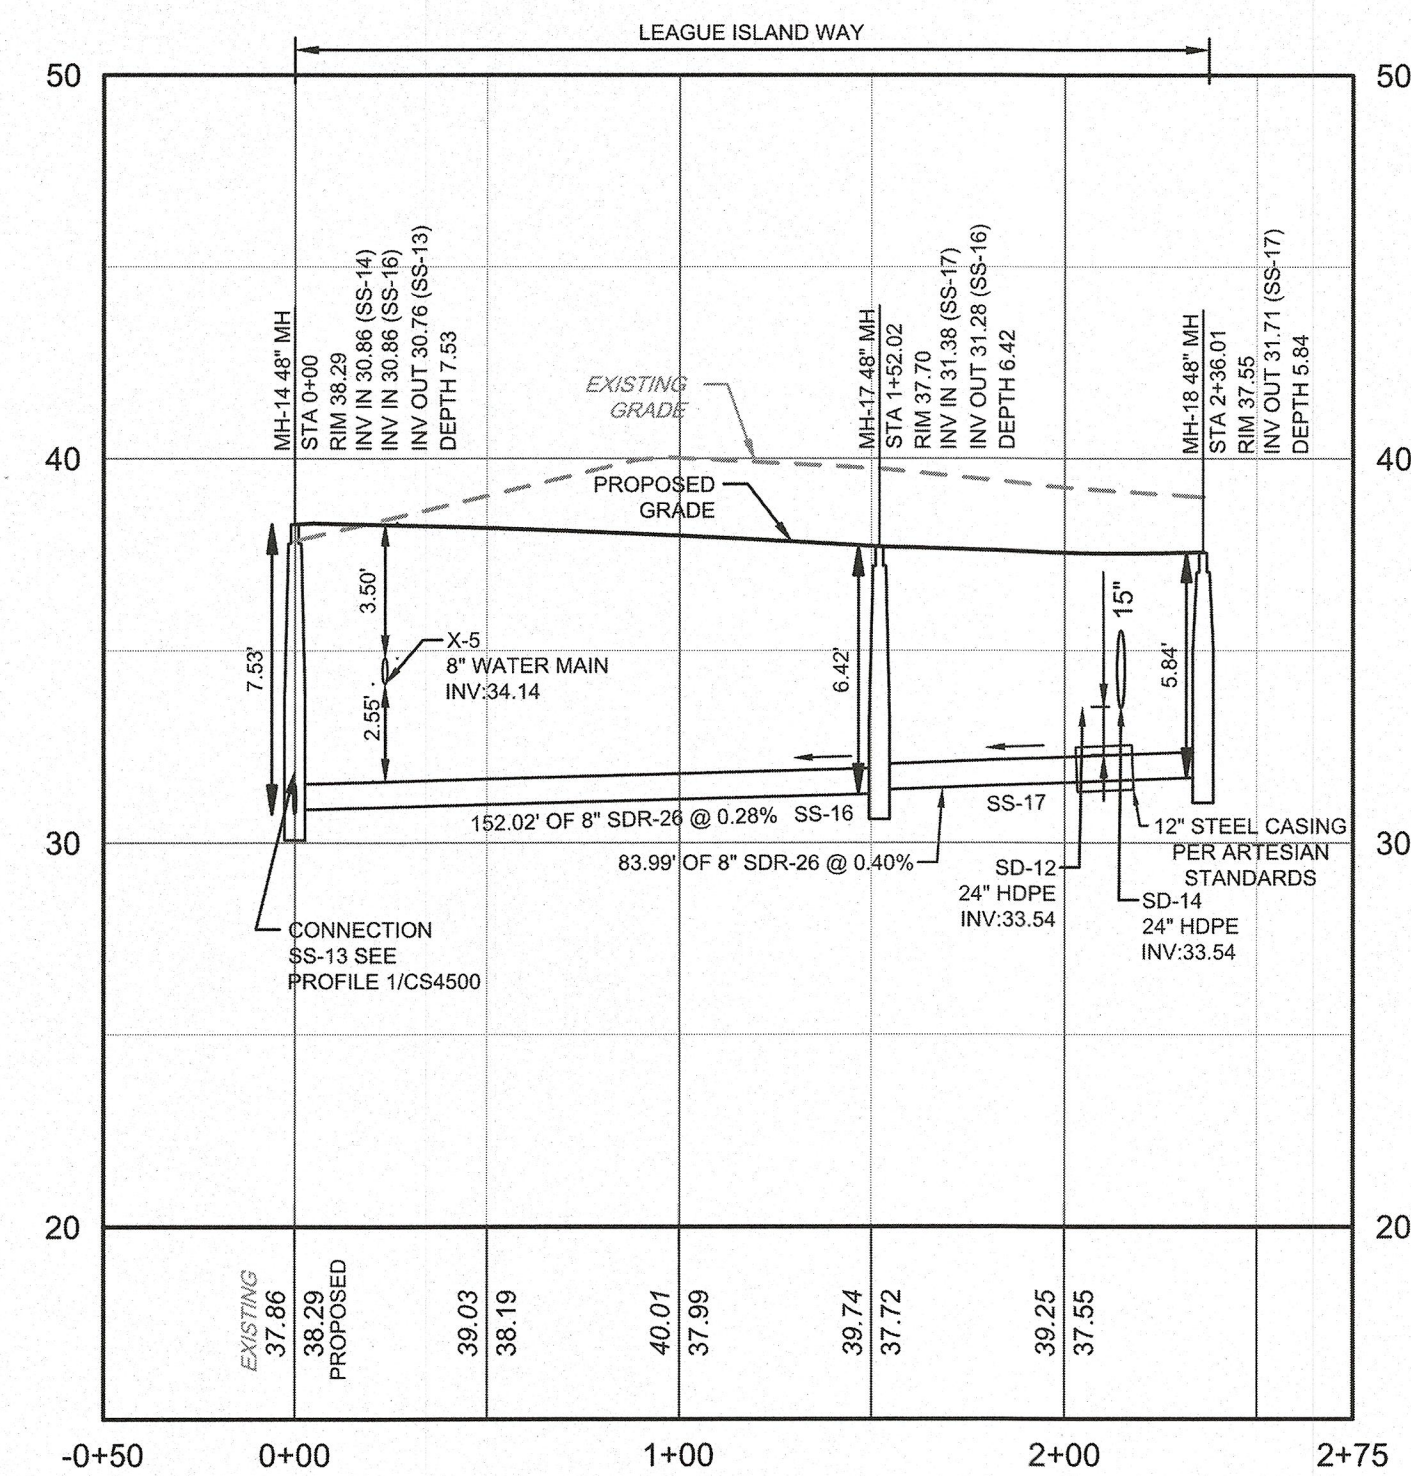


PROFILE - MH-18 TO MH-14
H: 1" = 50', V: 1" = 5'

2
CS4502

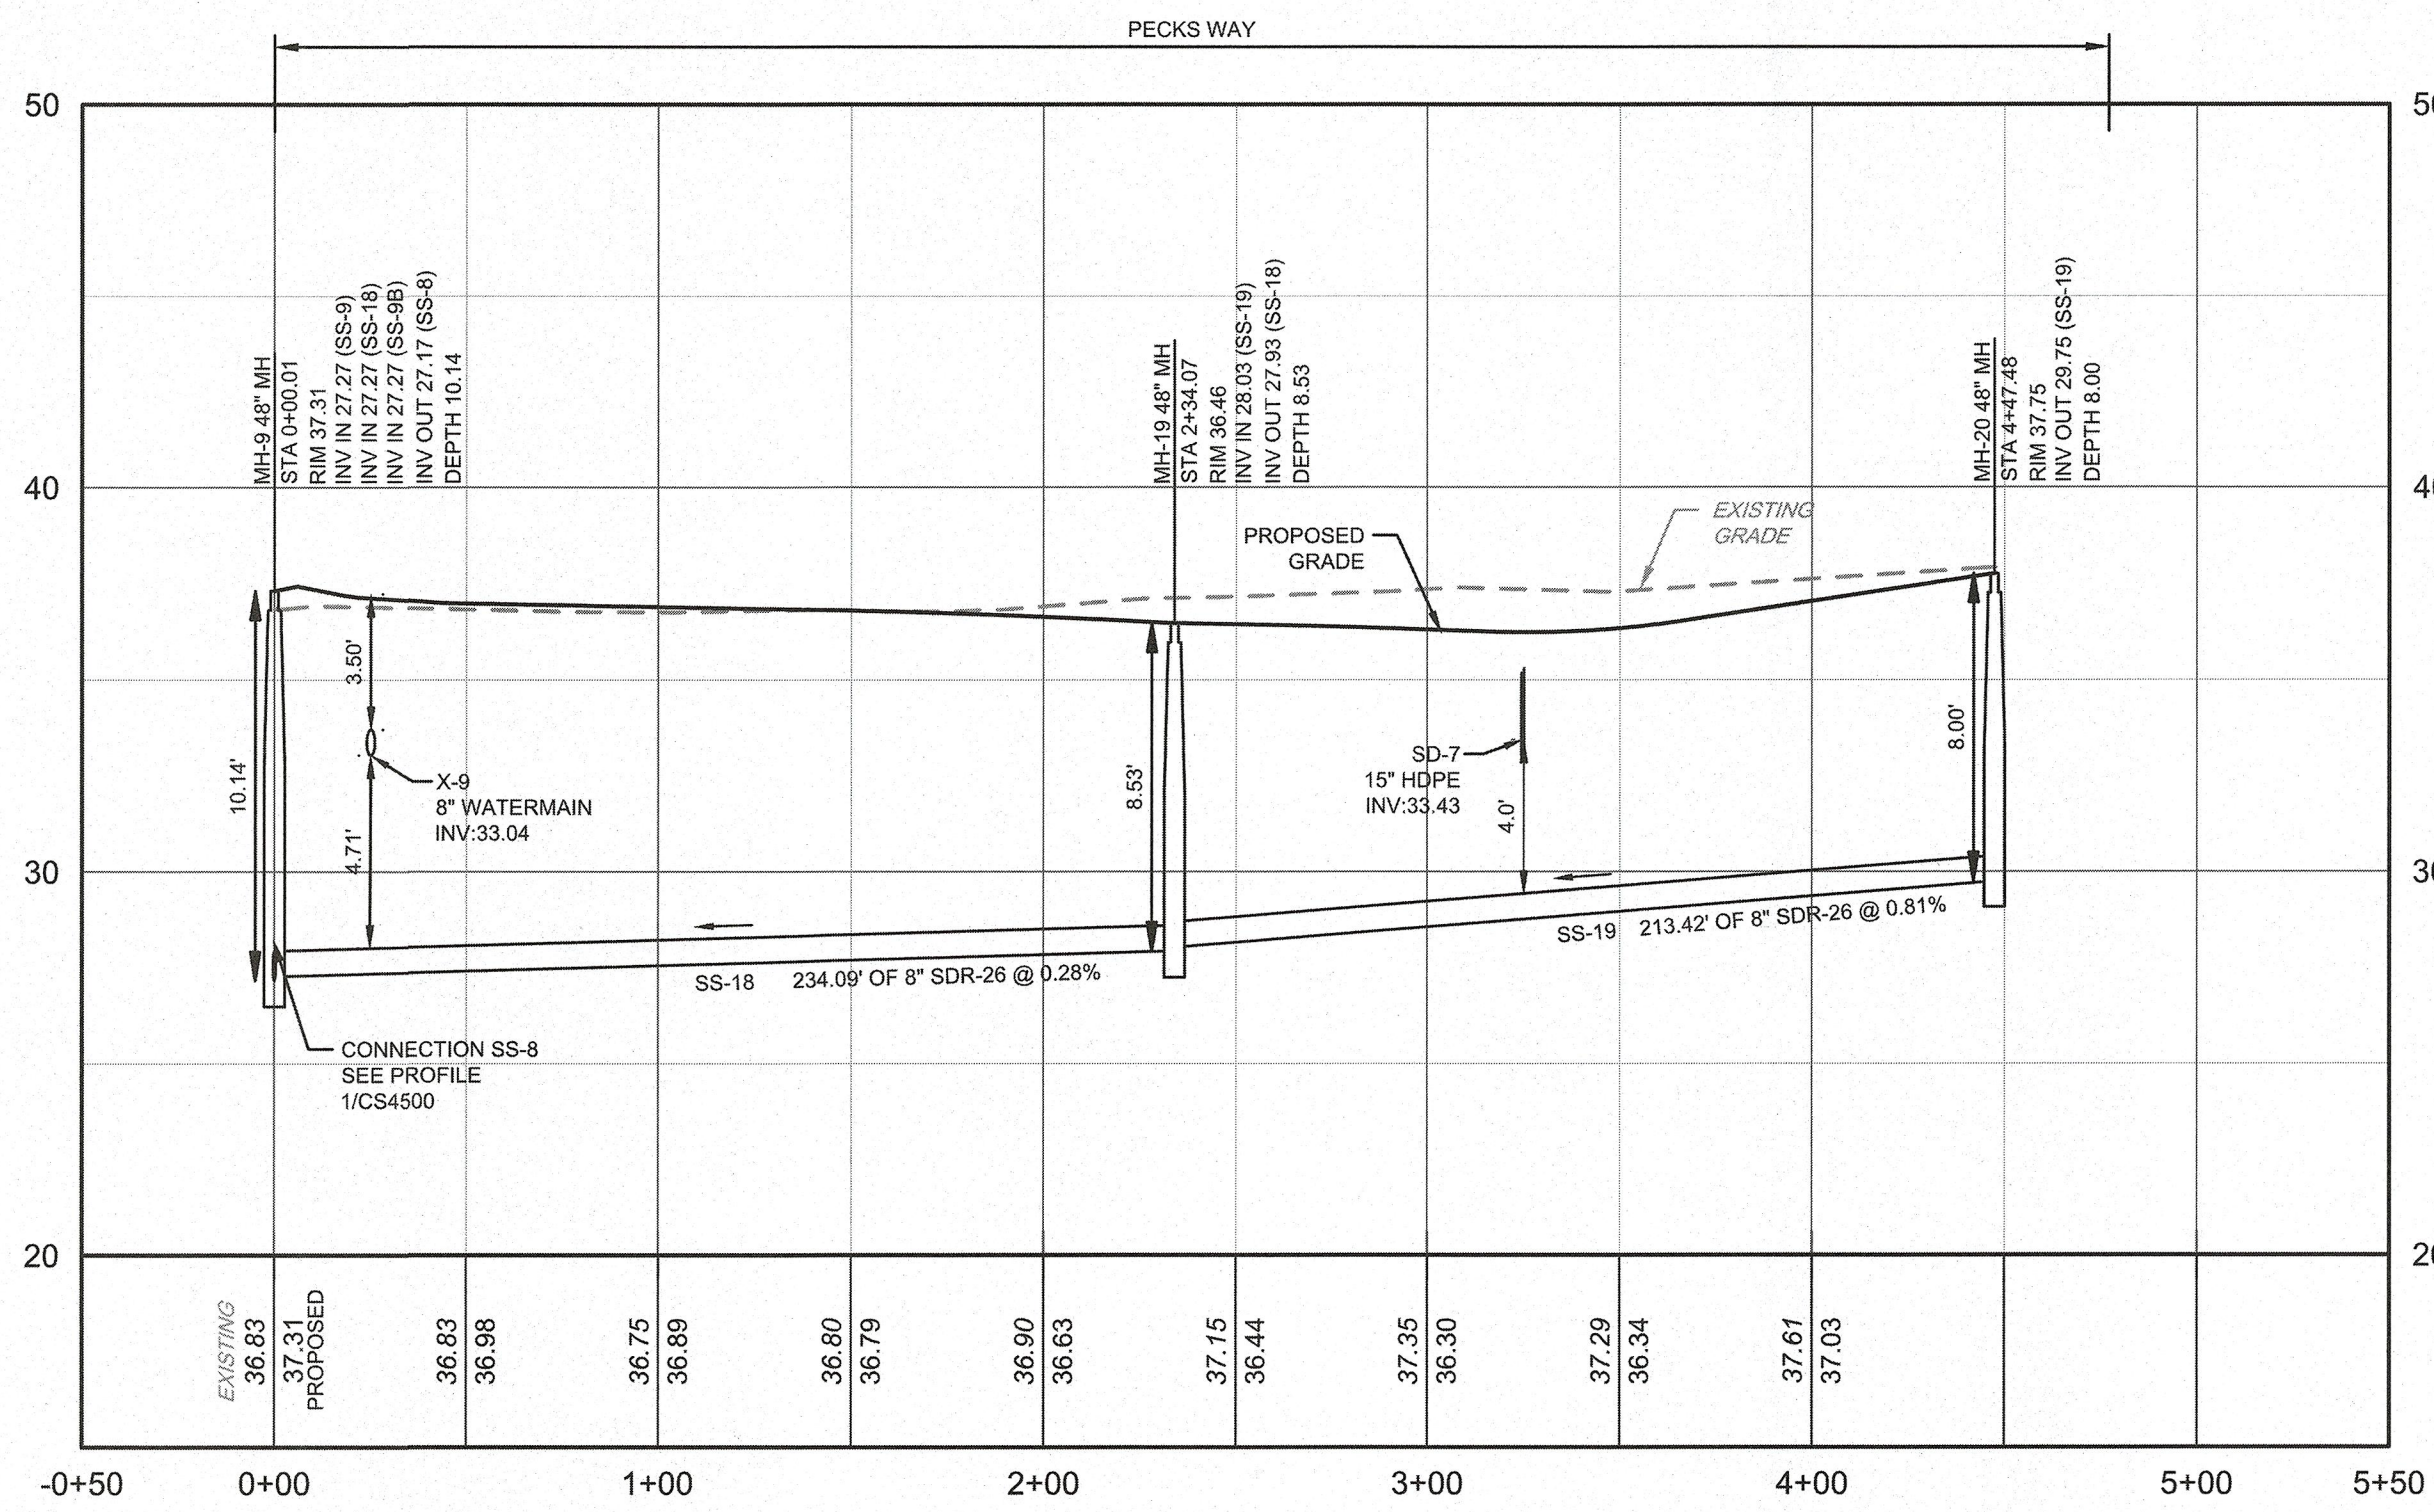


PROFILE - MH-20 TO MH-9
H: 1" = 50', V: 1" = 5'

3
CS4502

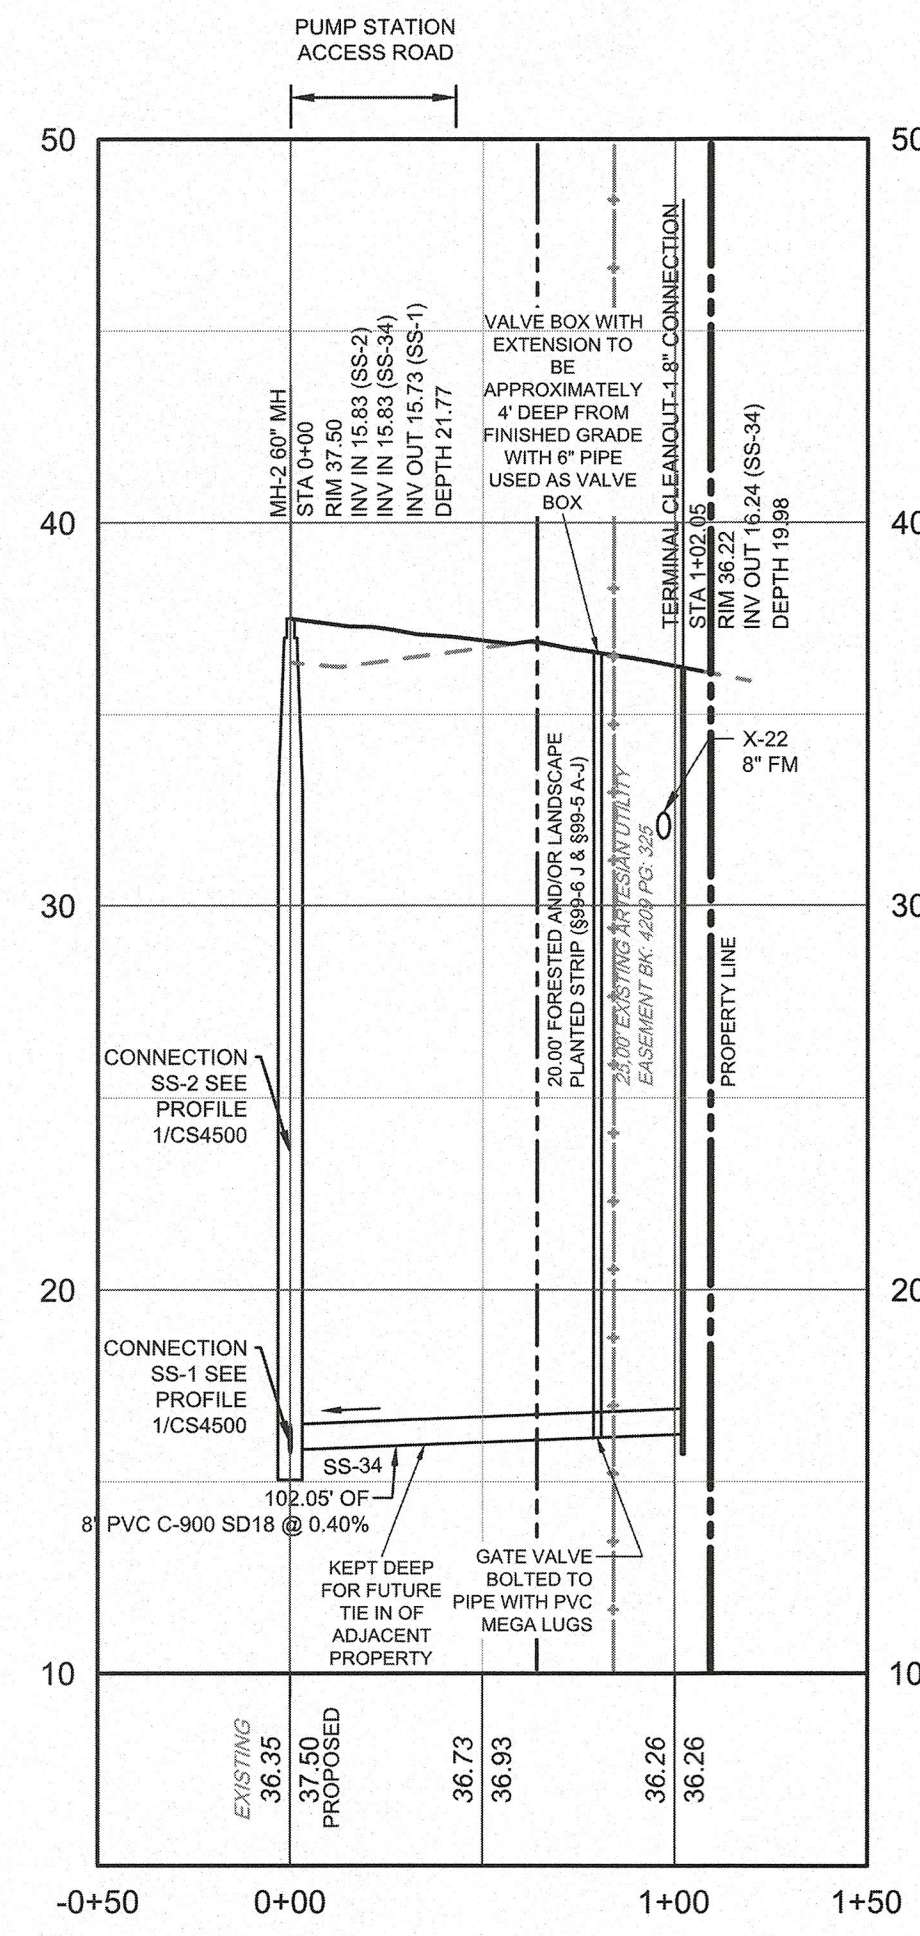


PROFILE - 8" CAP TO MH-2
H: 1" = 50', V: 1" = 5'

4
CS4502

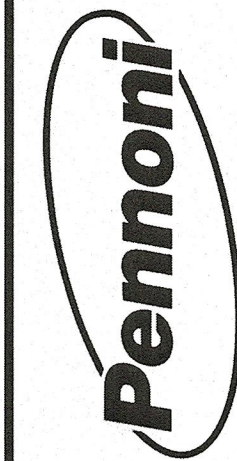

PENNONI ASSOCIATES INC.
18072 Davidson Drive
Milton, DE 19968
T 302.684.8030 F 302.684.8054

ALL DIMENSIONS MUST BE VERIFIED BY CONTRACTOR
AND OWNER MUST BE NOTIFIED OF ANY
DISCREPANCIES BEFORE PROCEEDING WITH WORK

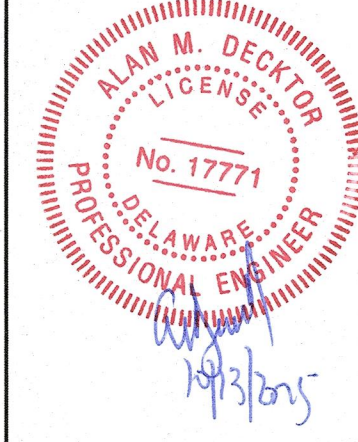

PECK FARM
TAX MAP ID: 334-9-00-4-00
27458 MARTINS FARM ROAD
MILTON, DE 19968



SANITARY SEWER PROFILES
RIBERA DEVELOPMENT, LLC
8684 VETERANS HIGHWAY, SUITE 203
MILLERSVILLE, MD 21108

NO.	DATE	REVISIONS	BY
1	2025-05-23	REVISED PER AWM & AWC COMMENTS	VPL
2	2025-07-23	REVISED PER SCD COMMENTS	LFS
3	2025-09-08	REVISED PER ARTESIAN COMMENTS	ASM

ALL DOCUMENTS PREPARED BY PENNONI ASSOCIATES ARE INSTRUMENTS OF SERVICE IN RESPECT OF THE PROJECT. THEY ARE NOT INTENDED OR REPRESENTED TO BE SUITABLE FOR REUSE BY OWNER OR OTHERS ON THE EXTENSIONS OF THE PROJECT OR ON ANY OTHER PROJECT. ANY REUSE WITHOUT WRITTEN VERIFICATION OR ADAPTATION BY PENNONI ASSOCIATES FOR THE SPECIFIC PURPOSE INTENDED WILL BE AT OWNERS SOLE RISK AND WITHOUT LIABILITY OR LEGAL EXPOSURE TO PENNONI ASSOCIATES. AND OWNER SHALL INDEMNIFY AND HOLD HARMLESS PENNONI ASSOCIATES FROM ALL CLAIMS, DAMAGES, LOSSES AND EXPENSES ARISING OUT OF OR RESULTING THEREFROM.


PROJECT	RIBER22001
DATE	03/03/2025
DRAWING SCALE	1" = 50'
DRAWN BY	RWS
APPROVED BY	AMD

CS4502
SHEET 45 OF 74

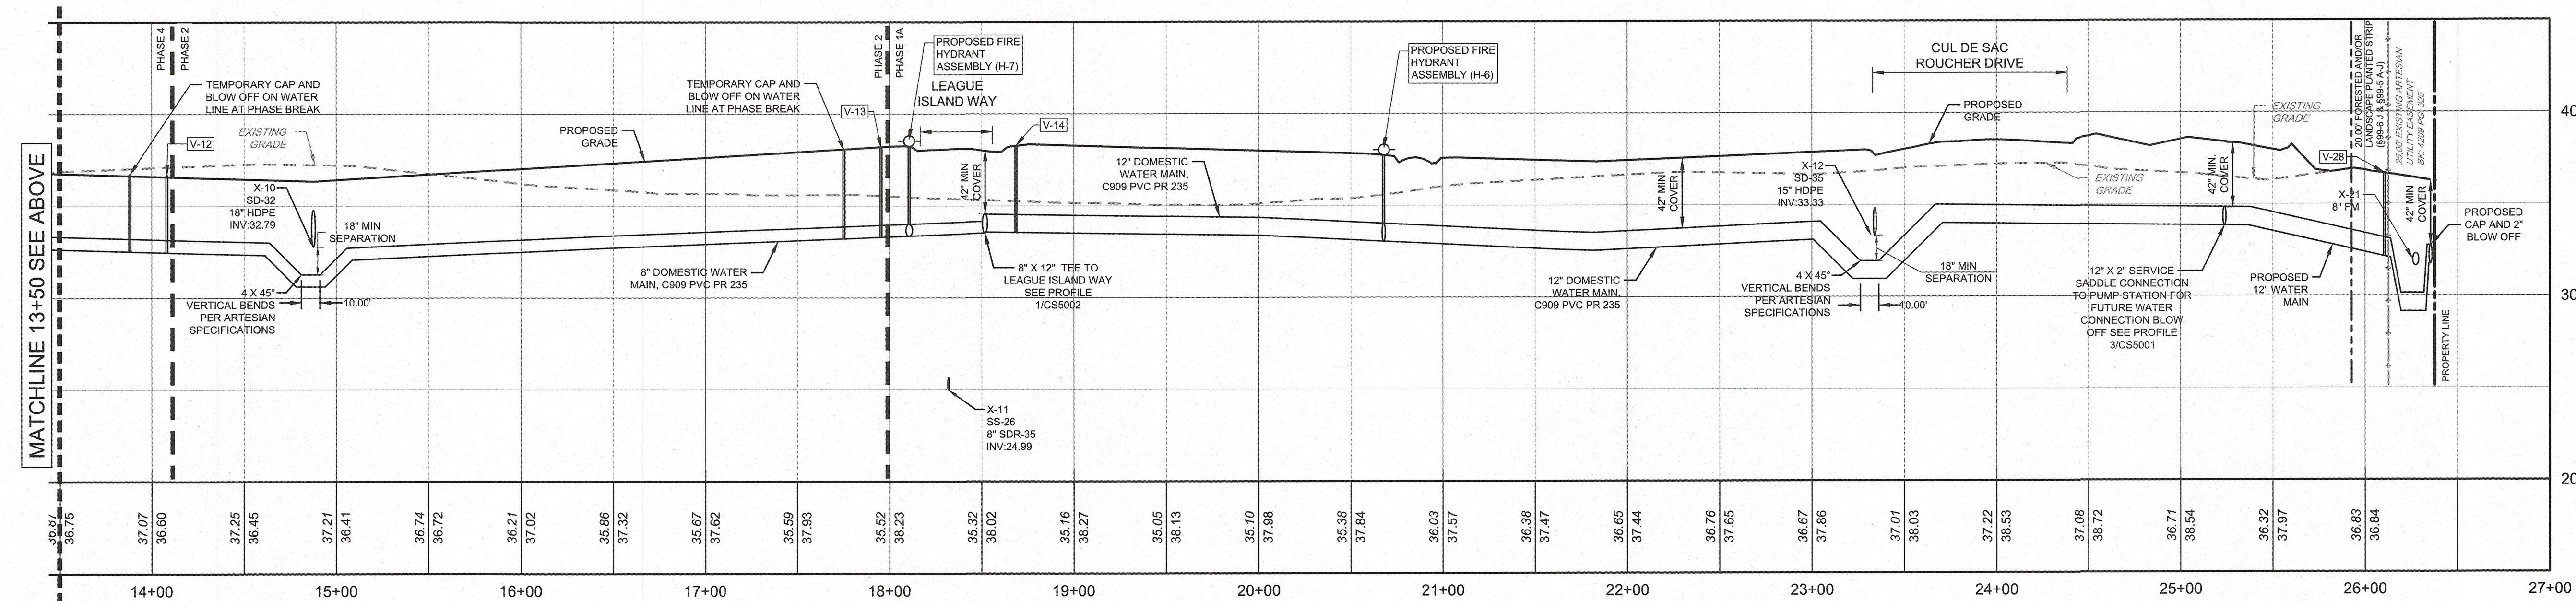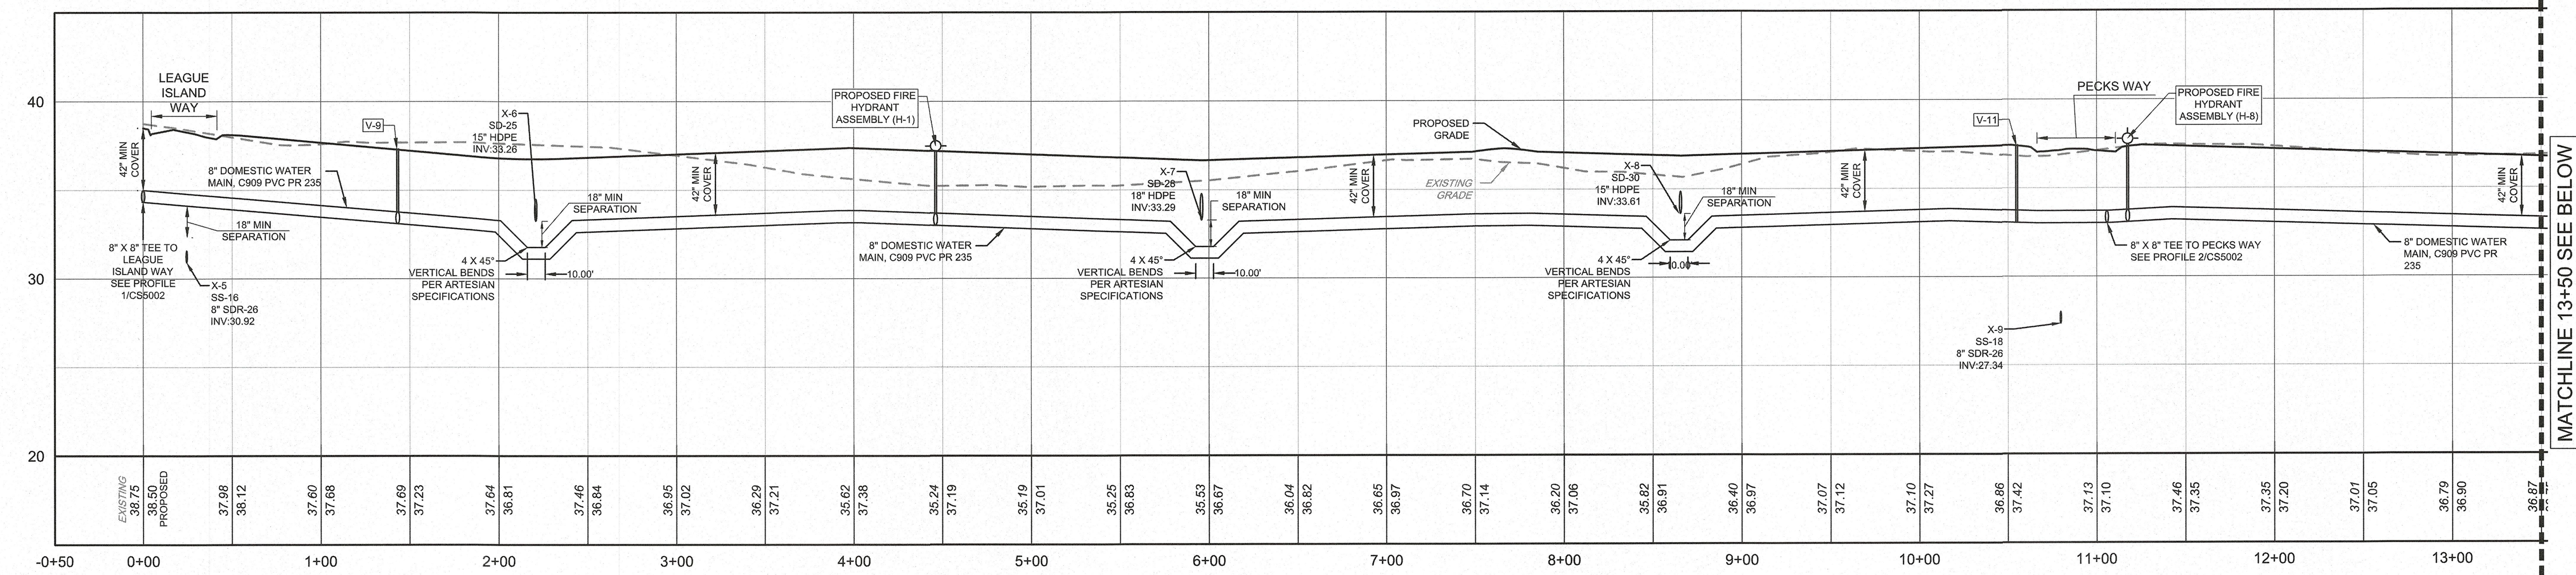

PROFILE - ROUCHER DRIVE & LEDGER LANE 8" & 12" WATER MAIN
H: 1" = 50' , V: 1" = 5'

1
CS5001

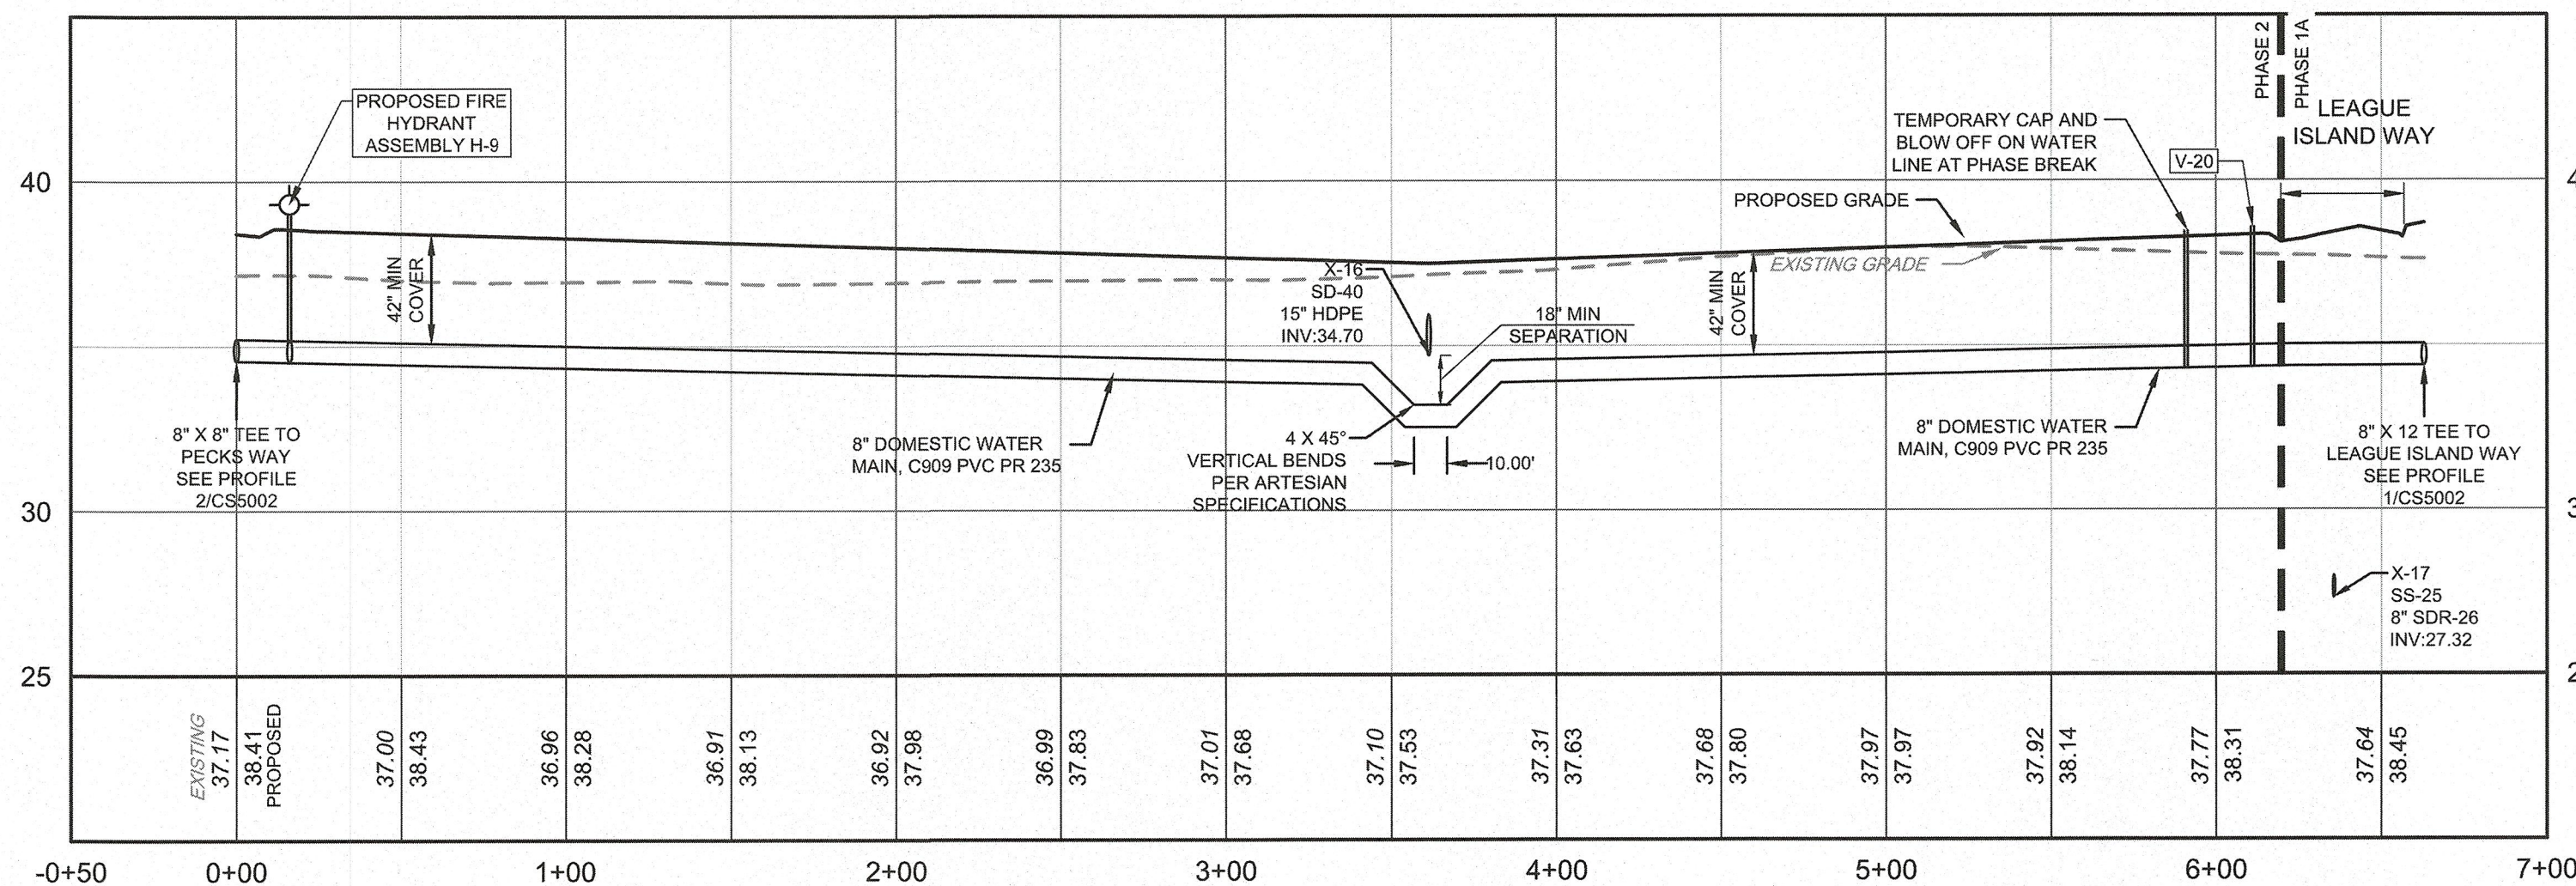


PROFILE - LEDGER LANE 8" WATER MAIN
H: 1" = 50' , V: 1" = 5'

2
CS5001


ARTESIAN CALL OUTS

H# HYDRANT ASSEMBLY NUMBER
V# VALVE NUMBER
X# WATER CROSSING NUMBER

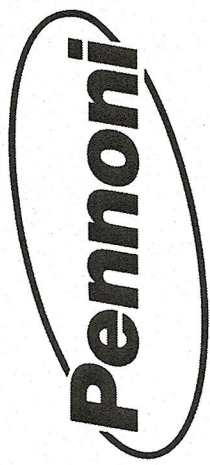

PENNONI ASSOCIATES INC.
18072 Davidson Drive
Milton, DE 19968
T 302.684.8030 F 302.684.8054

ALL DIMENSIONS MUST BE VERIFIED BY CONTRACTOR
AND OWNER MUST BE NOTIFIED OF ANY
DISCREPANCIES BEFORE PROCEEDING WITH WORK

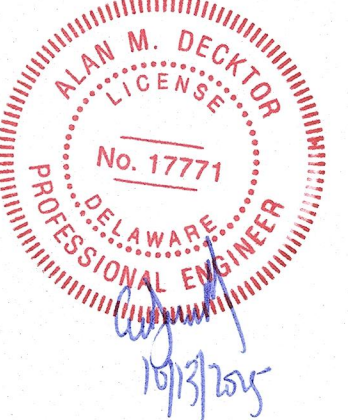

PECK FARM

TAX MAP ID: 334-9-00-4-00
27458 MARTINS FARM ROAD
MILTON, DE 19968

WATER PROFILES





RIBERA DEVELOPMENT, LLC
8684 VETERANS HIGHWAY, SUITE 203
MILLERSVILLE, MD 21108

NO.	DATE	BY
1	2025-05-23	VPL
2	2025-07-23	LFS
3	2025-09-08	ASM

ALL DOCUMENTS PREPARED BY PENNONI ASSOCIATES
ARE INSTRUMENTS OF SERVICE IN RESPECT OF THE
PROJECT. THEY ARE NOT INTENDED OR REPRESENTED
TO BE SUITABLE FOR REUSE BY OWNER OR OTHERS ON
THE EXTENSIONS OF THE PROJECT OR ON ANY OTHER
PROJECT. ANY REUSE WITHOUT WRITTEN VERIFICATION
OR ADAPTATION BY PENNONI ASSOCIATES FOR THE
SPECIFIC PURPOSE INTENDED WILL BE AT OWNERS
SOLE RISK AND WITHOUT LIABILITY OR LEGAL
EXPOSURE TO PENNONI ASSOCIATES. AND OWNER
SHALL INDEMNIFY AND HOLD HARMLESS PENNONI
ASSOCIATES FROM ALL CLAIMS, DAMAGES, LOSSES AND
EXPENSES ARISING OUT OF OR RESULTING THEREFROM.

PROJECT	RIBER22001
DATE	03/03/2025
DRAWING SCALE	1"=50'
DRAWN BY	RWS
APPROVED BY	AMD

CS5001
SHEET 51 OF 74

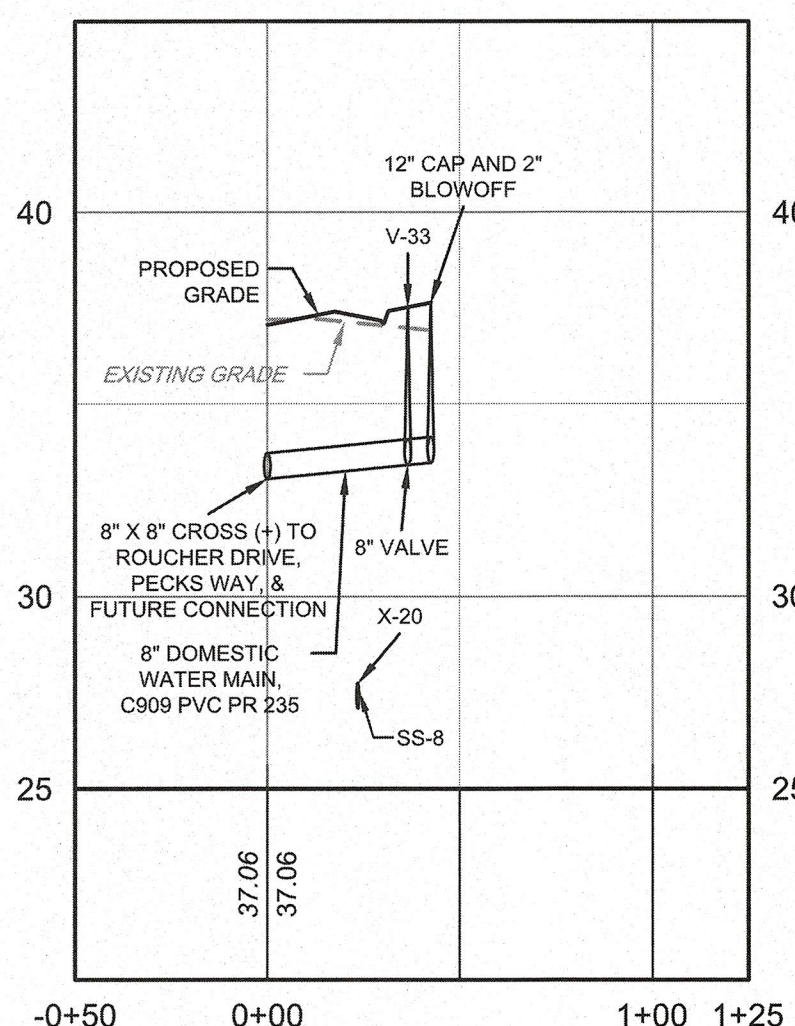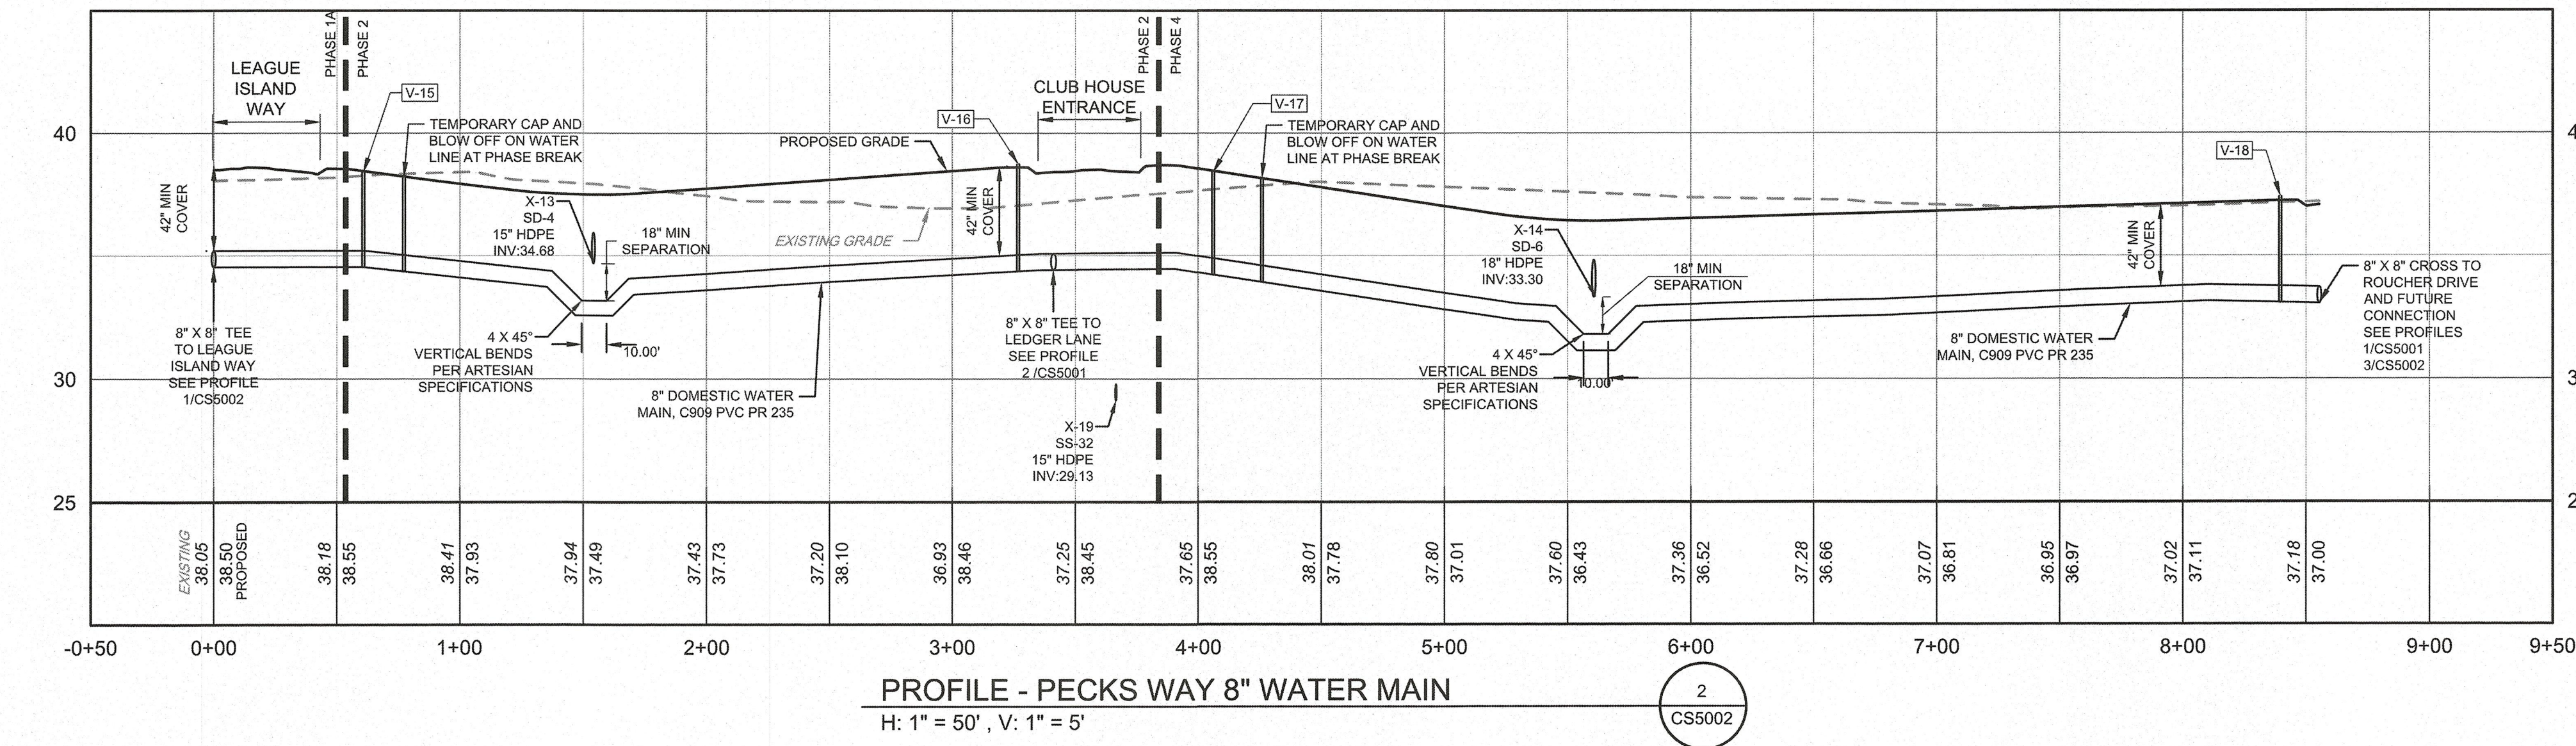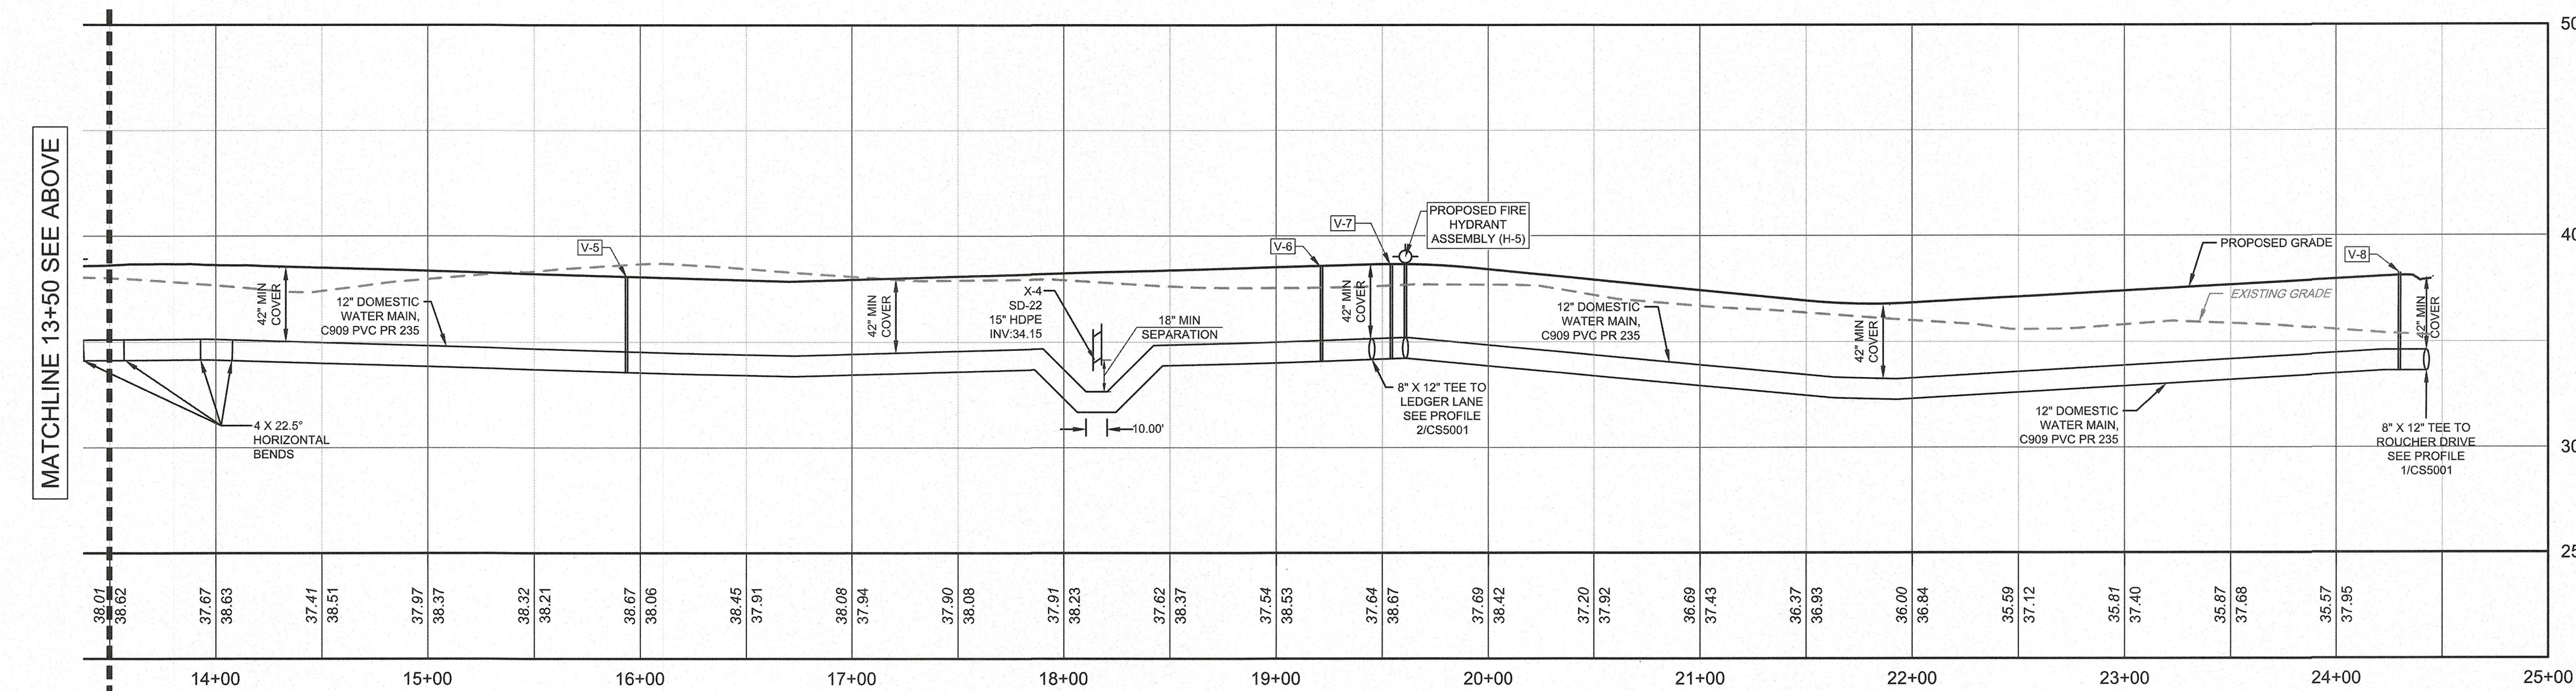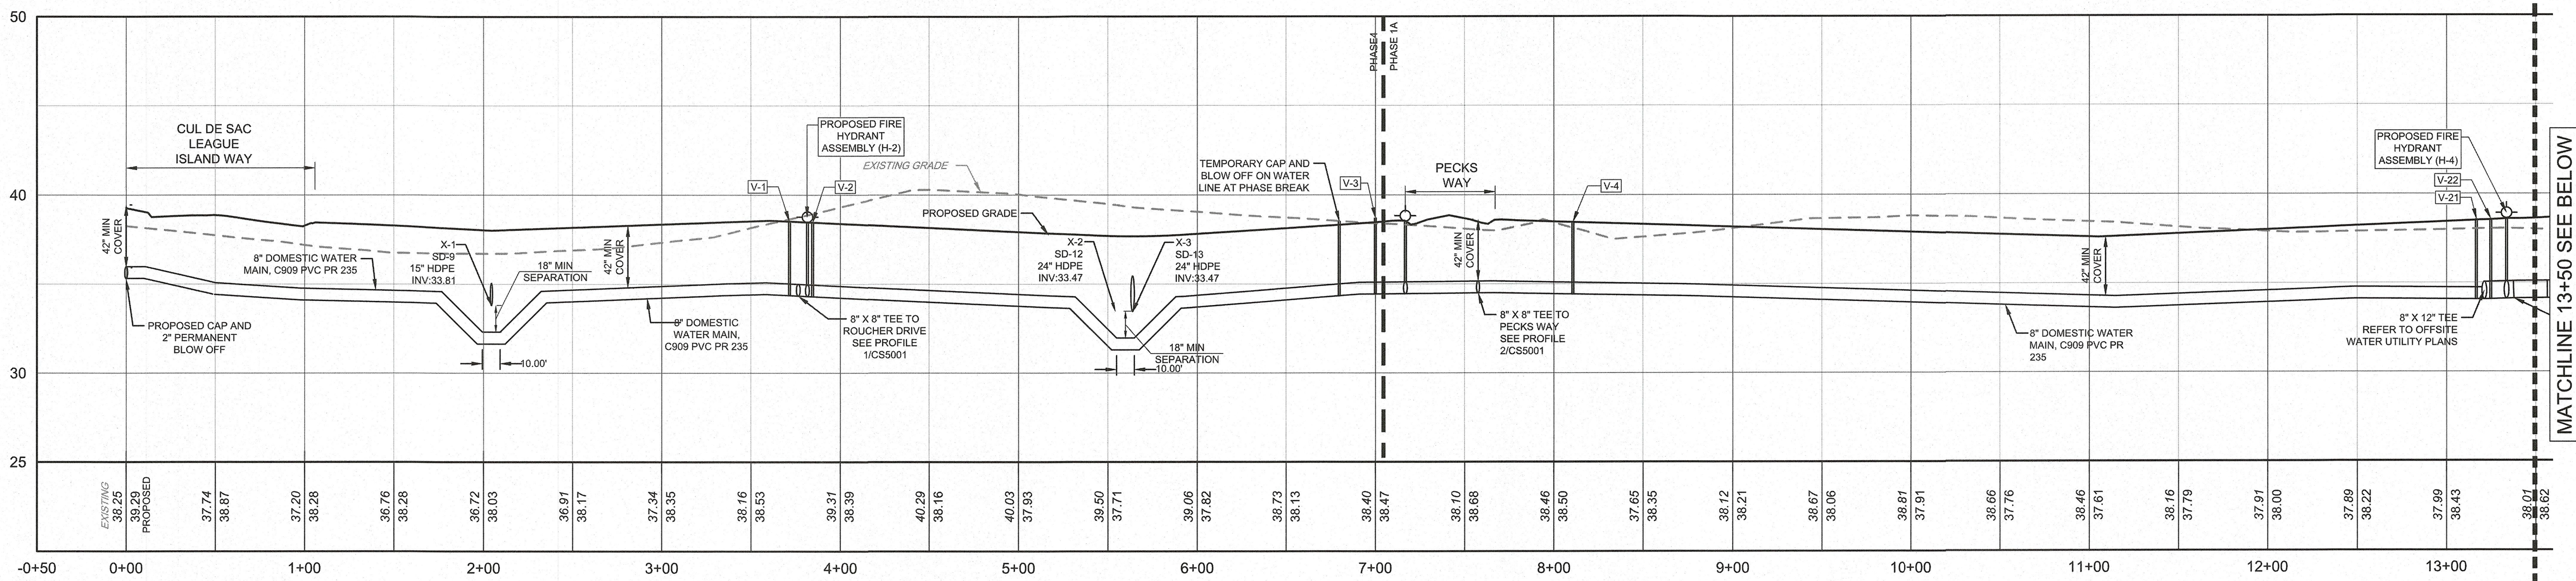


ARTESIAN CALL OUTS

- H-#

HYDRANT ASSEMBLY NUMBER
- V-#


VALVE NUMBER
- X-#

WATER CROSSING NUMBER

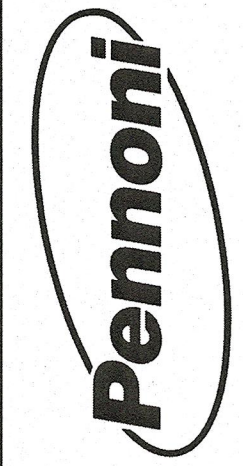

PENNONI ASSOCIATES INC.
 18072 Davidson Drive
 Milton, DE 19968
 T 302.684.8030 F 302.684.8054

ALL DIMENSIONS MUST BE VERIFIED BY CONTRACTOR
 AND OWNER MUST BE NOTIFIED OF ANY
 DISCREPANCIES BEFORE PROCEEDING WITH WORK

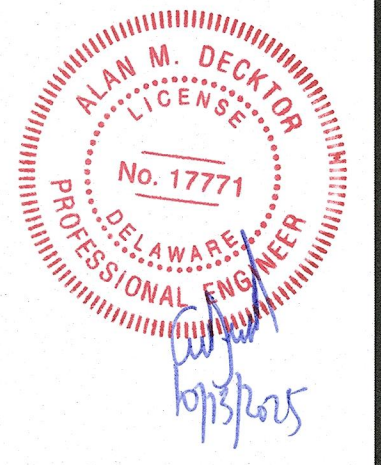

PECK FARM
 (2022-27)
 TAX MAP ID: 334-9-00-4.00
 27458 MARTINS FARM ROAD
 MILTON, DE 19968


WATER PROFILES

RIBERA DEVELOPMENT, LLC
 8684 VETERANS HIGHWAY, SUITE 203
 MILLERSVILLE, MD 21108


NO.	DATE	REVISIONS	BY
1	2025-08-08	REVISED PER ARTESIAN COMMENTS	ASM
2	2025-07-23	REVISED PER SCD COMMENTS	LFS
3	2025-05-23	REVISED PER AMM & AVC COMMENTS	VPL

ALL DOCUMENTS PREPARED BY PENNONI ASSOCIATES
 ARE INSTRUMENTS OF SERVICE IN RESPECT OF THE
 PROJECT. THEY ARE NOT INTENDED OR REPRESENTED
 TO BE SUITABLE FOR REUSE BY OWNER OR OTHERS ON
 THE EXTENSIONS OF THE PROJECT OR ON ANY OTHER
 PROJECT. ANY REUSE WITHOUT WRITTEN VERIFICATION
 OR ADAPTATION BY PENNONI ASSOCIATES FOR THE
 SPECIFIC PURPOSE INTENDED WILL BE AT OWNERS
 SOLE RISK AND WITHOUT LIABILITY OR LEGAL
 EXPOSURE TO PENNONI ASSOCIATES. AND OWNER
 SHALL INDEMNIFY AND HOLD HARMLESS PENNONI
 ASSOCIATES FROM ALL CLAIMS, DAMAGES, LOSSES AND
 EXPENSES ARISING OUT OF OR RESULTING THEREFROM.


PROJECT	RIBER22001
DATE	03/03/2025
DRAWING SCALE	1" = 50'
DRAWN BY	RWS
APPROVED BY	AMD

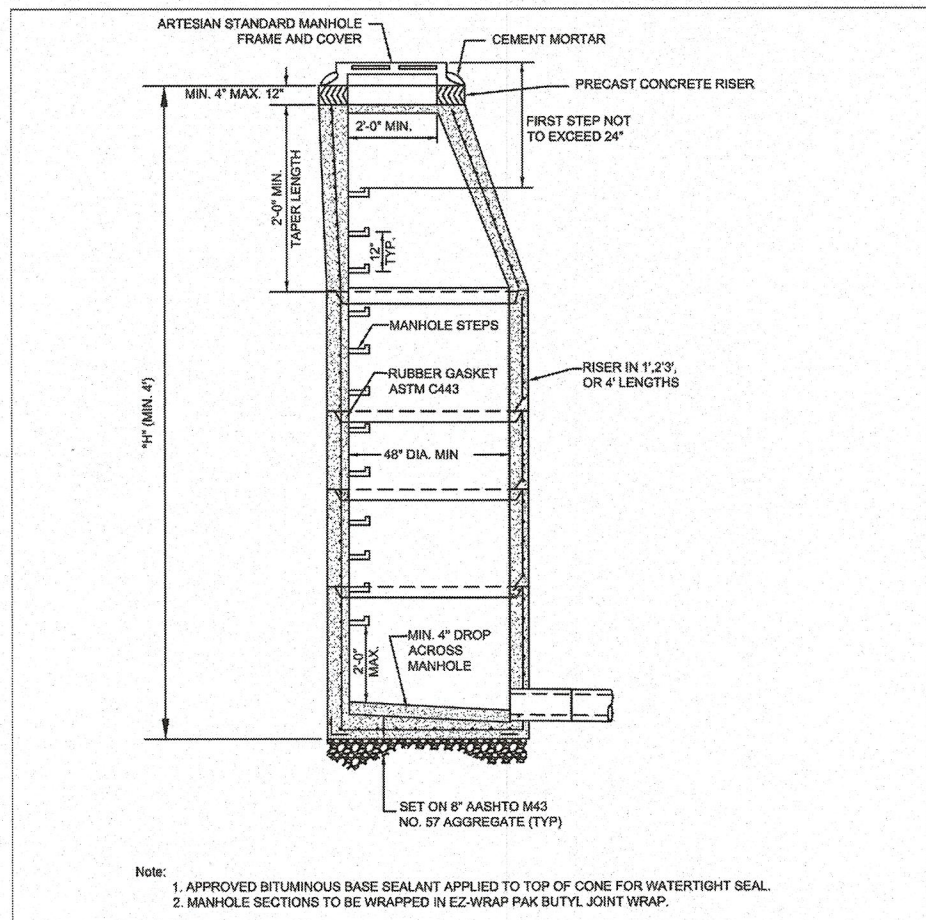


STANDARD DETAILS	
TERMINAL MANHOLE	
ISSUED: JUNE 15, 2012	SCALE: NOT TO SCALE
REVISED: FEBRUARY 25, 2014	PLATE: MH-02
REVISED:	

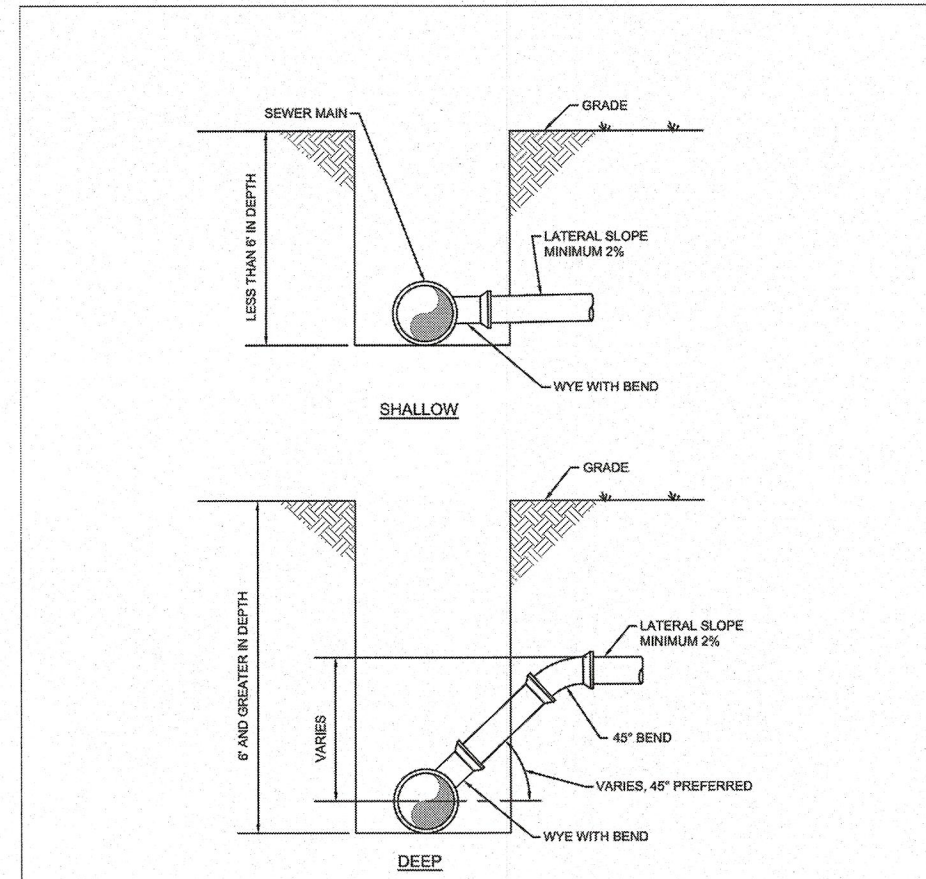


STANDARD DETAILS	
STANDARD LATERAL CONNECTIONS	
ISSUED: JUNE 15, 2012	SCALE: NOT TO SCALE
REVISED: FEBRUARY 25, 2014	PLATE: CO-03
REVISED:	

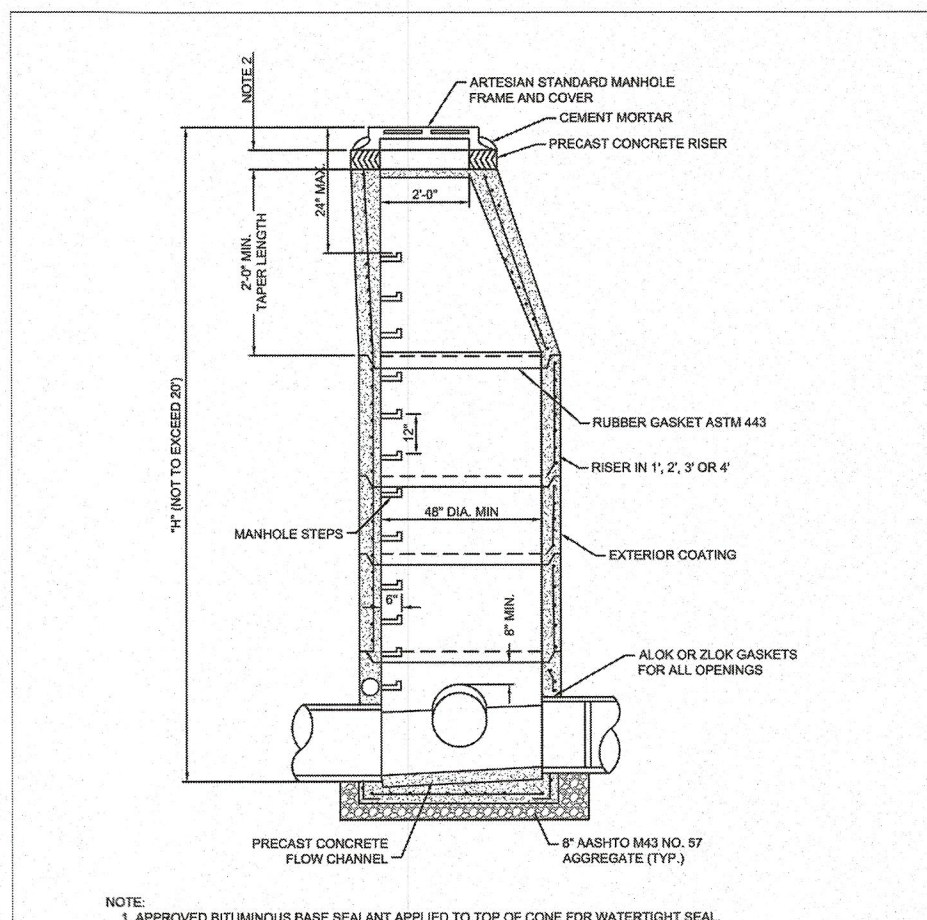


STANDARD DETAILS	
PRECAST MANHOLE	
ISSUED: JUNE 15, 2012	SCALE: NOT TO SCALE
REVISED: FEBRUARY 25, 2014	PLATE: MH-01
REVISED:	

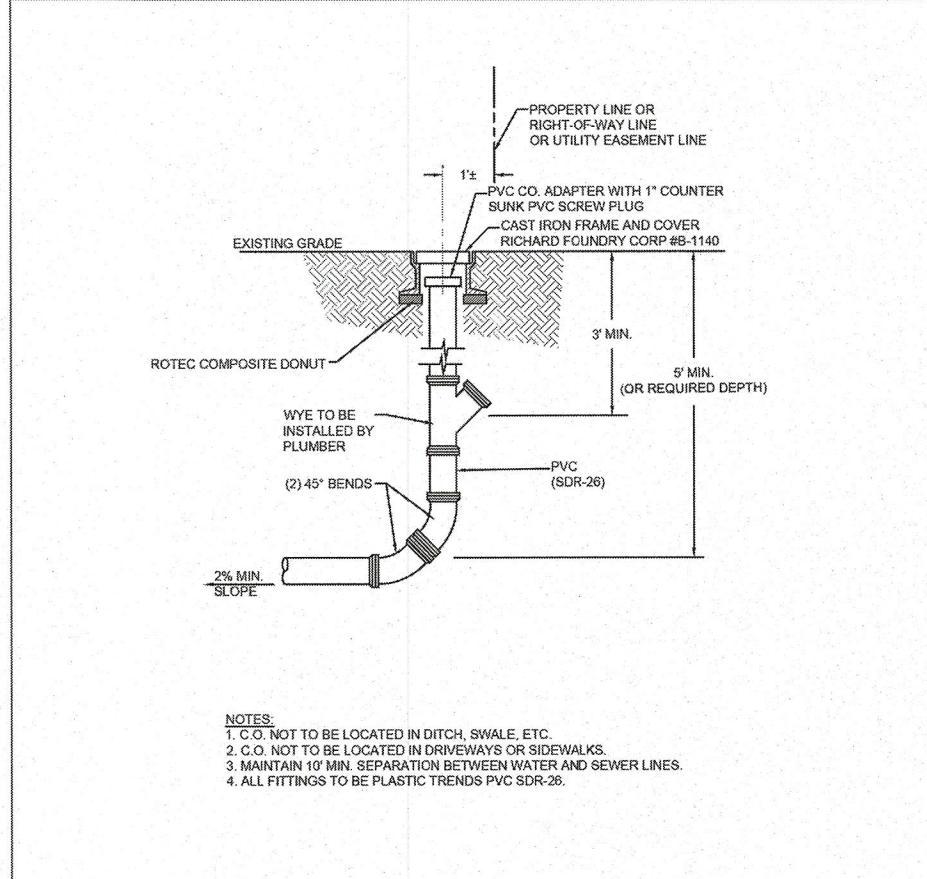


STANDARD DETAILS	
STANDARD LATERAL CLEANOUT	
ISSUED: MAY 2, 2019	SCALE: NOT TO SCALE
REVISED:	PLATE: CO-01
REVISED:	

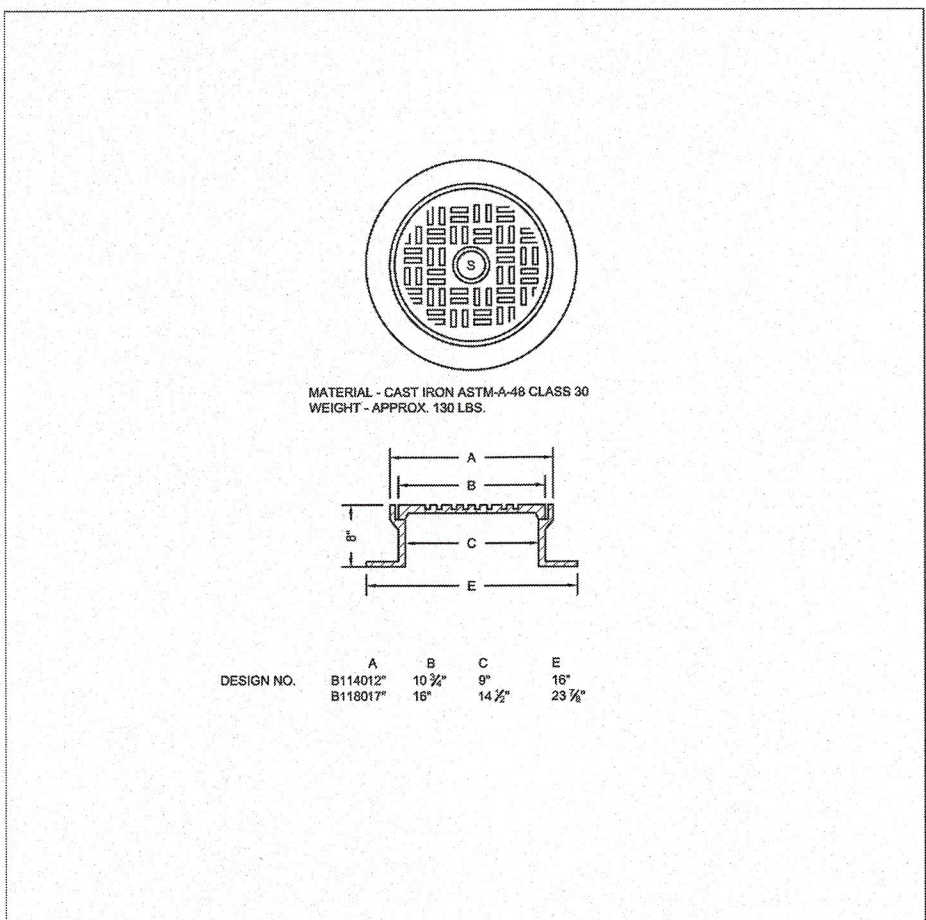


STANDARD DETAILS	
TERMINAL CLEANOUT	
ISSUED: JUNE 15, 2012	SCALE: NOT TO SCALE
REVISED: FEBRUARY 25, 2014	PLATE: LP-01
REVISED:	

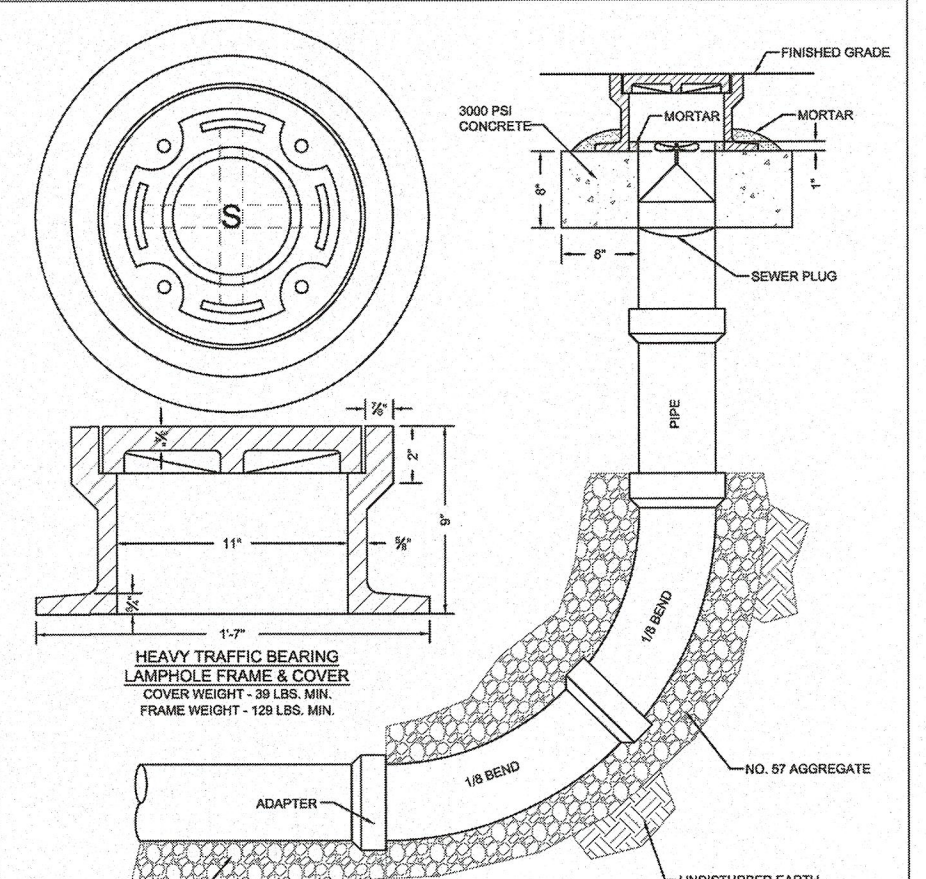


STANDARD DETAILS	
MANHOLE NOTES	
ISSUED: JUNE 15, 2012	SCALE: NOT TO SCALE
REVISED: FEBRUARY 25, 2014	PLATE: MH-05
REVISED:	

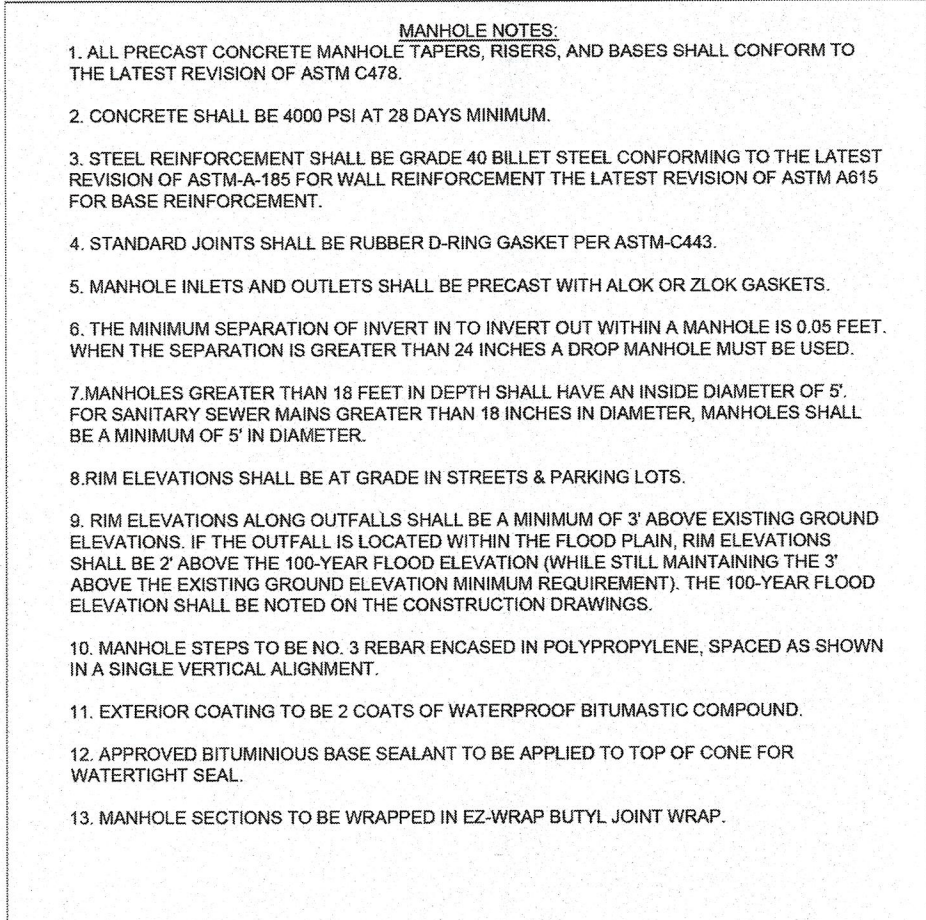


STANDARD DETAILS	
SANITARY SEWER MANHOLE STEP	
ISSUED: JUNE 15, 2012	SCALE: NOT TO SCALE
REVISED: FEBRUARY 25, 2014	PLATE: MH-12
REVISED:	

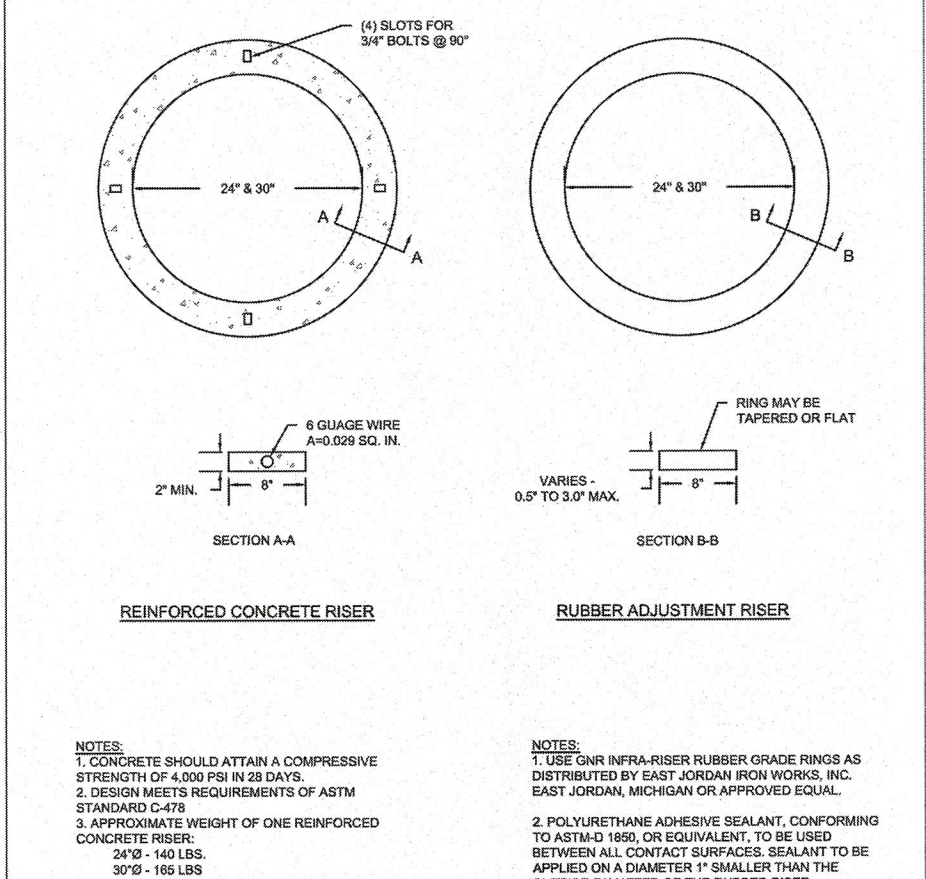


STANDARD DETAILS	
GRADE RING	
ISSUED: JUNE 15, 2012	SCALE: NOT TO SCALE
REVISED: FEBRUARY 25, 2014	PLATE: MH-11
REVISED:	

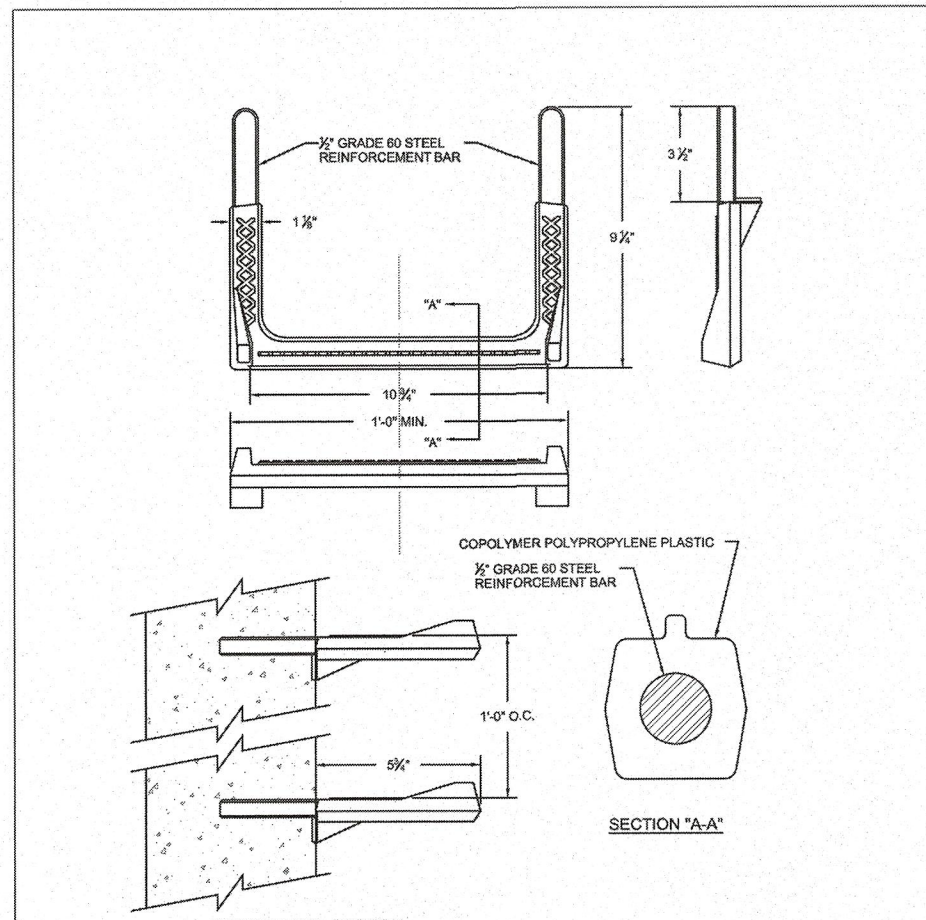


STANDARD DETAILS	
B-8 & B-10 DROP BOWLS	
ISSUED: JUNE 15, 2012	SCALE: NOT TO SCALE
REVISED: FEBRUARY 25, 2014	PLATE: MH-08
REVISED:	

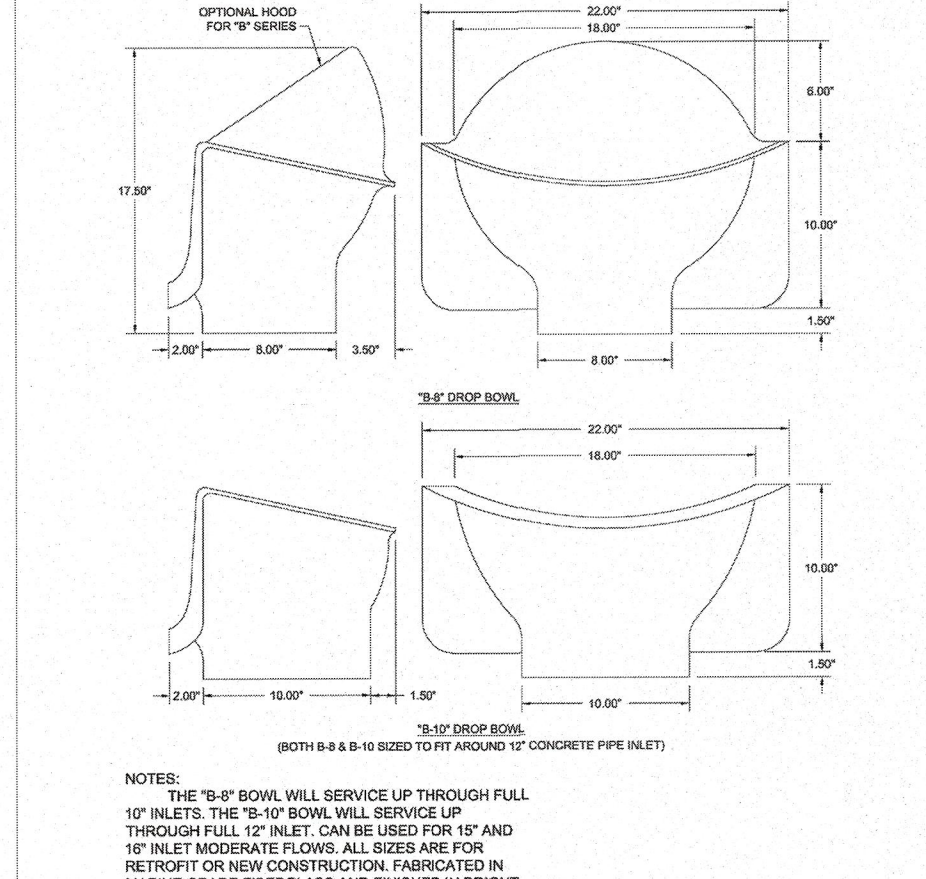

STANDARD DETAILS	
TYPICAL MANHOLE FLOW CHANNEL PATTERNS	
ISSUED: JUNE 15, 2012	SCALE: NOT TO SCALE
REVISED: FEBRUARY 25, 2014	PLATE: MH-13
REVISED:	

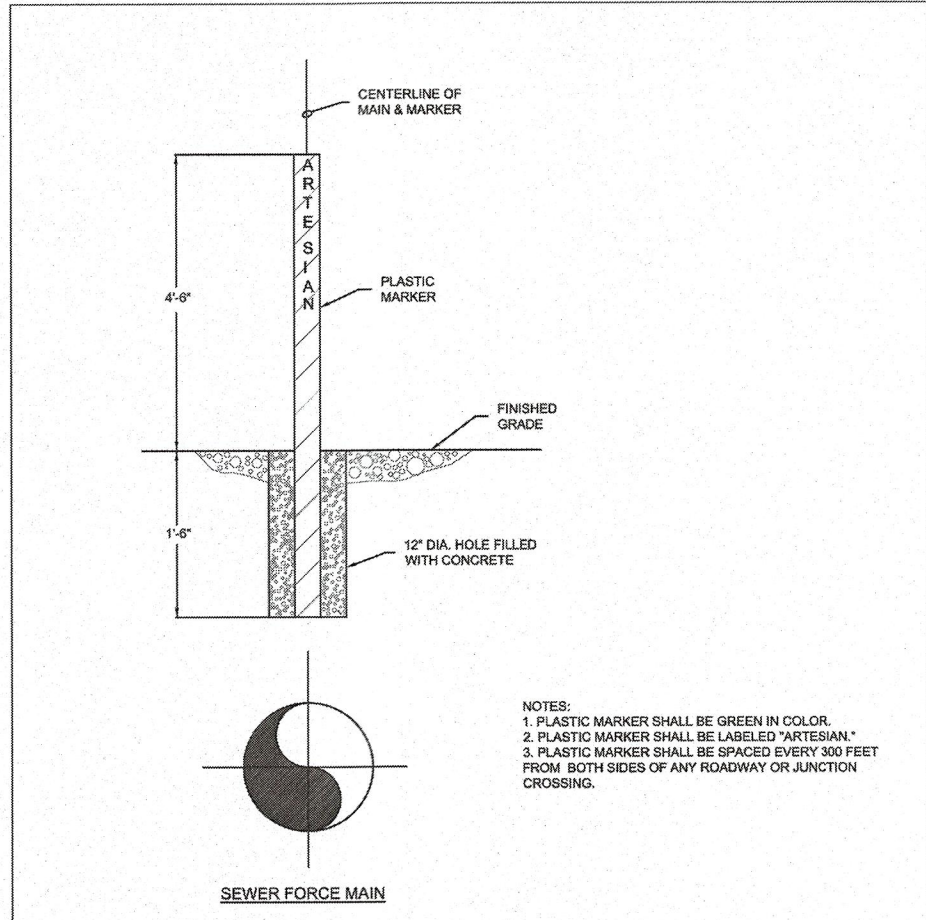

STANDARD DETAILS	
STANDARD MARKER FOR SEWER FORCE MAINS IN EASEMENTS	
ISSUED: JUNE 15, 2012	SCALE: NOT TO SCALE
REVISED: FEBRUARY 25, 2014	PLATE: BD-03
REVISED:	






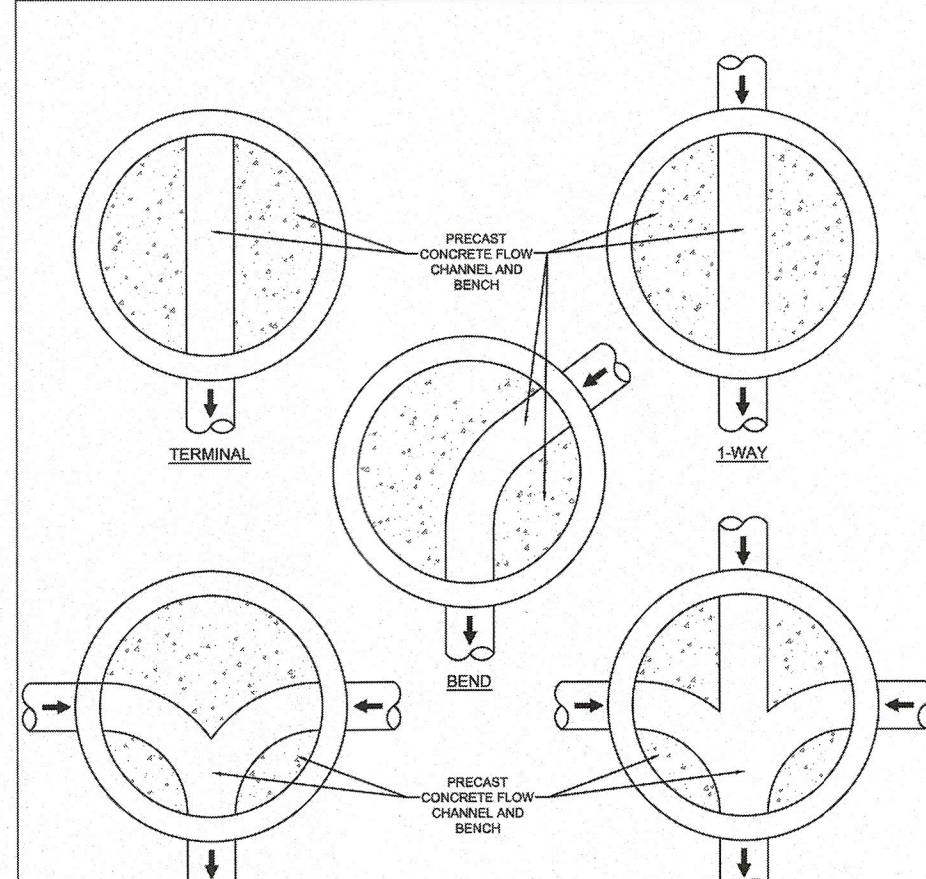


STANDARD DETAILS	
TYPICAL MANHOLE FLOW CHANNEL PATTERNS	
ISSUED: JUNE 15, 2012	SCALE: NOT TO SCALE
REVISED: FEBRUARY 25, 2014	PLATE: MH-13
REVISED:	

DATE	NO.	REVISIONS	BY
2025-09-08	3	REVISED PER ARTESIAN COMMENTS	ASM
2025-07-23	2	REVISED PER SCED COMMENTS	LFS
2025-05-23		REVISED PER MWII & AWC COMMENTS	VPL


ALL DOCUMENTS PREPARED BY PENNONI ASSOCIATES ARE INSTRUMENTS OF SERVICE IN RESPECT OF THE PROJECT. THEY ARE NOT INTENDED OR REPRESENTED TO BE SUITABLE FOR REUSE BY OWNER OR OTHERS ON THE EXTENSIONS OF THE PROJECT OR ON ANY OTHER PROJECT. ANY REUSE WITHOUT WRITTEN VERIFICATION OR ADAPTATION BY PENNONI ASSOCIATES FOR THE SPECIFIC PURPOSE INTENDED WILL BE AT OWNERS SOLE RISK AND WITHOUT LIABILITY OR LEGAL EXPOSURE TO PENNONI ASSOCIATES AND OWNER SHALL INDEMNIFY AND HOLD HARMLESS PENNONI ASSOCIATES FROM ALL CLAIMS, DAMAGES, LOSSES AND EXPENSES ARISING OUT OF OR RESULTING THEREFROM.

PROJECT	RIBER22001
DATE	03/03/2025
DRAWING SCALE	AS SHOWN
DRAWN BY	RWS
APPROVED BY	AMD

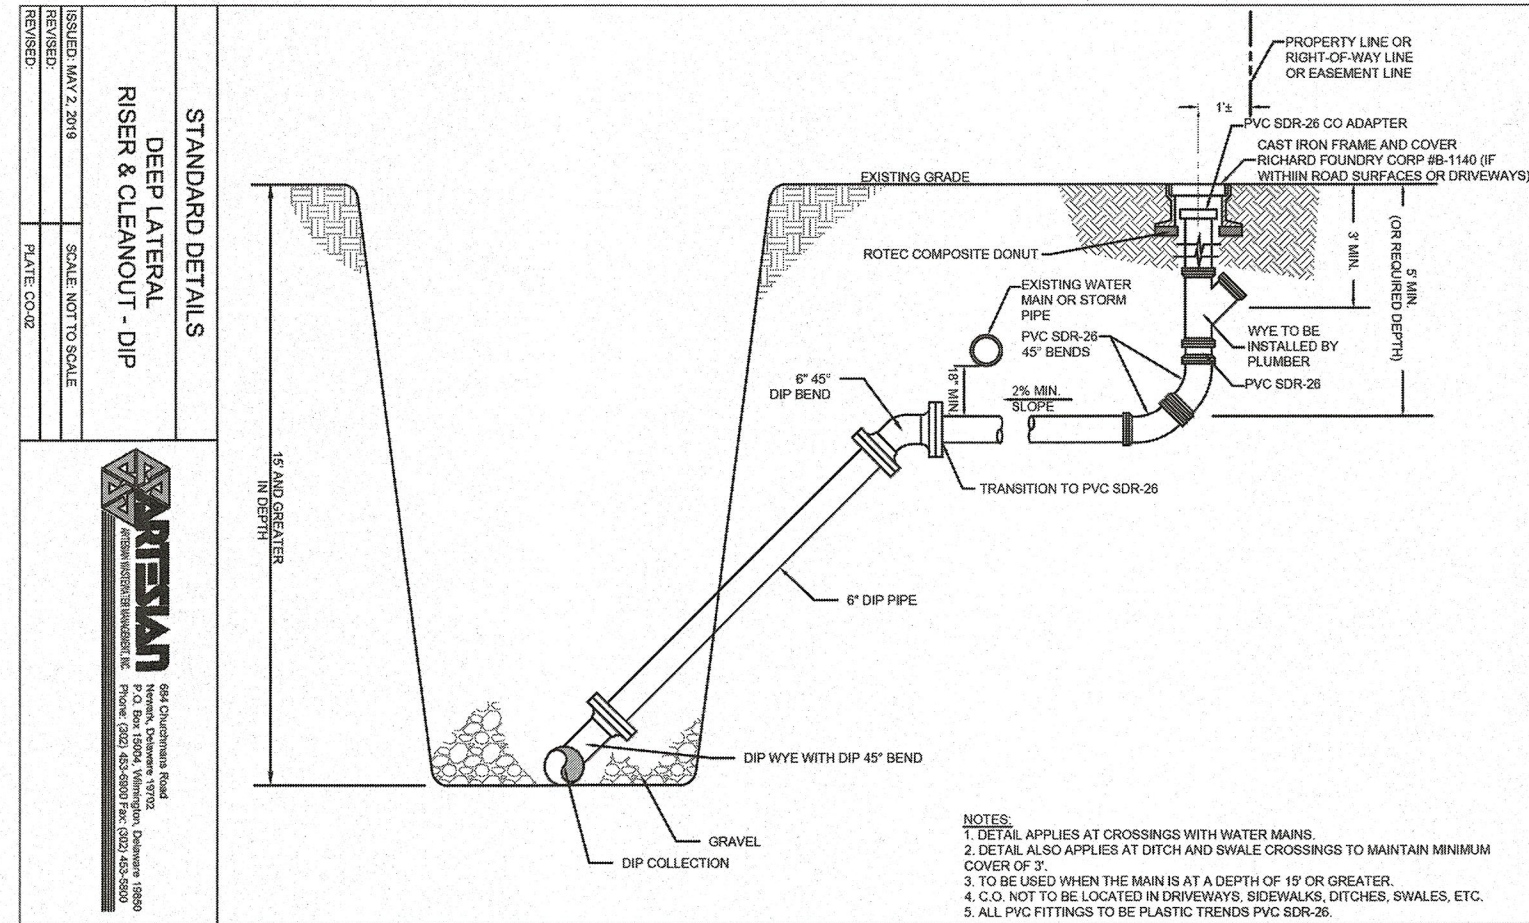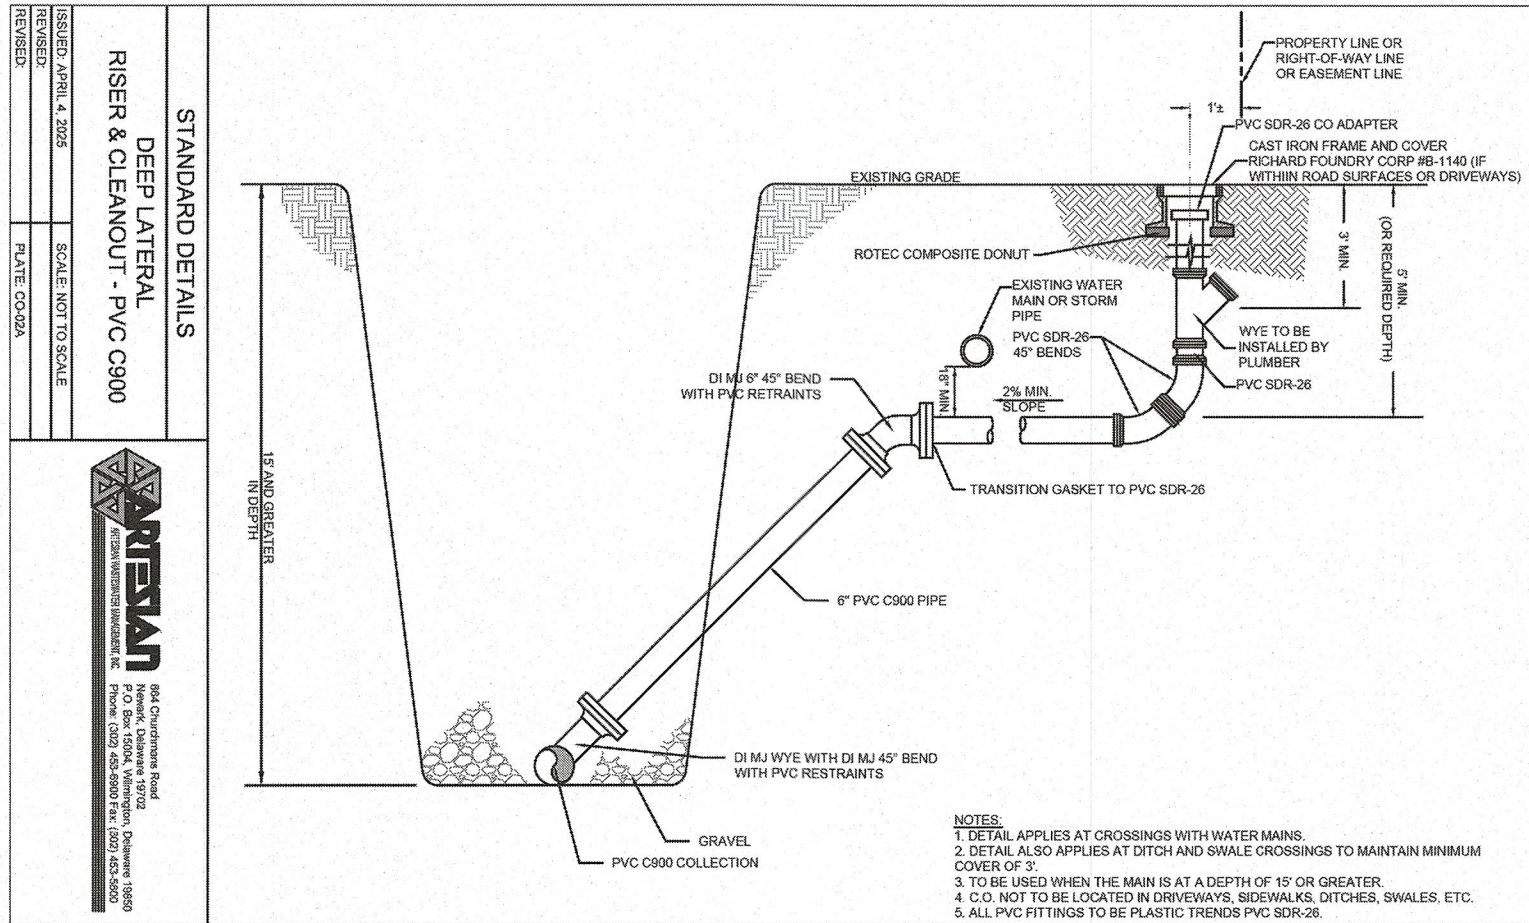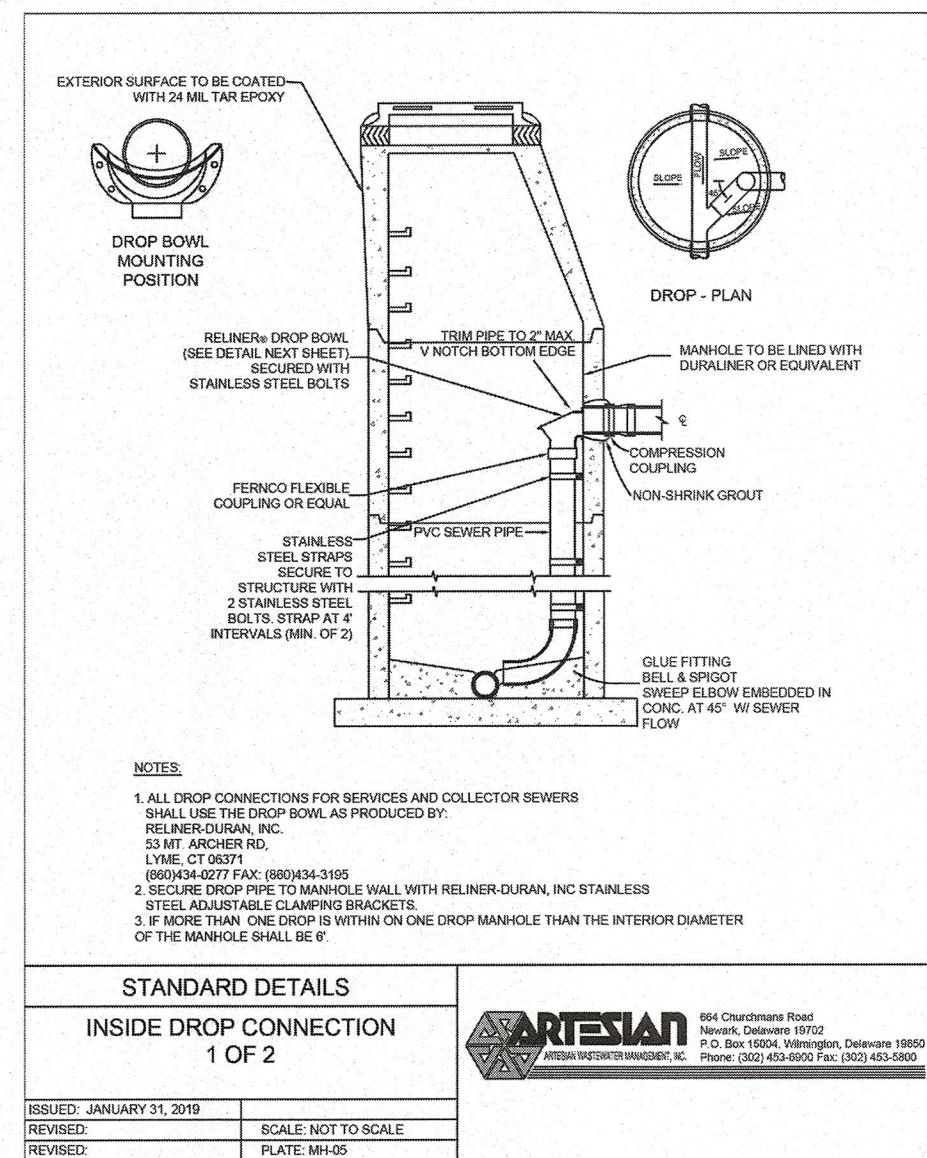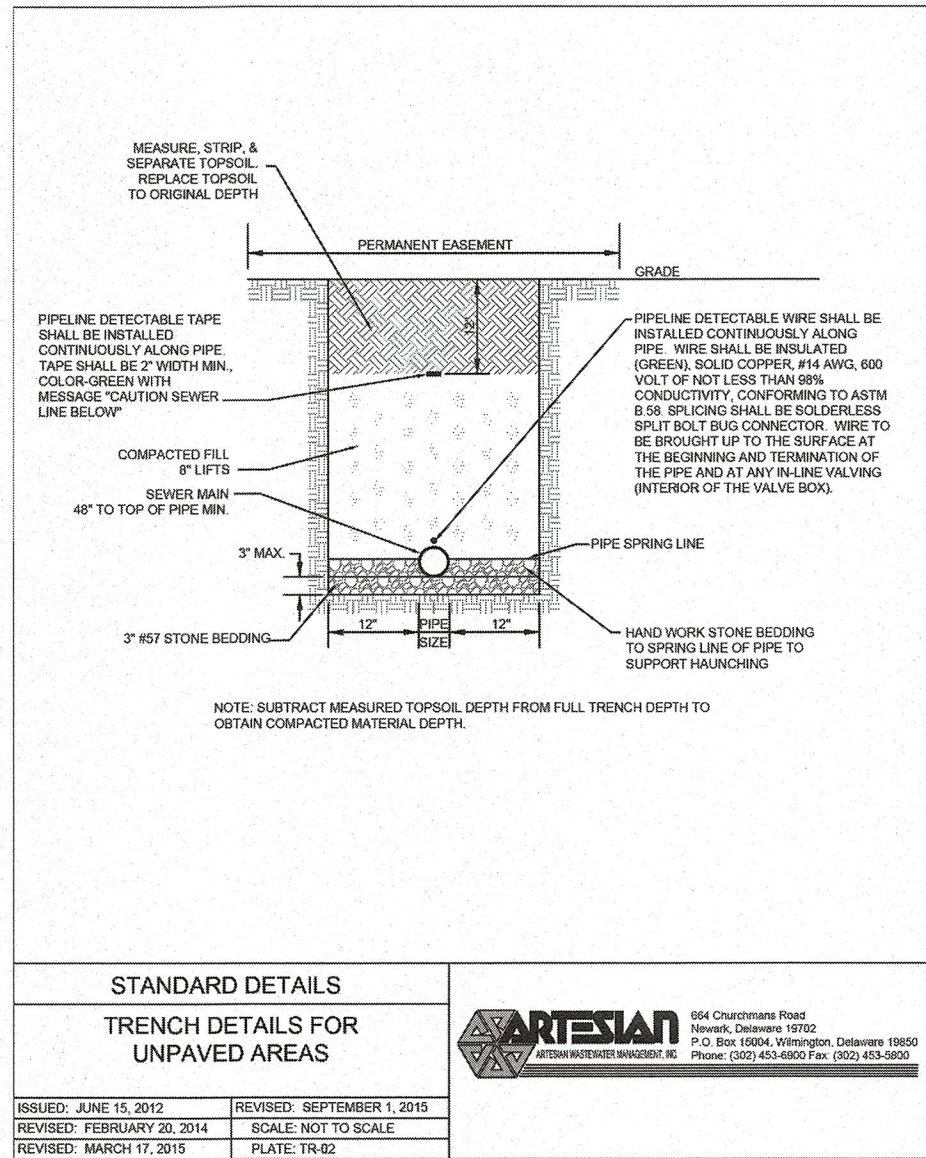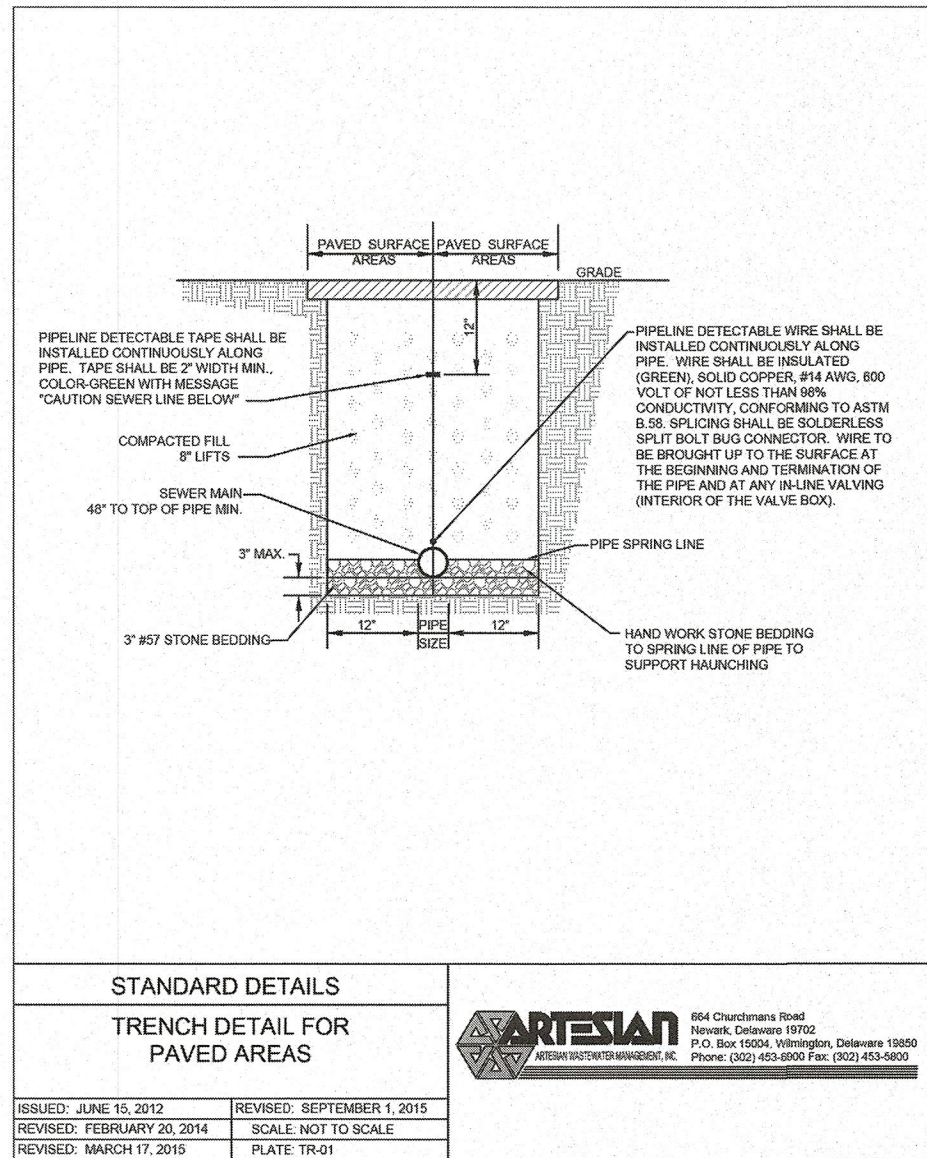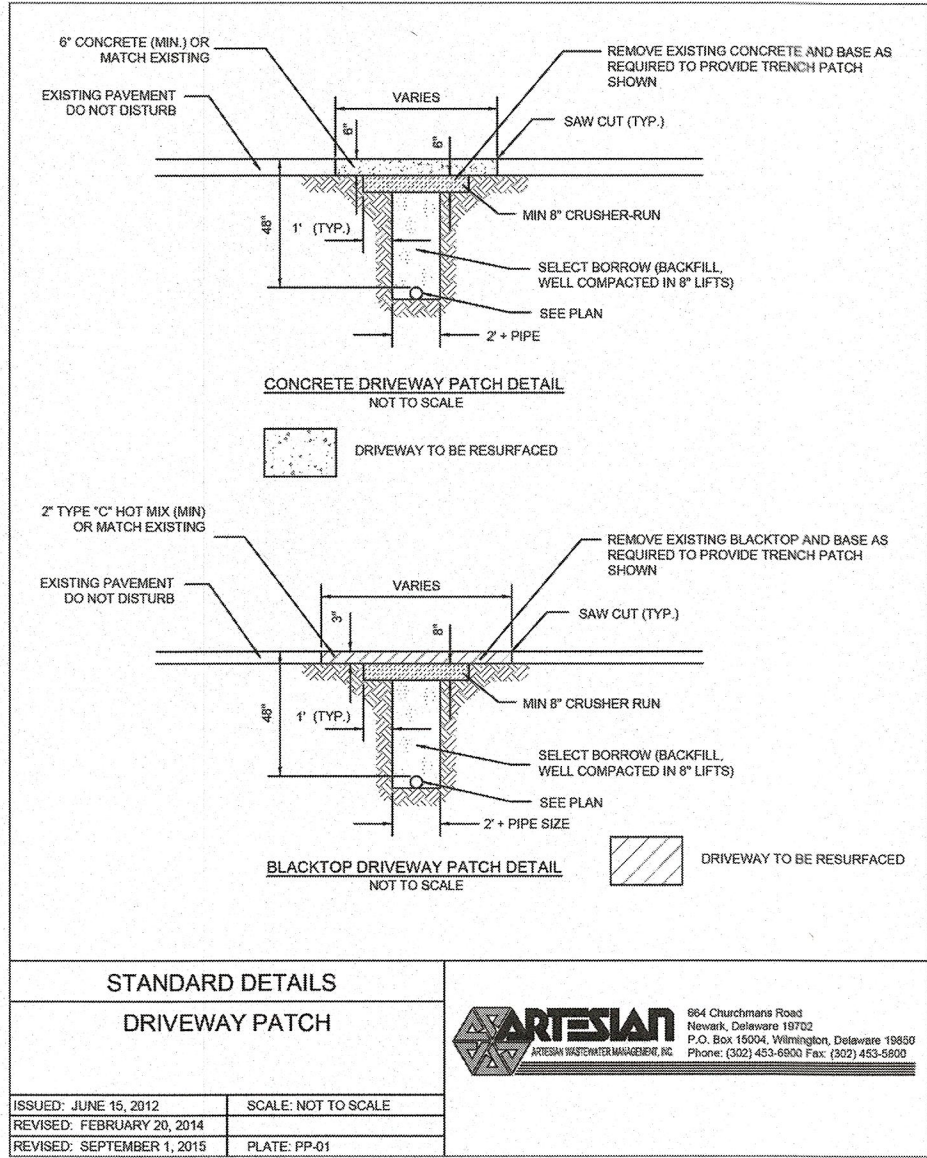

NO.	DATE	REVISIONS	BY
1	2025-05-23	REVISED PER AWM & AWC COMMENTS	VPL
2	2025-07-23	REVISED PER SCED COMMENTS	LFS
3	2025-08-08	REVISED PER ARTESIAN COMMENTS	ASM

PROJECT	RIBER22001
DATE	03/03/2025
DRAWING SCALE	AS SHOWN
DRAWN BY	RWS
APPROVED BY	AMD
CS6002A	
SHEET	55 OF 74

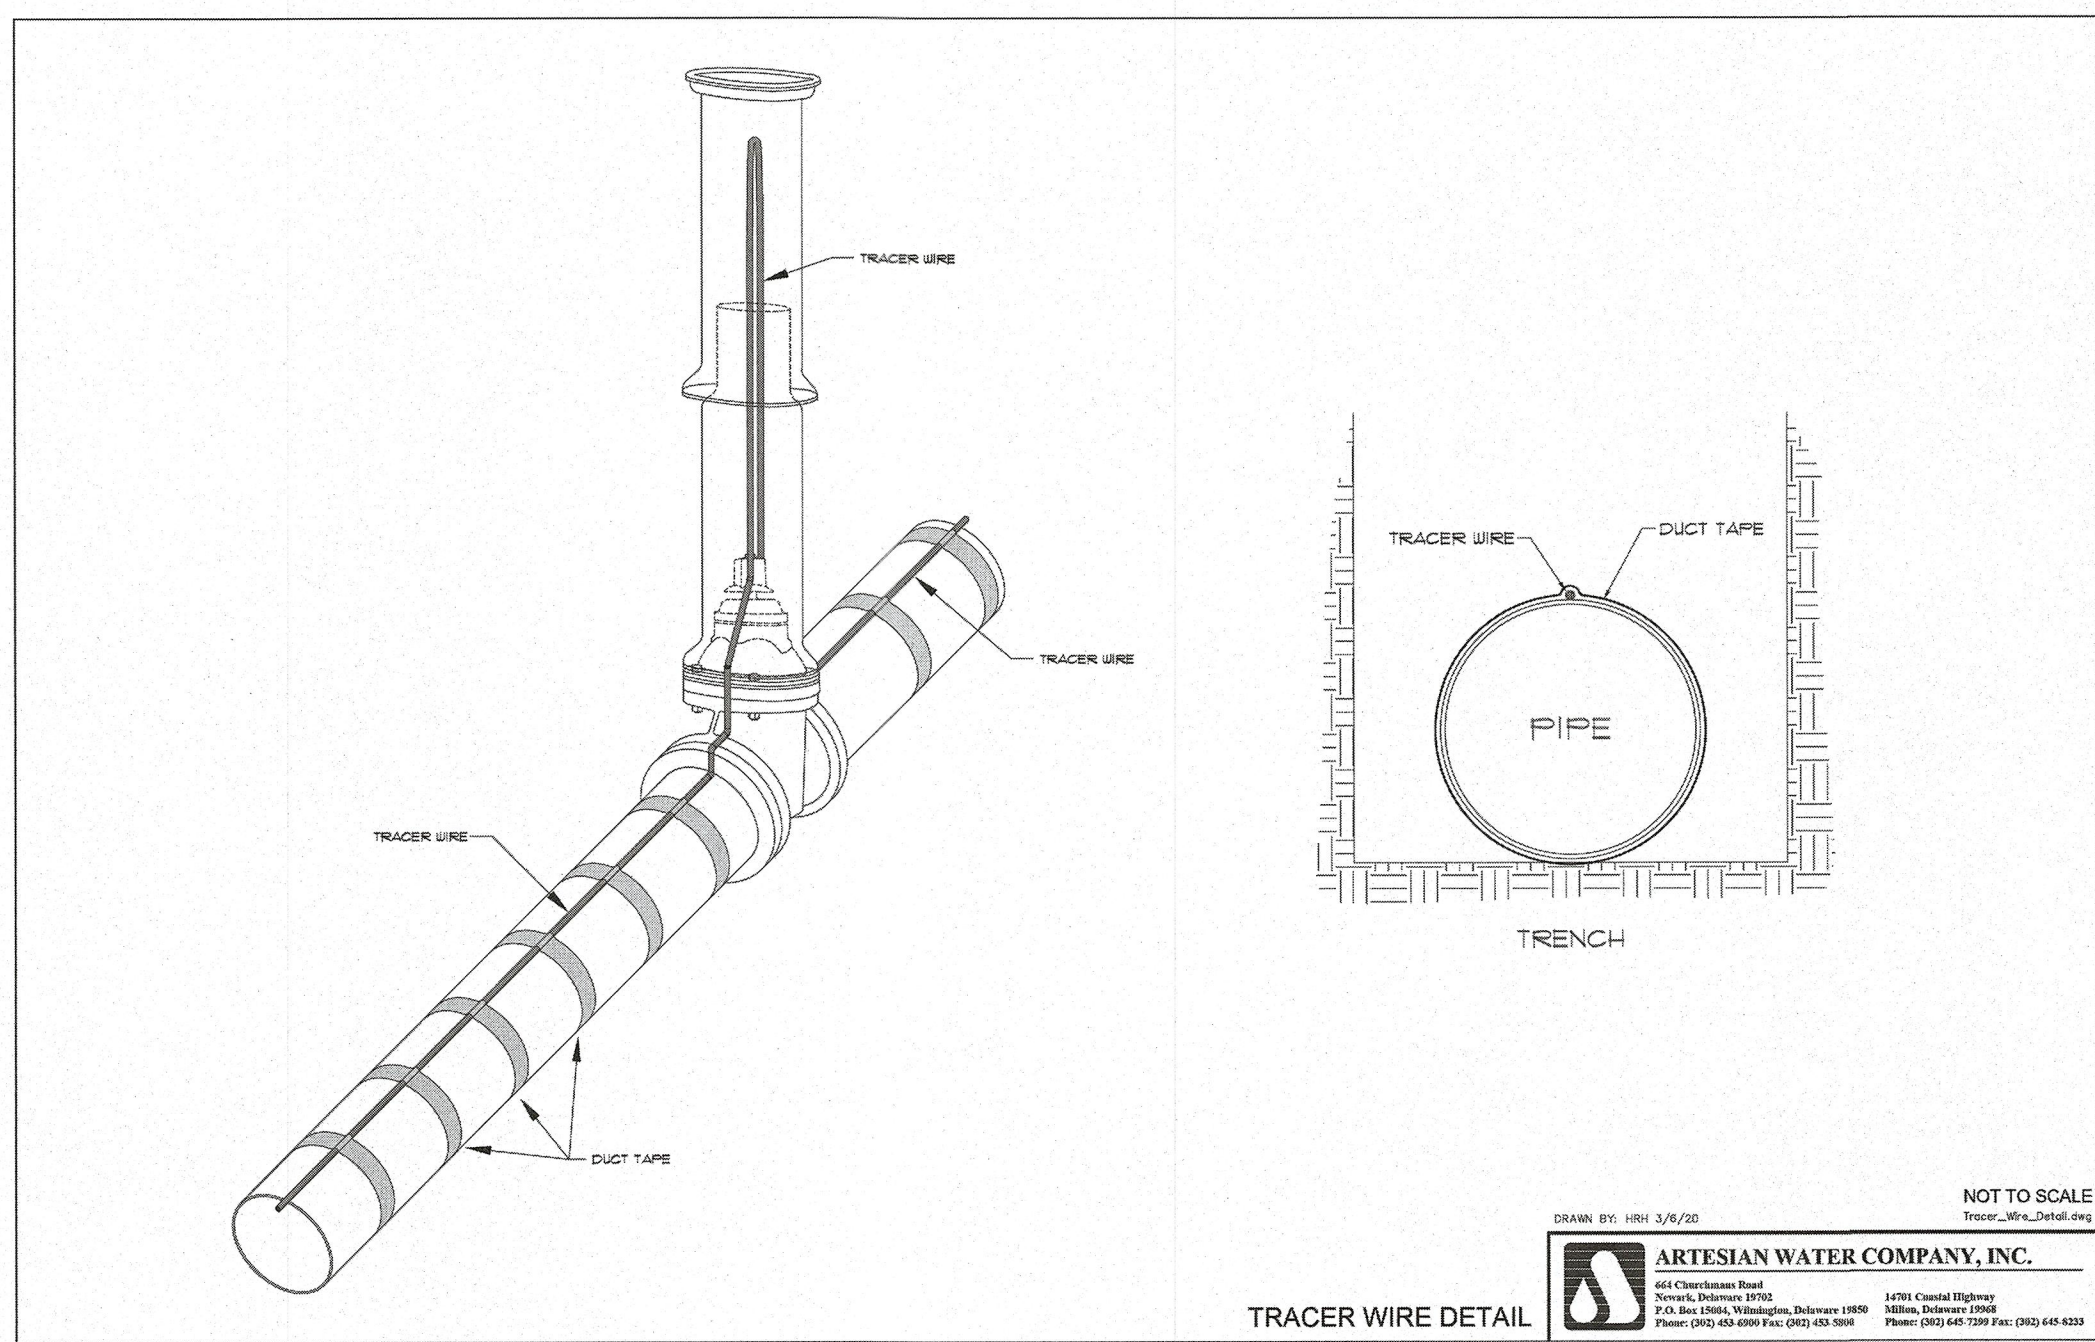


DETAIL - WIRE TRACER DETAIL
NOT TO SCALE

TRACER WIRE DETAIL

CS6003


WATER SYSTEM NOTES:

1. WATER SUPPLY BY ARTESIAN WATER COMPANY. ALL WORK AND MATERIAL SHALL BE IN ACCORDANCE WITH ARTESIAN WATER COMPANY STANDARDS AND SPECIFICATIONS.
2. ALL WATER MAINS SHALL BE LOCATED AT LEAST 10 FEET HORIZONTALLY FROM SANITARY SEWER AND SHALL HAVE A MINIMUM VERTICAL SEPARATION OF 18 INCHES.
3. THE ENTIRE WATER DISTRIBUTION SYSTEM MUST BE IN COMPLIANCE WITH THE STANDARDS AND SPECIFICATIONS OF THE DELAWARE STATE DEPARTMENT OF NATURAL RESOURCES AND ENVIRONMENTAL CONTROL AND THE DELAWARE STATE DIVISION OF PUBLIC HEALTH.
4. FIXTURE LOCATIONS SHALL BE IN ACCORDANCE WITH THE STANDARDS AND SPECIFICATIONS OF ARTESIAN WATER COMPANY.
5. EXISTING UTILITIES ARE SHOWN IN ACCORDANCE WITH THE BEST AVAILABLE INFORMATION. IT SHALL BE THE CONTRACTOR'S RESPONSIBILITY TO VERIFY AND ALLOW FOR UTILITY LOCATION.
6. THE CONTRACTOR SHALL TAKE ALL NECESSARY PRECAUTIONS TO PROTECT ALL EXISTING UTILITIES AND MAINTAIN UNINTERRUPTED SERVICE. ANY DAMAGE DONE TO EXISTING UTILITIES DUE TO HIS/HER NEGLIGENCE SHALL BE IMMEDIATELY REPAIRED AT HIS/HER EXPENSE.
7. PLAN LOCATIONS AND DIMENSIONS SHALL BE STRICTLY ADHERED TO UNLESS OTHERWISE SPECIFIED BY THE ENGINEER. THE CONTRACTOR SHALL ADJUST WATERLINE LOCATIONS AS REQUIRED TO AVOID CONFLICTS WITH OTHER UTILITIES.
8. THE CONTRACTOR SHALL BE RESPONSIBLE FOR REPLACEMENT OF DAMAGED OR DESTROYED LANDSCAPE.
9. THIS DRAWING DOES NOT INCLUDE NECESSARY COMPONENTS FOR CONSTRUCTION SAFETY. ALL CONSTRUCTION MUST BE PERFORMED IN COMPLIANCE WITH THE OCCUPATIONAL SAFETY AND HEALTH ACT OF 1970 AND ALL RULES AND REGULATIONS THERE TO APPURTENANT.
10. DISINFECTION REQUIREMENTS SHALL MEET THE STANDARDS AND SPECIFICATIONS OF THE STATE ENVIRONMENTAL PROTECTION AGENCY OR EQUIVALENT TO THE AMERICAN WATER WORKS ASSOCIATION STANDARD C60-08.
11. ALL PIPES SHALL HAVE A MINIMUM COVER OF 4 FEET.
12. THE CONTRACTOR SHALL PROVIDE PRESSURE REDUCING VALVES IN UNITS, IF NECESSARY.
13. THE CONTRACTOR SHALL PROVIDE BUTTRESSES FOR ALL HORIZONTAL AND VERTICAL BENDS AS REQUIRED PER STANDARDS AND SPECIFICATIONS OF THE ARTESIAN WATER COMPANY.
14. EROSION CONTROL FOR WORK RELATED TO THE INSTALLATION OF WATERLINE IS THE RESPONSIBILITY OF THE CONTRACTOR AND SHALL BE PERFORMED IN ACCORDANCE WITH THE DELAWARE EROSION AND SEDIMENT CONTROL HANDBOOK OF 1989 OR LATEST EDITION.
15. ALL DWELLINGS ARE REQUIRED TO HAVE METER PITS WHICH ARE TO BE PURCHASED FROM ARTESIAN WATER CO. AND INSTALLED BY THE DEVELOPER AT HIS COST.
16. ALL SERVICE CONNECTIONS FOR UNITS TO BE INSTALLED SHALL BE INSTALLED BY THE CONTRACTOR. SERVICE CONTRACTOR SHALL INCLUDE SERVICE SADDLE, CORPORATE STOP, CURB STOP INCLUDING SIP BOX, METER PIT, METER HARNESS, AND ASSOCIATED PIPING AS DEPICTED IN ATTACHED EXHIBIT TITLED 1/2" IN COPPER SERVICE WITH METER PIT.

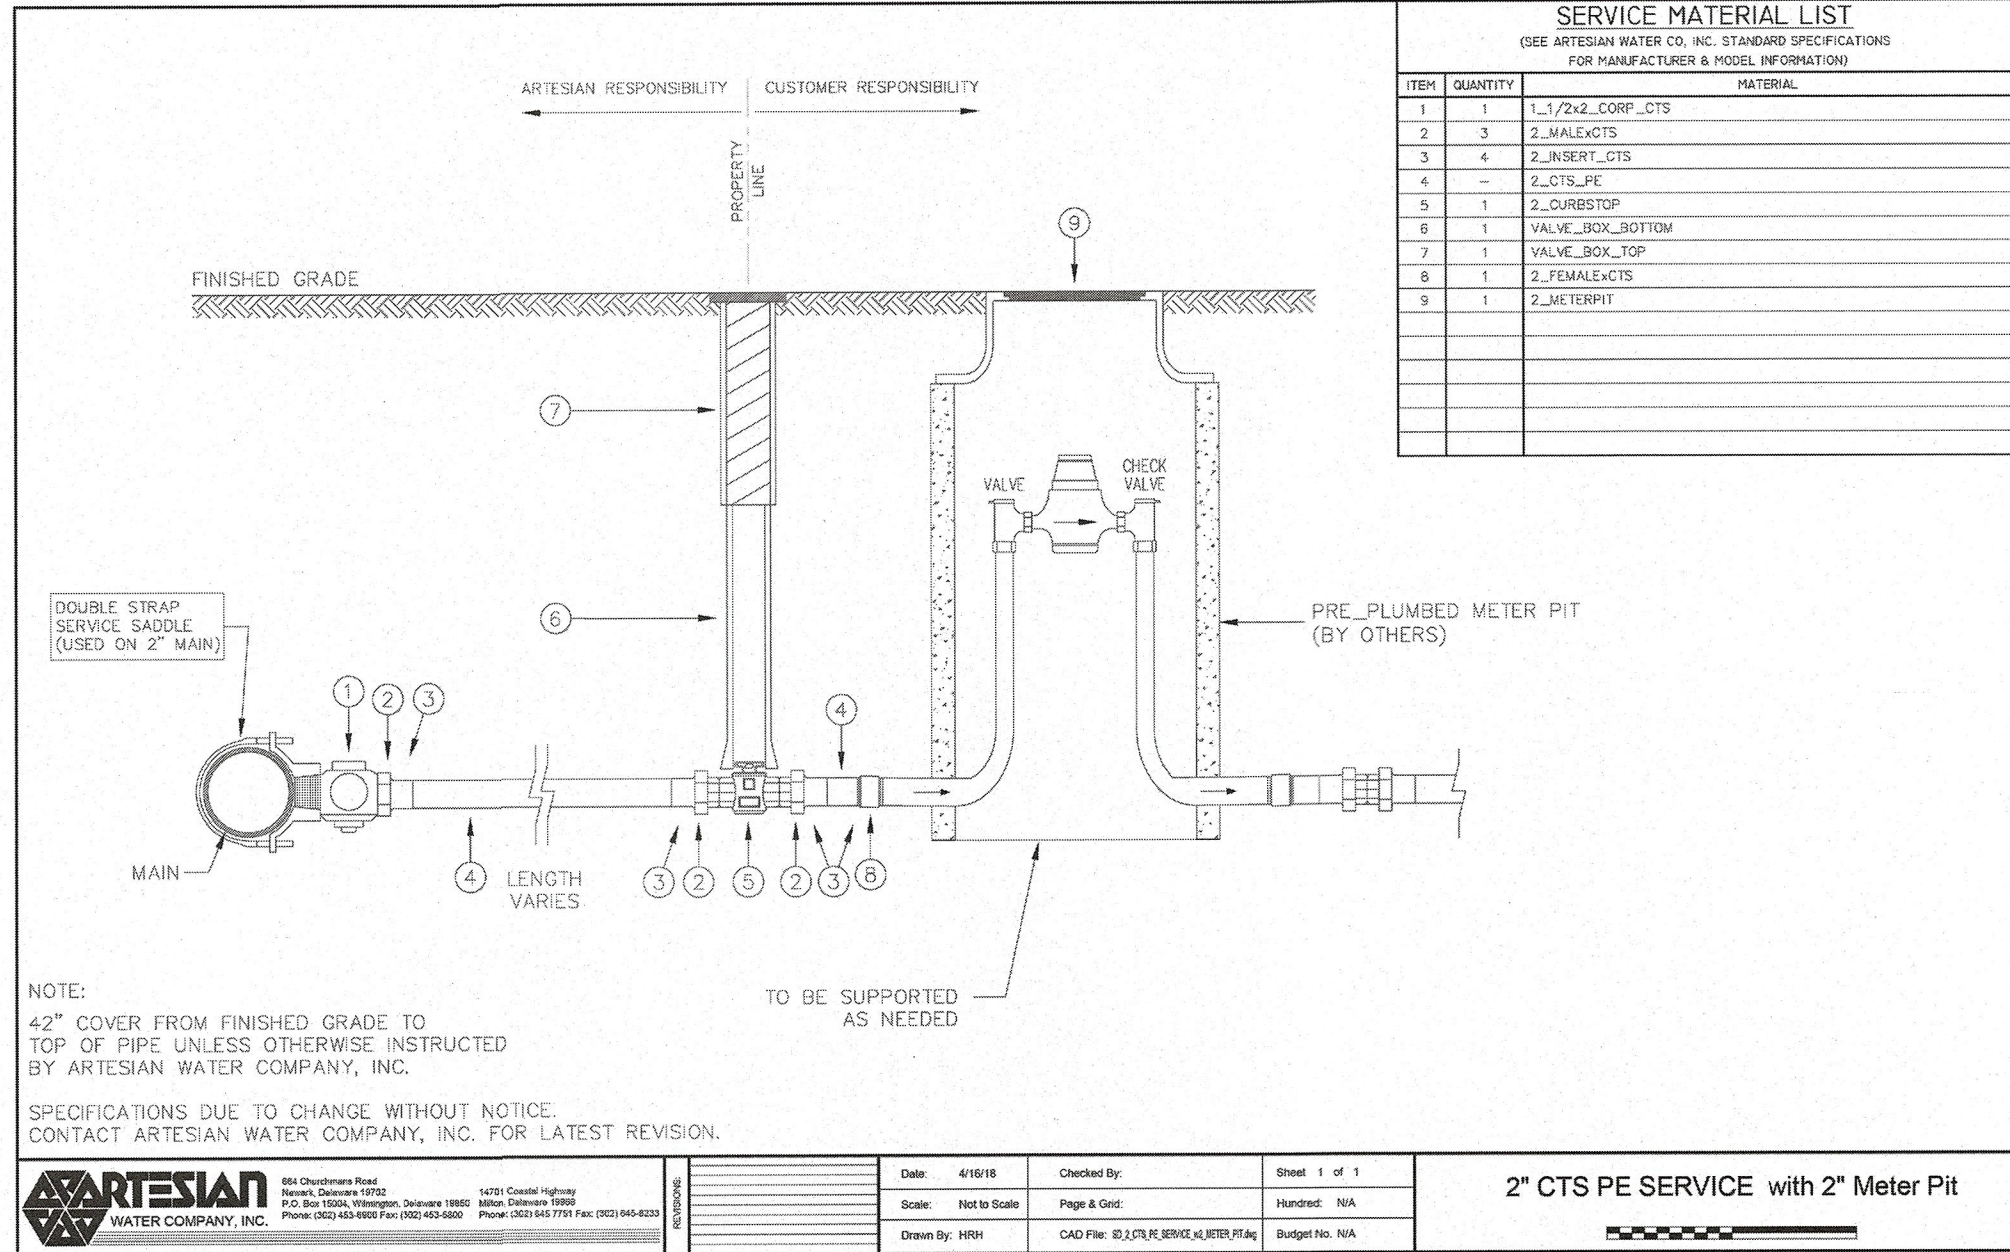


DETAIL - 2" CTS PE SERVICE WITH 2" METER PIT
NOT TO SCALE

2
CS6003

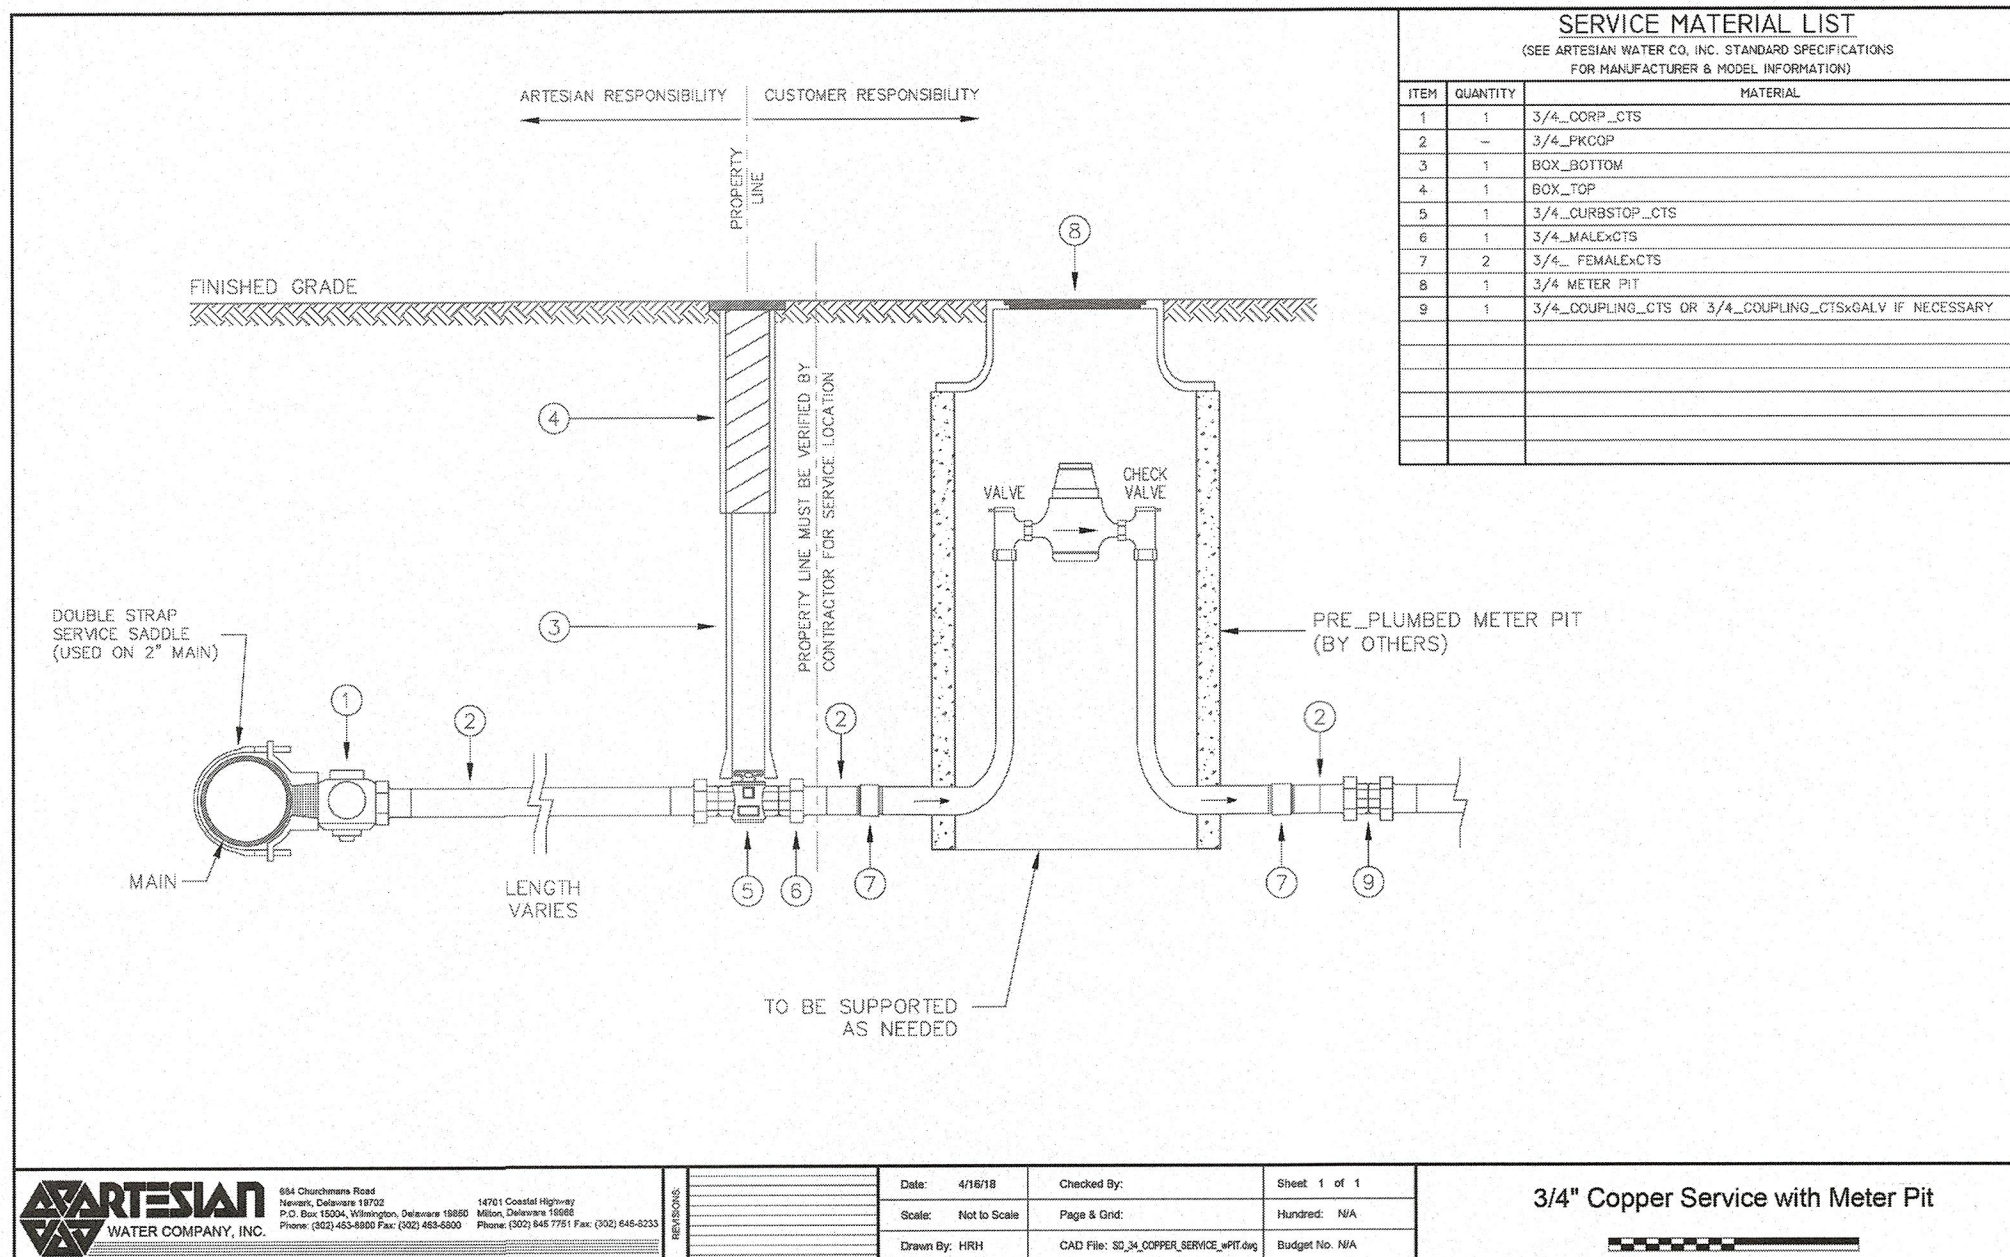


DETAIL - 3/4" COPPER SERVICE WITH METER PIT
NOT TO SCALE

4
CS6003

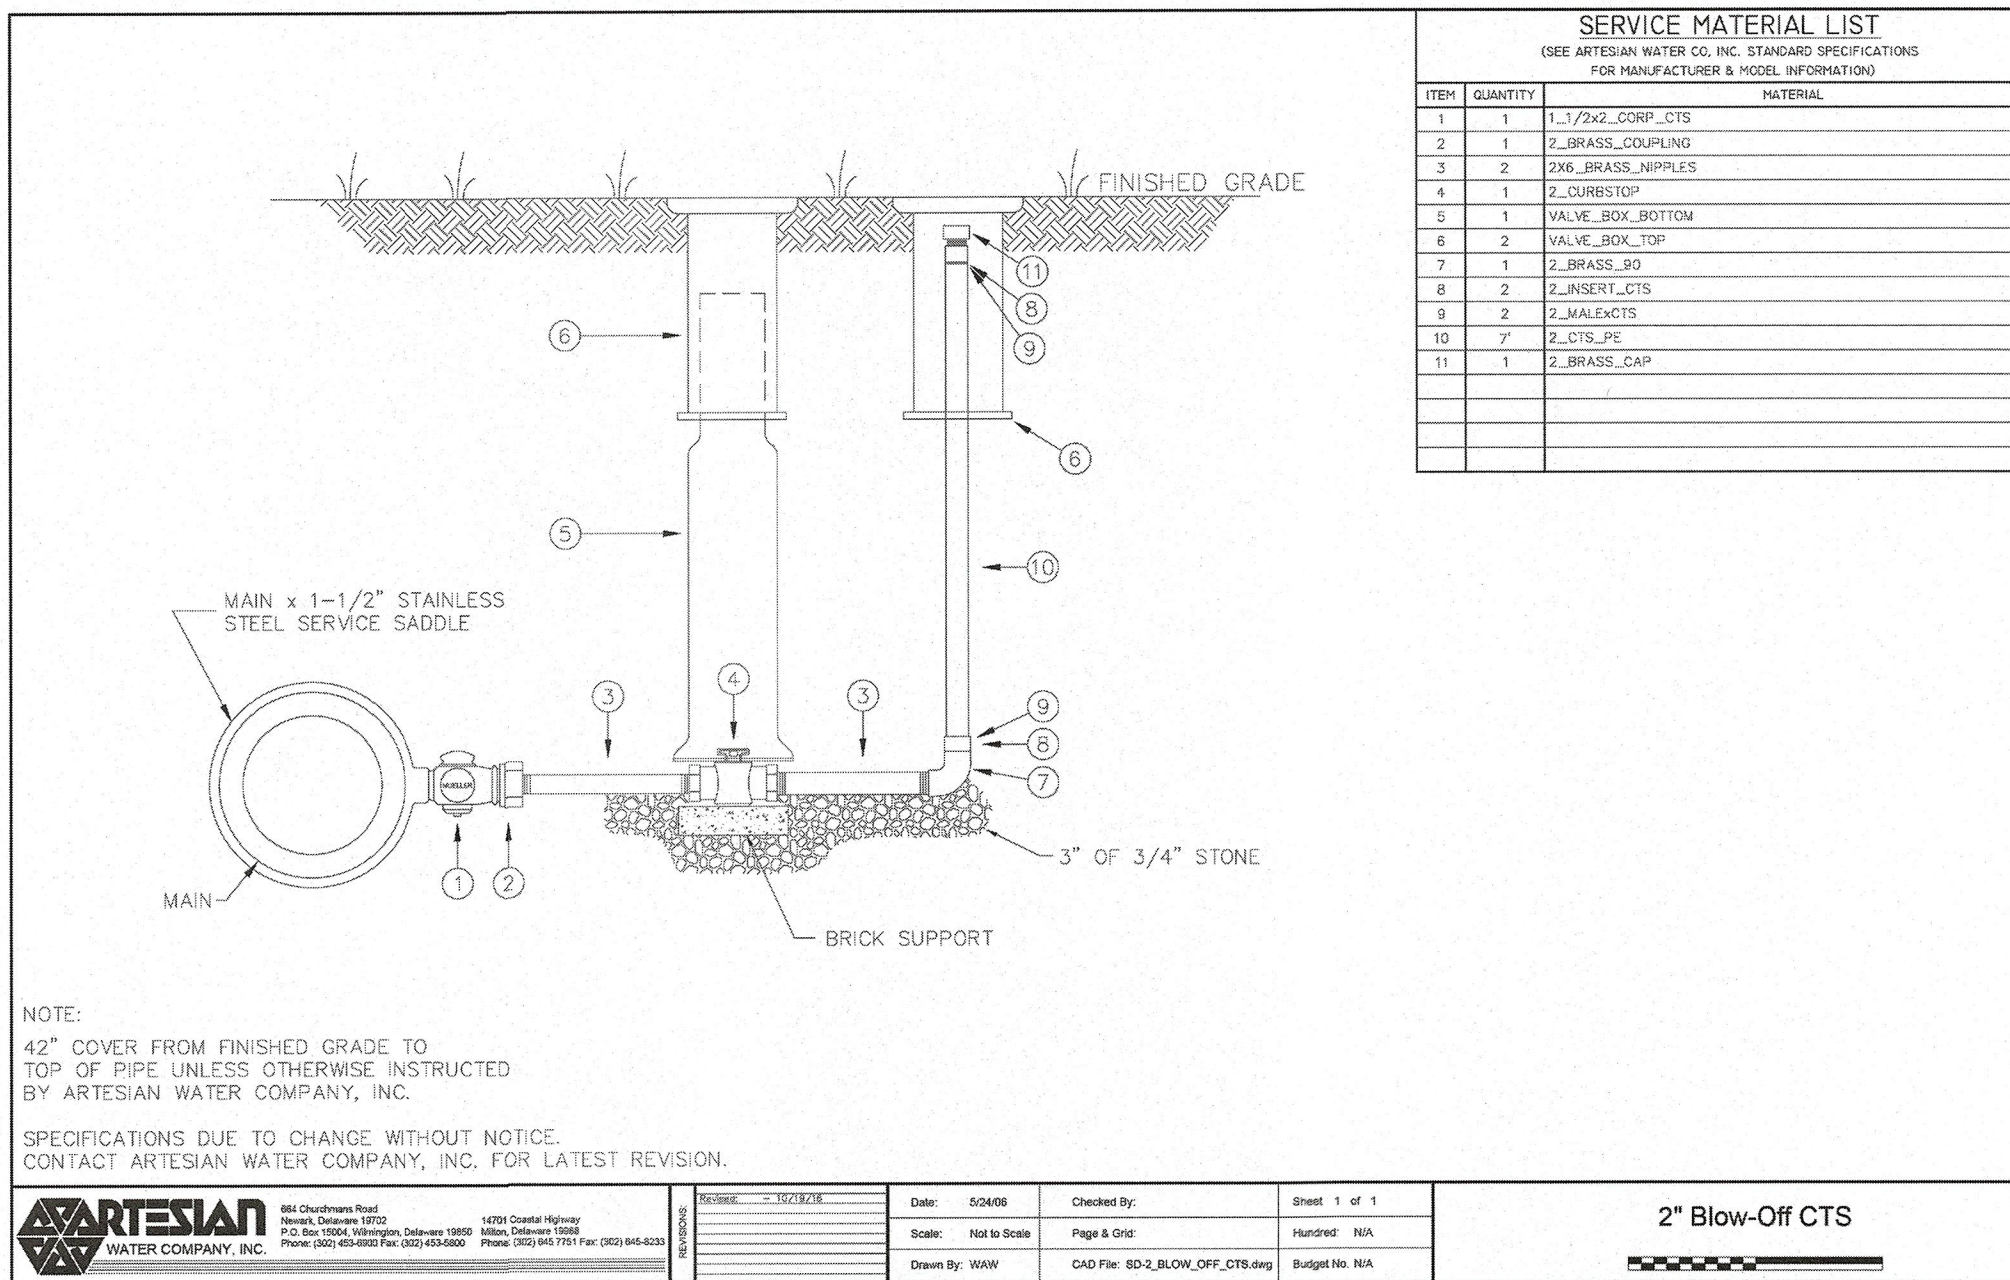

DETAIL - 2" BLOW-OFF CTS
NOT TO SCALE


5
CS6003

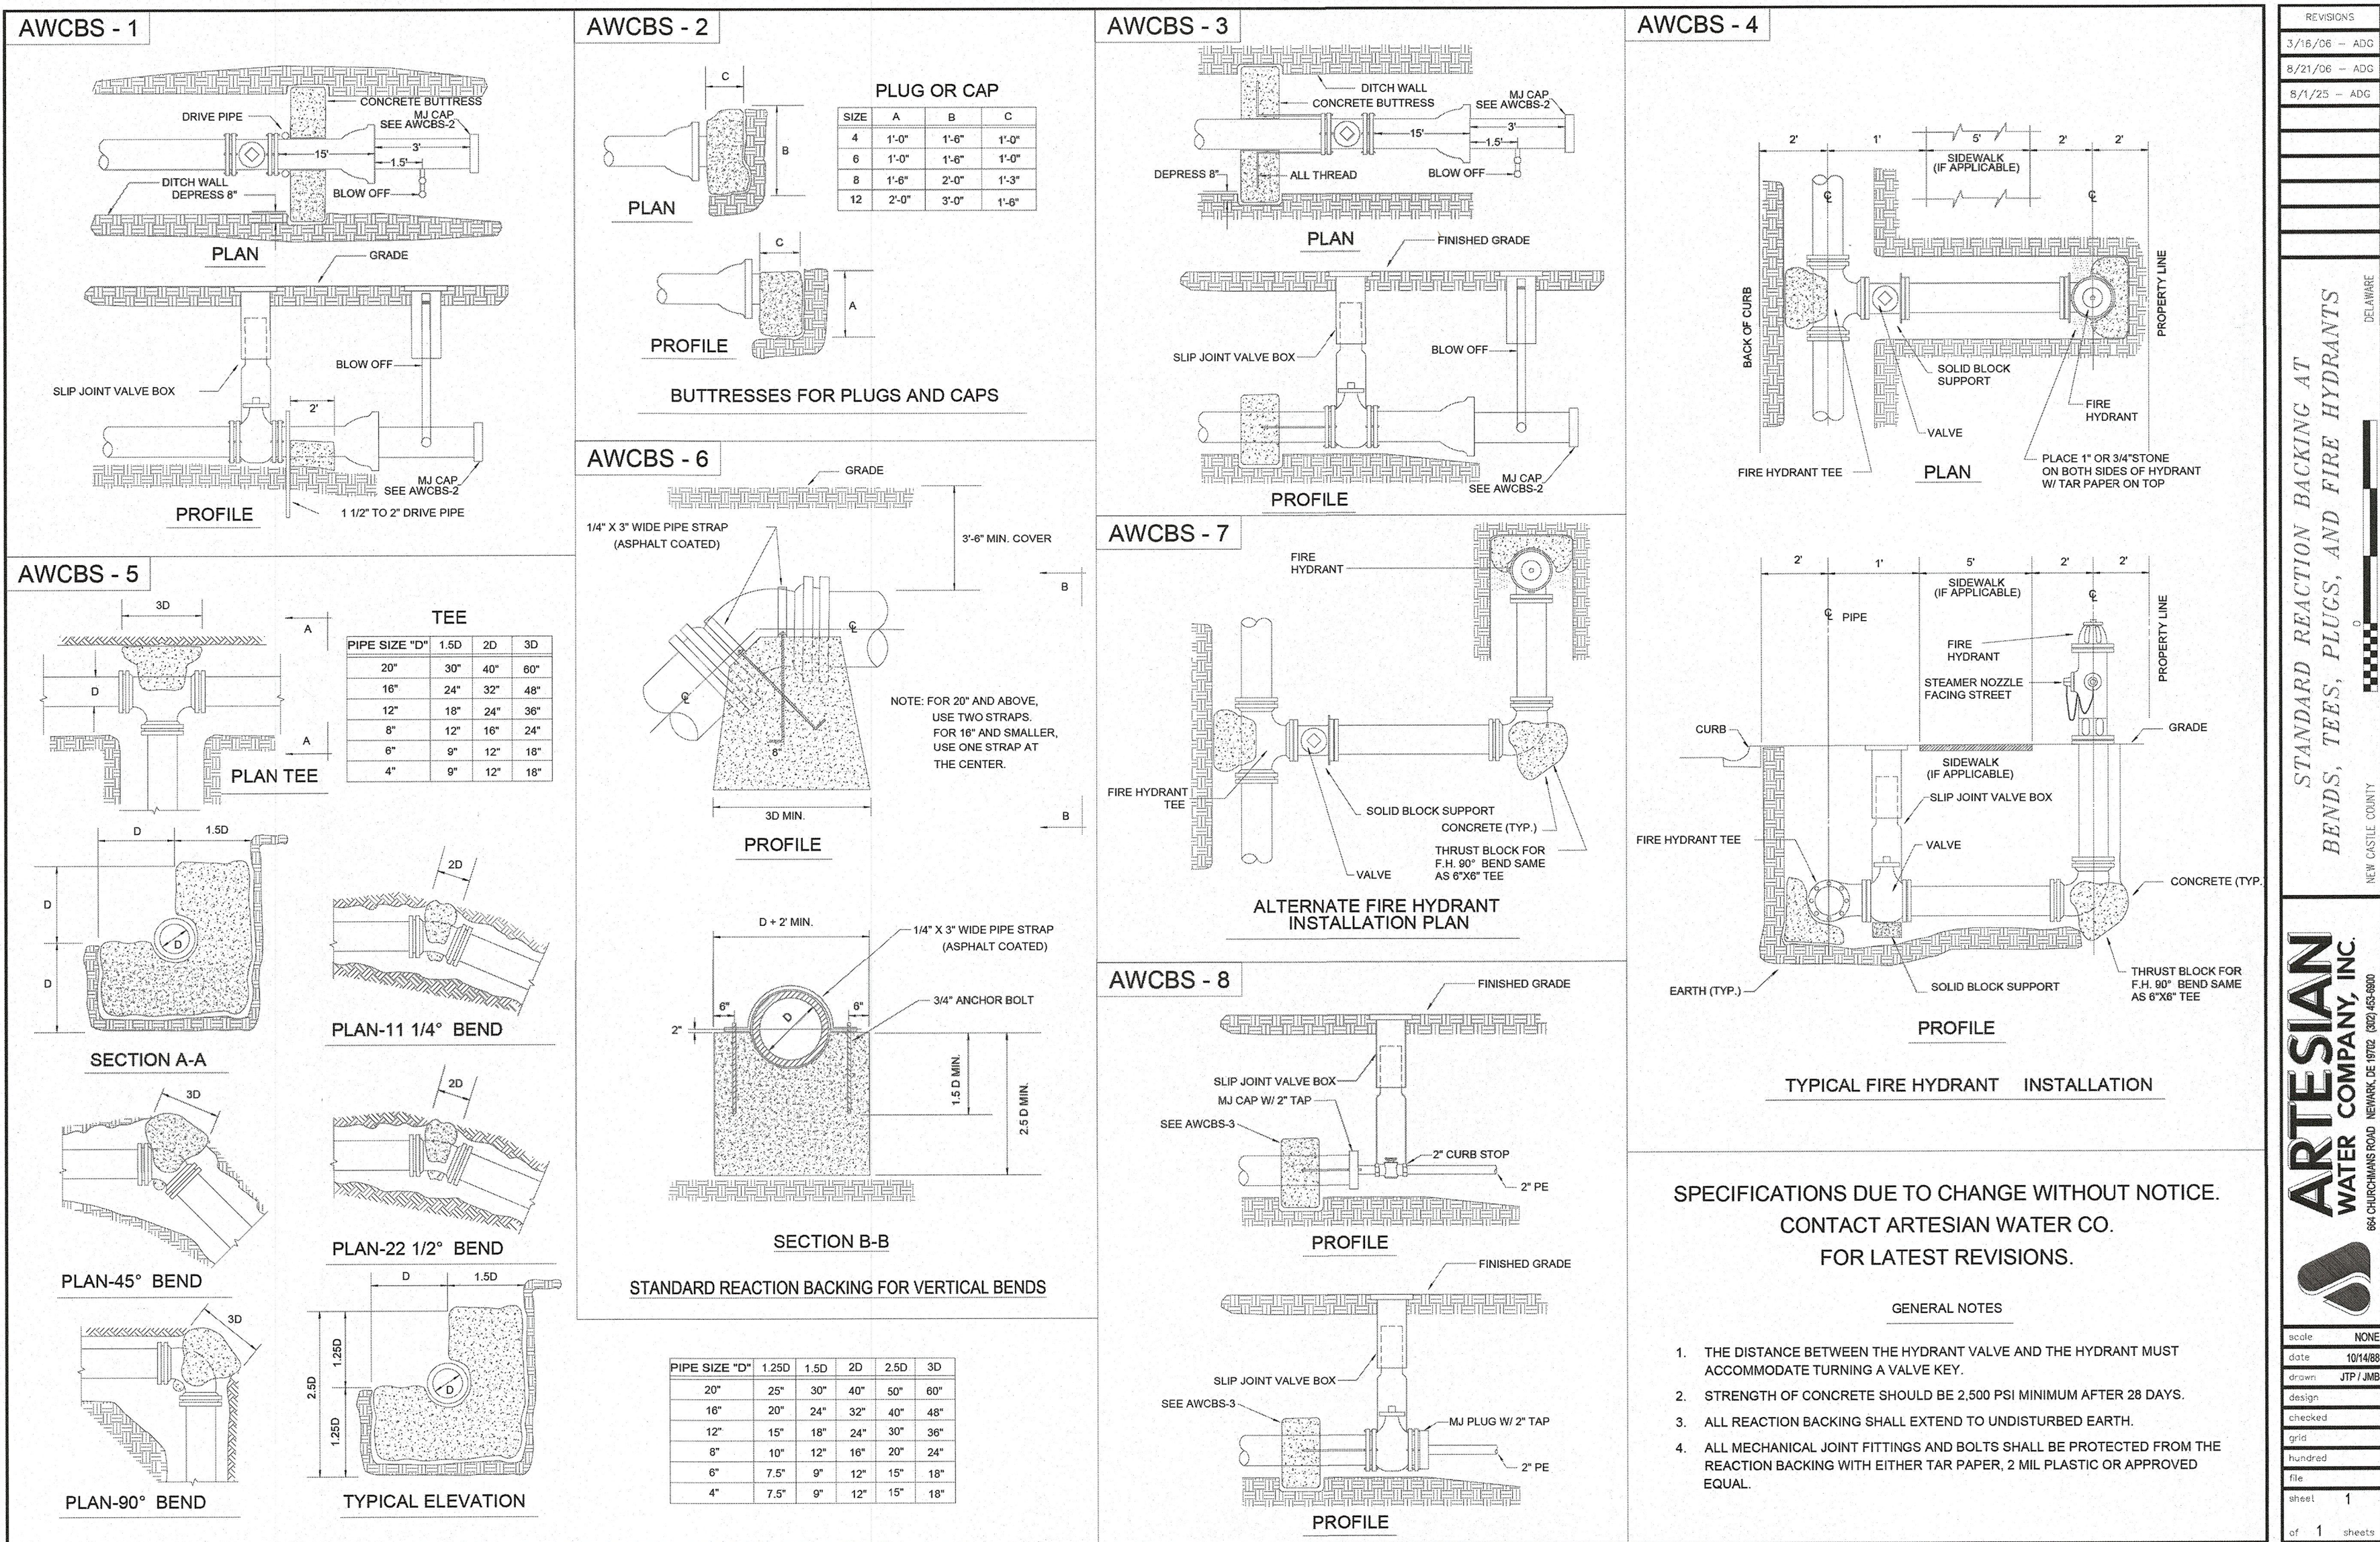

DETAIL - STANDARD REACTION BACKING
NOT TO SCALE

3
CS6003

ALL DIMENSIONS MUST BE VERIFIED BY CONTRACTOR
AND OWNER MUST BE NOTIFIED OF ANY
DISCREPANCIES BEFORE PROCEEDING WITH WORK

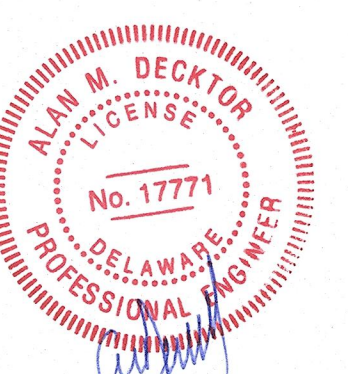

REVISED PER ARTESIAN COMMENTS	REVISED PER SCD COMMENTS	REVISED PER AMM & AVC COMMENTS	NO.	DATE	BY
2025-09-08	3	2	1		ASM
2025-07-23					LFS
2025-05-23					VPL

ALL DOCUMENTS PREPARED BY PENNONI ASSOCIATES ARE INSTRUMENTS OF SERVICE IN RESPECT OF THE PROJECT. THEY ARE NOT INTENDED OR REPRESENTED TO BE SUITABLE FOR REUSE BY OWNER OR OTHERS ON THE EXTENSIONS OF THE PROJECT OR ON ANY OTHER PROJECT. ANY REUSE WITHOUT WRITTEN VERIFICATION OR ADAPTATION BY PENNONI ASSOCIATES FOR THE SPECIFIC PURPOSE INTENDED WILL BE AT OWNERS SOLE RISK AND WITHOUT LIABILITY OR LEGAL EXPOSURE TO PENNONI ASSOCIATES. OWNER SHALL INDEMNIFY AND HOLD HARMLESS PENNONI ASSOCIATES FROM ALL CLAIMS, DAMAGES, LOSSES AND EXPENSES ARISING OUT OF OR RESULTING THEREFROM.

PROJECT	RIBER22001
DATE	03/03/2025
DRAWING SCALE	AS SHOWN
DRAWN BY	RWS
APPROVED BY	AMD