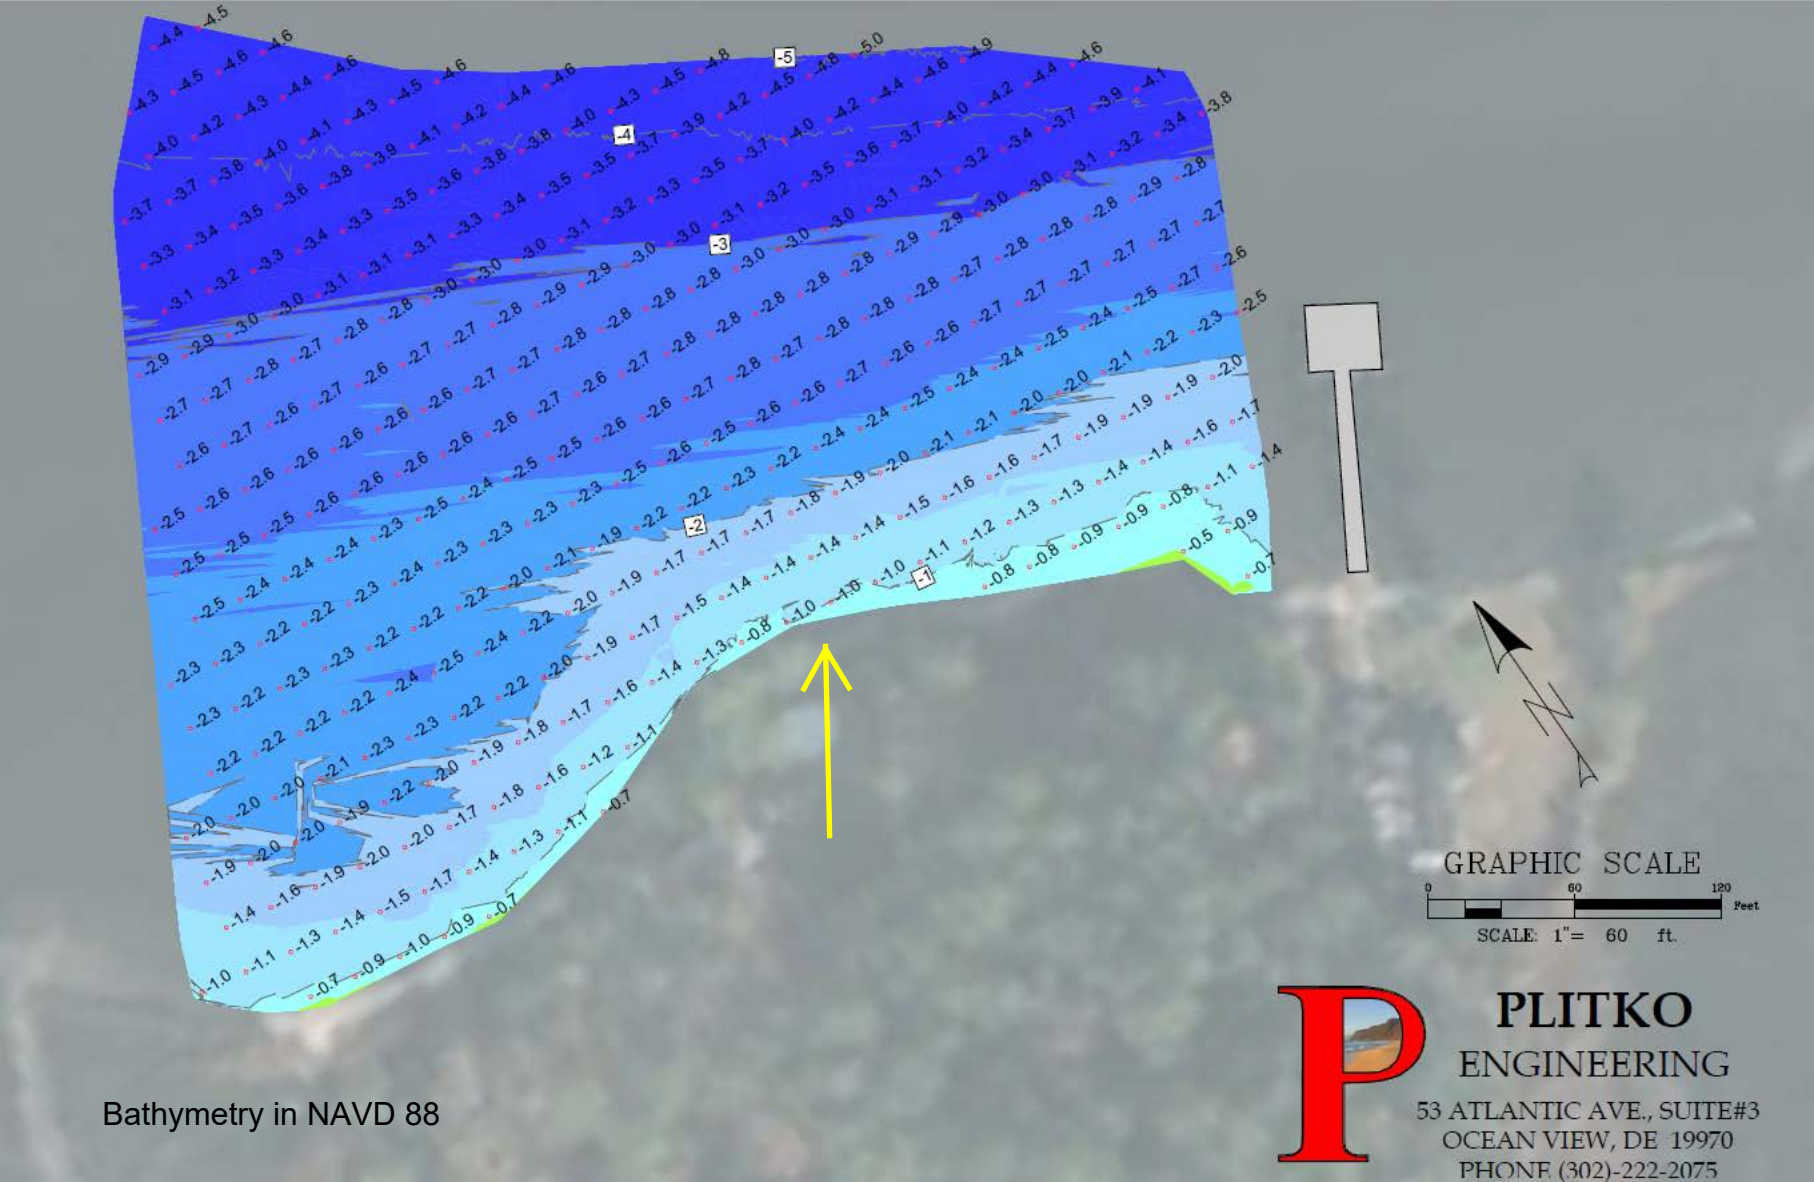

Bathymetry in NAVD 88

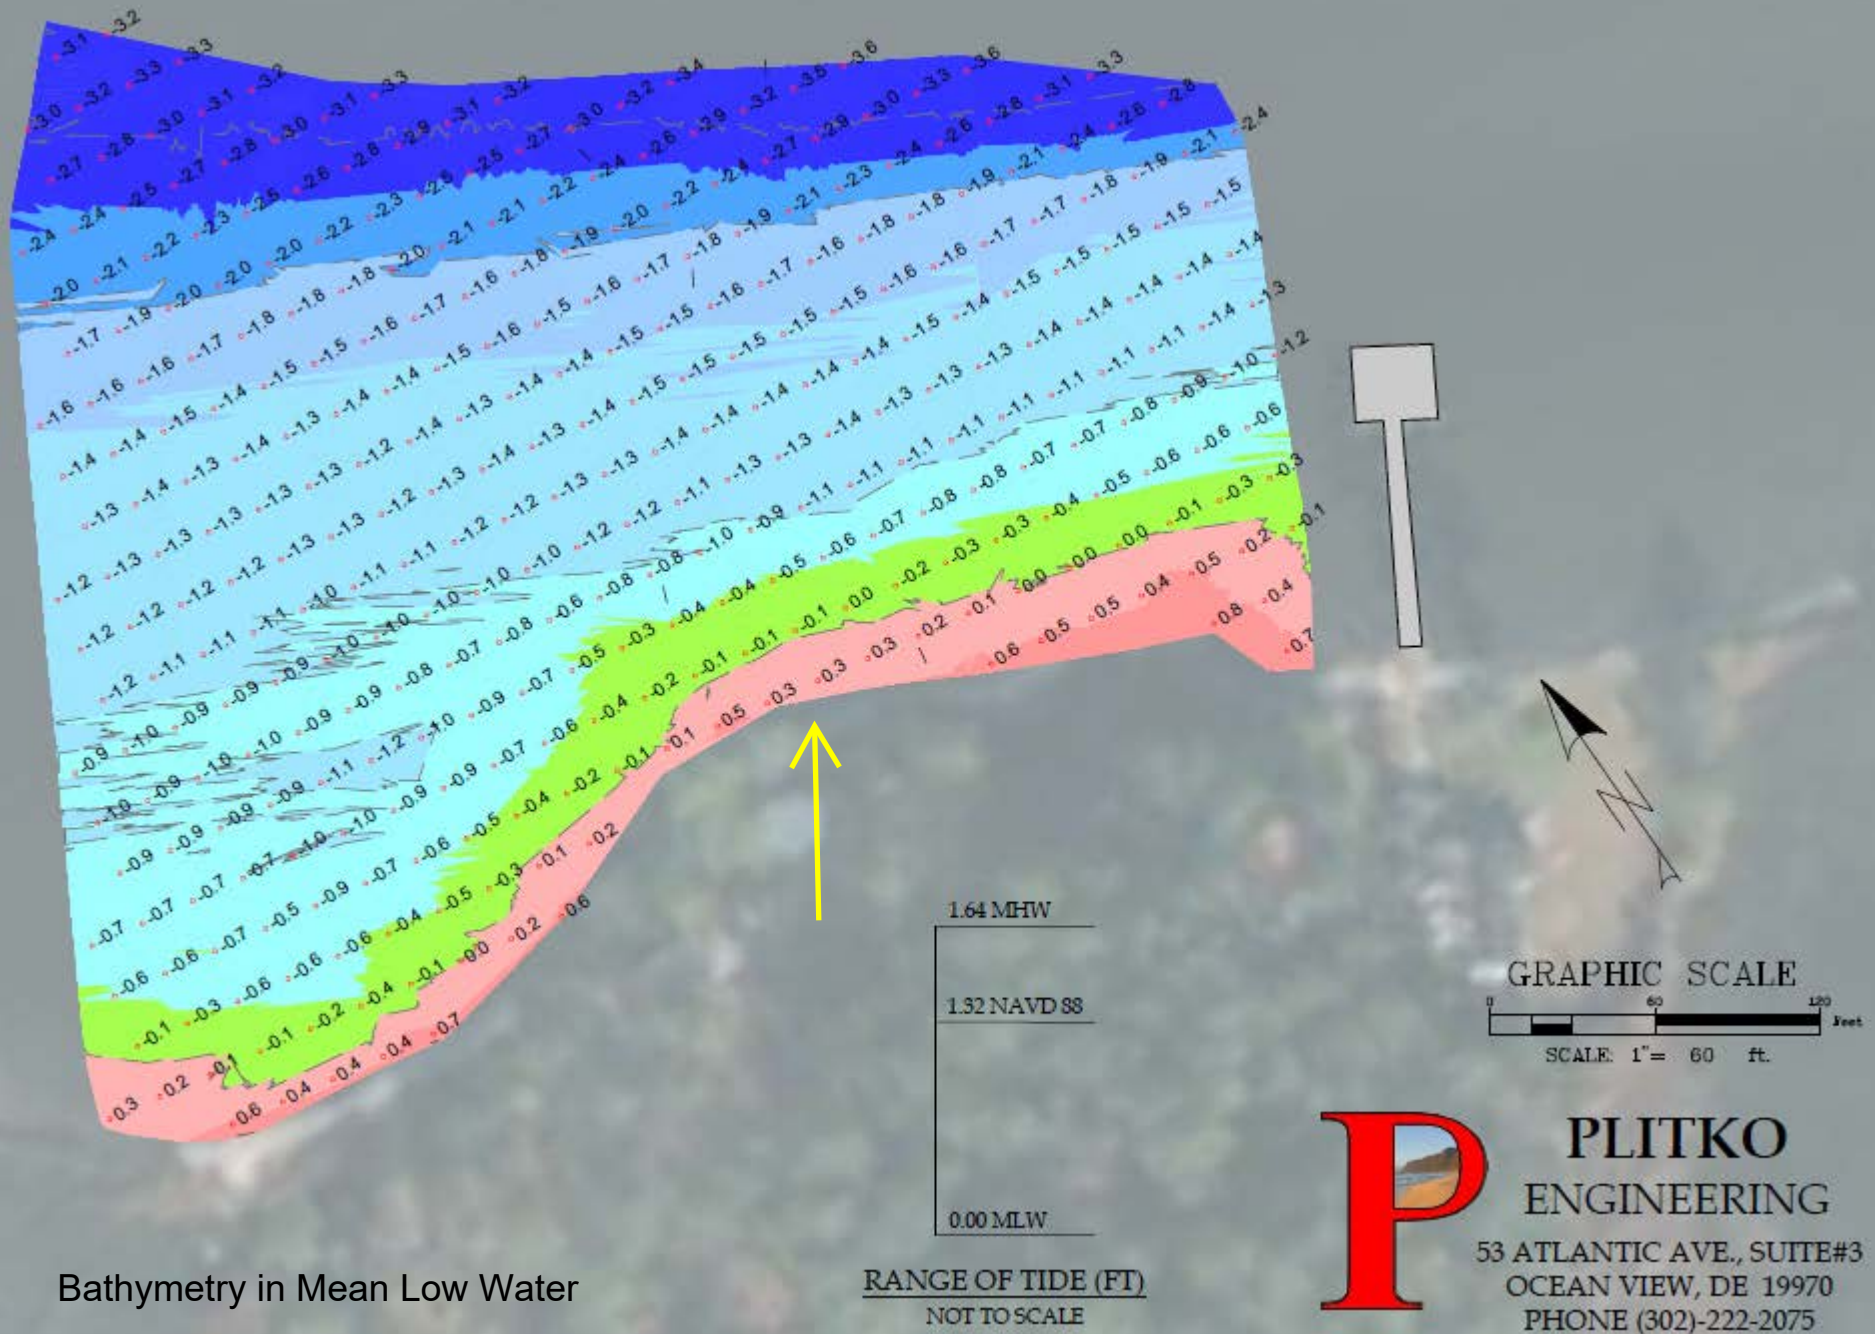

Bathymetry in Mean Low Water

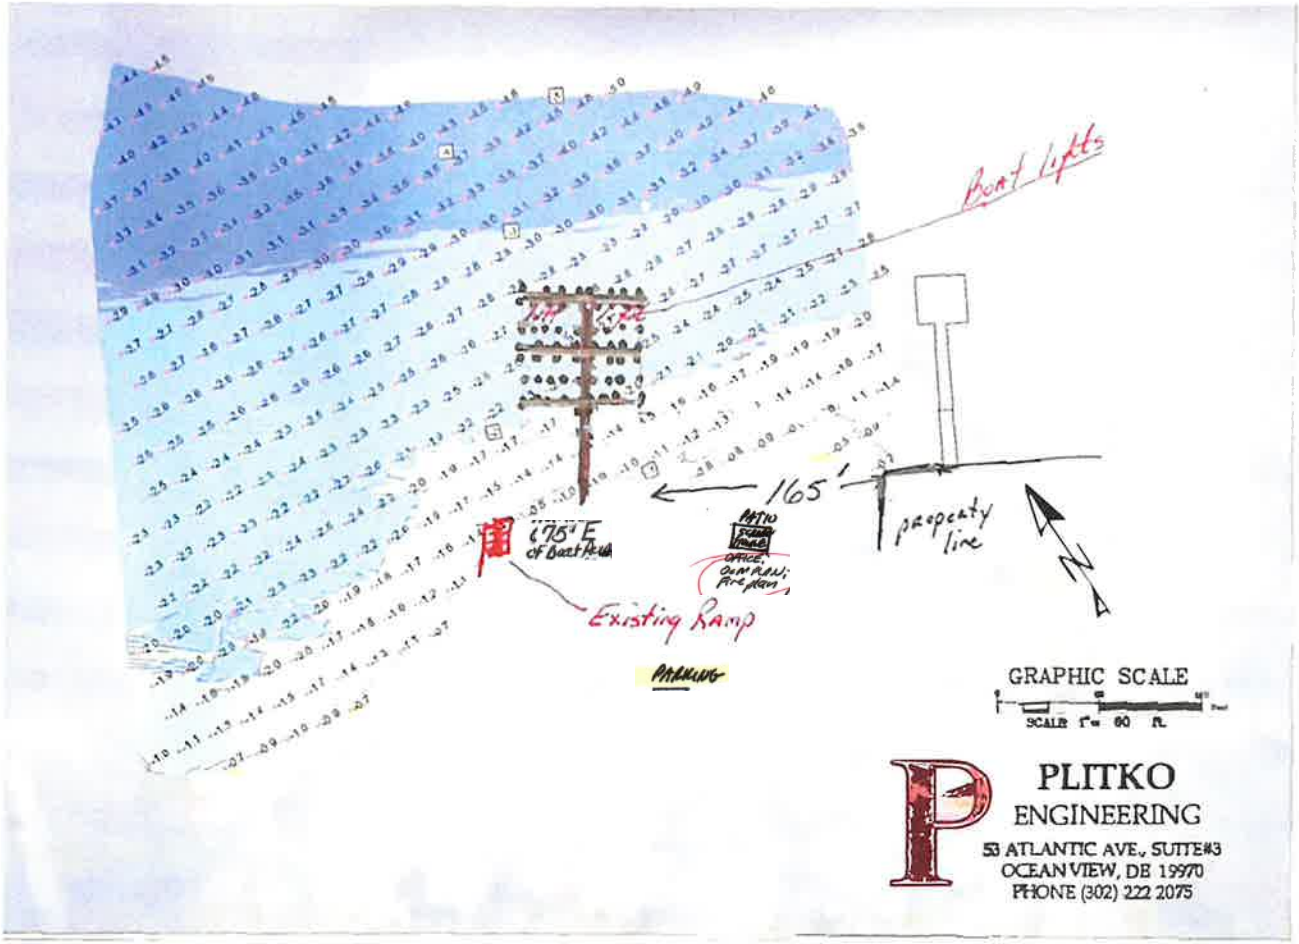

Dock to the West 681'

1/4" scale

1/4" = 24'

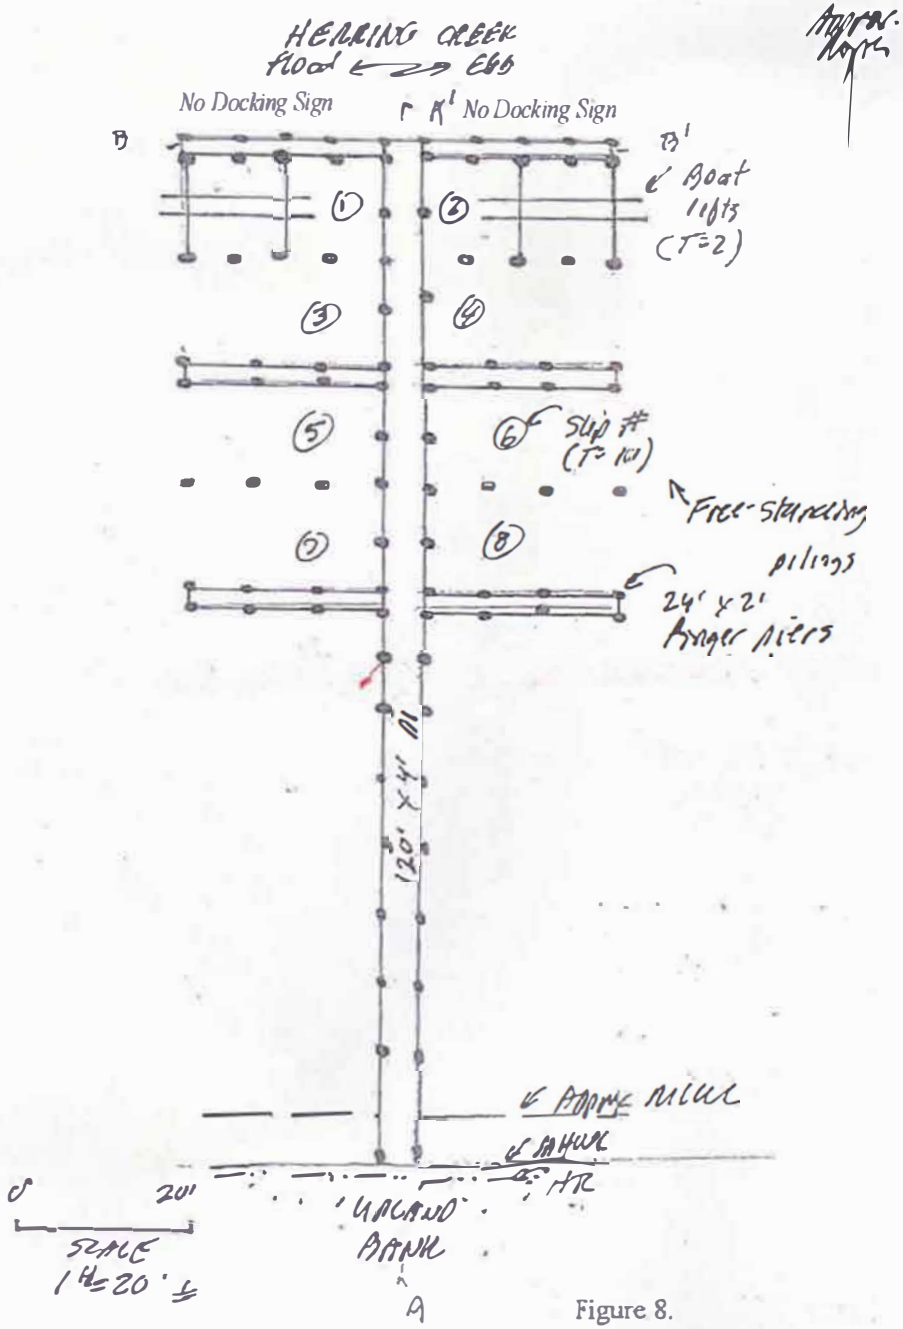

Figure 8.

PROPOSED 8-SLIP DOCKING FACILITY:
120' X 4' PIER; SIX 24' X 2' FINGER PIERS;
TWO BOAT LIFTS; 10 FREE-STANDING PILINGS

IN: Herring Creek
AT: Tax Map Parcel #2-34-18.00-51.06,
Sisters Lane, Millsboro, Sussex Co., DE 19966
APPLICANT: Joseph A. Ribinsky
DATE: July 17, 2019 Revised 3/31/2023

Boatlift Poles 10"x30" (8) (6) Catwalks (8) Boatslips 4'x120' long pier
(92) 8"x25" poles (98+) poles all together All poles are 8' centers

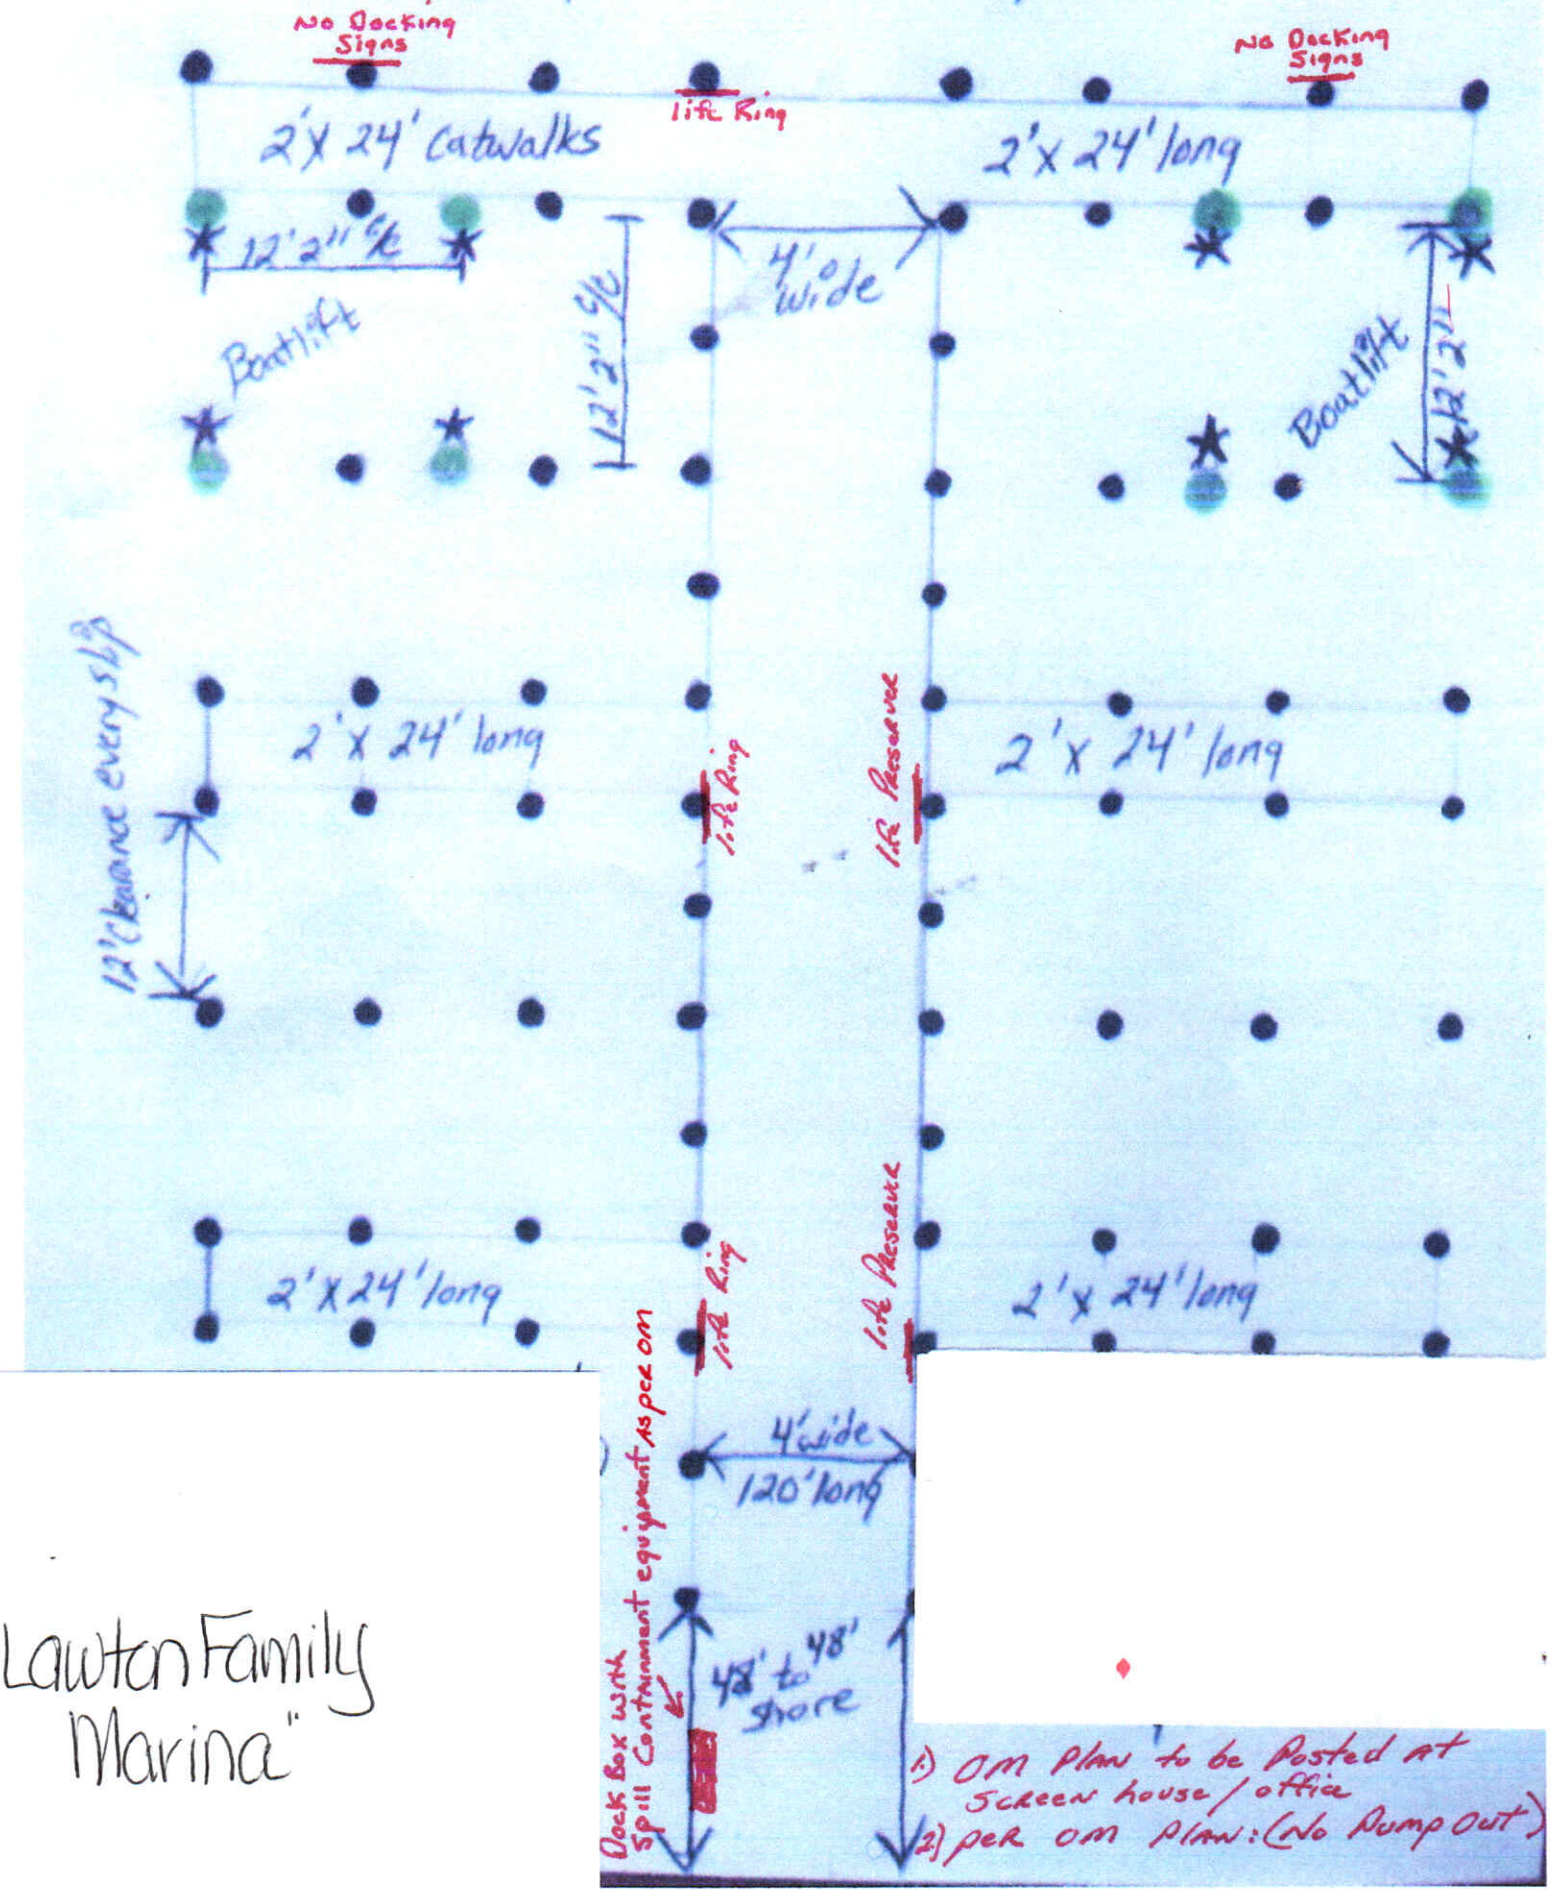

1) OM Plan to be Posted at Screen house / office
2) per OM Plan: (No Pump Out)

"Lawton Family Marina"

PROPOSED 8-SLIP DOCKING FACILITY:
120' X 4' PIER; SIX 24' X 2' FINGER PIERS;
TWO BOAT LIFTS; 10 FREE-STANDING PILINGS
IN: Herring Creek
AT: Tax Map Parcel #2-34-18.00-51.06,
Sisters Lane, Millsboro, Sussex Co., DE 19966
APPLICANT: Joseph A. Ribinsky
DATE: July 17, 2019

CROSS-SECTION A-A' (1" = 20' ±):

CROSS-SECTION B-B' (1" = 10' ±):

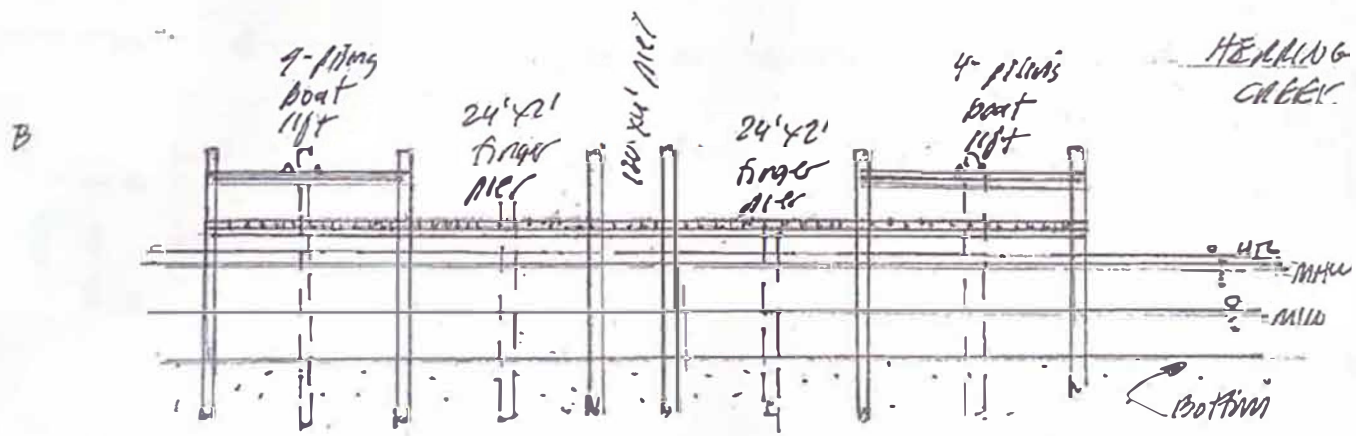

Figure 9. Cross-sections of proposed project. Sketches for permit application purposes only.