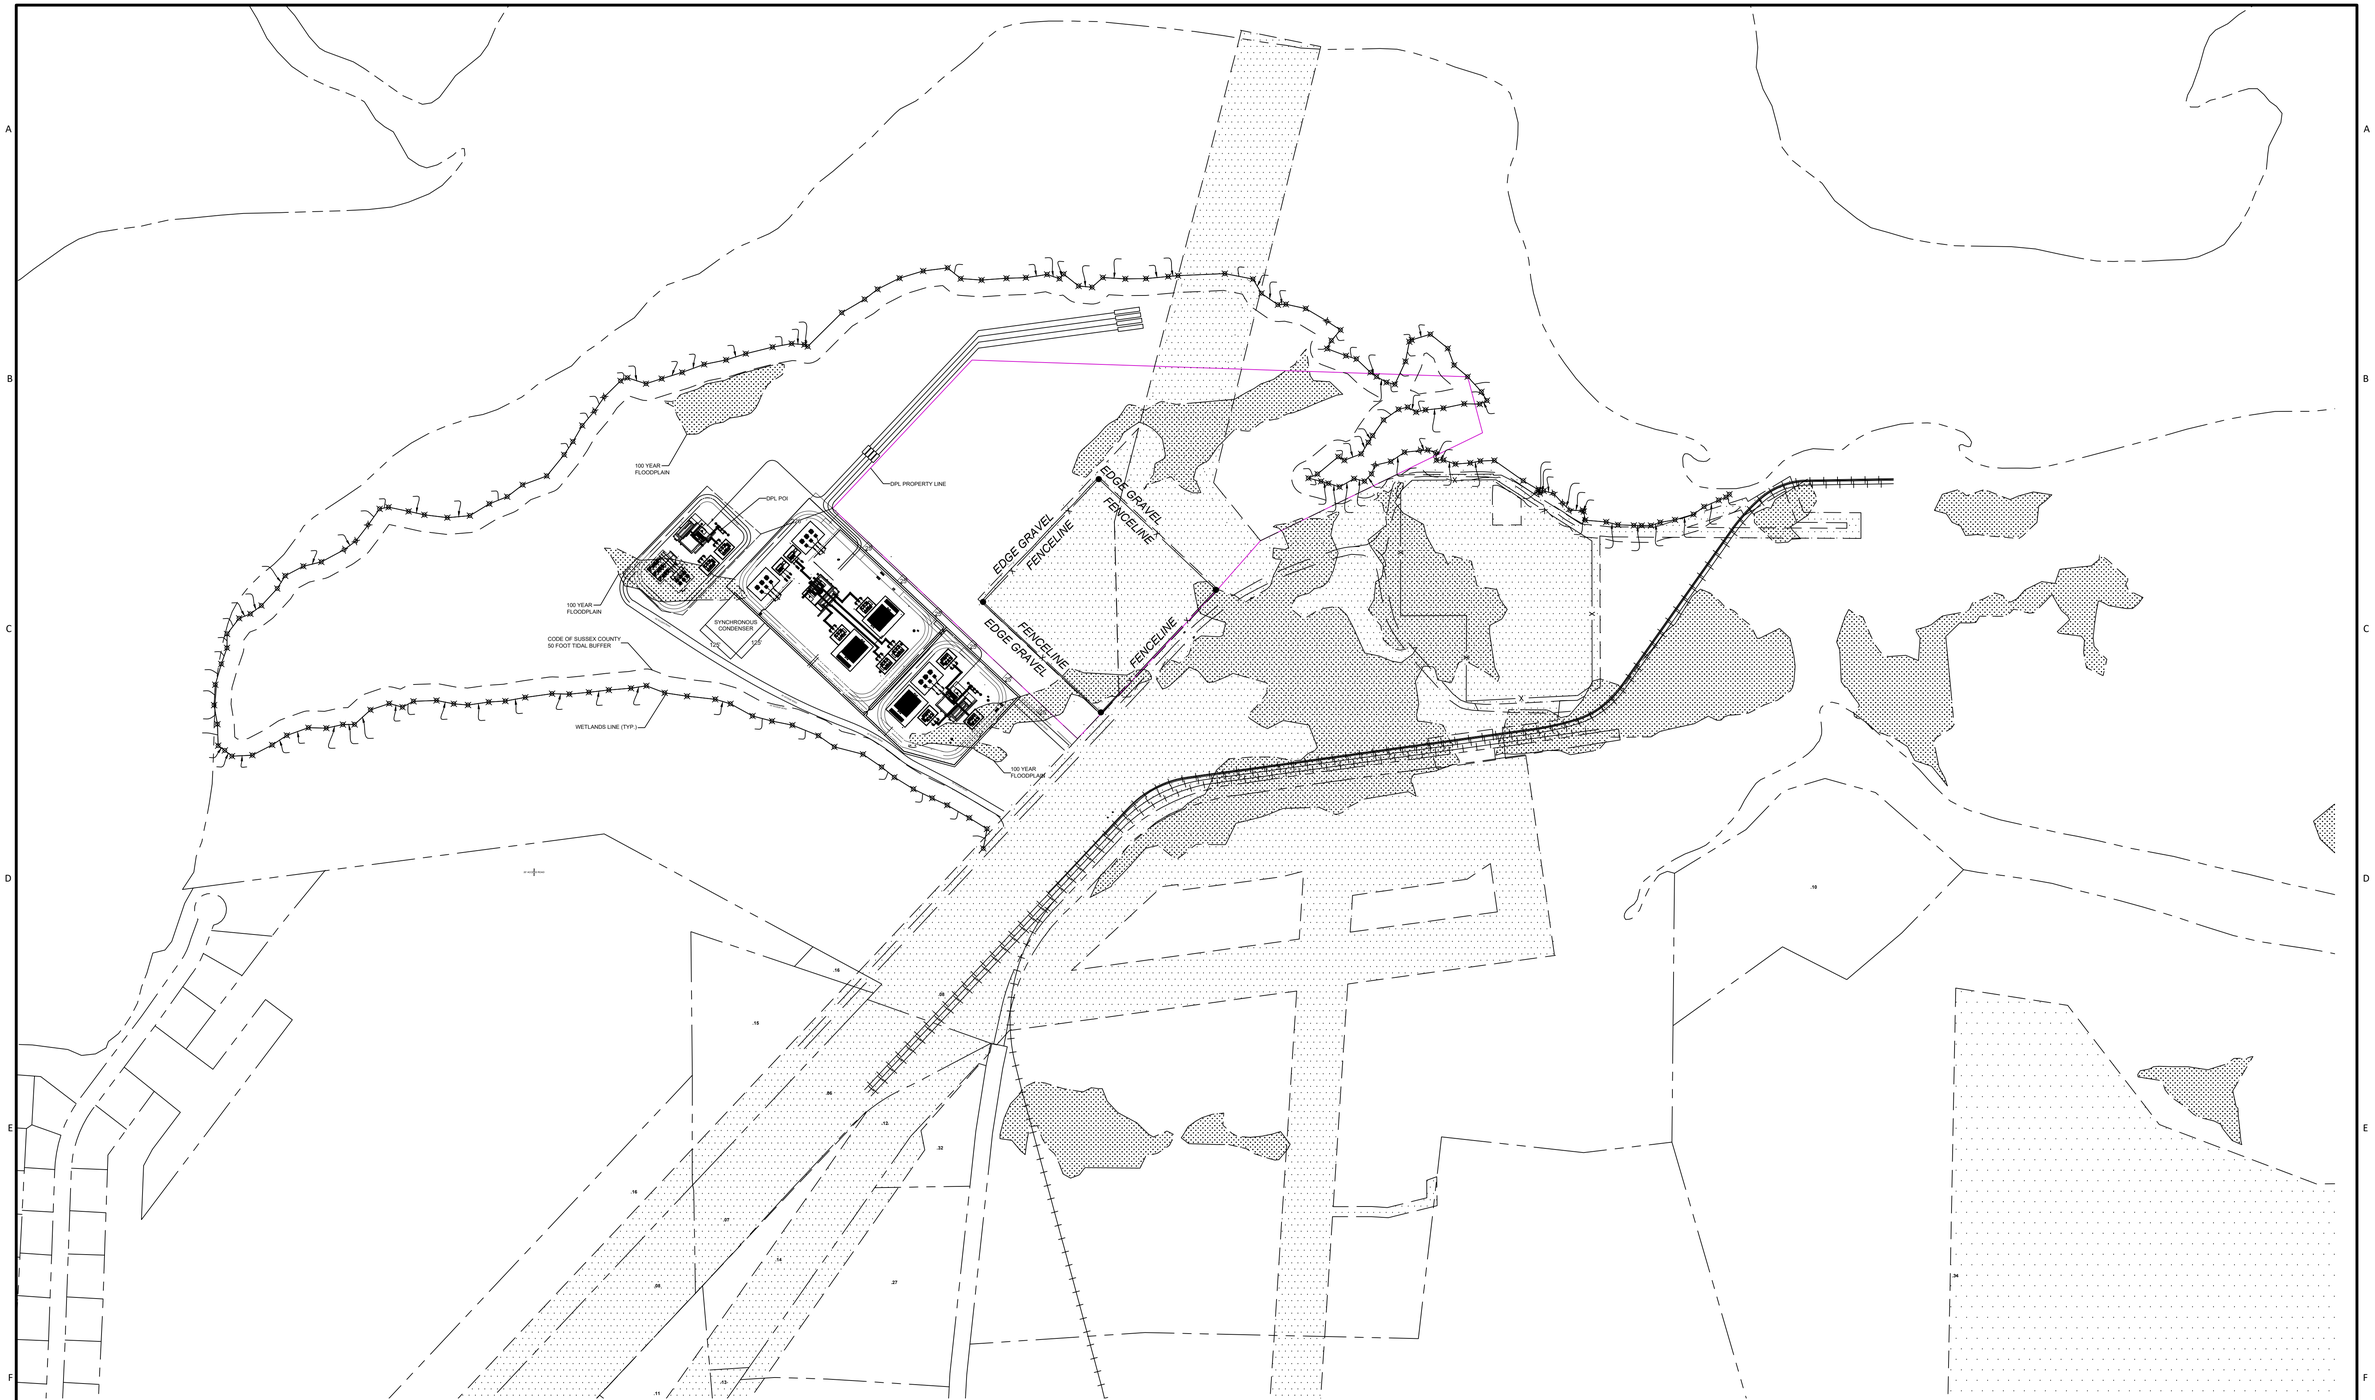

FOR REFERENCE ONLY
NOT FOR CONSTRUCTION

NO	DATE	REVISIONS AND RECORD OF ISSUE	DRN	DES	CHK	PE	APP
A	06/15/2023	ISSUED FOR PERMITTING	LS	CM			

US Wind — Fueling our future, naturally.

BLACK & VEATCH

DESIGNER | DRAWN
CHECKED | DATE

MARYLAND OFFSHORE WIND PROJECT
MARWIN SUBSTATION SITE

ON SHORE SUBSTATIONS
SITE PLAN

PROJECT / DRAWING NUMBER: 410735-PPA-S8005
REV: A
CODE
AREA

Arch D 36x24