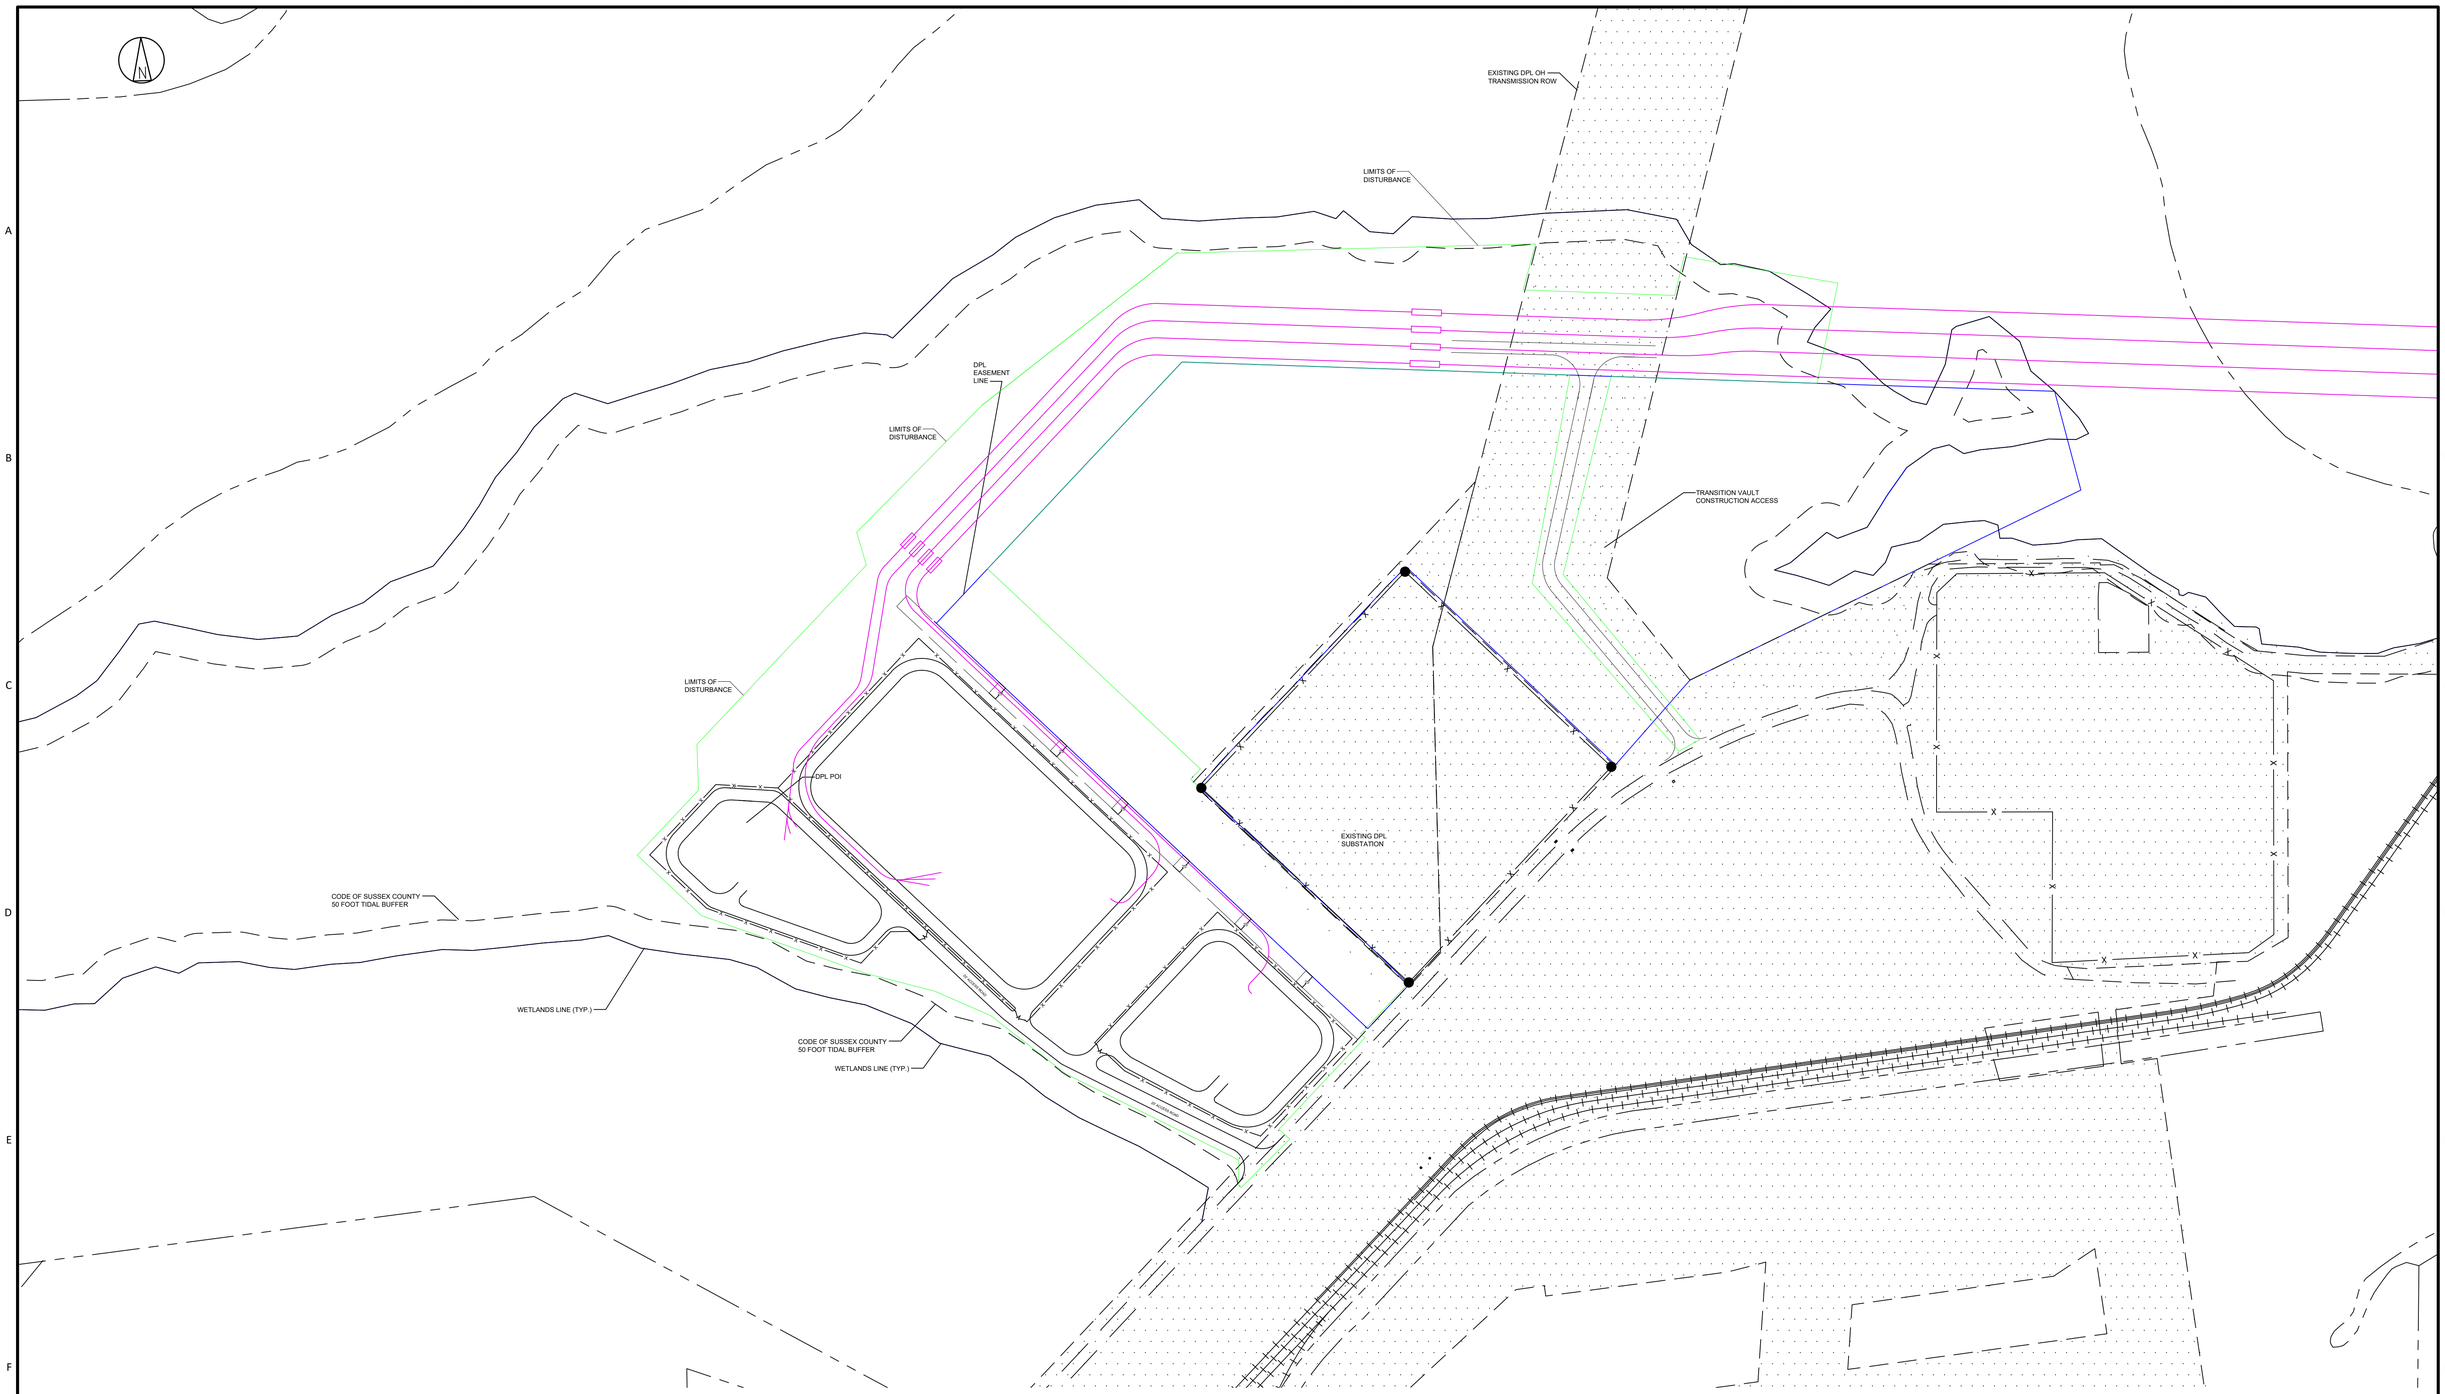

SCALE $\frac{3}{32}$"=1'-0"

NOT TO BE USED FOR CONSTRUCTION

NO	DATE	REVISIONS AND RECORD OF ISSUE	DRN	DES	CHK	PDE	APP
B	1/17/24	ISSUED FOR PRELIMINARY US WIND REVIEW	TOW	CMG	-	-	-
A	12/14/23	ISSUED FOR PRELIMINARY US WIND REVIEW	TOW	CMG	-	-	-

I HEREBY CERTIFY THAT THIS DOCUMENT WAS PREPARED BY ME OR UNDER MY DIRECT SUPERVISION AND THAT I AM A DULY REGISTERED PROFESSIONAL ENGINEER UNDER THE LAWS OF THE STATE OF (State Name Here)

SIGNED Name Here

DATE DDMMYY REG NO. No. Here

BLACK & VEATCH Building a world of difference®

DESIGNER	CMG	DRAWN	TOW
CHECKED	AFM	DATE	11/21/2023

US WIND
MARYLAND OFFSHORE WIND PROJECT

ONSHORE SUBSTATIONS
ULTIMATE SITE PLAN

PROJECT	DRAWING NUMBER	REV
410735-GA-0008		B
CODE		
AREA		