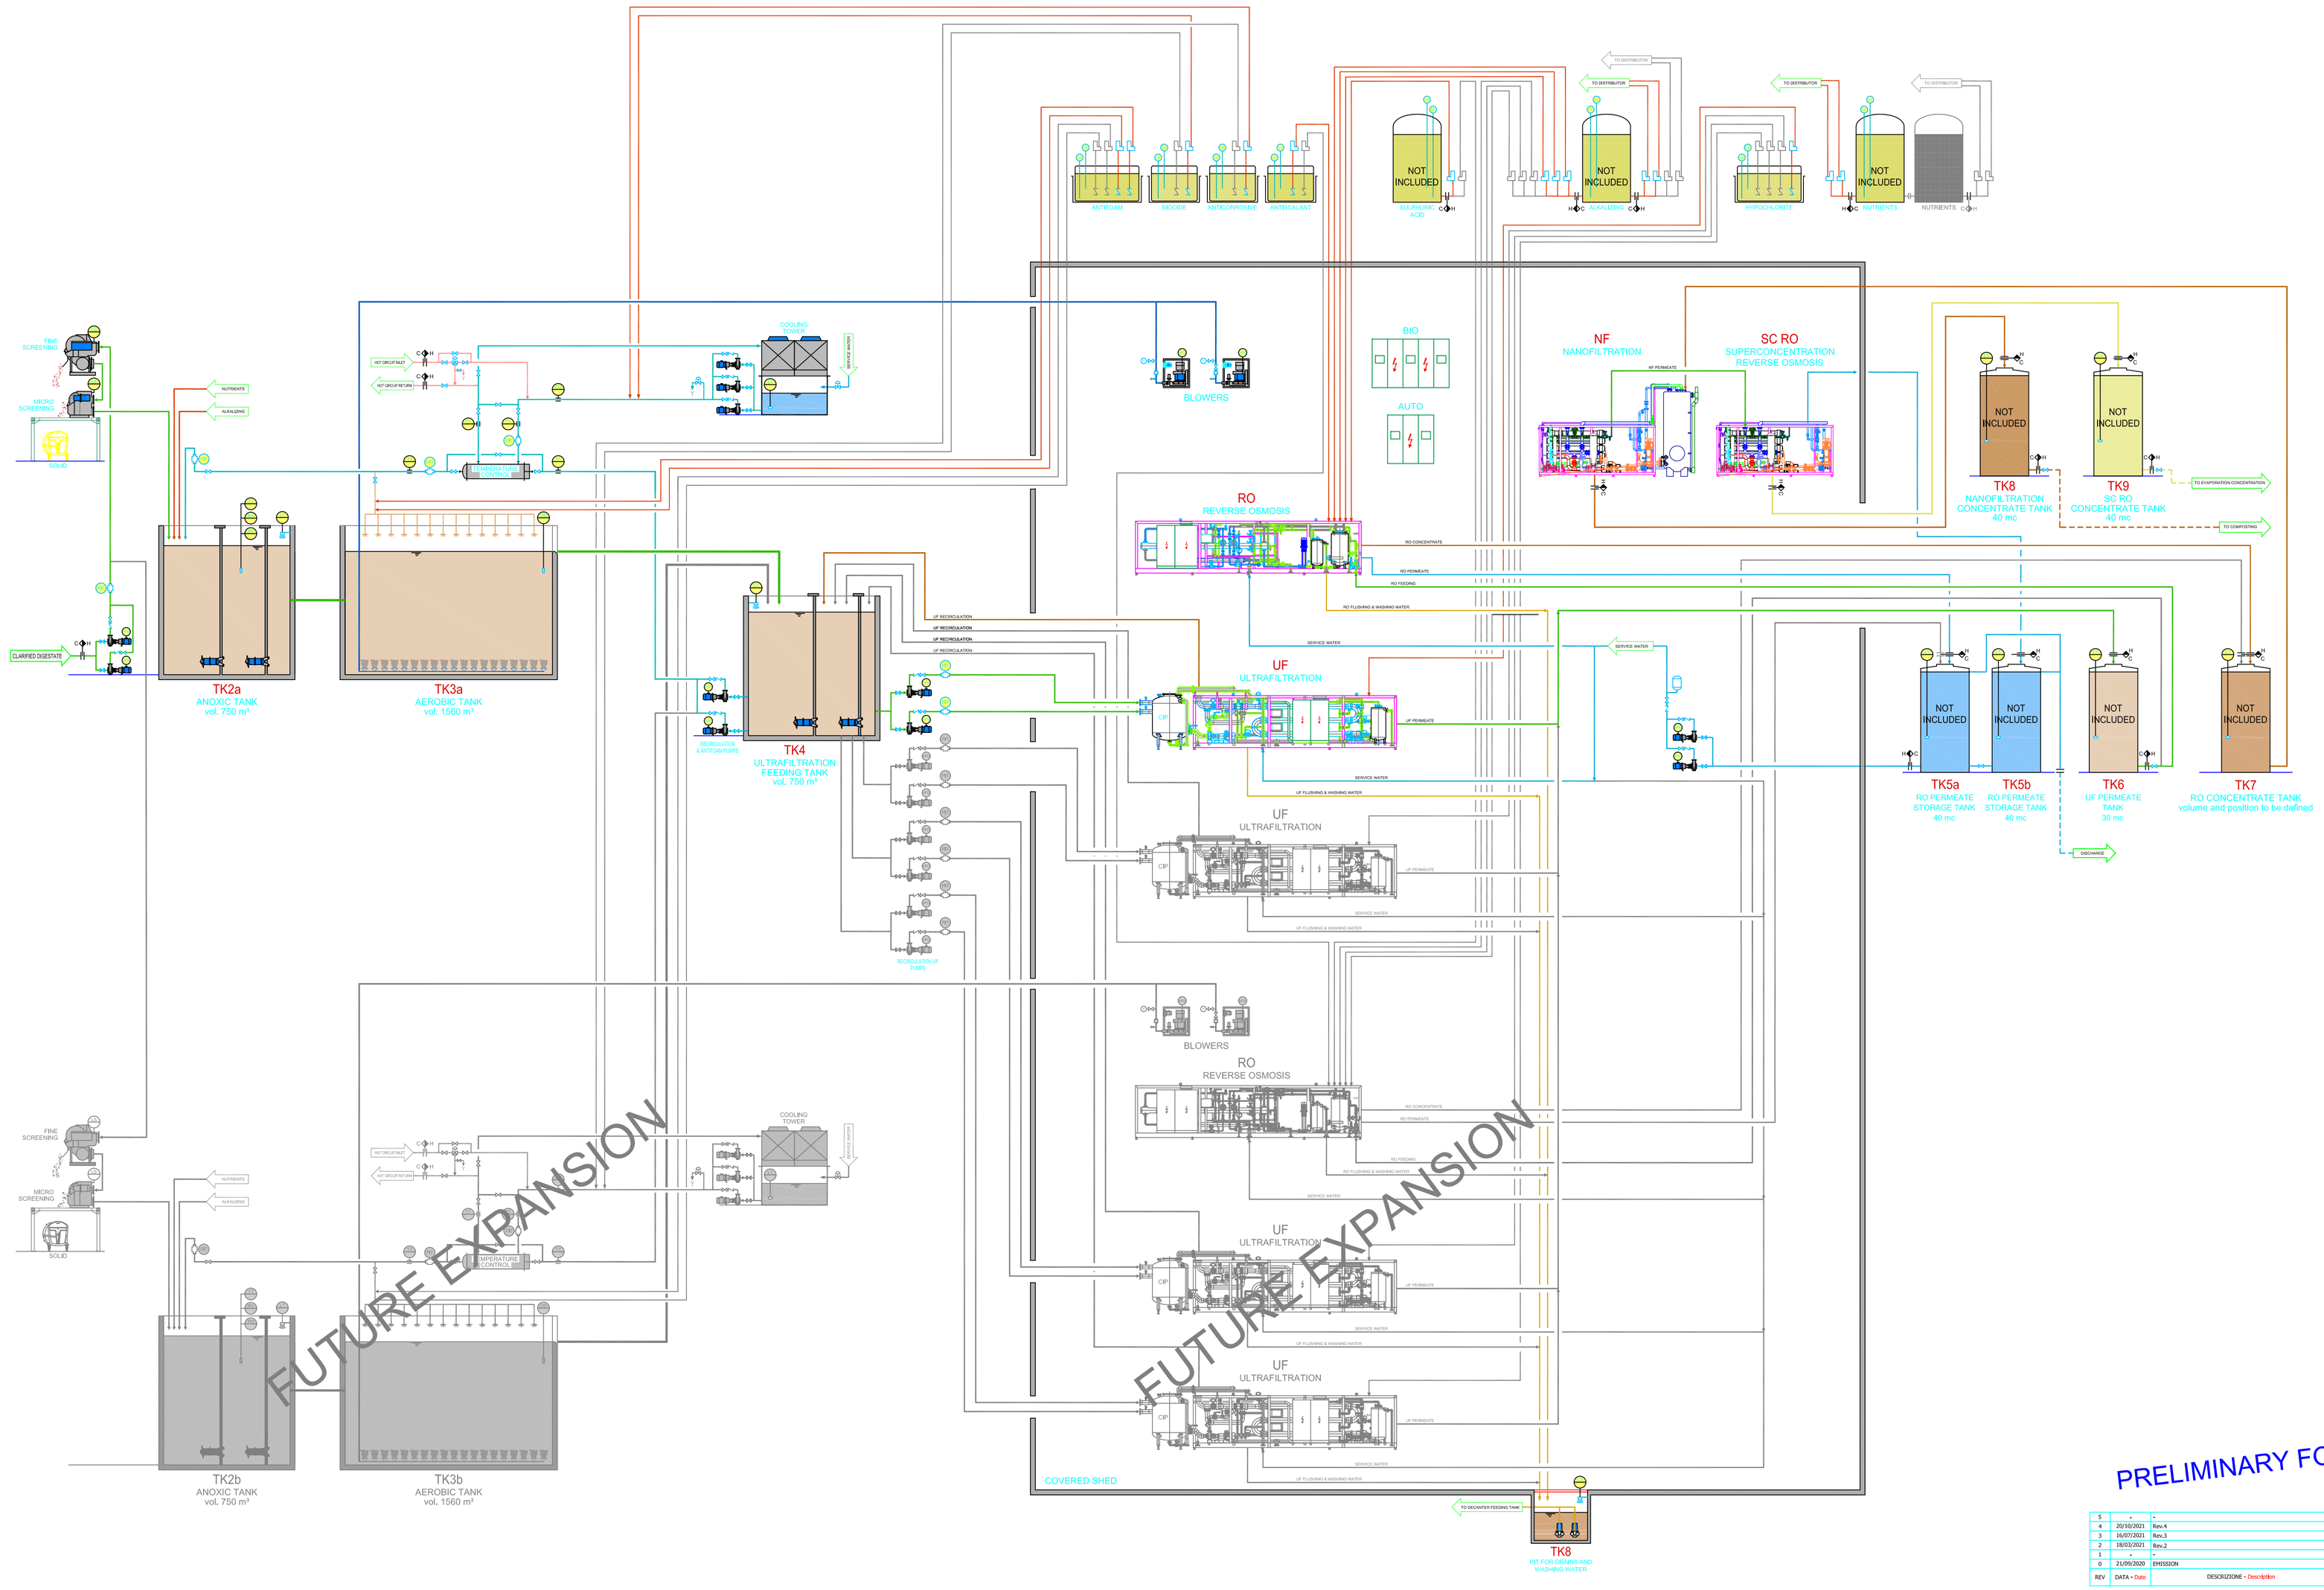

PRELIMINARY FOR OFFER

REV.	DATA • Date	DESCRIZIONE • Description	DISEGN. Drawn	CONTR. Checked	VERIFIC. Verified	APPROV. Approved
5	-	-	-	-	-	-
4	20/10/2021	Rev.4	PEGORARO	BIASIN	BIASIN	BRIANI
3	16/07/2021	Rev.3	POLATO	BIASIN	BIASIN	BRIANI
2	18/03/2021	Rev.2	PEGORARO	ARESU	ARESU	BRIANI
1	-	-	-	-	-	-
0	21/09/2020	EMISSION	PEGORARO	ARESU	ARESU	BRIANI

HYDROTECH ENGINEERING
Advanced water Technologies

DISEGNO N° / Drawing-N° HT-20-203-0-1-R4

Foglio / Sheet 1 / 1

Title: ANAEROBIC DIGESTATE TREATMENT

Oggetto / Object: PRELIMINARY FLOW-SHEET STANDARD VERSION - COVERED EQUIPMENTS

Committente / Customer: BIO ENERGY DEVCO (BIC)

Disegnato / Drawn	PEGORARO	20/10/2021
Controllato / Checked	ARESU	20/10/2021
Verificato / Verified	ARESU	20/10/2021
Approvato / Approved	BRIANI	20/10/2021

Commessa / Job n° -

Formato / Size A0

Scala / Scale 1:1

This drawing is property of HYDROTECH ENGINEERING s.r.l. company. All rights reserved.

DATE / FILE NAME: HT-20-203-0-1-R4 | HT-20-203-0-1-R3

units of measurement in: mm

scale plotting 1:1

HYDROTECH ENGINEERING