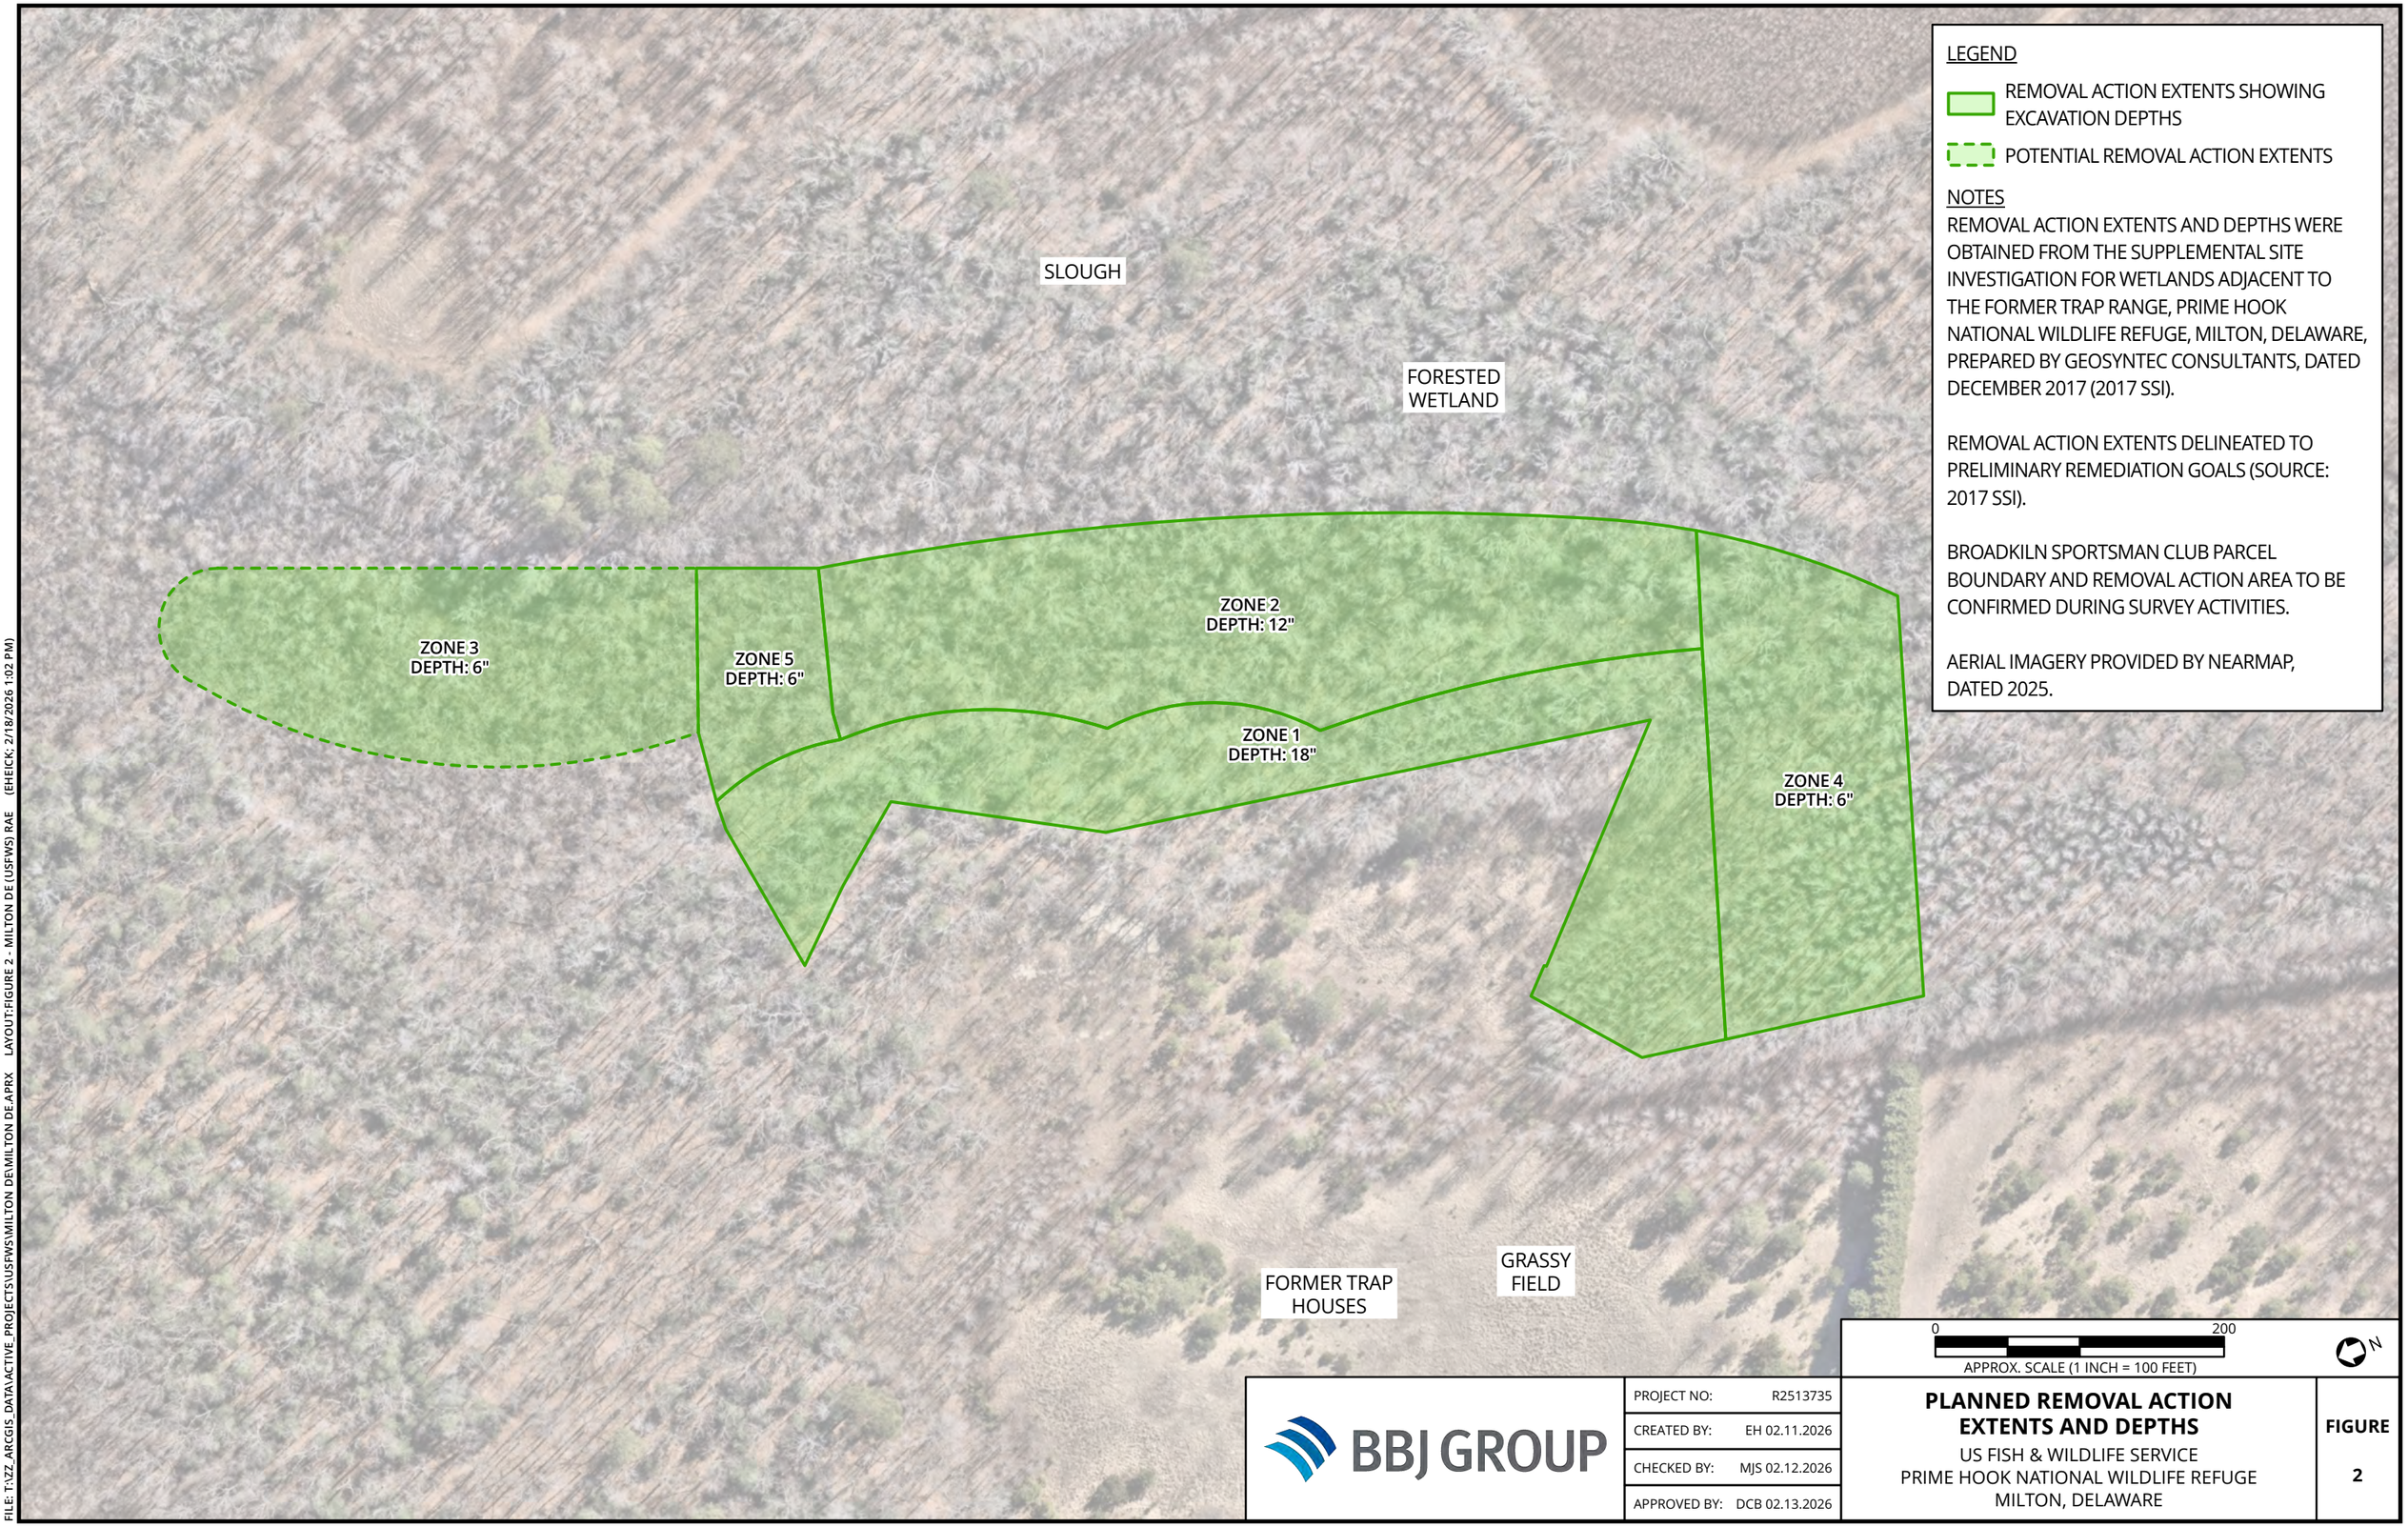

LEGEND

REMOVAL ACTION EXTENTS SHOWING EXCAVATION DEPTHS

POTENTIAL REMOVAL ACTION EXTENTS

NOTES

REMOVAL ACTION EXTENTS AND DEPTHS WERE OBTAINED FROM THE SUPPLEMENTAL SITE INVESTIGATION FOR WETLANDS ADJACENT TO THE FORMER TRAP RANGE, PRIME HOOK NATIONAL WILDLIFE REFUGE, MILTON, DELAWARE, PREPARED BY GEOSYNTEC CONSULTANTS, DATED DECEMBER 2017 (2017 SSI).

REMOVAL ACTION EXTENTS DELINEATED TO PRELIMINARY REMEDIATION GOALS (SOURCE: 2017 SSI).

BROADKILN SPORTSMAN CLUB PARCEL BOUNDARY AND REMOVAL ACTION AREA TO BE CONFIRMED DURING SURVEY ACTIVITIES.

AERIAL IMAGERY PROVIDED BY NEARMAP, DATED 2025.

0 200

APPROX. SCALE (1 INCH = 100 FEET)

N

BBJ GROUP

PROJECT NO:	R2513735
CREATED BY:	EH 02.11.2026
CHECKED BY:	MJS 02.12.2026
APPROVED BY:	DCB 02.13.2026

PLANNED REMOVAL ACTION EXTENTS AND DEPTHS

US FISH & WILDLIFE SERVICE
PRIME HOOK NATIONAL WILDLIFE REFUGE
MILTON, DELAWARE

FIGURE 2

FILE: T:\ZZ_ARCGIS_DATA\ACTIVE_PROJECTS\USFWS\MILTON DE\MILTON DE.APRX LAYOUT:FIGURE 2 - MILTON DE (USFWS) RAE (EHEICK; 2/18/2026 1:02 PM)