CENTURY ENGINEERING
A Kleinfelder Company

Monday, August 25, 2025

Mr. Matt Jones
Department of Natural Resource and Environmental Control
Division of Water
89 Kings Highway
Dover, DE 19901

SUBJECT: Campground and Recreational Facility Improvements: Trap Pond State Park
DNREC Wetlands and Subaqueous Lands Permit

Dear Mr. Jones:

On behalf of our client, DNREC Division of Parks and Recreation (Parks), Century Engineering, LLC (Century) is pleased to inform the Wetlands and Subaqueous Lands Section about the Campground and Recreational Facility Improvements projects. Parks received an Economic Development Administration (EDA) Campground Improvement Grant and is proposing campground improvements throughout the state. This permit request is for the proposed improvements at Trap Pond State Park (project) located at Trap Pond in Laurel, Delaware in Sussex County (38.526890, -75.477521).

The project is completely within the boundary of Trap Pond State Park which is bordered by Goose Nest Road to the north, Little Hill Road to the east, forest and agricultural land to the south and west. Proposed improvements at Trap Pond State Park include campground expansion to include additional pull-thru sites for RVs and camper cabins, replacing existing yurts with full-service cabins, relocating the existing youth primitive camping area, and upgrading the boat rental facility to house existing park operations pertaining to boat rentals (and bathrooms) and to provide storage. The boat rental facility will not have impacts to DNREC-regulated wetlands or subaqueous lands. Six (6) new/upgraded docks with accessible launches are also proposed in various locations throughout the park. Docks will consist of an aluminum kayak launch dock, aluminum gangway, graded aggregate base course, timber abutment, kayak chute, and concrete sidewalk. Structures will be supported by piles on upland areas and there will be no fill in subaqueous lands. Given the location and nature of the project, complete avoidance of adverse environmental impacts is impractical however, anticipated impacts are minimal. The proposed action does not include dredging or fill. In total, the proposed docks will create 0.0684 acres of permanent shading over subaqueous lands. This application package provides the documentation supporting a request for a Wetlands and Subaqueous Lands Permit.

The waters and wetlands within the project area are not jurisdictional to the U.S. Army Corps of Engineers, therefore no federal permits are required.

Based on the Century wetland delineation, the proposed improvements will have the following impacts (refer to Attachments, Impacts Map):

DNREC IMPACT ID	TYPE	IMPACT DESCRIPTION	RESOURCE	IMPACT AREA (AC)	LOSS (AC)
1	PERMANENT	SHADING FROM DOCK	SUBAQUEOUS LAND	0.0128	0.0000
2	PERMANENT	SHADING FROM DOCK	SUBAQUEOUS LAND	0.0099	0.0000
3	PERMANENT	SHADING FROM DOCK	SUBAQUEOUS LAND	0.0125	0.0000
4	PERMANENT	SHADING FROM DOCK	SUBAQUEOUS LAND	0.0127	0.0000
5	PERMANENT	SHADING FROM DOCK	SUBAQUEOUS LAND	0.0105	0.0000
6	PERMANENT	SHADING FROM DOCK	SUBAQUEOUS LAND	0.0099	0.0000
			DNREC TOTAL PERMANENT IMPACTS	0.0684-AC	
			DNREC TOTAL TEMPORARY IMPACTS	0.0000-AC	
			DNREC TOTAL LOSS	0.0000-AC	

Consultation with USFWS indicated the presence of the proposed endangered tricolored bat (*Perimyotis subflavus*) and the proposed threatened monarch butterfly (*Danaus plexippus*), but proposed project activities are "not likely to adversely affect" (NLAA) federally listed rare, threatened, or endangered species. A tree cutting/trimming time of year restriction (TOYR) will be in effect from March 15th to July 31st to avoid impacts to the proposed endangered tricolored bat. There were no species listed on the NOAA Essential Fish Habitats (EFH) mapper or the NOAA Fisheries Section 7 mapper.

In a letter dated March 20th, 2025, DNREC- Species Conservation and Research Program (SCRP) indicated that the project area does not lie within a State natural Heritage site or a Delaware National Estuarine Research Reserve. The blackbanded sunfish (*Enneacanthus chaetodon*), Delmarva fox squirrel (*Sciurus niger cinereus*), scarlet snake (*Cemophora coccinea*), pale bluet (*Enallagma pallidum*), treetop emerald (*Somatochlora provocans*), and alewife floater (*Anodonta implicate*) are Species of Greatest Conservation Need (SGCN) in the Delaware Wildlife Action Plan (DEWAP) that were found within the project limits. In-water work will be prohibited from April 1st to July 15th to avoid impacts to the sunfish. Bald Cypress removal will be avoided as much as possible.

The Delaware State Historic Preservation office (SHPO) was notified of the project on February 27, 2025. SHPO sent a letter to DNREC on May 14, 2025 indicating that there are no known historic structures within the area of potential effect (APE) but there are at least six pre-Contact archaeological sites within or immediately adjacent to the APE. A Phase I archaeological survey was recommended and is currently in the planning stages. Project activities will not commence until the survey is complete and SHPO issues an approval to proceed.

Should you have any questions or require additional information, please do not hesitate to contact me.

Sincerely,

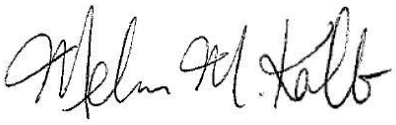

Missy Kalb, CE
Senior Environmental Scientist

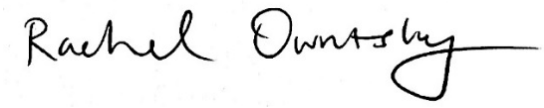

Rachel Owrutsky
Environmental Scientist

CENTURY ENGINEERING, LLC, A KLEINFELDER COMPANY

Attachments:

- DNREC WSLS Application Form
- DNREC WSLS Appendix A – Boat Docking Facilities
- Vicinity, USGS, Aerial, Parcel Boundaries Maps
- State Regulated Wetlands Impacts Map
- Design plan sheets
- RTE Correspondence
- Historical/Archaeological Correspondence
- Photolog

cc: William Miller III, DNREC
Elizabeth Chandler, Century Engineering, LLC
Alex Schmidt, Century Engineering, LLC

WETLANDS AND SUBAQUEOUS LANDS SECTION PERMIT APPLICATION FORM

For Subaqueous Lands, Wetlands, Marina and 401 Water Quality Certification Projects

State of Delaware
Department of Natural Resources and Environmental Control
Division of Water

Wetlands and Subaqueous Lands Section

APPLICATION FOR APPROVAL OF
SUBAQUEOUS LANDS, WETLANDS, MARINA
AND WATER QUALITY CERTIFICATION PROJECTS

Last Revised on: March 28, 2017

PLEASE READ THE FOLLOWING INSTRUCTIONS CAREFULLY

Application Instructions:

1. Complete each section of this basic application and appropriate appendices as thoroughly and accurately as possible. Incomplete or inaccurate applications will be returned.

2. All applications must be accompanied by a scaled plan view and cross-section view plans that show the location and design details for the proposed project. Full construction plans must be submitted for major projects.

3. All applications must have an original signature page and proof of ownership or permitted land use agreement.

4. Submit an original and two (2) additional copies of the application (total of 3) with the appropriate application fee and public notice fee* (prepared in separate checks) to:

Department of Natural Resources and Environmental Control
Wetlands and Subaqueous Lands Section
89 Kings Highway
Dover, Delaware 19901

*Application and public notice fees are non-refundable regardless of the Permit decision or application status.

5. No construction may begin at the project site before written approval has been received from this office.

Helpful Information:

1.	Tax Parcel Information:	New Castle County	(302) 395-5400
		Kent County	(302) 736-2010
		Sussex County	(302) 855-7878
2.	Recorder of Deeds:	New Castle County	(302) 571-7550
		Kent County	(302) 744-2314
		Sussex County	(302) 855-7785

3. A separate application and/or approval may be required through the Army Corps of Engineers. Applicants are strongly encouraged to contact the Corps for a determination of their permitting requirements. For more information, contact the Philadelphia District Regulator of the Day at (215) 656-6728 or visit their website at: http://www.nap.usace.army.mil/Missions/Regulatory.aspx.

4. For questions about this application or the Wetlands and Subaqueous Lands Section, contact us at (302) 739-9943 or visit our website at: http://www.dnrec.delaware.gov/wr/Services/Pages/WetlandsAndSubaqueousLands.aspx. Office hours are Monday through Friday 8:00 AM to 4:30 PM, except on State Holidays.

APPLICANT'S REVIEW BEFORE MAILING

DID YOU COMPLETE THE FOLLOWING?

X	Yes	BASIC APPLICATION
X	Yes	SIGNATURE PAGE (Page 3)
X	Yes	APPLICABLE APPENDICES
X	Yes	SCALED PLAN VIEW
X	Yes	SCALED CROSS-SECTION OR ELEVATION VIEW PLANS
X	Yes	VICINITY MAP
N/A	Yes	COPY OF THE PROPERTY DEED & SURVEY
N/A	Yes	THREE (3) COMPLETE COPIES OF THE APPLICATION PACKET
N/A	Yes	APPROPRIATE APPLICATION FEE & PUBLIC NOTICE FEE (Separate checks made payable to the State of Delaware)

Submit 3 complete copies of the application packet to:

Department of Natural Resources and Environmental Control
Wetlands and Subaqueous Lands Section
89 Kings Highway
Dover, Delaware 19901

Before signing and mailing your application packet, please read the following:

The Department requests that the contractor or party who will perform the construction of your proposed project, if other than the applicant, sign the application signature page along with the applicant in the spaces provided. When the application is signed by the contractor as well as the applicant, the Department will issue the Permit to both parties. For Leases, the contractor will receive a separate construction authorization that will make them subject to all of the terms and conditions of the Lease relating to the construction

Section 1: Applicant Identification

1. Applicant's Name: William Miller III
   Mailing Address: Capital Program Administrator
   DNREC Division of Parks and Recreation
   89 Kings Hwy
   Dover, DE 19901
   Telephone #: 302-739-9240
   Fax #: _____
   E-mail: bill.miller@delaware.gov

2. Consultant's Name: Missy Kalb
   Mailing Address: 550 S Bay Road
   Dover, DE 19901
   Company Name: Century Engineering, LLC
   Telephone #: 302.450.3419
   Fax #: _____
   E-mail: MKalb@kleinfelder.com

3. Contractor's Name: _____
   Mailing Address: _____
   Company Name: _____
   Telephone #: _____
   Fax #: _____
   E-mail: _____

Section 2: Project Description

4. Check those that apply:
☑ New Project/addition to existing project? ☐ Repair/Replace existing structure? (If checked, must answer #16)

5. Project Purpose (attach additional sheets as necessary):

The purpose of this project is to make campground improvements at Trap Pond State Park. Improvements include 6 upgraded/new docks with accessible launches, installing additional pull-thru sites for RVs and camper cabins, replacing existing yurts with full-service cabins, relocating the existing youth primitive camping area, and upgrading the boat rental facility to house existing park operations pertaining to boat rentals (and bathrooms) and to provide storage.

☑	A. Boat Docking Facilities		G. Bulkheads		N. Preliminary Marina Checklist
	B. Boat Ramps		H. Fill		O. Marinas
	C. Road Crossings		I. Rip-Rap Sills and Revetments		P. Stormwater Management
	D. Channel Modifications/Dams		J. Vegetative Stabilization		Q. Ponds and Impoundments
	E. Utility Crossings		K. Jetties, Groins, Breakwaters		R. Maintenance Dredging
	F. Intake or Outfall Structures		M. Activities in State Wetlands		S. New Dredging

Section 3: Project Location

7. Project Site Address: 38.526890, -75.477521
   Trap Pond Rd, Laurel, DE 19956
   County: ☐ N.C. ☐ Kent ☑ Sussex
   Site owner name (if different from applicant): _____
   Address of site owner: _____

8. Driving Directions: Going south on DE-1 from Dover, take US-113 in Milford. Turn right onto Trap Pond Rd. Take a slight right onto Rd 62. Turn right onto Adams Rd. Turn right onto DE-24 W. Turn left onto Trap Pond Rd. Destination is on the left.
(Attach a vicinity map identifying road names and the project location)

9. Tax Parcel ID Number: 332-6.00-1.00, 232-22.00-8.00 Subdivision Name: _____

WSLS Use Only: **Permit #s:** _____ _____ _____ _____

Type **SP** ☐ **SL** ☐ **SU** ☐ **WE** ☐ **WQ** ☐ **LA** ☐ **SA** ☐ **MP** ☐ **WA** ☐

Corps Permit: SPGP 18 ☐ **20** ☐ **Nationwide Permit #:** _____ **Individual Permit #**_____
Received Date: _____ **Project Scientist:** _____
Fee Received? Yes ☐ **No** ☐ **Amt: $**_____ **Receipt #:** _____
Public Notice #: _____ **Public Notice Dates: ON** _____ **OFF**_____

Section 3: Project Location (Continued)

10. Name of waterbody at Project Location: Trap Pond waterbody is a tributary to: N/A

11. Is the waterbody: ☐ Tidal ☑ Non-tidal Waterbody width at mean low or ordinary high water Varies, avg. 650 ft.

12. Is the project: ☑ On public subaqueous lands? ☐ On private subaqueous lands?*
☐ In State-regulated wetlands? ☐ In Federally-regulated wetlands?

*If the project is on private subaqueous lands, provide the name of the subaqueous lands owner:

(Written permission from the private subaqueous lands owner must be included with this application)

13. Present Zoning: ☐ Agricultural ☐ Residential ☐ Commercial ☐ Industrial ☑ Other

Section 4: Miscellaneous

14. A. List the names and complete mailing addresses of the immediately adjoining property owners on all sides of the project (attach additional sheets as necessary):
All immediately adjoining property is owned by the State of Delaware.

B. For wetlands and marina projects, list the names and complete mailing addresses of property owners within a 1,000 foot radius of the project (attach additional sheets as necessary):
See attached table.

15. Provide the names of DNREC and/or Army Corps of Engineers representatives whom you have discussed the project with:
Bill Miller (PM) Jamie Colligan (USACE)

A. Have you had a State Jurisdictional Determination performed on the property? ☐ Yes ☑ No
B. Has the project been reviewed in a monthly Joint Permit Processing Meeting? ☐ Yes ☑ No
*If yes, what was the date of the meeting? _____

16. Are there existing structures or fill at the project site in subaqueous lands? ☑ Yes ☐ No
*If yes, provide the permit and/or lease number(s):
SP-425/04, SU-265/05, SP-283/11,LA-226/12, SP-087/17, LA-057/19

*If no, were structures and/or fill in place prior to 1969? ☐ Yes ☐ No

17. Have you applied for or obtained a Federal permit from the Army Corps of Engineers?
☐ No ☐ Pending ☐ Issued ☐ Denied Date: _____

Type of Permit: _____ Federal Permit or ID #: _____

18. Have you applied for permits from other Sections within DNREC?
☐ No ☐ Pending ☐ Issued ☐ Denied Date: _____ Permit or ID #: _____

Type of permit (circle all that apply): Septic Well NPDES Storm Water

Other: _____

Section 5: Signature Page

19. Agent Authorization:

If you choose to complete this section, all future correspondence to the Department may be signed by the duly authorized agent. In addition, the agent will become the primary point of contact for all correspondence from the Department.

I do not wish to authorize an agent to act on my behalf ☐

I wish to authorize an agent as indicated below ☐

I, William Miller III, hereby designate and authorize Missy Kalb
(Name of Applicant) (Name of Agent)
to act on my behalf in the processing of this application and to furnish any additional information requested by the Department.

Authorized Agent's Name: Missy Kalb
Mailing Address: 550 S Bay Road
Dover, DE 19901

Telephone #: 302.450.3419
Fax #:
E-mail: MKalb@kleinfelder.com

20. Agent's Signature:

I hereby certify that the information on this form and on the attached plans are true and accurate to the best of my knowledge. I further understand that the Department may request information in addition to that set forth herein if deemed necessary to appropriately consider this application.

Agent's Signature Date 6/4/2025

21. Applicant's Signature:

I hereby certify that the information on this form and on the attached plans are true and accurate to the best of my knowledge and that I am required to inform the Department of any changes or updates to the information provided in this application. I further understand that the Department may request information in addition to that set forth herein if deemed necessary to appropriately consider this application. I grant permission to authorized Department representatives to enter upon the premises for inspection purposes during working hours.

Applicant's Signature Date 6/18/25

William Miller III
Print Name

22. Contractor's Signature:

I hereby certify that the information on this form and on the attached plans are true and accurate to the best of my knowledge, and that I am required to inform the Department of any changes or updates to the information provided in this application. I further understand that the Department may request information in addition to that set forth herein if deemed necessary to appropriately consider this application.

TBD
Contractor's Name Date

Print Name

PARCEL ID	LAST NAME	FIRST NAME	MAILING ADDRESS	COMMUNITY	STATE	ZIP	SUBDIVISION	DESCRIPTION	PARCEL	ACRES
332-6.00-1.00	DELAWARE	STATE OF	PO BOX 778	DOVER	DE	19903	N. SD. RD #72	*60450* 560 AC.S	1	560
332-5.00-11.00	KEHNAST	CECELIA M.	14677 TRAP POND RD	LAUREL	DE	19956	N SIDE RD TRAPPE	POND TO LAUREL	11	1
332-5.00-10.00	HUDSON	NORMA JEAN	14687 TRAP POND RD	LAUREL	DE	19956	N/TRUSSUM POND-	TRAP POND	10	15
332-5.00-12.00	HUDSON	NORRIS T	14670 TRAP POND RD	LAUREL	DE	19956	S/RD TRESHAM	POND -TRAP POND	12	14.95
332-6.00-1.00	DELAWARE	STATE OF	PO BOX 778	DOVER	DE	19903	N. SD. RD #72	*60450* 560 AC.S	1	560
232-22.00-8.00	DELAWARE	STATE OF	PO BOX 778	DOVER	DE	19903	ON TRAP POND	*44,150*	8	495.85
232-22.00-6.21	TAMOSAITIS	FLORA S	15779 GOOSE NEST RD	LAUREL	DE	19956	LOT 13A		6.21	0
232-22.00-6.00	THOMPSON	JAMES BLAIR	PO BOX 52	NASSAU	DE	19969	THE WOODS ON TRAP	POND	6	1
232-22.00-9.00	THOMPSON	JAMES BLAIR	PO BOX 52	NASSAU	DE	19969	THE WOODS ON TRAP	POND	9	1.03
232-22.00-6.13	MUTELL	RICHARD K	15687 GOOSE NECK RD	LAUREL	DE	19956	N/S RD 450	1120' E RD 449	6.13	0
232-22.00-6.12	CRAIGHEAD	FRANCES CUSTODIAN FOR	511 HARBOUR DR	OCEAN CITY	MD	21842	LOT 3A		6.12	0
232-22.00-6.17	KAPPLEMAN	PALMER L & IRENE E	15737 GOOSE NESTRD	LAUREL	DE	19956		LOT 9A	6.17	0
232-22.00-6.15	VANDENMEYDENBERG	JOSEPHUS A L	15717 GOOSE NEST RD	LAUREL	DE	19956	N SD RT 450	1320' E RT 449	6.15	0
232-22.00-1.03	DELAWARE	STATE OF	P O BOX 1401 ATN:J BROWN	DOVER	DE	19901	W SD RD 449	LOT W/IMP	1.03	0
232-22.00-7.00	ROBINSON	DONNA L.	14896 TRAP POND RD	LAUREL	DE	19956	E. SIDE CO. RT. 499	LOT WITH IMP	7	0
232-22.00-37.00	THE WOODS AT TRAP	POND HOMEOWNERS	16102 WILLOW WAY	LAUREL	DE	19956	THE WOODS ON TRAP	POND	37	4.1
232-22.00-6.07	LOWREY	MICHAEL J & MELANIE A	14930 TRAP POND RD	LAUREL	DE	19956	E/CO RD 449	LOT 4	6.07	0
232-22.00-6.09	SPENCE	CYNTHIA J	14940 TRAP POND RD	LAUREL	DE	19956		LOT 5	6.09	0
232-22.00-6.11	DECKER	MARC A & KATHRYN A	22949 ATLANTA RD	SEAFORD	DE	19973	LOT 2A		6.11	0
232-22.00-6.18	KONDASH	DEBRA J	15745 GOOSE NEST RD	LAUREL	DE	19956	N/RT 450	LOT 10A	6.18	0
232-22.00-6.19	TRIPP	HOWARD LEROY III & JAMI	15695 GOOSE NEST RD	LAUREL	DE	19956	LOT 11A		6.19	0
232-22.00-6.20	PANUSKA	CAROLYN M	107 SHETLAND HILLS DR	LUTHERVILLE	MD	21093		LOT 12A	6.2	0
232-22.00-6.08	DEN-HERDER	PETER J & LINDA W	15657 GOOSE NEST RD	LAUREL	DE	19956	N/RT 450	800' E/RT 449	6.08	0
232-22.00-11.00	THOMPSON	ROBERT W TRUSTEE	PO BOX 655	LAUREL	DE	19956	THE WOODS ON TRAP	POND	11	1
232-22.00-6.01	ROBINSON	DONNA L	14896 TRAP POND RD	LAUREL	DE	19956	CO. ROAD 449	LOT	6.01	0
232-22.00-6.10	ROBINSON	DONNA L.	14896 TRAP POND RD	LAUREL	DE	19956		LOT 2	6.1	0
232-22.00-6.03	PHULESAR	VISHNEW N & BIBI S	14950 TRAP POND RD	LAUREL	DE	19956	SE/RD 449		6.03	0
232-22.00-1.00	GORLICH	JAMES W & JOANNE V	207 S WILSON ST	LAUREL	DE	19956	1.97 ACRES	N/W SD RD 449	1	1.97
232-22.00-8.00	DELAWARE	STATE OF	PO BOX 778	DOVER	DE	19903	ON TRAP POND	*44,150*	8	495.85
232-22.00-2.00	DELMARVA	CHRISTIAN SERVICE CAMP	400 CONCORD RD	SEAFORD	DE	19973	CO RD 449 PARCEL 2	OF TRACT 2 31.50 AC	2	31.5
232-22.00-1.02	FAULKNER	MARCIA A	14895 TRAP POND RD	LAUREL	DE	19956	N/W SD. RT. 449	ADJOINING TRAPPE PND	1.02	2
232-22.00-8.00	DELAWARE	STATE OF	PO BOX 778	DOVER	DE	19903	ON TRAP POND	*44,150*	8	495.85
232-22.00-10.00	HEARN	SAMUEL H JR & ILENE R	15710 CYPRESS CT	LAUREL	DE	19956	THE WOODS ON TRAP	POND	10	1.11
232-22.00-6.22	GIBSON	SAMUEL T	15789 GOOSE NEST RD	LAUREL	DE	19956	LOT 14A		6.22	0
232-22.00-6.02	WEBB	PAUL F & KATHLEEN S	15729 GOOSE NEST RD	LAUREL	DE	19956	CO RD 450	LOT W/IMP	6.02	0
232-22.00-1.01	LOWREY	RODNEY J & ALICE M	14919 TRAP POND RD	LAUREL	DE	19956	COUNTY RD 449		1.01	2
232-22.00-8.00	DELAWARE	STATE OF	PO BOX 778	DOVER	DE	19903	ON TRAP POND	*44,150*	8	495.85

BOAT DOCKING FACILITIES

Any boat docking facility for more than four (4) vessels is considered a marina facility (see definitions and explanations section) and requires the applicant to complete Appendices N and O, and make application to the U. S. Army Corps of Engineers for approval.

Please make sure answers to all of the questions in this appendix correspond with information on the application drawings.

1. Briefly describe the project. (Attach additional sheets as necessary.)

This project involves making campground improvements at Trap Pond State Park. Improvements include installing additional pull-thru sites for RVs and camper cabins, replacing existing yurts with full-service cabins, relocating the existing youth primitive camping area, and upgrading the boat rental facility to house existing park operations pertaining to boat rentals (and bathrooms) and to provide storage. 6 boat docks around the pond will be removed and upgraded in place of old docks.

2. Please provide numbers and dimensions as follows: Please see attached table

Structure Type	Number of Support Pilings	Dimensions (Channelward of MHW or OHW)		Dimensions (Channelward of MLW- n/a for non-tidal water)		New, repair or maintain
Dock, Pier, Lift, gangway		Width ____ ft.	Length ___ ft.	Width ____ ft.	Length ___ ft.	
Freestanding Pilings	Number					

Mooring Buoy: How many moorings will be installed? _____
What will be used for the anchor(s)? _____
Anchor/Mooring Block Weight _____
Anchor Line Scope (Length or Ratio) _____
Water Depth at Mooring Location _____

N/A

3. Approximately how wide is the waterway at this project site? _____ ft. (measured from MLW to MLW)

Non-tidal pond is ~1000 ft across at widest width.

4. What will be the mean low water depth at the most channelward end of the mooring facility? _____ ft.

N/A, non-tidal

5. What type of material(s) will be used for construction of the mooring facility (e.g. salt treated wood, aluminum, fiberglass floats, etc.) Use of creosote-treated wood is prohibited.

Aluminum decking, timber abutments, vinyl bumpers will be used to make the docks/kayak launches.

6. Circle any of the following items that are proposed over subaqueous lands:
Fish Cleaning Stations/Benches/Ladders/Water Lines/ Satellite/Electric Lines/ Handrails/Other (Describe)

If any of the items are circled above, include their dimensions and location on the application drawings.

Site (Plan Sheet)	Structure Type	# of Support Pilings Channelward of OHW	Dimensions Channelward of OHW		New, repair, or maintain
			Width (ft)	Length (ft)	
Site 1 (C404, C405)	Hinged Gangway/Pier	0	4.5	29.5	New
	Floating Dock + Kayak Launch	5	15.75	16	
	Hinged Kayak Chute	0	5.75	29.5	
Site 2 (C406, C407)	Hinged Gangway/Pier	0	4.5	15.1	New
	Floating Dock + Kayak Launch	5	15.75	16	
	Hinged Kayak Chute	0	5.75	18.4	
Site 3 (C408, C409)	Hinged Gangway/Pier	0	4.5	27.5	Repair/Replace
	Floating Dock + Kayak Launch	5	15.75	16	
	Hinged Kayak Chute	0	5.75	28.9	
Site 4 (C410, C411)	Hinged Gangway/Pier	0	4.5	29.5	Repair/Replace
	Floating Dock + Kayak Launch	5	15.75	16	
	Hinged Kayak Chute	0	5.75	28.7	
Site 5 (C412, C413)	Hinged Gangway/Pier	0	4.5	19.7	New
	Floating Dock + Kayak Launch	5	15.75	16	
	Hinged Kayak Chute	0	5.75	19.3	
Site 6 (C414, C415)	Hinged Gangway/Pier	0	4.5	18.8	New
	Floating Dock + Kayak Launch	5	15.75	16	
	Hinged Kayak Chute	0	5.75	15.25	
Freestanding Pilings	0				

7. What will be the distance from the most channelward end of the docking facility to the edge of any natural or man-made channel? _____ ft. All docks are within 2500 ft from any channel (Hitch Pond Branch or Thompson Branch)

8. Describe the vessels that will be berthed at the docking facility. Please draw proposed vessel locations on plans and drawings. "Vessels" are kayaks and canoes.

   Make/model_____ length _____ width _____ draft _____
   Make/model_____ length _____ width _____ draft _____
   Make/model_____ length _____ width _____ draft _____
   Make/model_____ length _____ width _____ draft _____

9. Please provide a copy of the current state registration or Coast Guard Certificate of Documentation for each motorized vessel listed above. N/A

10. Give the number and type of each Marine Sanitation Device (e.g. MSD III, Portable toilet) that will be used on vessels to be docked at the facility. N/A. 2 bathrooms will be built inside the kayak/canoe rental facility on upland area. They will be connected to a new septic system.

11. Is there currently a residence on the property? _____ Yes ✓ No

12. Do you plan to reach the boat docking facility from your own upland property? _____ Yes ✓ No If "No", explain your proposed means of access and provide documentation of easement or documentation authorizing access if you intend to cross someone else's property. Docks on State of DE property

13. Will any portion of the structure be located in privately owned underwater land (such as a pond or lagoon) owned by someone other than the applicant? ____Yes ✓ No.
    If yes, written permission of the underwater land owner must be provided with this application.

14. What is the width of the waterfront property frontage adjacent to subaqueous lands? _____ft.
    Will any portion of the structure or any vessel be placed within 10 feet of your neighbor's property line? _____ Yes ✓ No
    If yes, a letter of no objection from the adjacent property owner must be included with this application.

Docks on State of DE property

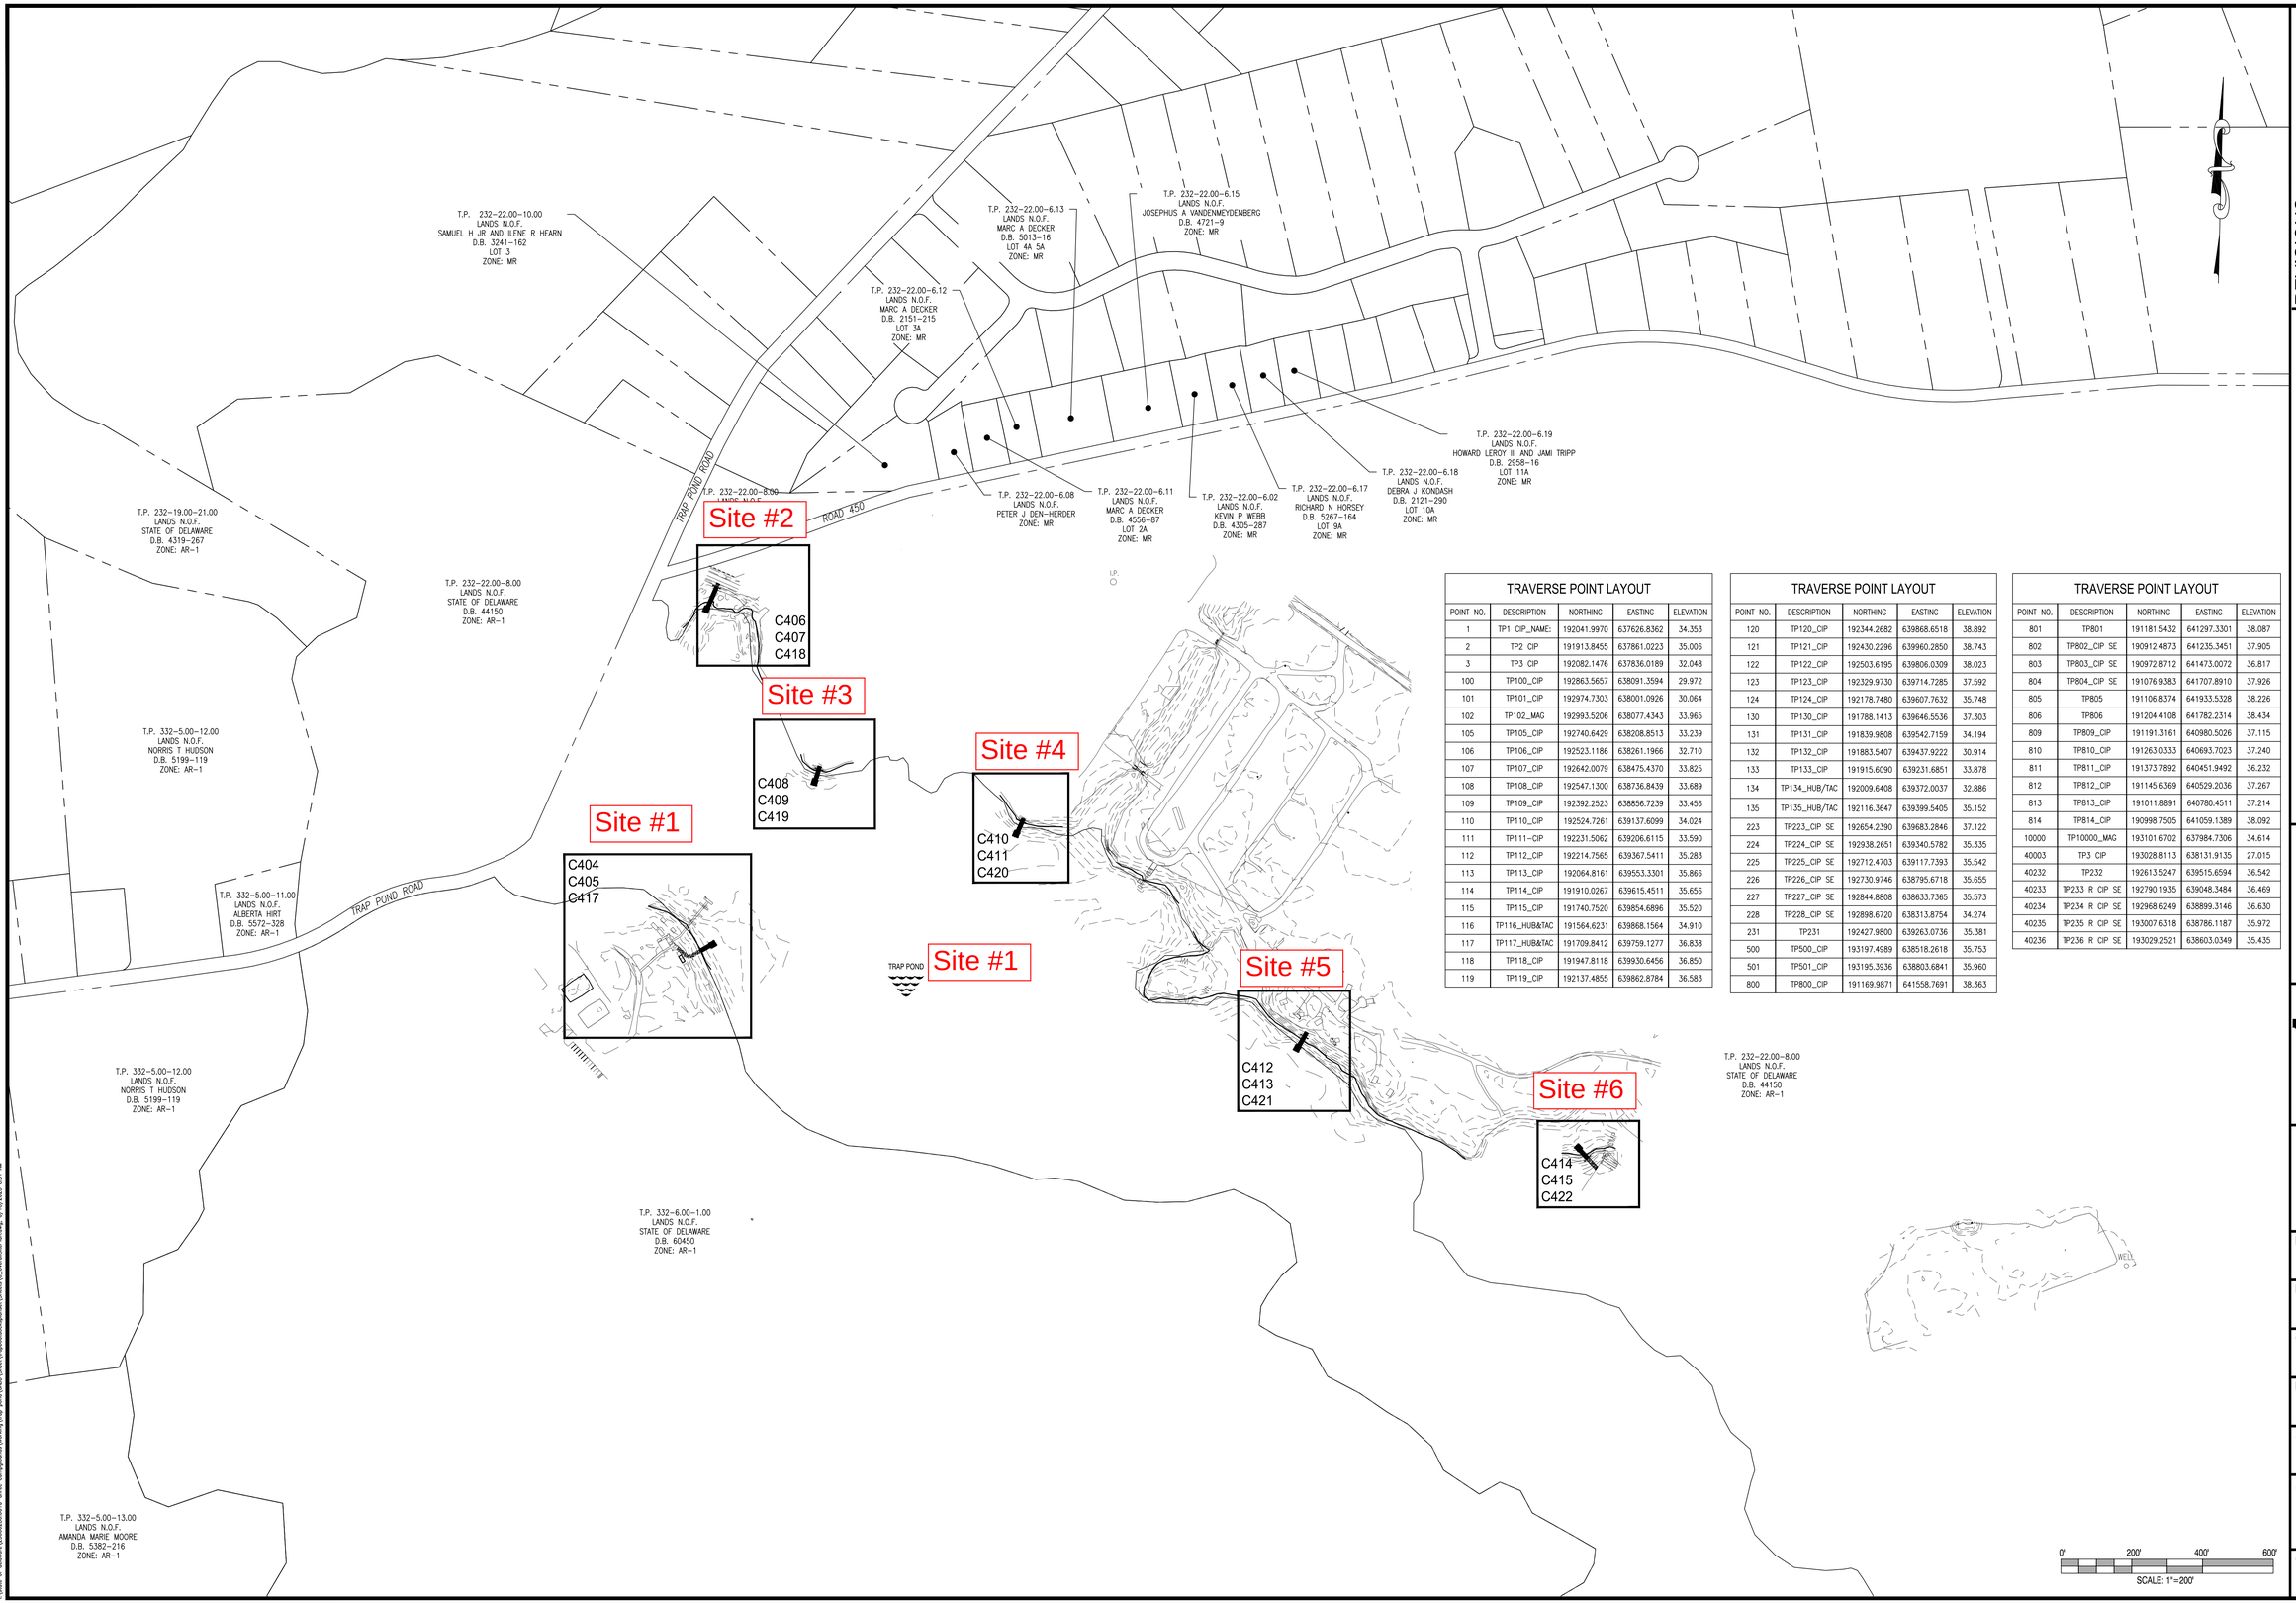

TRAVERSE POINT LAYOUT				
POINT NO.	DESCRIPTION	NORTHING	EASTING	ELEVATION
1	TP1 CIP_NAME:	192041.9970	637626.8362	34.353
2	TP2 CIP	191913.8455	637861.0223	35.006
3	TP3 CIP	192082.1476	637836.0189	32.048
100	TP100_CIP	192863.5657	638091.3594	29.972
101	TP101_CIP	192974.7303	638001.0926	30.064
102	TP102_MAG	192993.5206	638077.4343	33.965
105	TP105_CIP	192740.6429	638208.8513	33.239
106	TP106_CIP	192523.1186	638261.1966	32.710
107	TP107_CIP	192642.0079	638475.4370	33.825
108	TP108_CIP	192547.1300	638736.8439	33.689
109	TP109_CIP	192392.2523	638856.7239	33.456
110	TP110_CIP	192524.7261	639137.6099	34.024
111	TP111-CIP	192231.5062	639206.6115	33.590
112	TP112_CIP	192214.7565	639367.5411	35.283
113	TP113_CIP	192064.8161	639553.3301	35.866
114	TP114_CIP	191910.0267	639615.4511	35.656
115	TP115_CIP	191740.7520	639854.6896	35.520
116	TP116_HUB&TAC	191564.6231	639868.1564	34.910
117	TP117_HUB&TAC	191709.8412	639759.1277	36.838
118	TP118_CIP	191947.8118	639930.6456	36.850
119	TP119_CIP	192137.4855	639862.8784	36.583

TRAVERSE POINT LAYOUT				
POINT NO.	DESCRIPTION	NORTHING	EASTING	ELEVATION
120	TP120_CIP	192344.2682	639868.6518	38.892
121	TP121_CIP	192430.2296	639960.2850	38.743
122	TP122_CIP	192503.6195	639806.0309	38.023
123	TP123_CIP	192329.9730	639714.7285	37.592
124	TP124_CIP	192178.7480	639607.7632	35.748
130	TP130_CIP	191788.1413	639646.5536	37.303
131	TP131_CIP	191839.9808	639542.7159	34.194
132	TP132_CIP	191883.5407	639437.9222	30.914
133	TP133_CIP	191915.6090	639231.6851	33.878
134	TP134_HUB/TAC	192009.6408	639372.0037	32.886
135	TP135_HUB/TAC	192116.3647	639399.5405	35.152
223	TP223_CIP SE	192654.2390	639683.2846	37.122
224	TP224_CIP SE	192938.2651	639340.5782	35.335
225	TP225_CIP SE	192712.4703	639117.7393	35.542
226	TP226_CIP SE	192730.9746	638795.6718	35.655
227	TP227_CIP SE	192844.8808	638633.7365	35.573
228	TP228_CIP SE	192898.6720	638313.8754	34.274
231	TP231	192427.9800	639263.0736	35.381
500	TP500_CIP	193197.4989	638518.2618	35.753
501	TP501_CIP	193195.3936	638803.6841	35.960
800	TP800_CIP	191169.9871	641558.7691	38.363

TRAVERSE POINT LAYOUT				
POINT NO.	DESCRIPTION	NORTHING	EASTING	ELEVATION
801	TP801	191181.5432	641297.3301	38.087
802	TP802_CIP SE	190912.4873	641235.3451	37.905
803	TP803_CIP SE	190972.8712	641473.0072	36.817
804	TP804_CIP SE	191076.9383	641707.8910	37.926
805	TP805	191106.8374	641933.5328	38.226
806	TP806	191204.4108	641782.2314	38.434
809	TP809_CIP	191191.3161	640980.5026	37.115
810	TP810_CIP	191263.0333	640693.7023	37.240
811	TP811_CIP	191373.7892	640451.9492	36.232
812	TP812_CIP	191145.6369	640529.2036	37.267
813	TP813_CIP	191011.8891	640780.4511	37.214
814	TP814_CIP	190998.7505	641059.1389	38.092
10000	TP10000_MAG	193101.6702	637984.7306	34.614
40003	TP3 CIP	193028.8113	638131.9135	27.015
40232	TP232	192613.5247	639515.6594	36.542
40233	TP233 R CIP SE	192790.1935	639048.3484	36.469
40234	TP234 R CIP SE	192968.6249	638899.3146	36.630
40235	TP235 R CIP SE	193007.6318	638786.1187	35.972
40236	TP236 R CIP SE	193029.2521	638603.0349	35.435

REVISIONS:

DATE:	DESCRIPTION:	BY:

TRAP POND STATE PARK
TRAP POND BOAT DOCK REPLACEMENT

INDEX PLAN

SEAL:

ALEXANDER E. SCHMID
LICENSE
NO. 16139
PROFESSIONAL ENGINEER
STATE OF DELAWARE

06-20-2025

CIVIL ENGINEER:

CENTURY ENGINEERING
A Kleinfelder Company

CEI CONTRACT NO.: 25000286.001A

DELAWARE
DIVISION OF PARKS AND RECREATION

DESIGNED BY: EMC

DRAWN BY: ZTP

CHECKED BY: AES

DATE: JUNE 2025

SCALE: 1" = 200'

SHEET NO.: C403

CONTRACT NO.: —

I:\state of delaware\25000286.001a-zeroc compground\Working\dwg pond\CADD\Sheet\Vorgabedateien\Sheet\C_Overall\Plan.dwg, 6/18/2025 8:51 AM

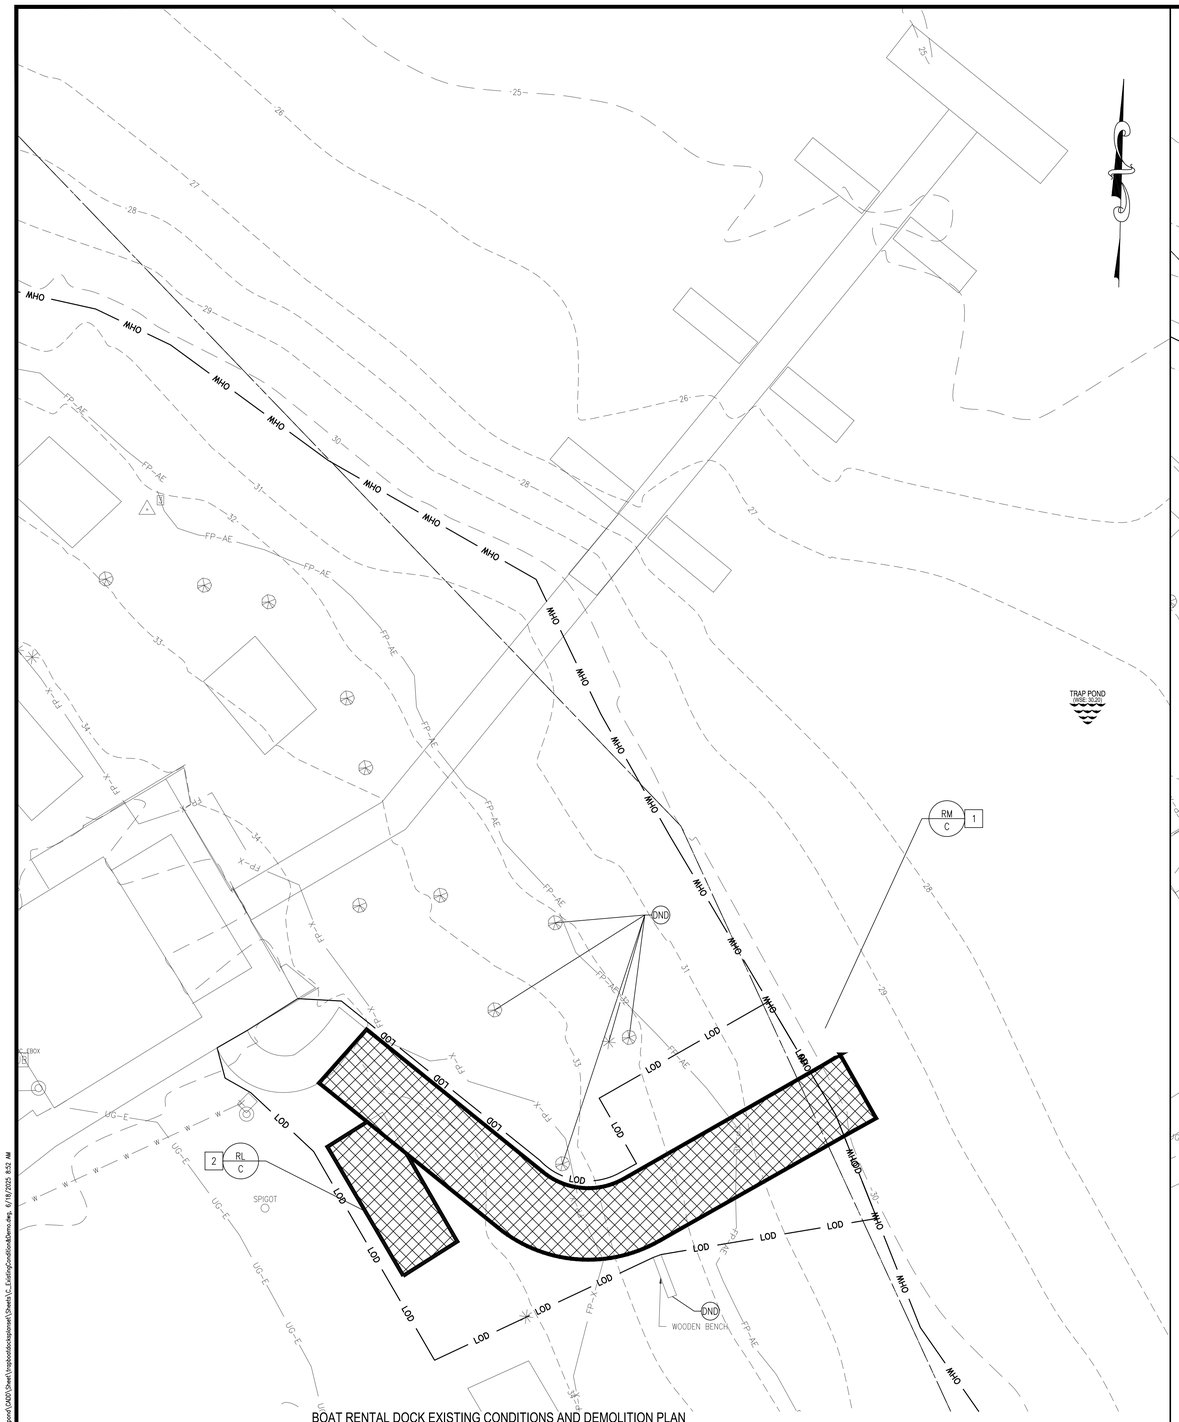

BOAT RENTAL DOCK EXISTING CONDITIONS AND DEMOLITION PLAN

SCALE: 1" = 10'

DEMOLITION NOTES

1. CONTRACTOR TO CLEAR AND GRUB.
2. CONTRACTOR TO RELOCATE EXISTING BOAT RACK.

NOTES:

1. CONTRACTOR SHALL NOT DISTURB ANY UTILITY LINE UNLESS SPECIFICALLY NOTED.
2. CONTRACTOR SHALL FLAG ALL TREES GREATER THAN 8" DIAMETER AT BREAST HEIGHT. OWNER SHALL REVIEW AND APPROVE ALL FLAGGED TREES PRIOR TO REMOVAL.
3. CONTRACTOR ACCESS ROUTE SHALL BE APPROVED BY THE OWNER PRIOR TO SITE ACCESS.
5. EXISTING POND WATER SURFACE ELEVATION = 30.20' BASED UPON SURVEY PERFORMED BY CENTURY ENGINEERING ON AUGUST 2024. OHW LINE REFLECTS DETERMINED WATER LINE AS OF THE SAME DATE.
6. PORTIONS OF THE SITE ARE WITHIN A MAPPED 100 YEAR FLOODPLAIN. 100 YEAR FLOOD ELEVATION VARIES BETWEEN 26.00' AND 39.00'.

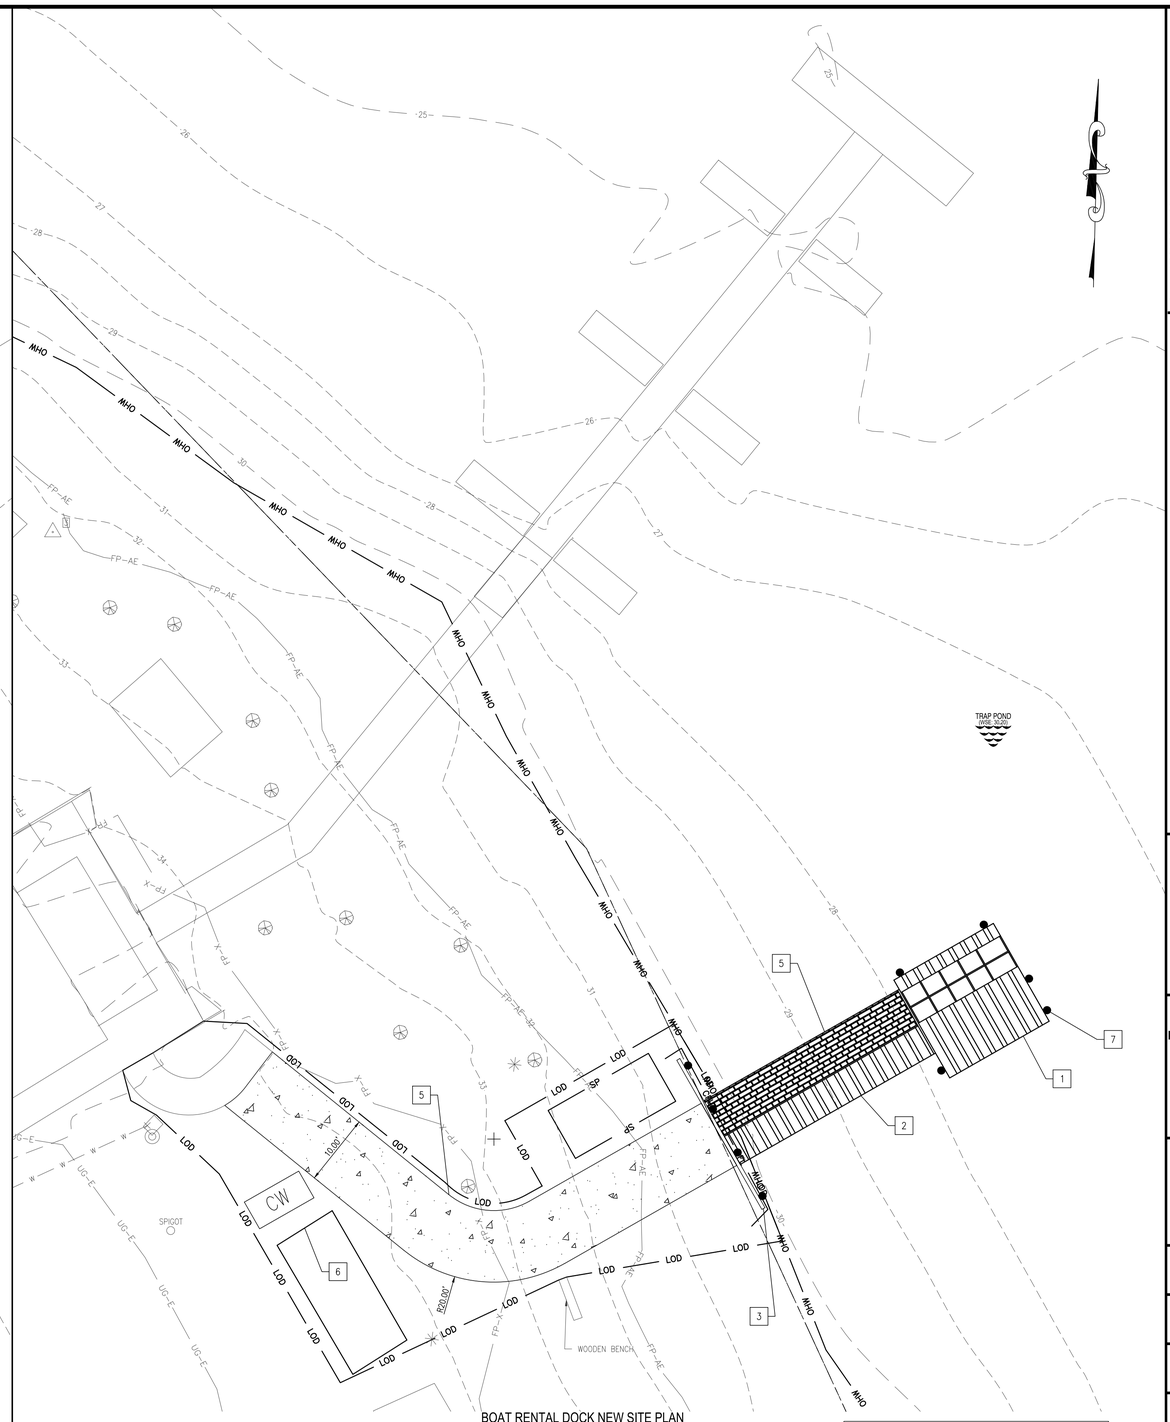

BOAT RENTAL DOCK NEW SITE PLAN

SCALE: 1" = 10'

GENERAL NOTES

1. PROPOSED ALUMINUM KAYAK LAUNCH DOCK
2. PROPOSED ALUMINUM GANGWAY
3. PROPOSED TIMBER ABUTMENT.
4. PROPOSED KAYAK CHUTE.
5. PROPOSED 6" CONCRETE SIDEWALK (DELDOT SPECIFICATION 501). SEE DETAIL 4/C424.
6. RELOCATED BOAT RACK.
7. PROPOSED TIMBER PILE (DELDOT SPECIFICATION 605)..

TRAVERSE POINT LAYOUT

POINT NO.	DESCRIPTION	NORTHING	EASTING	ELEVATION
1	TP1 CIP_NAME:	192041.9970	637626.8362	34.353
2	TP2 CIP	191913.8455	637861.0223	35.006
3	TP3 CIP	192082.1476	637836.0189	32.048

0' 10' 20' 30'

SCALE: 1"=10'

REVISIONS:

DATE:	DESCRIPTION:	BY:

TRAP POND STATE PARK
TRAP POND BOAT DOCK REPLACEMENT

BOAT RENTAL DOCK SITE PLAN

SEAL:

ALEXANDER E. SCHMIDT LICENSE NO. 16139 PROFESSIONAL ENGINEER DELAWARE

06-20-2025

CIVIL ENGINEER:

CENTURY ENGINEERING
A Kleinfelder Company

CEI CONTRACT NO.: 25000286.001A

DELAWARE DIVISION OF PARKS AND RECREATION

DESIGNED BY: EMC

DRAWN BY: ZTP

CHECKED BY: AES

DATE: JUNE 2025

SCALE: 1" = 10'

SHEET NO.: C404

CONTRACT NO.: —

I:\state of delaware\25000286.001a-dnrec campgrounds\Working\trap pond\CAD\Sheet\topbotdocksplanset\Sheets\C_ExistingConditionsAllItems.dwg, 6/18/2025 8:52 AM

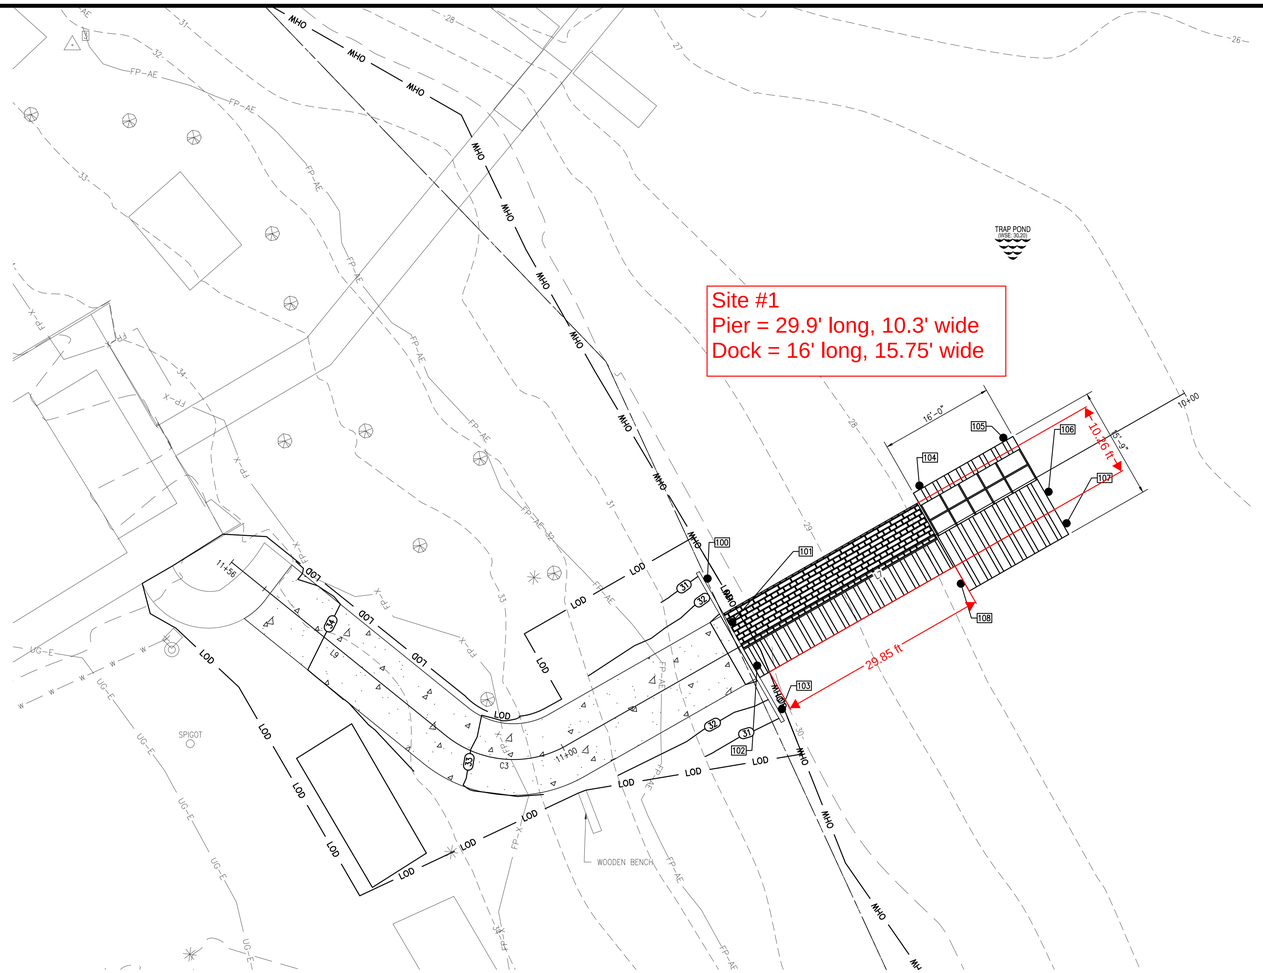

BOAT RENTAL DOCK LAYOUT
SCALE: 1" = 10'

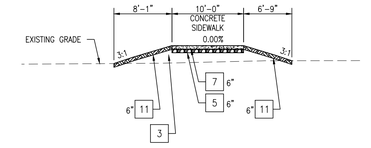

BOAT RENTAL SIDEWALK TYPICAL SECTION STA. 10+71.74 TO 10+76.74
SCALE: 1" = 10'

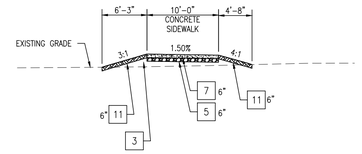

BOAT RENTAL SIDEWALK TYPICAL SECTION STA. 10+76.74 TO 11+48.97
SCALE: 1" = 10'

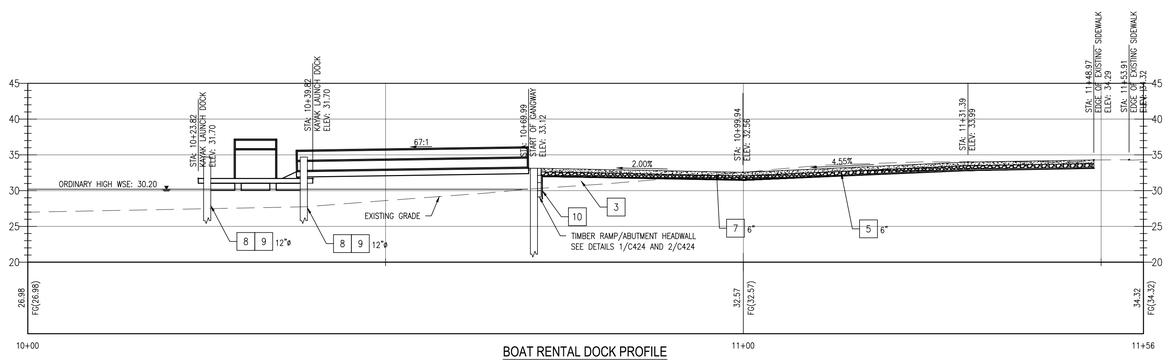

BOAT RENTAL DOCK PROFILE
HORIZONTAL SCALE: 1" = 10'
VERTICAL SCALE: 1" = 1'

TRAVERSE POINT LAYOUT

POINT NO.	DESCRIPTION	NORTHING	EASTING	ELEVATION
1	TP1 CIP_NAME:	192041.9970	637626.8362	34.353
2	TP2 CIP	191913.8455	637861.0223	35.006
3	TP3 CIP	192082.1476	637836.0189	32.048

BOAT RENTAL DOCK ALIGNMENT

NUMBER	LENGTH	START STA.	END STA.	LINE/CHORD DIRECTION	START NORTHING	START EASTING	END NORTHING	END EASTING
L7	99.40	10+00.00	10+99.40	S60° 18' 37.67"W	192033.4961	637991.4428	191984.2644	637905.0940
C3	17.976	10+99.40	11+17.37	N85° 21' 25.80"W	191984.2644	637905.0940	191985.6340	637888.2297
L9	38.54	11+17.37	11+55.91	N51° 01' 29.27"W	191985.6340	637888.2297	192009.8750	637858.2681

BOAT RENTAL DOCK PILE LAYOUT

POINT NO.	NORTHING	EASTING	TOP ELEV.	TIP ELEV.
100	192007.5801	637924.7888	33.12	16.26
101	192001.4991	637928.2559	33.12	16.26
102	191995.4180	637931.7230	33.12	16.26
103	191989.3369	637935.1901	33.12	16.26
104	192020.5767	637954.3987	34.70	13.47
105	192027.2633	637966.1264	34.70	13.47
106	192019.7189	637972.4423	34.70	13.47
107	192015.3075	637974.9575	34.70	13.47
108	192006.8746	637960.1965	34.70	13.47

REFERENCED DELDOT ITEMS

PLAN CALLOUT	DELDOT SPECIFICATION SECTION	DESCRIPTION
1	201	CLEARING AND GRUBBING
2	202	EXCAVATION AND EMBANKMENT
3	209	BORROW, TYPE F
4	211	REMOVAL OF STRUCTURES AND OBSTRUCTIONS
5	301	GRADED AGGREGATE BASE COURSE FOR GABC, TYPE B
6	302	DELAWARE NO. 10 STONE
7	501	PCC PAVEMENT
8	605	PROVIDE TIMBER PILES – TREATED 12"
9	605	INSTALL TIMBER PILES – 12"
10	708	GEOTEXTILES SEPERATION
11	908	TOPSOIL, 6" DEPTH

0' 10' 20' 30'
SCALE: 1"=10'

REVISIONS:

DATE:	DESCRIPTION:	BY:

TRAP POND STATE PARK
TRAP POND BOAT DOCK REPLACEMENT

BOAT RENTAL DOCK SITE LAYOUT AND PROFILE

SEAL:
ALEXANDER E. SCHMID
LICENSE
NO. 16139
PROFESSIONAL ENGINEER
06-20-2025

CIVIL ENGINEER:
CENTURY ENGINEERING
A Kleinfelder Company

CEI CONTRACT NO.: 25000286.001A

DELAWARE
DIVISION OF PARKS AND RECREATION

DESIGNED BY: EMC
DRAWN BY: ZTP
CHECKED BY: AES
DATE: JUNE 2025
SCALE: 1" = 10'
SHEET NO.: C405
CONTRACT NO.: —

I:\state of delaware\25000286.001a--zeroc comgrounds\Working\eng prod\CADD\Sheet\Vpp\photostosplashset\[Sheet\C_SitePlan(1).dwg, 6/18/2025 8:53 AM

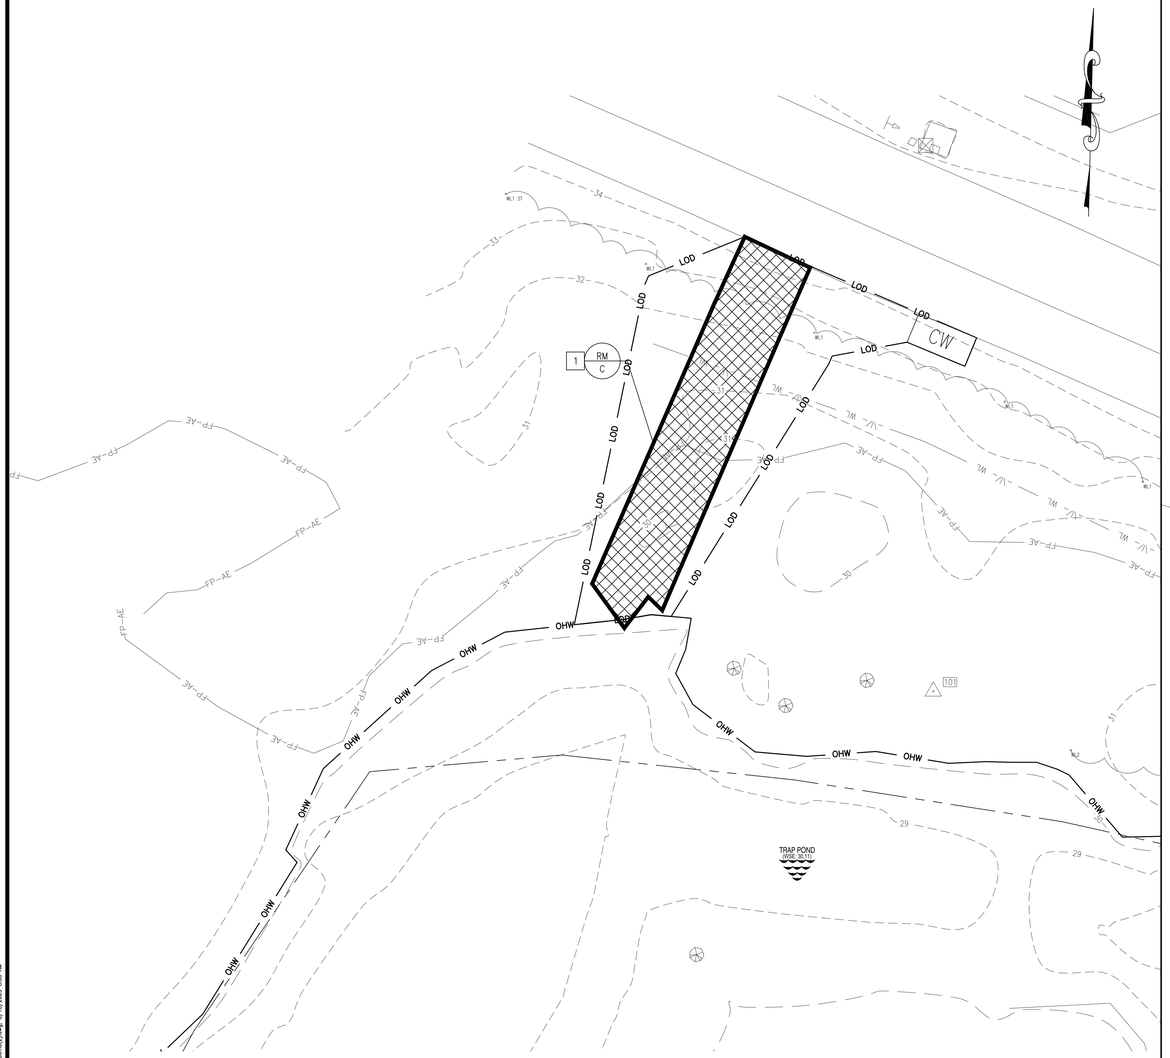

COURTESY DOCK EXISTING CONDITIONS AND DEMOLITION PLAN

SCALE: 1" = 10'

DEMOLITION NOTES

1 CONTRACTOR TO CLEAR AND GRUB.

NOTES:

1. CONTRACTOR SHALL NOT DISTURB ANY UTILITY LINE UNLESS SPECIFICALLY NOTED.
2. CONTRACTOR SHALL FLAG ALL TREES GREATER THAN 8" DIAMETER AT BREAST HEIGHT. OWNER SHALL REVIEW AND APPROVE ALL FLAGGED TREES PRIOR TO REMOVAL.
3. CONTRACTOR ACCESS ROUTE SHALL BE APPROVED BY THE OWNER PRIOR TO SITE ACCESS.
5. EXISTING POND WATER SURFACE ELEVATION = 30.20' BASED UPON SURVEY PERFORMED BY CENTURY ENGINEERING ON AUGUST 2024. OHW LINE REFLECTS DETERMINED WATER LINE AS OF THE SAME DATE.
6. PORTIONS OF THE SITE ARE WITHIN A MAPPED 100 YEAR FLOODPLAIN. 100 YEAR FLOOD ELEVATION VARIES BETWEEN 26.00' AND 39.00'.

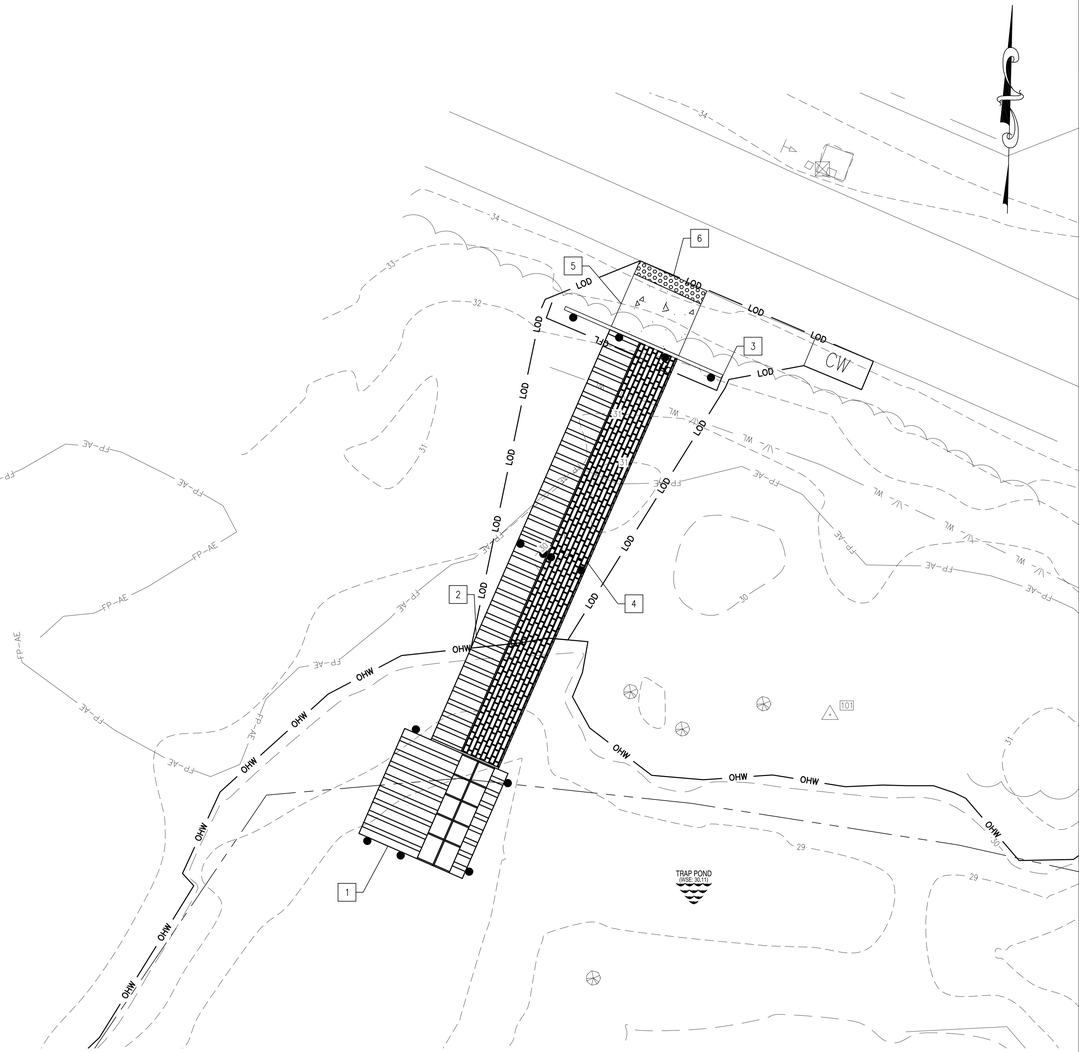

TRAVERSE POINT LAYOUT				
POINT NO.	DESCRIPTION	NORTHING	EASTING	ELEVATION
100	TP100_CIP	192863.5657	638091.3594	29.972
101	TP101_CIP	192974.7303	638001.0926	30.064
105	TP105_CIP	192740.6429	638208.8513	33.239
228	TP228_CIP SE	192898.6720	638313.8754	34.274
10000	TP10000_MAG	193101.6702	637984.7306	34.614
40003	TP3 CIP	193028.8113	638131.9135	27.015

COURTESY DOCK NEW SITE PLAN

SCALE: 1" = 10'

GENERAL NOTES

1. PROPOSED ALUMINUM KAYAK LAUNCH DOCK
2. PROPOSED ALUMINUM GANGWAY
3. TIMBER ABUTMENT.
4. PROPOSED KAYAK CHUTE.
5. PROPOSED 6" CONCRETE SIDEWALK (DELDOT SPECIFICATION 501. SEE DETAIL 4/C424.
6. PROPOSED TRUNCATED DOME.
7. PROPOSED TIMBER PILE (DELDOT SPECIFICATION 605).

0' 10' 20' 30'

1SCALE: 1"=10'

REVISIONS:

DATE:	DESCRIPTION:	BY:

TRAP POND STATE PARK
TRAP POND BOAT DOCK REPLACEMENT

COURTESY DOCK SITE PLAN

SEAL:

ALEXANDER E. SCHMID
LICENSE
NO. 16139
PROFESSIONAL ENGINEER
STATE OF DELAWARE

06-20-2025

CIVIL ENGINEER:

CENTURY ENGINEERING
A Kleinfelder Company

CEI CONTRACT NO.: 25000286.001A

DELAWARE
DIVISION OF PARKS AND RECREATION

DESIGNED BY: EMC

DRAWN BY: ZTP

CHECKED BY: AES

DATE: JUNE 2025

SCALE: 1" = 10'

SHEET NO.: C406

CONTRACT NO.: —

I:\state of delaware\25000286.001a-zeroc compounds\Working\eng pond\CAD\Sheet\Unpublished\plansheet\Sheets\C_ExistingConditionsAndDemo(21).dwg, 6/19/2025 8:53 AM

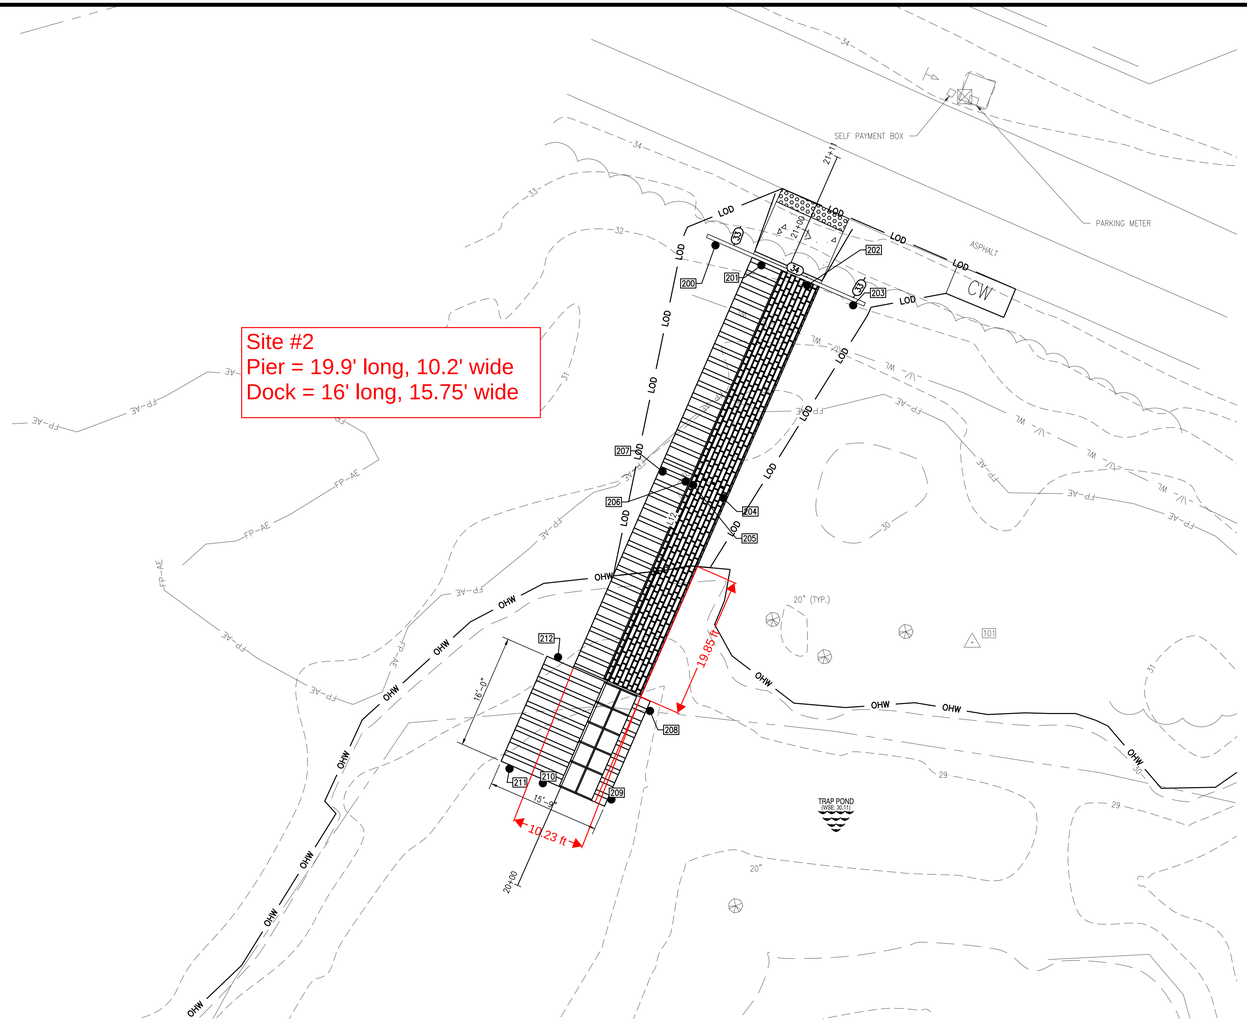

COURTESY DOCK LAYOUT
SCALE: 1" = 10'

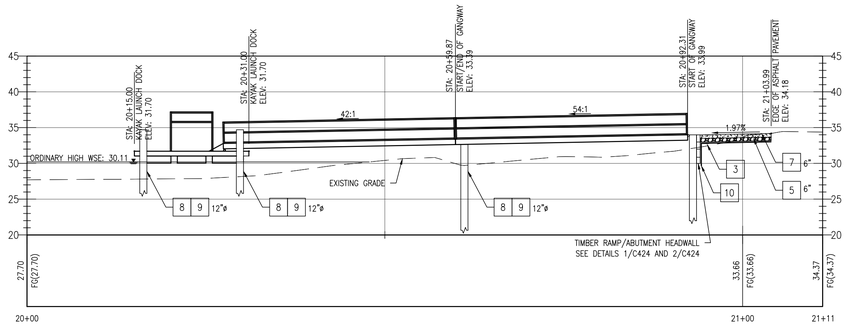

COURTESY DOCK PROFILE
HORIZONTAL SCALE: 1" = 10'
VERTICAL SCALE: 1" = 1'

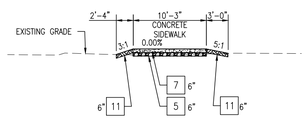

COURTESY DOCK TYPICAL SECTION
SCALE: 1" = 10'

TRAVERSE POINT LAYOUT

POINT NO.	DESCRIPTION	NORTHING	EASTING	ELEVATION
100	TP100_CIP	192863.5657	638091.3594	29.972
101	TP101_CIP	192974.7303	638001.0926	30.064
105	TP105_CIP	192740.6429	638208.8513	33.239
228	TP228_CIP SE	192898.6720	638313.8754	34.274
10000	TP10000_MAG	193101.6702	637984.7306	34.614
40003	TP3 CIP	193028.8113	638131.9135	27.015

COURTESY DOCK ALIGNMENT

NUMBER	LENGTH	START STA.	END STA.	LINE/CHORD DIRECTION	START NORTHING	START EASTING	END NORTHING	END EASTING
L12	111.19	20+00.00	21+11.19	N23° 41' 39.20"E	192940.7786	637937.5683	193042.5912	637982.2487

BOAT RAMP COURTESY DOCK PILE LAYOUT

POINT NO.	NORTHING	EASTING	TOP ELEV.	TIP ELEV.
200	193030.2539	637965.2061	33.99	18.12
201	193027.4557	637971.6225	33.99	18.12
202	193024.6575	637978.0389	33.99	18.12
203	193021.8593	637984.4553	33.99	18.12
204	192994.9321	637966.2901	32.65	15.70
205	192996.7493	637962.0825	32.65	15.70
206	192997.2305	637961.0198	32.65	15.70
207	192998.6296	637957.8116	32.65	15.70
208	192965.1717	637956.0569	34.70	13.81
209	192952.7972	637950.6604	34.70	13.81
210	192955.0634	637941.0859	34.70	13.81
211	192957.0933	637936.4311	34.70	13.81
212	192972.6819	637943.2132	34.70	13.81

REFERENCED DELDOT ITEMS

PLAN CALLOUT	DELDOT SPECIFICATION SECTION	DESCRIPTION
1	201	CLEARING AND GRUBBING
2	202	EXCAVATION AND EMBANKMENT
3	209	BORROW, TYPE F
4	211	REMOVAL OF STRUCTURES AND OBSTRUCTIONS
5	301	GRADED AGGREGATE BASE COURSE FOR GABC, TYPE B
6	302	DELAWARE NO. 10 STONE
7	501	PCC PAVEMENT
8	605	PROVIDE TIMBER PILES – TREATED 12"
9	605	INSTALL TIMBER PILES – 12"
10	708	GEOTEXTILES SEPERATION
11	908	TOPSOIL, 6" DEPTH

0' 10' 20' 30'
SCALE: 1"=10'

REVISIONS:
DATE: DESCRIPTION: BY:

TRAP POND STATE PARK
TRAP POND BOAT DOCK REPLACEMENT

COURTESY DOCK SITE LAYOUT AND PROFILE

SEAL:
ALEXANDER E. SCHMID
LICENSE
NO. 16139
PROFESSIONAL ENGINEER
06-20-2025

CIVIL ENGINEER:
CENTURY ENGINEERING
A Kleinfelder Company

CEI CONTRACT NO.: 25000286.001A

DESIGNED BY: EMC
DRAWN BY: ZTP
CHECKED BY: AES
DATE: JUNE 2025
SCALE: 1" = 10'
SHEET NO.: C407
CONTRACT NO.: —

I:\state of delaware\25000286.001a--dnrec comprounds\Working\trap pond\CADD\Sheet\Unpbooks\capsonset\[Sheet\C...SitePlan2D.dwg, 6/18/2025 8:54 AM

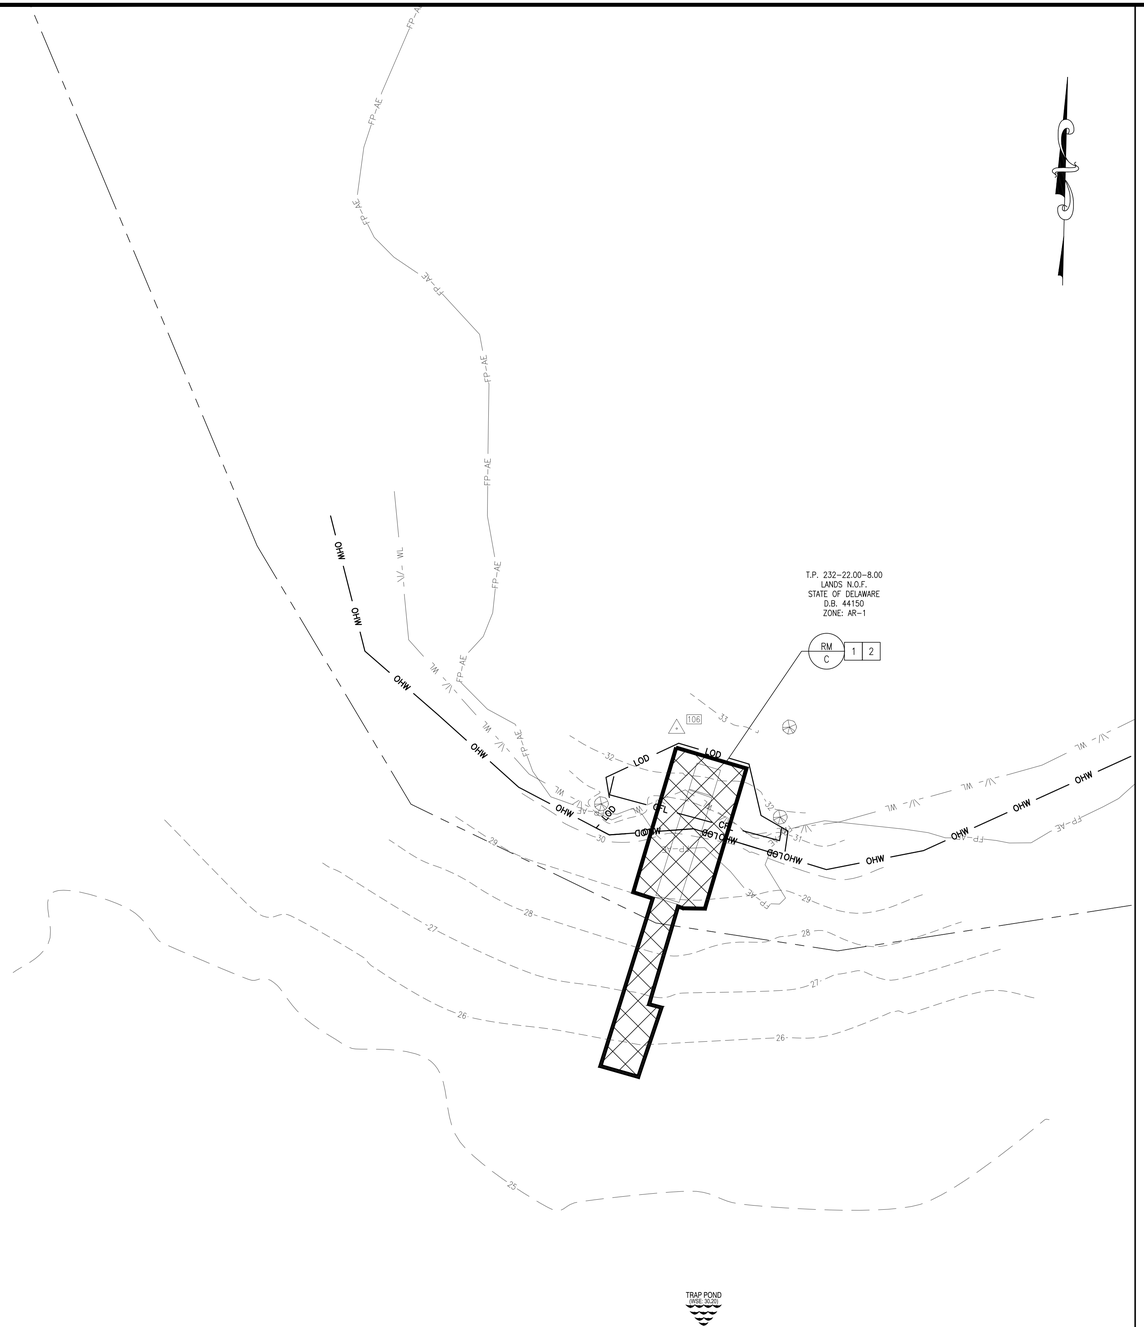

A LOOP DOCK EXISTING CONDITIONS AND DEMOLITION PLAN

SCALE: 1" = 10'

DEMOLITION NOTES

1. CONTRACTOR TO REMOVE EXISTING BOAT DOCK AND ALL FOUNDATIONS AND PILES.
2. CONTRACTOR TO CLEAR AND GRUB.

NOTES:

1. CONTRACTOR SHALL NOT DISTURB ANY UTILITY LINE UNLESS SPECIFICALLY NOTED.
2. CONTRACTOR SHALL FLAG ALL TREES GREATER THAN 8" DIAMETER AT BREAST HEIGHT. OWNER SHALL REVIEW AND APPROVE ALL FLAGGED TREES PRIOR TO REMOVAL.
3. CONTRACTOR ACCESS ROUTE SHALL BE APPROVED BY THE OWNER PRIOR TO SITE ACCESS.
5. EXISTING POND WATER SURFACE ELEVATION = 30.20' BASED UPON SURVEY PERFORMED BY CENTURY ENGINEERING ON AUGUST 2024. OHW LINE REFLECTS DETERMINED WATER LINE AS OF THE SAME DATE.
6. PORTIONS OF THE SITE ARE WITHIN A MAPPED 100 YEAR FLOODPLAIN. 100 YEAR FLOOD ELEVATION VARIES BETWEEN 26.00' AND 39.00'.

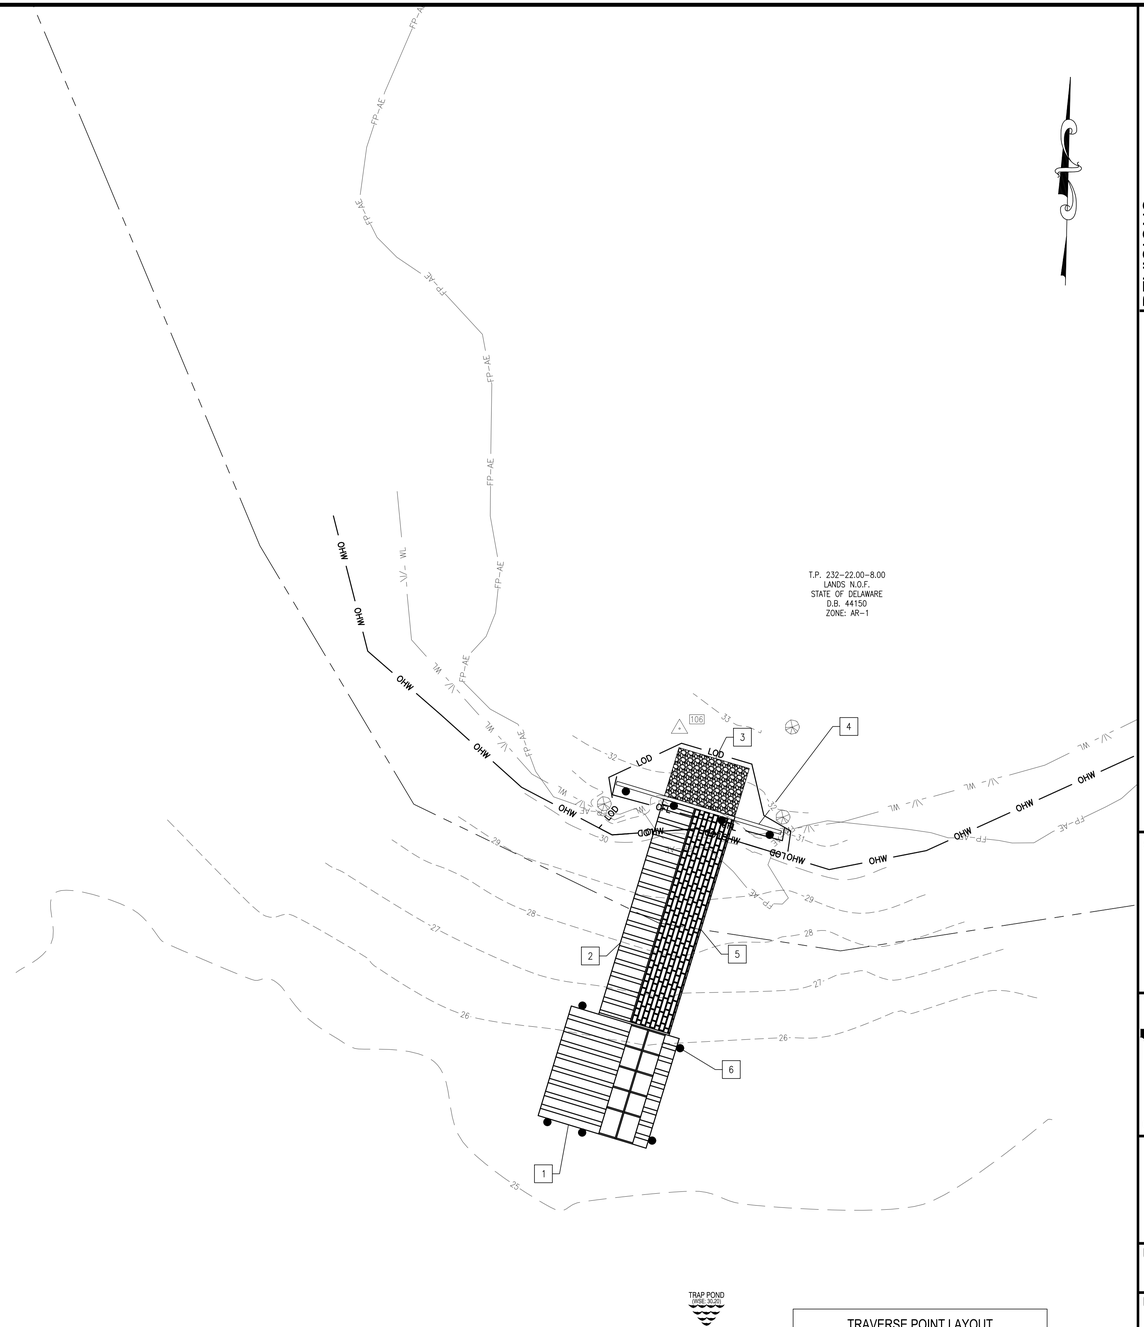

A LOOP DOCK NEW SITE PLAN

SCALE: 1" = 10'

TRAVERSE POINT LAYOUT				
POINT NO.	DESCRIPTION	NORTHING	EASTING	ELEVATION
106	TP106_CIP	192523.1186	638261.1966	32.710

GENERAL NOTES

1. PROPOSED ALUMINUM KAYAK LAUNCH DOCK
2. PROPOSED ALUMINUM GANGWAY
3. PROPOSED DELAWARE NO. 10 STONE OVER GRADED AGGREGATE BASE COURSE (DELDOT SPECIFICATION 301 AND 302). SEE DETAIL 4/C424.
4. TIMBER ABUTMENT.
5. PROPOSED KAYAK CHUTE.
6. PROPOSED TIMBER PILE (DELDOT SPECIFICATION 605).

0' 10' 20' 30'

SCALE: 1"=10'

REVISIONS:

DATE:	DESCRIPTION:	BY:

TRAP POND STATE PARK
TRAP POND BOAT DOCK REPLACEMENT

A-LOOP DOCK SITE PLAN

SEAL:

ALEXANDER E. SCHMIDT LICENSE NO. 16139 PROFESSIONAL ENGINEER STATE OF DELAWARE

06-20-2025

CIVIL ENGINEER:

CENTURY ENGINEERING
A Kleinfelder Company

CEI CONTRACT NO.: 25000286.001A

DELAWARE DIVISION OF PARKS AND RECREATION

DESIGNED BY: EMC

DRAWN BY: ZTP

CHECKED BY: AES

DATE: JUNE 2025

SCALE: 1" = 10'

SHEET NO.: C408

CONTRACT NO.: —

I:\state of delaware\25000286.001a-dnrec campgrounds\#workxy\trap pond\CADD\Sheet\trappondstoxsplanset\Sheets\C_ExistingConditionsAllemc(3).dwg, 6/18/2025 8:53 AM

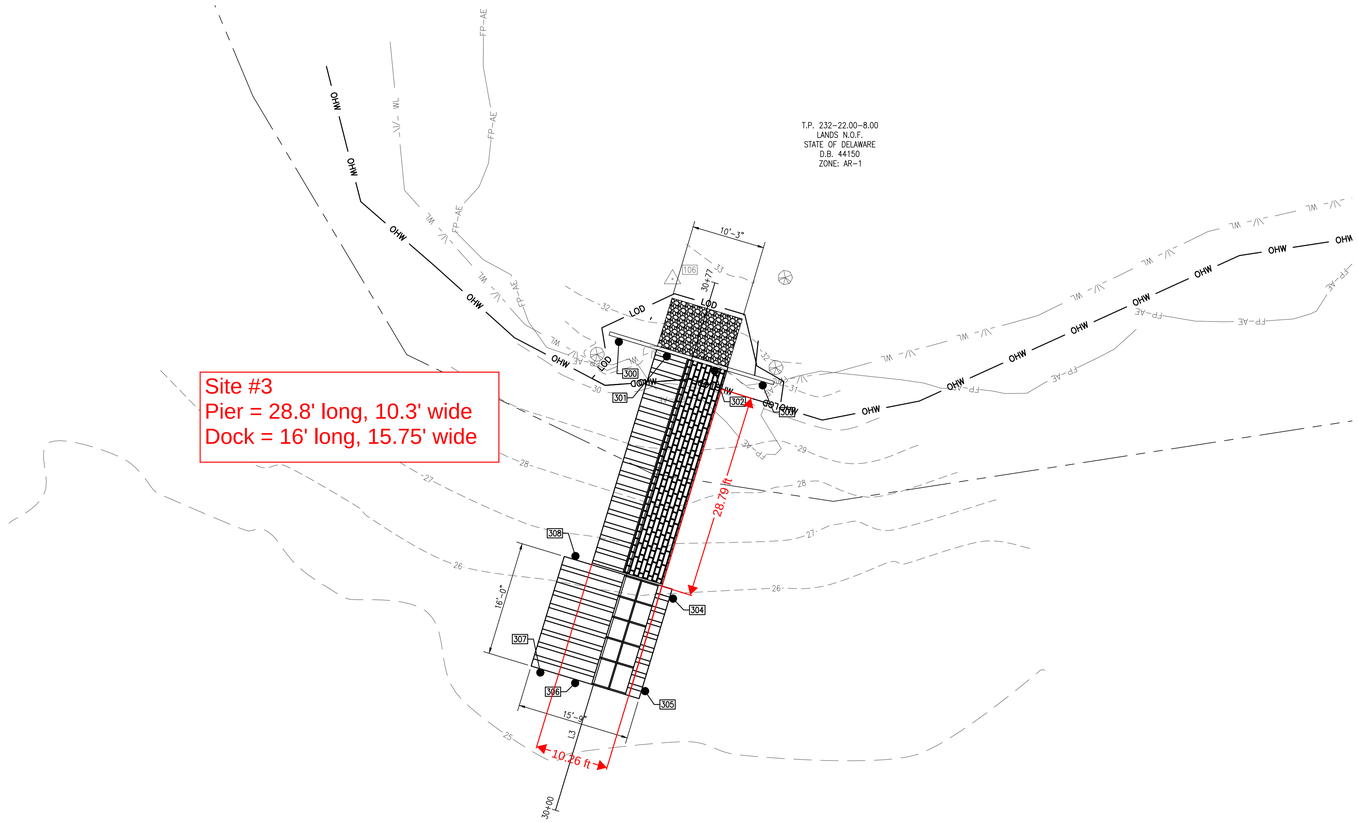

A LOOP DOCK LAYOUT
SCALE: 1" = 10'

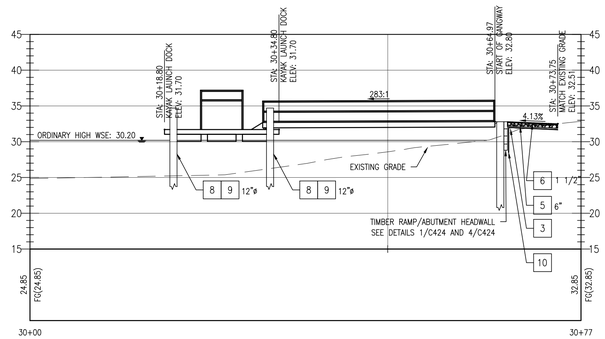

A LOOP DOCK PROFILE
HORIZONTAL SCALE: 1" = 10'
VERTICAL SCALE: 1" = 1'

TRAVERSE POINT LAYOUT

POINT NO.	DESCRIPTION	NORTHING	EASTING	ELEVATION
106	TP106_CIP	192523.1186	638261.1966	32.710

A LOOP DOCK ALIGNMENT

NUMBER	LENGTH	START STA.	END STA.	LINE/CHORD DIRECTION	START NORTHING	START EASTING	END NORTHING	END EASTING
L3	77.00	30+00.00	30+77.00	N16° 48' 50.32"E	192448.8843	638244.8520	192522.5925	638267.1255

A LOOP DOCK PILE LAYOUT

POINT NO.	NORTHING	EASTING	TOP ELEV.	TIP ELEV.
300	192514.3442	638253.6972	32.80	16.75
301	192512.3186	638260.4005	32.80	16.75
302	192510.2945	638267.0987	32.80	16.75
303	192508.2696	638273.7995	32.80	16.75
304	192478.4516	638261.2686	34.70	11.23
305	192465.5287	638257.3635	34.70	11.23
306	192466.6543	638247.5890	34.70	11.23
307	192468.1232	638242.7280	34.70	11.23
308	192484.4007	638247.6314	34.70	11.23

REFERENCED DELDOT ITEMS

PLAN CALLOUT	DELDOT SPECIFICATION SECTION	DESCRIPTION
1	201	CLEARING AND GRUBBING
2	202	EXCAVATION AND EMBANKMENT
3	209	BORROW, TYPE F
4	211	REMOVAL OF STRUCTURES AND OBSTRUCTIONS
5	301	GRADED AGGREGATE BASE COURSE, TYPE B
6	302	DELAWARE NO. 10 STONE
7	501	PCC PAVEMENT
8	605	PROVIDE TIMBER PILES – TREATED 12"
9	605	INSTALL TIMBER PILES – 12"
10	708	GEOTEXTILES SEPERATION
11	908	TOPSOIL, 6" DEPTH

0' 10' 20' 30'
SCALE: 1"=10'

REVISIONS:

DATE:	DESCRIPTION:	BY:

TRAP POND STATE PARK
TRAP POND BOAT DOCK REPLACEMENT

A-LOOP DOCK SITE LAYOUT AND PROFILE

SEAL:
ALEXANDER E. SCHMIDT
LICENSED
DELAWARE
PROFESSIONAL ENGINEER
NO. 16139
06-20-2025

CIVIL ENGINEER:
CENTURY ENGINEERING
A Kleinfelder Company

CEI CONTRACT NO.: 25000286.001A

DELAWARE
DIVISION OF PARKS AND RECREATION

DESIGNED BY: EMC
DRAWN BY: ZTP
CHECKED BY: AES
DATE: JUNE 2025
SCALE: 1" = 10'
SHEET NO.: C409
CONTRACT NO.: —

I:\state of delaware\25000286.001a-dnrec campgrounds\Working\trap pond\CADD\Sheet\trapboatdockreplacement\[Sheet1(C_C-3dPlan(3)).dwg, 6/18/2025 8:56 AM

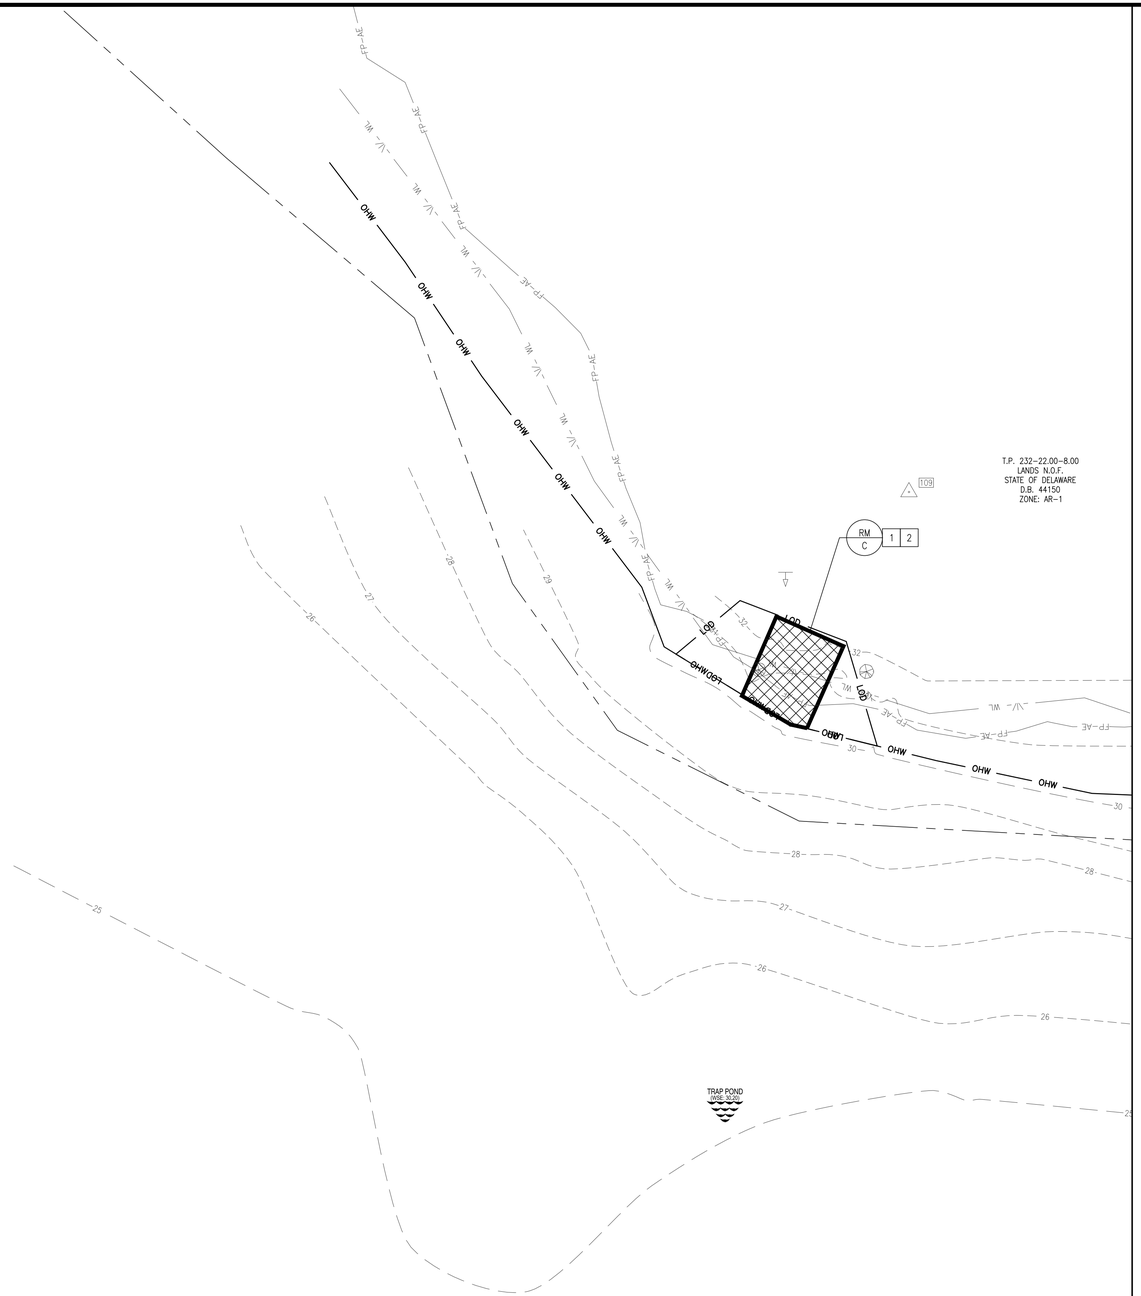

C LOOP DOCK EXISTING CONDITIONS AND DEMOLITION PLAN

SCALE: 1" = 10'

DEMOLITION NOTES

1. CONTRACTOR TO REMOVE EXISTING BOAT DOCK AND ALL FOUNDATIONS AND PILES.
2. CONTRACTOR TO CLEAR AND GRUB.

NOTES:

1. CONTRACTOR SHALL NOT DISTURB ANY UTILITY LINE UNLESS SPECIFICALLY NOTED.
2. CONTRACTOR SHALL FLAG ALL TREES GREATER THAN 8" DIAMETER AT BREAST HEIGHT. OWNER SHALL REVIEW AND APPROVE ALL FLAGGED TREES PRIOR TO REMOVAL.
3. CONTRACTOR ACCESS ROUTE SHALL BE APPROVED BY THE OWNER PRIOR TO SITE ACCESS.
5. EXISTING POND WATER SURFACE ELEVATION = 30.20' BASED UPON SURVEY PERFORMED BY CENTURY ENGINEERING ON AUGUST 2024. OHW LINE REFLECTS DETERMINED WATER LINE AS OF THE SAME DATE.
6. PORTIONS OF THE SITE ARE WITHIN A MAPPED 100 YEAR FLOODPLAIN. 100 YEAR FLOOD ELEVATION VARIES BETWEEN 26.00' AND 39.00'.

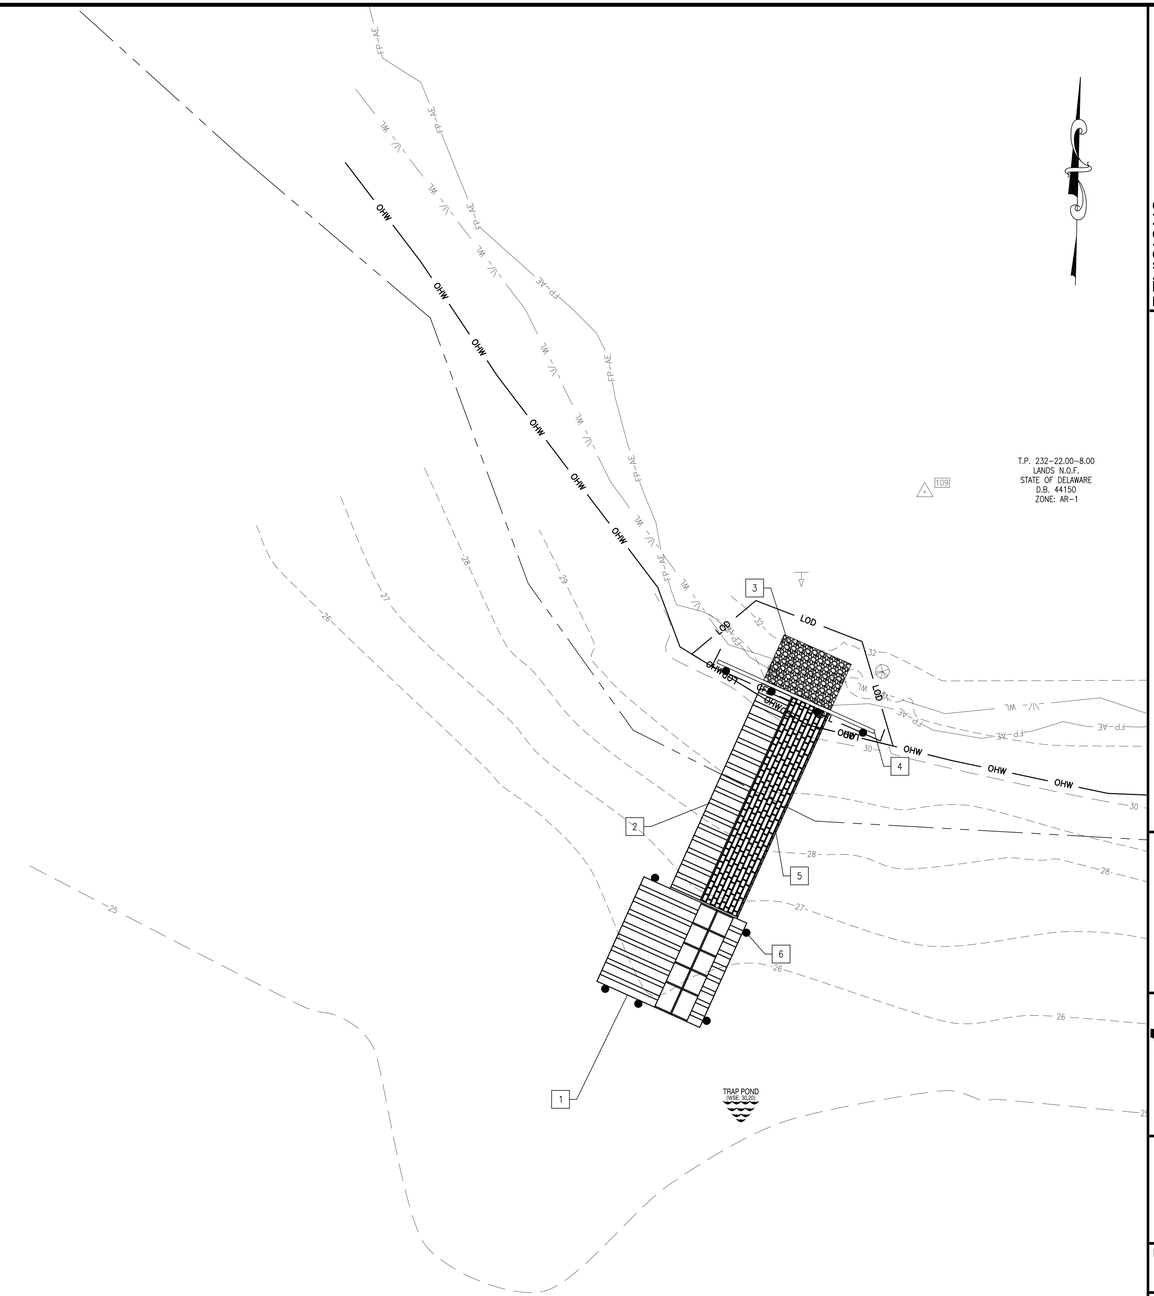

C LOOP DOCK NEW SITE PLAN

SCALE: 1" = 10'

GENERAL NOTES

1. PROPOSED ALUMINUM KAYAK LAUNCH DOCK
2. PROPOSED ALUMINUM GANGWAY
3. PROPOSED DELAWARE NO. 10 STONE OVER GRADED AGGREGATE BASE COURSE (DELDOT SPECIFICATION 301 AND 302). SEE DETAIL 4/C424.
4. TIMBER ABUTMENT.
5. PROPOSED KAYAK CHUTE.
6. PROPOSED TIMBER PILE (DELDOT SPECIFICATION 605).

TRAVERSE POINT LAYOUT

POINT NO.	DESCRIPTION	NORTHING	EASTING	ELEVATION
109	TP109_CIP	192392.2523	638856.7239	33.456

0' 10' 20' 30'

SCALE: 1"=10'

REVISIONS:

DATE:	DESCRIPTION:	BY:

TRAP POND STATE PARK
TRAP POND BOAT DOCK REPLACEMENT

C-LOOP DOCK SITE PLAN

SEAL:

ALEXANDER E. SCHMIDT
LICENSE
NO. 16139
PROFESSIONAL ENGINEER
STATE OF DELAWARE

06-20-2025

CIVIL ENGINEER:

CENTURY ENGINEERING
A Kleinfelder Company

CEI CONTRACT NO.: 25000286.001A

DELAWARE
DIVISION OF PARKS AND RECREATION

DESIGNED BY: EMC

DRAWN BY: ZTP

CHECKED BY: AES

DATE: JUNE 2025

SCALE: 1" = 10'

SHEET NO.: C410

CONTRACT NO.: —

I:\state of delaware\25000286.001a- zzmisc comp\work\Working\img pond\CADD\Sheet\\mpbostdocksplanset\Sheets\C_ExistingConditionsAlbanex(A1).dwg, 6/18/2025 8:57 AM

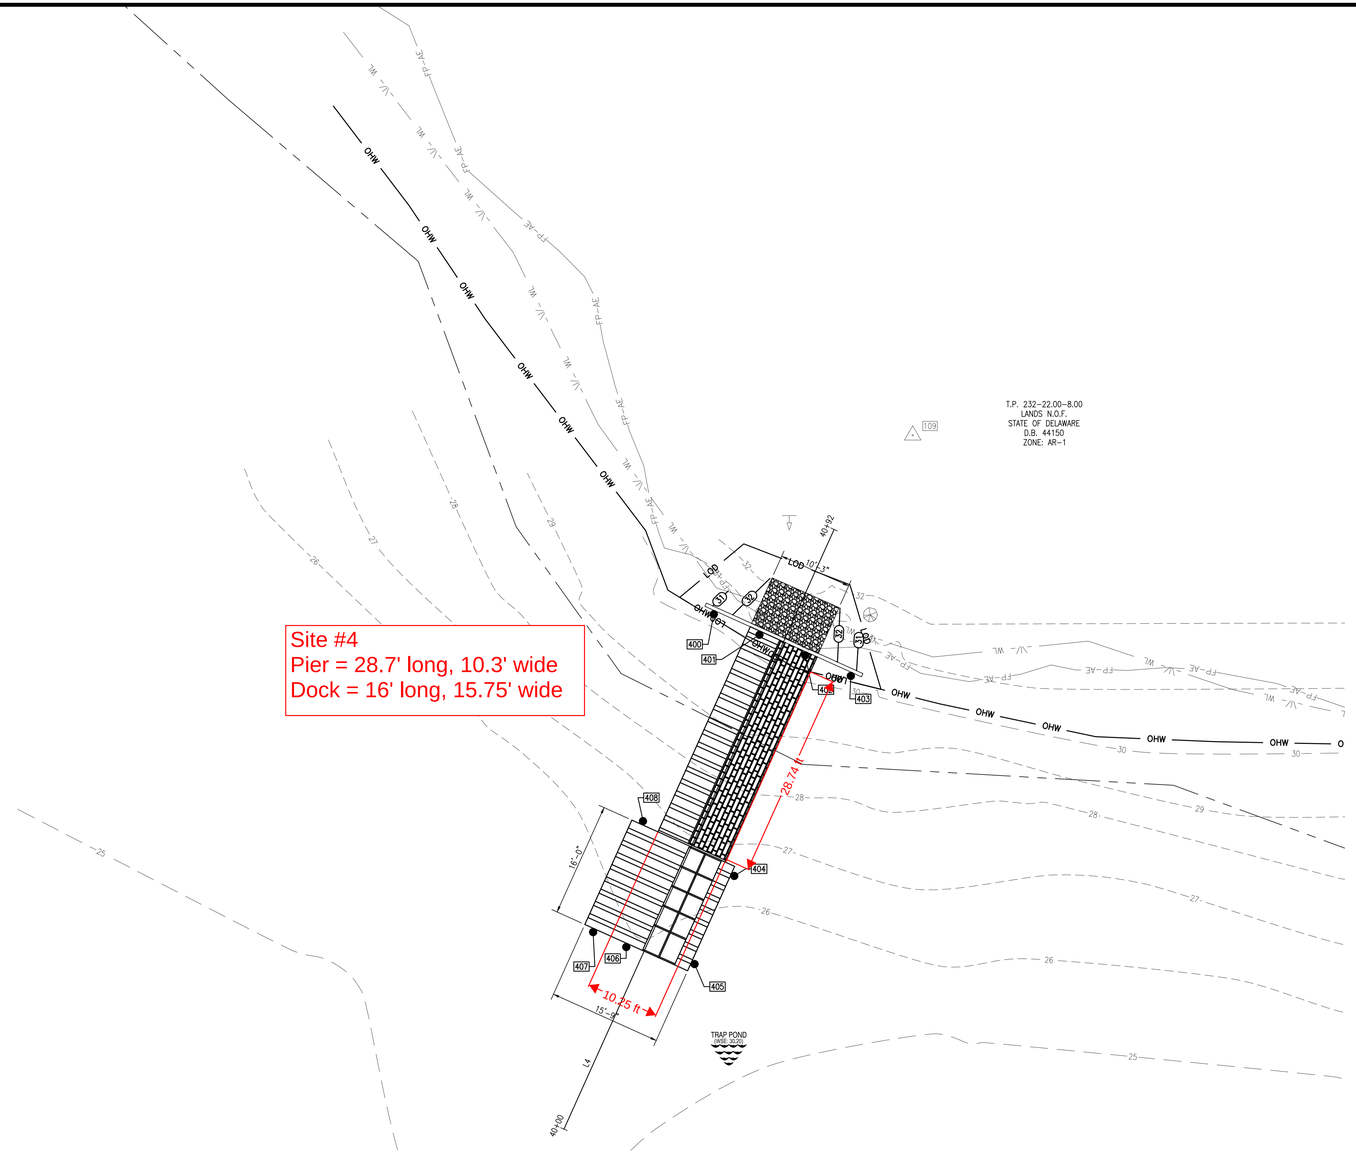

C LOOP DOCK LAYOUT
SCALE: 1" = 10'

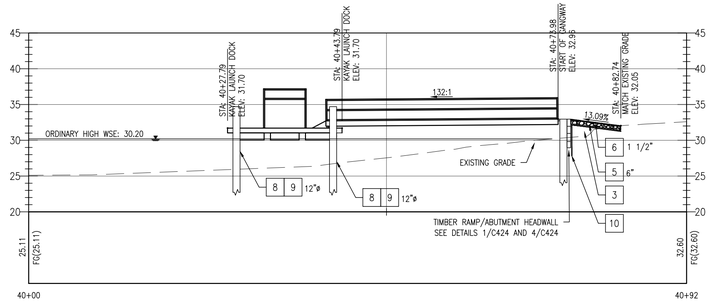

C LOOP DOCK PROFILE
HORIZONTAL SCALE: 1" = 10'
VERTICAL SCALE: 1" = 1'

TRAVERSE POINT LAYOUT				
POINT NO.	DESCRIPTION	NORTHING	EASTING	ELEVATION
109	TP109_CIP	192392.2523	638856.7239	33.456

C LOOP DOCK ALIGNMENT								
NUMBER	LENGTH	START STA.	END STA.	LINE/CHORD DIRECTION	START NORTHING	START EASTING	END NORTHING	END EASTING
L4	91.94	40+00.00	40+91.94	N24° 14' 47.90"E	192295.2652	638807.9855	192379.0948	638845.7421

C LOOP DOCK PILE LAYOUT				
POINT NO.	NORTHING	EASTING	TOP ELEV.	TIP ELEV.
400	192367.2414	638828.9224	32.96	16.33
401	192364.3668	638835.3049	32.96	16.33
402	192361.4921	638841.6874	32.96	16.33
403	192358.6174	638848.0699	32.96	16.33
404	192330.6528	638831.7787	34.70	11.94
405	192318.3437	638826.2347	34.70	11.94
406	192320.7242	638816.6880	34.70	11.94
407	192322.8096	638812.0578	34.70	11.94
408	192338.4654	638819.0257	34.70	11.94

REFERENCED DELDOT ITEMS		
PLAN CALLOUT	DELDOT SPECIFICATION SECTION	DESCRIPTION
1	201	CLEARING AND GRUBBING
2	202	EXCAVATION AND EMBANKMENT
3	209	BORROW, TYPE F
4	211	REMOVAL OF STRUCTURES AND OBSTRUCTIONS
5	301	GRADED AGGREGATE BASE COURSE, TYPE B
6	302	DELAWARE NO. 10 STONE
7	501	PCC PAVEMENT
8	605	PROVIDE TIMBER PILES – TREATED 12"
9	605	INSTALL TIMBER PILES – 12"
10	708	GEOTEXTILES SEPERATION
11	908	TOPSOIL, 6" DEPTH

0' 10' 20' 30'
SCALE: 1"=10'

REVISIONS:

DATE:	DESCRIPTION:	BY:

TRAP POND STATE PARK
TRAP POND BOAT DOCK REPLACEMENT

C-LOOP DOCK SITE LAYOUT AND PROFILE

SEAL:
ALEXANDER E. SCHMIDT
LICENSE
NO. 16139
PROFESSIONAL ENGINEER
DELAWARE
PROFESSIONAL ENGINEER
06-20-2025

CIVIL ENGINEER:
CENTURY ENGINEERING
A Kleinfelder Company

CEI CONTRACT NO.: 25000286.001A

DESIGNED BY: EMC
DRAWN BY: ZTP
CHECKED BY: AES
DATE: JUNE 2025
SCALE: 1" = 10'
SHEET NO.: C411
CONTRACT NO.: —

I:\state of delaware\25000286.001a--dnrec comgrounds\Working\img pond\CADD\Sheet\Unpbdocks\pbsmain\[Sheet\C_SitePlan(A3).mx, 6/18/2025 8:57 AM

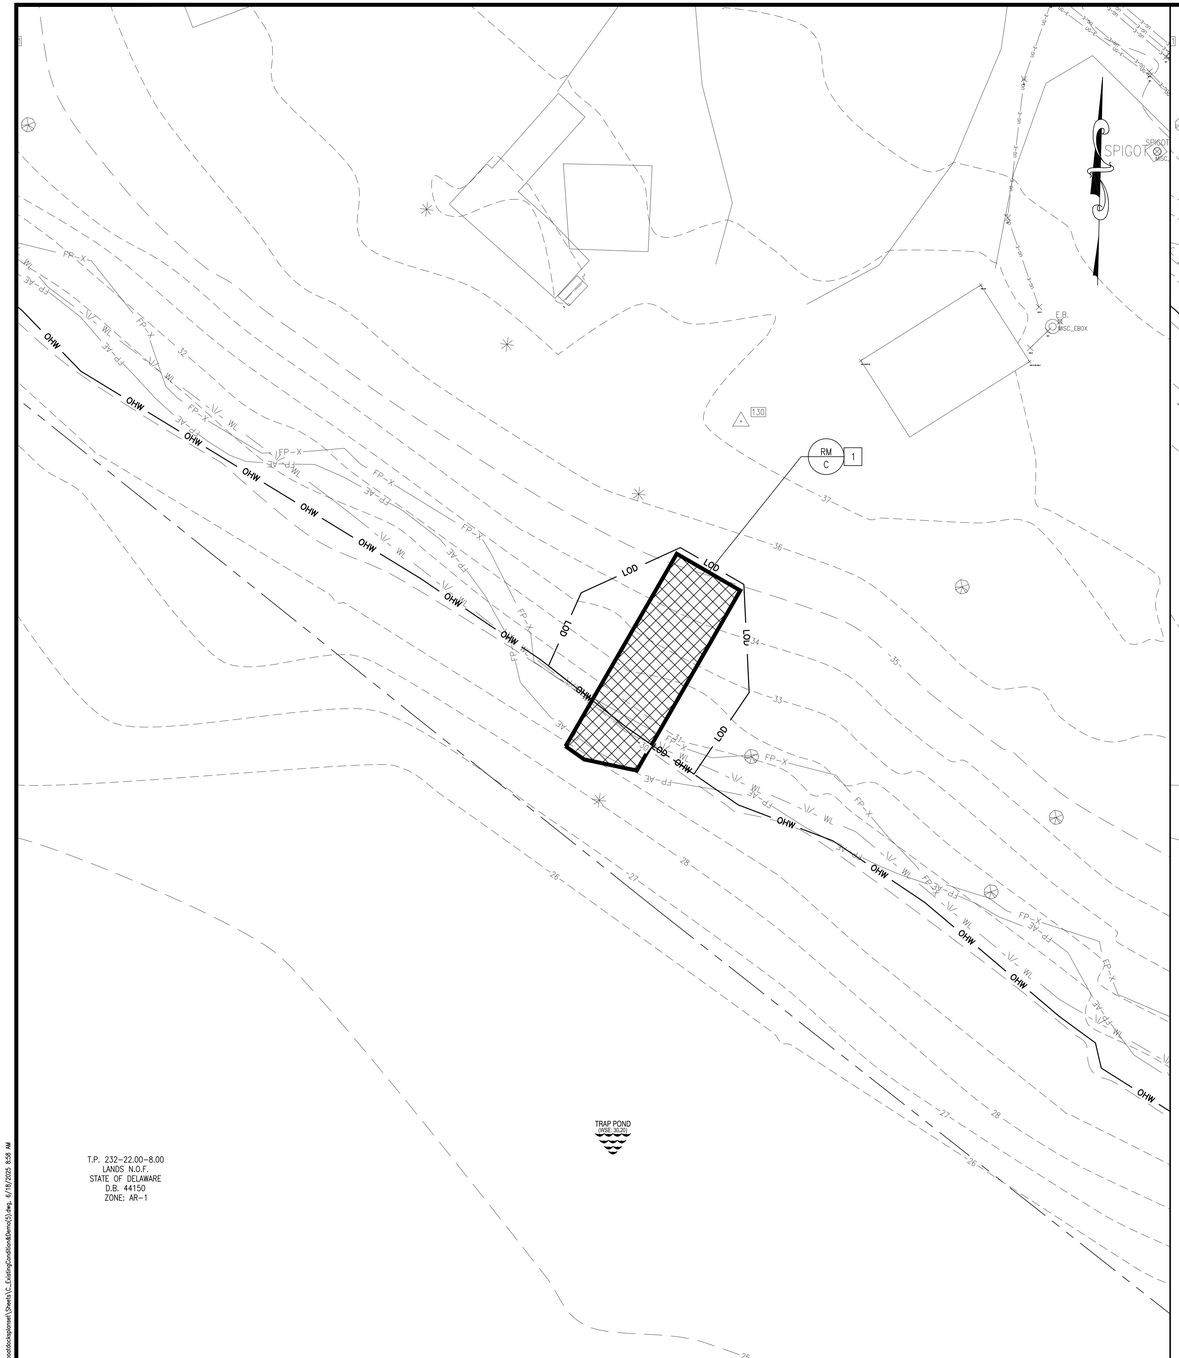

NEW CABIN DOCK EXISTING CONDITIONS AND DEMOLITION PLAN

SCALE: 1" = 10'

DEMOLITION NOTES

1 CONTRACTOR TO CLEAR AND GRUB.

NOTES:

1. CONTRACTOR SHALL NOT DISTURB ANY UTILITY LINE UNLESS SPECIFICALLY NOTED.
2. CONTRACTOR SHALL FLAG ALL TREES GREATER THAN 8" DIAMETER AT BREAST HEIGHT. OWNER SHALL REVIEW AND APPROVE ALL FLAGGED TREES PRIOR TO REMOVAL.
3. CONTRACTOR ACCESS ROUTE SHALL BE APPROVED BY THE OWNER PRIOR TO SITE ACCESS.
5. EXISTING POND WATER SURFACE ELEVATION = 30.20' BASED UPON SURVEY PERFORMED BY CENTURY ENGINEERING ON AUGUST 2024. OHW LINE REFLECTS DETERMINED WATER LINE AS OF THE SAME DATE.
6. PORTIONS OF THE SITE ARE WITHIN A MAPPED 100 YEAR FLOODPLAIN. 100 YEAR FLOOD ELEVATION VARIES BETWEEN 26.00' AND 39.00'.

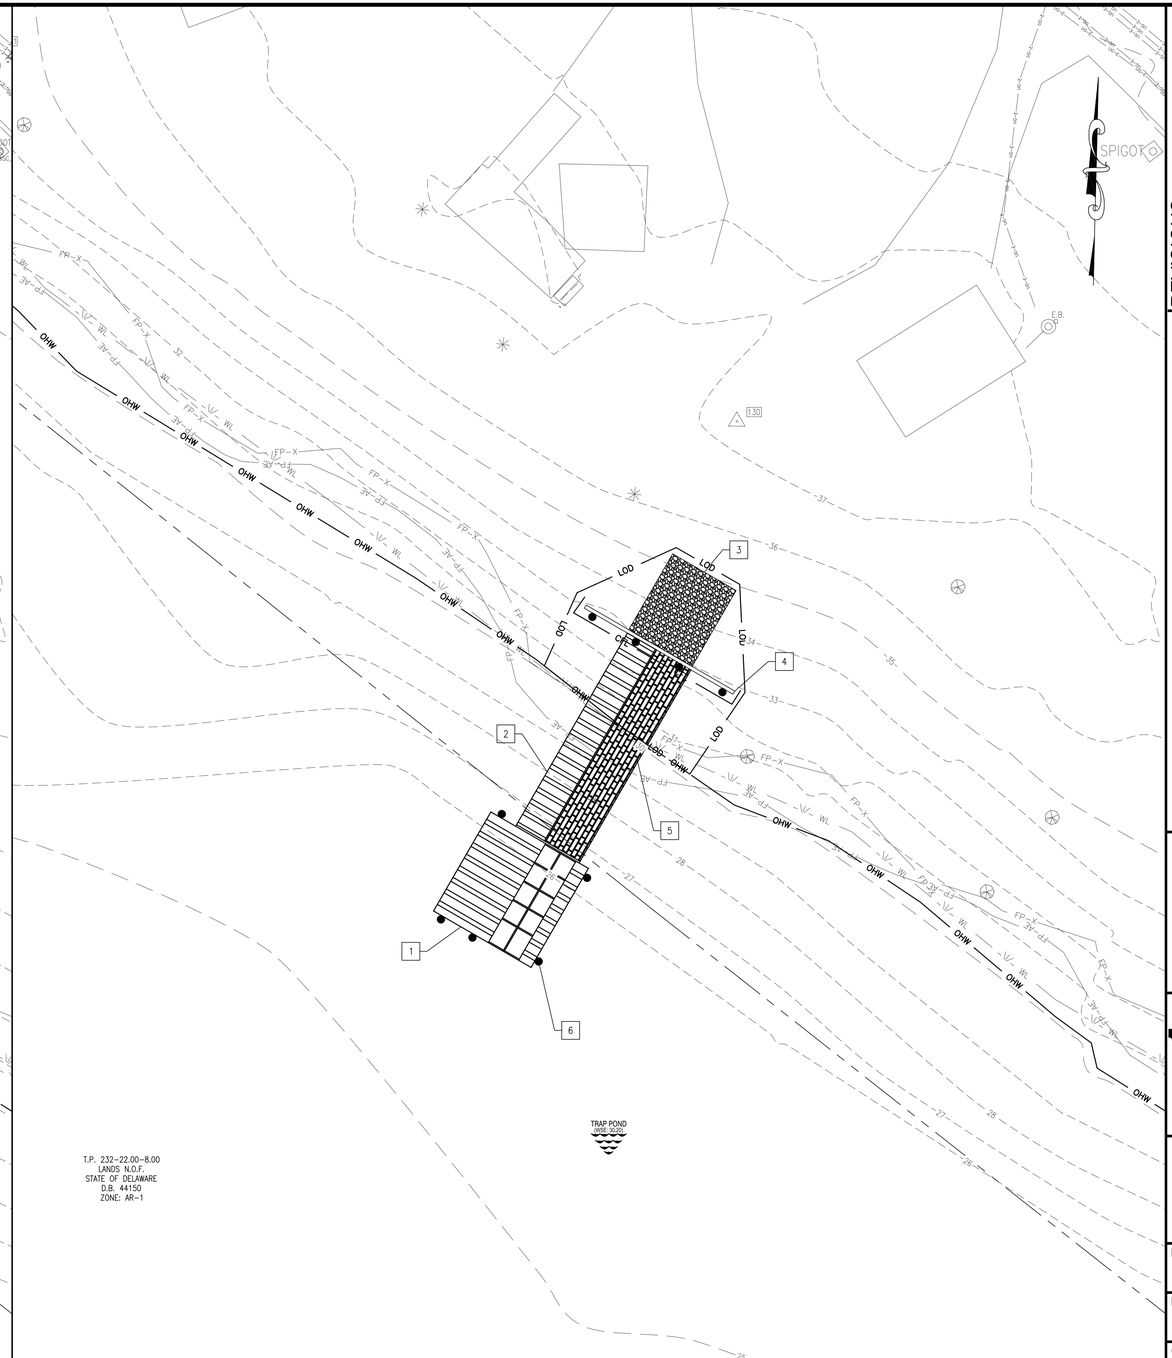

NEW CABIN DOCK NEW SITE PLAN

SCALE: 1" = 10'

GENERAL NOTES

1 PROPOSED ALUMINUM KAYAK LAUNCH DOCK

2 PROPOSED ALUMINUM GANGWAY

3 PROPOSED DELAWARE NO. 10 STONE OVER GRADED AGGREGATE BASE COURSE (DELDOT SPECIFICATION 301 AND 302). SEE DETAIL 4/C424.

4 TIMBER ABUTMENT.

5 PROPOSED KAYAK CHUTE.

6 PROPOSED TIMBER PILE (DELDOT SPECIFICATION 605).

TRAVERSE POINT LAYOUT

POINT NO.	DESCRIPTION	NORTHING	EASTING	ELEVATION
115	TP115_CIP	191740.7520	639854.6896	35.520
116	TP116_HUB&TAC	191564.6231	639868.1564	34.910
117	TP117_HUB&TAC	191709.8412	639759.1277	36.838
130	TP130_CIP	191788.1413	639646.5536	37.303
131	TP131_CIP	191839.9808	639542.7159	34.194

0' 10' 20' 30'

SCALE: 1"=10'

REVISIONS:

DATE:	DESCRIPTION:	BY:

TRAP POND STATE PARK
TRAP POND BOAT DOCK REPLACEMENT

NEW CABIN DOCK SITE PLAN

SEAL:

ALEXANDER E. SCHMIDT LICENSE NO. 16139 PROFESSIONAL ENGINEER DELAWARE

06-20-2025

CIVIL ENGINEER:

CENTURY ENGINEERING
A Kleinfelder Company

CEI CONTRACT NO.: 25000286.001A

DELAWARE DIVISION OF PARKS AND RECREATION

DESIGNED BY: EMC

DRAWN BY: ZTP

CHECKED BY: AES

DATE: JUNE 2025

SCALE: 1" = 10'

SHEET NO.: C412

CONTRACT NO.: —

I:\State of delaware\25000286.001b-dnrec campgrounds\Working\trap pond\CADD\Sheet\trappondstoxsplanset\Sheets\C_ExistingConditionsAndDemo(2).dwg, 6/18/2025 8:58 AM

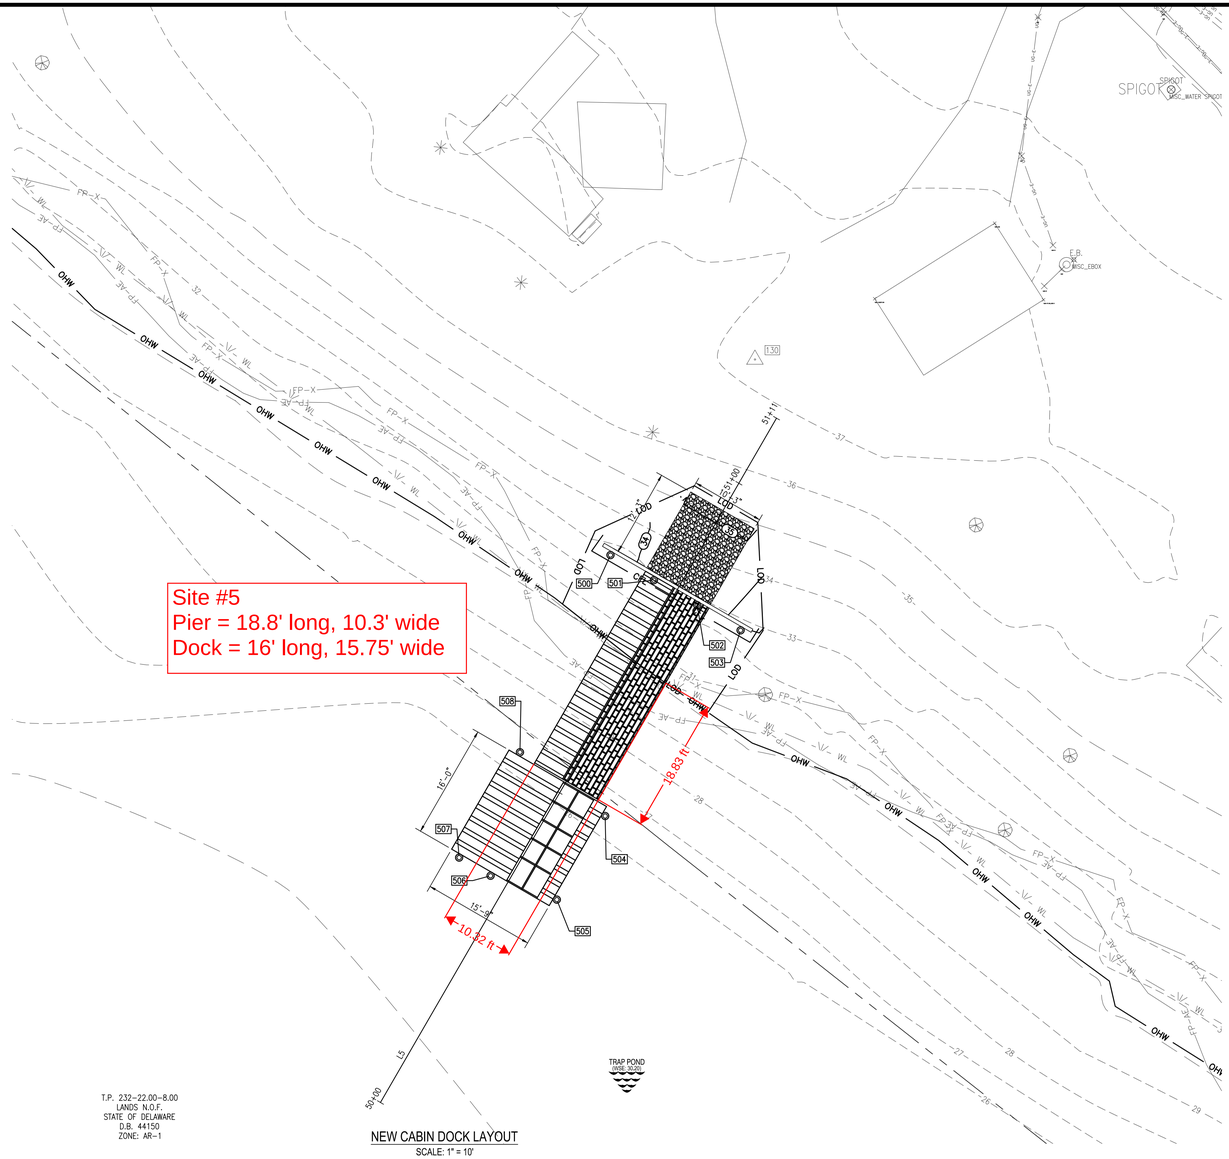

NEW CABIN DOCK LAYOUT
SCALE: 1" = 10'

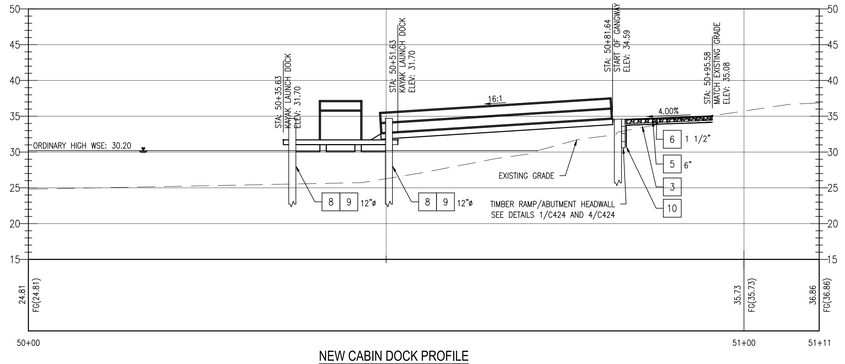

NEW CABIN DOCK PROFILE
HORIZONTAL SCALE: 1" = 10'
VERTICAL SCALE: 1" = 1'

NEW CABIN DOCK ALIGNMENT

NUMBER	LENGTH	START STA.	END STA.	LINE/CHORD DIRECTION	START NORTHING	START EASTING	END NORTHING	END EASTING
L5	110.51	50+00.00	51+10.51	N30° 03' 27.08"E	191684.2954	639594.2222	191779.9426	639649.5722

NEW CABIN DOCK PILE LAYOUT

POINT NO.	NORTHING	EASTING	TOP ELEV.	TIP ELEV.
500	191760.8044	639626.3658	34.59	18.79
501	191757.2983	639632.4244	34.59	18.79
502	191753.7923	639638.4831	34.59	18.79
503	191750.2862	639644.5418	34.59	18.79
504	191724.3320	639625.6226	34.70	11.29
505	191712.6474	639618.8608	34.70	11.29
506	191715.9822	639609.6042	34.70	11.29
507	191718.5257	639605.2089	34.70	11.29
508	191733.2470	639613.7110	34.70	11.29

REFERENCED DELDOT ITEMS

PLAN CALLOUT	DELDOT SPECIFICATION SECTION	DESCRIPTION
1	201	CLEARING AND GRUBBING
2	202	EXCAVATION AND EMBANKMENT
3	209	BORROW, TYPE F
4	211	REMOVAL OF STRUCTURES AND OBSTRUCTIONS
5	301	GRADED AGGREGATE BASE COURSE, TYPE B
6	302	DELAWARE NO. 10 STONE
7	501	PCC PAVEMENT
8	605	PROVIDE TIMBER PILES - TREATED 12"
9	605	INSTALL TIMBER PILES - 12"
10	708	GEOTEXTILES SEPERATION
11	908	TOPSOIL, 6" DEPTH

0' 10' 20' 30'
SCALE: 1"=10'

REVISIONS:

DATE:	DESCRIPTION:	BY:

TRAP POND STATE PARK
TRAP POND BOAT DOCK REPLACEMENT

NEW CABIN DOCK SITE LAYOUT AND PROFILE

SEAL:
ALEXANDER E. SCHMIDT
LICENSED
NO. 16139
PROFESSIONAL ENGINEER
06-20-2025

CIVIL ENGINEER:
CENTURY ENGINEERING
A Kleinfelder Company

CEI CONTRACT NO.: 25000286.001A

DESIGNED BY: EMC
DRAWN BY: ZTP
CHECKED BY: AES
DATE: JUNE 2025
SCALE: 1" = 10'
SHEET NO.: C413
CONTRACT NO.: —

I:\state of delaware\25000286.001a-dnrec campgrounds\Working\trap pond\CADD\Sheet\trapbondockssplanset\Sheets\C_DtaPlan(3).dwg, 6/19/2025 8:59 AM

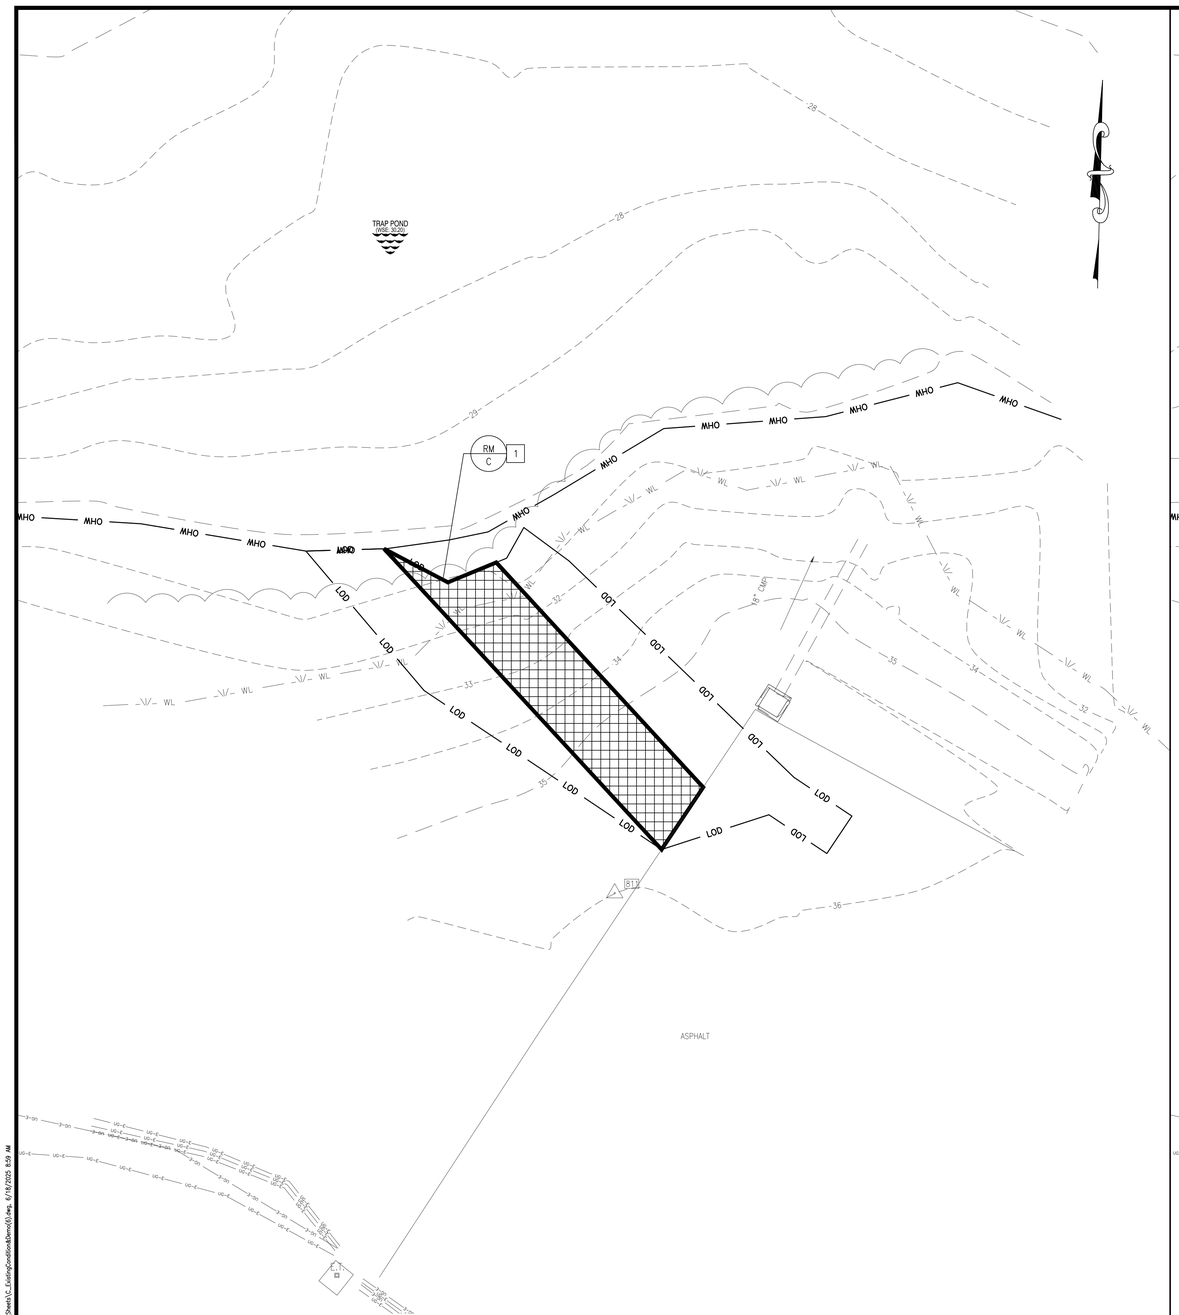

JASON BEACH DOCK EXISTING CONDITIONS AND DEMOLITION PLAN

SCALE: 1" = 10'

DEMOLITION NOTES

1 CONTRACTOR TO CLEAR AND GRUB.

NOTES:

1. CONTRACTOR SHALL NOT DISTURB ANY UTILITY LINE UNLESS SPECIFICALLY NOTED.
2. CONTRACTOR SHALL FLAG ALL TREES GREATER THAN 8" DIAMETER AT BREAST HEIGHT. OWNER SHALL REVIEW AND APPROVE ALL FLAGGED TREES PRIOR TO REMOVAL.
3. CONTRACTOR ACCESS ROUTE SHALL BE APPROVED BY THE OWNER PRIOR TO SITE ACCESS.
5. EXISTING POND WATER SURFACE ELEVATION = 30.20' BASED UPON SURVEY PERFORMED BY CENTURY ENGINEERING ON AUGUST 2024. OHW LINE REFLECTS DETERMINED WATER LINE AS OF THE SAME DATE.
6. PORTIONS OF THE SITE ARE WITHIN A MAPPED 100 YEAR FLOODPLAIN. 100 YEAR FLOOD ELEVATION VARIES BETWEEN 26.00' AND 39.00'.

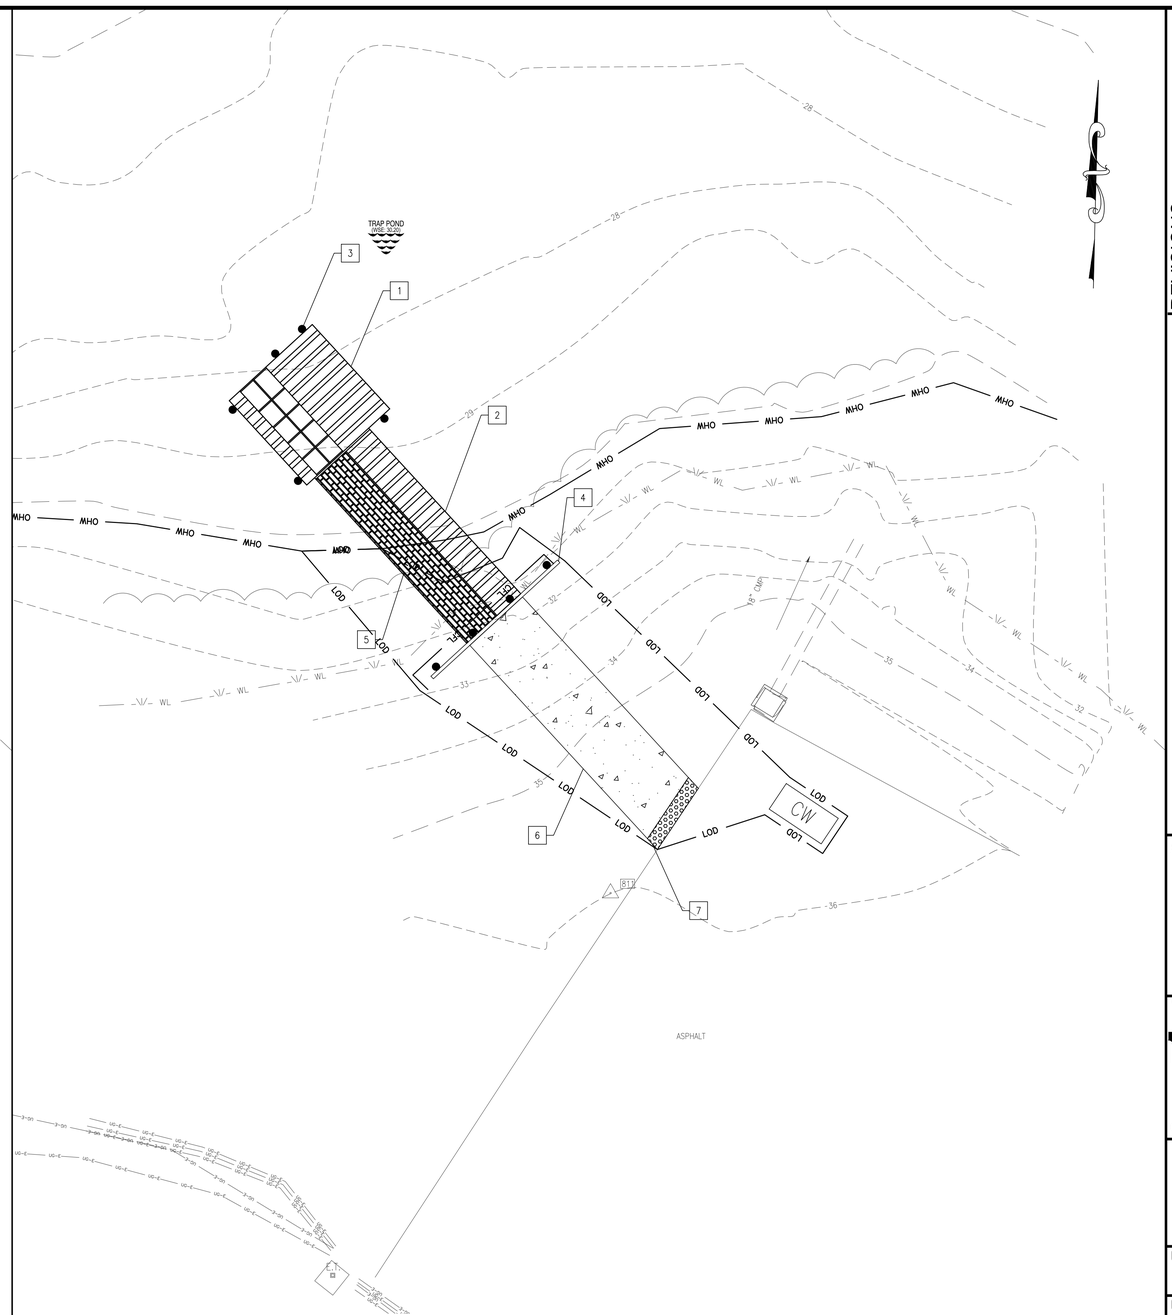

JASON BEACH DOCK NEW SITE PLAN

SCALE: 1" = 10'

GENERAL NOTES

1 PROPOSED ALUMINUM KAYAK LAUNCH DOCK
2 PROPOSED ALUMINUM GANGWAY
3 PROPOSED TIMBER PILE (DELDOT SPECIFICATION 605).
4 TIMBER ABUTMENT.
5 PROPOSED KAYAK CHUTE.
6 PROPOSED 6" CONCRETE SIDEWALK (DELDOT SPECIFICATION 501. SEE DETAIL 4/C424.
7 PROPOSED TRUNCATED DOME.

TRAVERSE POINT LAYOUT

POINT NO.	DESCRIPTION	NORTHING	EASTING	ELEVATION
811	TP811_CIP	191373.7892	640451.9492	36.232

0' 10' 20' 30'
SCALE: 1"=10'

REVISIONS:

DATE:	DESCRIPTION:	BY:

TRAP POND STATE PARK
TRAP POND BOAT DOCK REPLACEMENT

JASON BEACH DOCK SITE PLAN

SEAL:

ALEXANDER E. SCHMIDT LICENSE NO. 16139 PROFESSIONAL ENGINEER

06-20-2025

CIVIL ENGINEER:

CENTURY ENGINEERING
A Kleinfelder Company

CEI CONTRACT NO.: 25000286.001A

DELAWARE DEPARTMENT OF NATURAL RESOURCES AND ENVIRONMENTAL CONTROL DIVISION OF PARKS AND RECREATION

DESIGNED BY: EMC

DRAWN BY: ZTP

CHECKED BY: AES

DATE: JUNE 2025

SCALE: 1" = 10'

SHEET NO.: C414

CONTRACT NO.: —

I:\state of delaware\25000286.001a--zbmec comprounds\Working\Img pond\CADD\Sheet\Proposed\proposedcivilsplanset\Sheets\C_ExistingConditionsAndDemo(0).dwg, 6/18/2025 8:59 AM

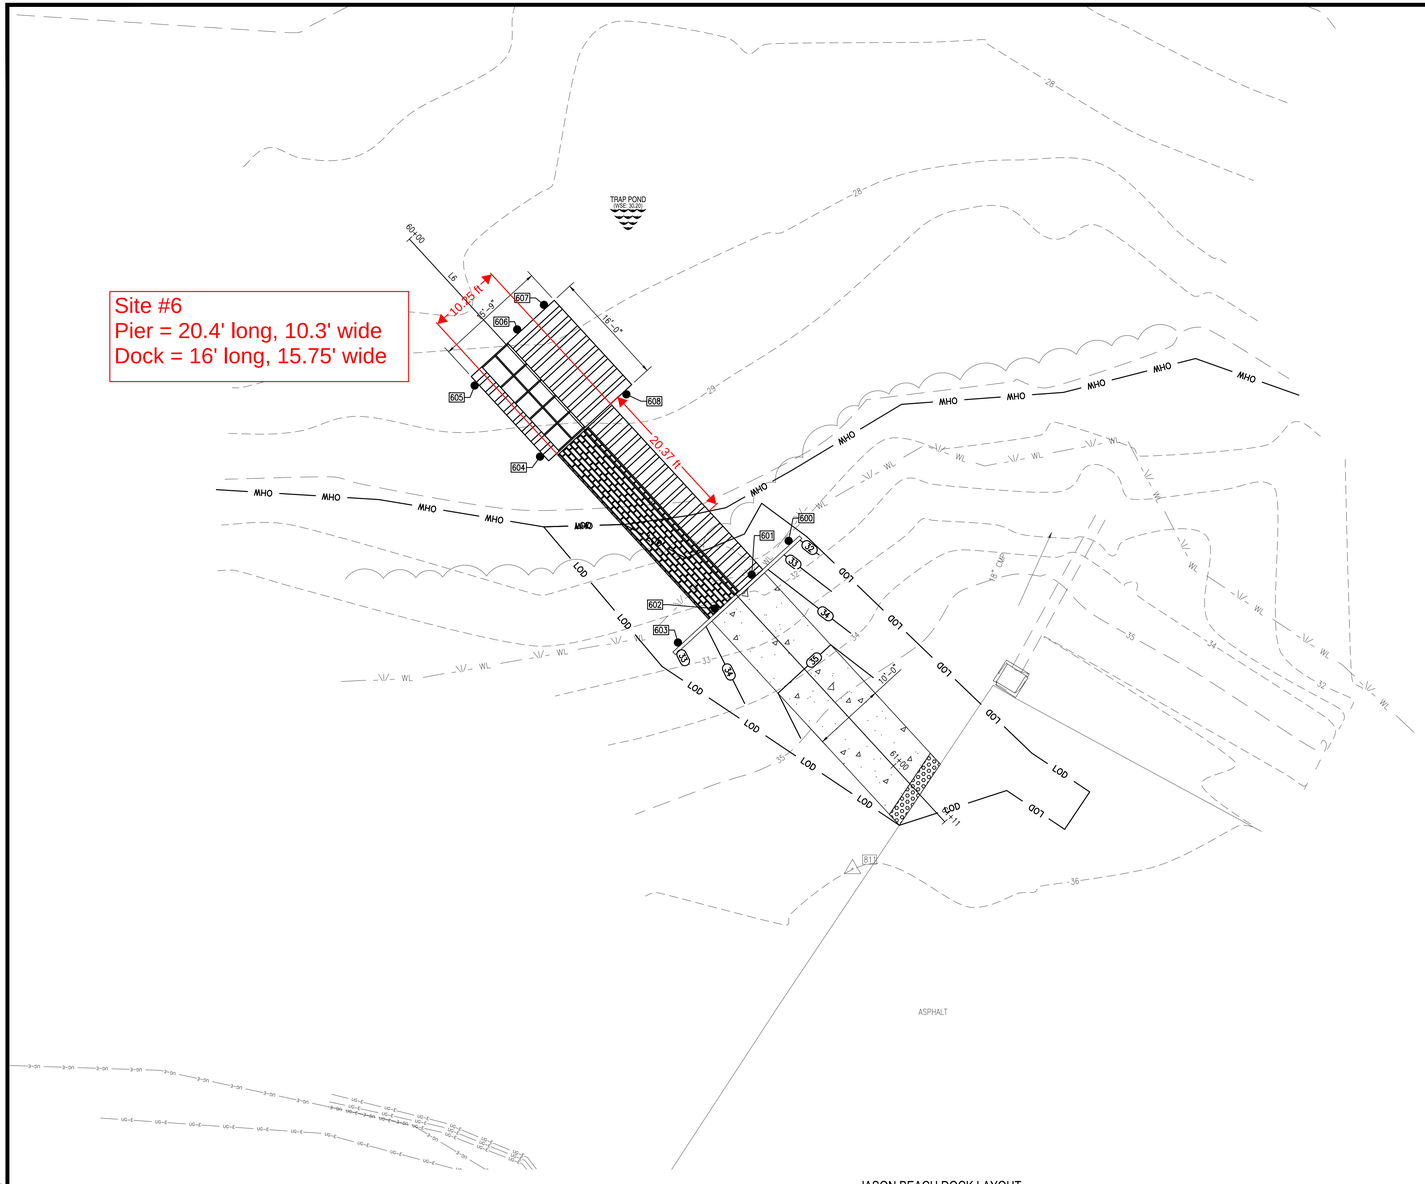

JASON BEACH DOCK LAYOUT
SCALE: 1" = 10'

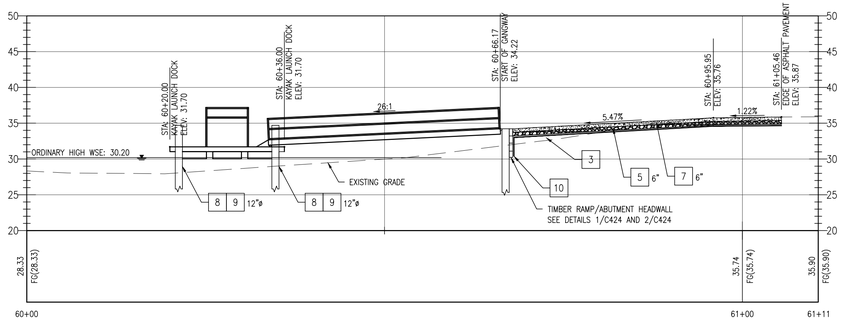

JASON BEACH DOCK PROFILE
HORIZONTAL SCALE: 1" = 10'
VERTICAL SCALE: 1" = 1'

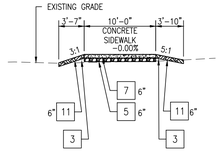

JASON BEACH DOCK TYPICAL SECTION
SCALE: 1" = 10'

TRAVERSE POINT LAYOUT

POINT NO.	DESCRIPTION	NORTHING	EASTING	ELEVATION
811	TP811_CIP	191373.7892	640451.9492	36.232

JASON BEACH DOCK ALIGNMENT

NUMBER	LENGTH	START STA.	END STA.	LINE/CHORD DIRECTION	START NORTHING	START EASTING	END NORTHING	END EASTING
L6	110.60	60+00.00	61+10.60	S42° 34' 14.87"E	191461.8188	640390.0201	191380.3662	640464.8429

JASON BEACH DOCK PILE LAYOUT

POINT NO.	NORTHING	EASTING	TOP ELEV.	TIP ELEV.
600	191419.6393	640443.0242	34.22	17.90
601	191414.9038	640437.8690	34.22	17.90
602	191410.1683	640432.7139	34.22	17.90
603	191405.4328	640427.5588	34.22	17.90
604	191431.4076	640408.2816	34.70	14.07
605	191441.3495	640399.1488	34.70	14.07
606	191449.1883	640405.0953	34.70	14.07
607	191452.6237	640408.8350	34.70	14.07
608	191440.1141	640420.3464	34.70	14.07

REFERENCED DELDOT ITEMS

PLAN CALLOUT	DELDOT SPECIFICATION SECTION	DESCRIPTION
1	201	CLEARING AND GRUBBING
2	202	EXCAVATION AND EMBANKMENT
3	209	BORROW, TYPE F
4	211	REMOVAL OF STRUCTURES AND OBSTRUCTIONS
5	301	GRADED AGGREGATE BASE COURSE, TYPE B
6	302	DELAWARE NO. 10 STONE
7	501	PCC PAVEMENT
8	605	PROVIDE TIMBER PILES – TREATED 12"
9	605	INSTALL TIMBER PILES – 12"
10	708	GEOTEXTILES SEPERATION
11	908	TOPSOIL, 6" DEPTH

0' 10' 20' 30'
SCALE: 1"=10'

REVISIONS:

DATE:	DESCRIPTION:	BY:

TRAP POND STATE PARK
TRAP POND BOAT DOCK REPLACEMENT

JASON BEACH DOCK SITE LAYOUT AND PROFILE

SEAL:
ALBANEER E. SCHMIDT
LICENSE
NO. 16139
DELAWARE
PROFESSIONAL ENGINEER
06-20-2025

CIVIL ENGINEER:
CENTURY ENGINEERING
A Kleinfelder Company

CEI CONTRACT NO.: 25000286.001A

DELAWARE
DIVISION OF PARKS AND RECREATION

DESIGNED BY: EMC
DRAWN BY: ZTP
CHECKED BY: AES
DATE: JUNE 2025
SCALE: 1" = 10'
SHEET NO.: C415
CONTRACT NO.: —

I:\Jobs of delaware\25000286.001a--dnrec campgrounds\Working\trap pond\CADD\Sheet\trapbeachdocksplotsheet\[Sheet(s)_C...]SatPlan(5).dwg, 6/18/2025 9:00 AM

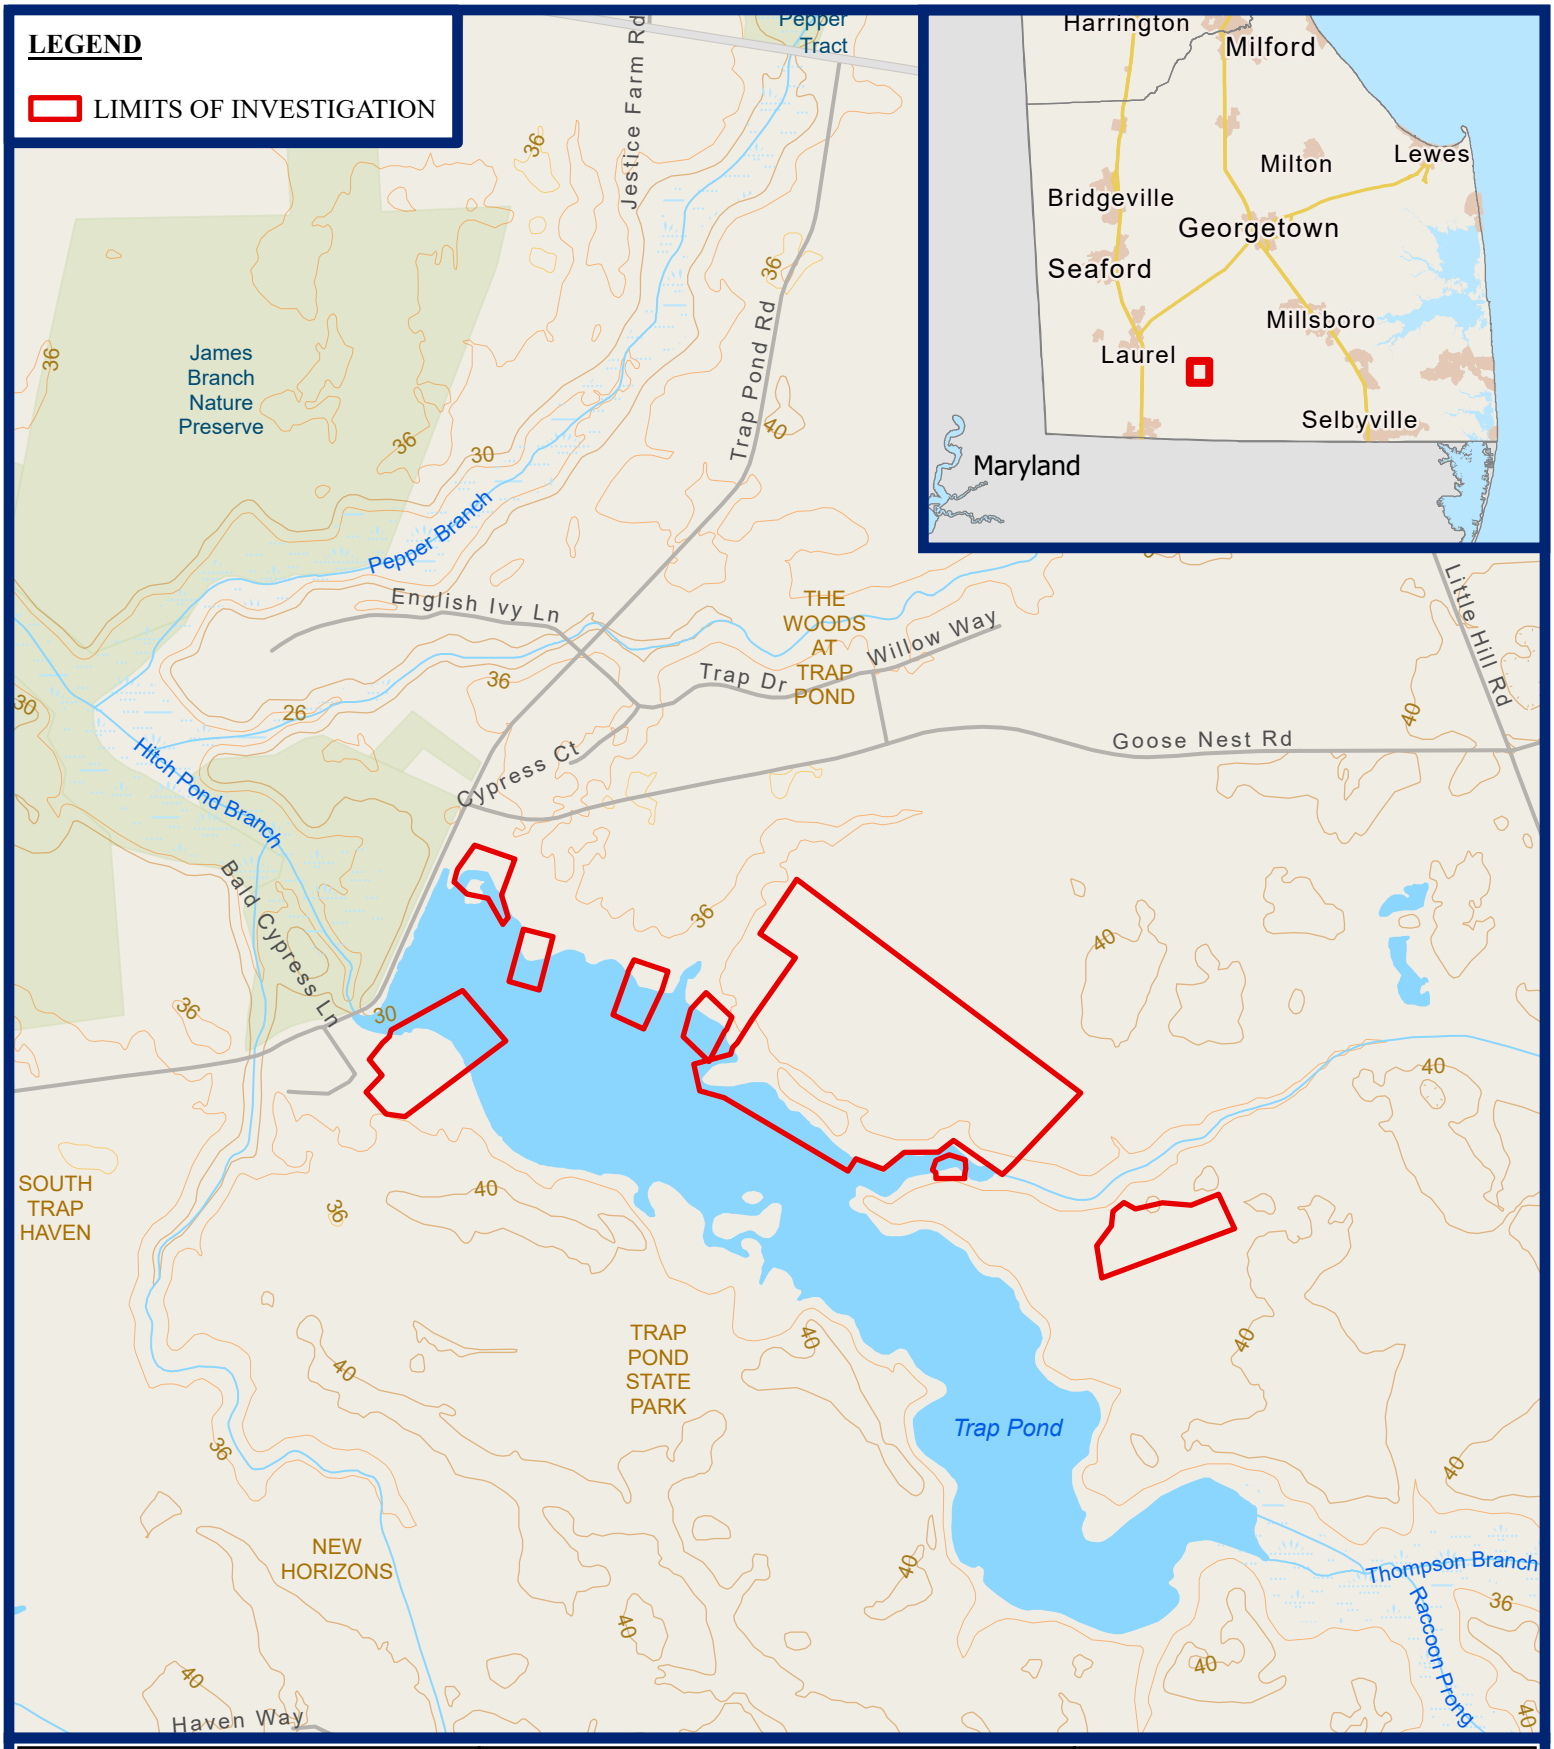

CENTURY ENGINEERING
A Kleinfelder Company
550 Bay Road
Dover, DE 19901
P: 302.734.9188

VICINITY MAP

CAMPGROUND AND RECREATIONAL FACILITY IMPROVEMENTS
TRAP POND STATE PARK

SUSSEX COUNTY, DELAWARE

Basemap Source: FirstMap (2022)
ArcGIS Online

N

1 inch = 1,000 feet

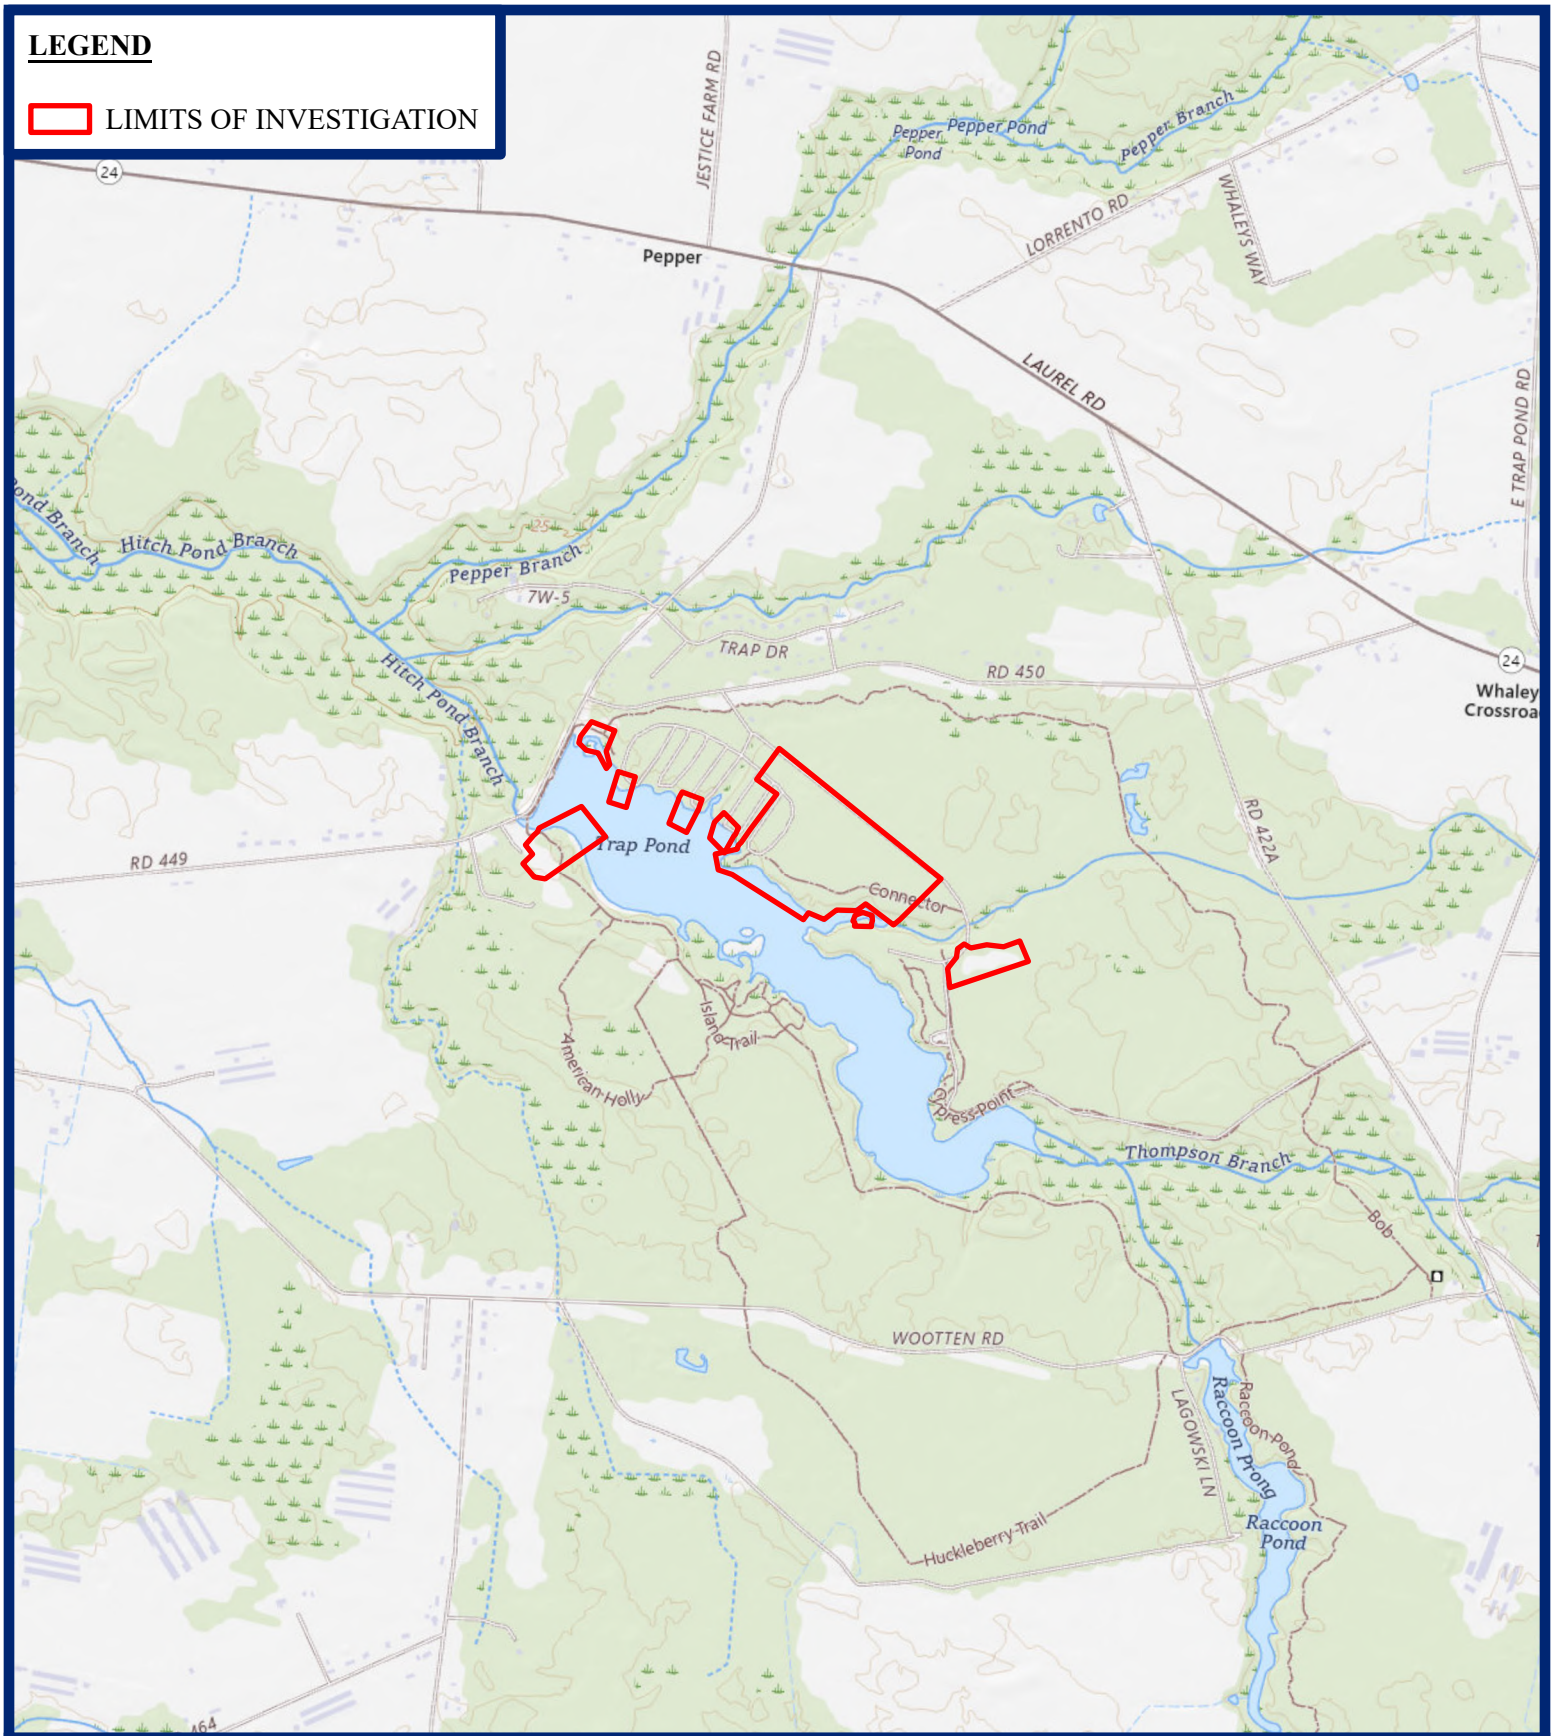

CENTURY ENGINEERING
A Kleinfelder Company

550 Bay Road
Dover, DE 19901
P: 302.734.9188

USGS TOPOGRAPHIC
QUADRANGLE MAP

CAMPGROUND AND RECREATIONAL
FACILITY IMPROVEMENTS
TRAP POND STATE PARK

SUSSEX COUNTY, DELAWARE

USGS Topo Quads:
TRAP POND (DE)

Area: 50.7513 +/- AC
Latitude: 38.5272390°N
Longitude: 75.4729030°W
Elevation: ~30-40 ft
Scale: 1:24,000

N
W E
S

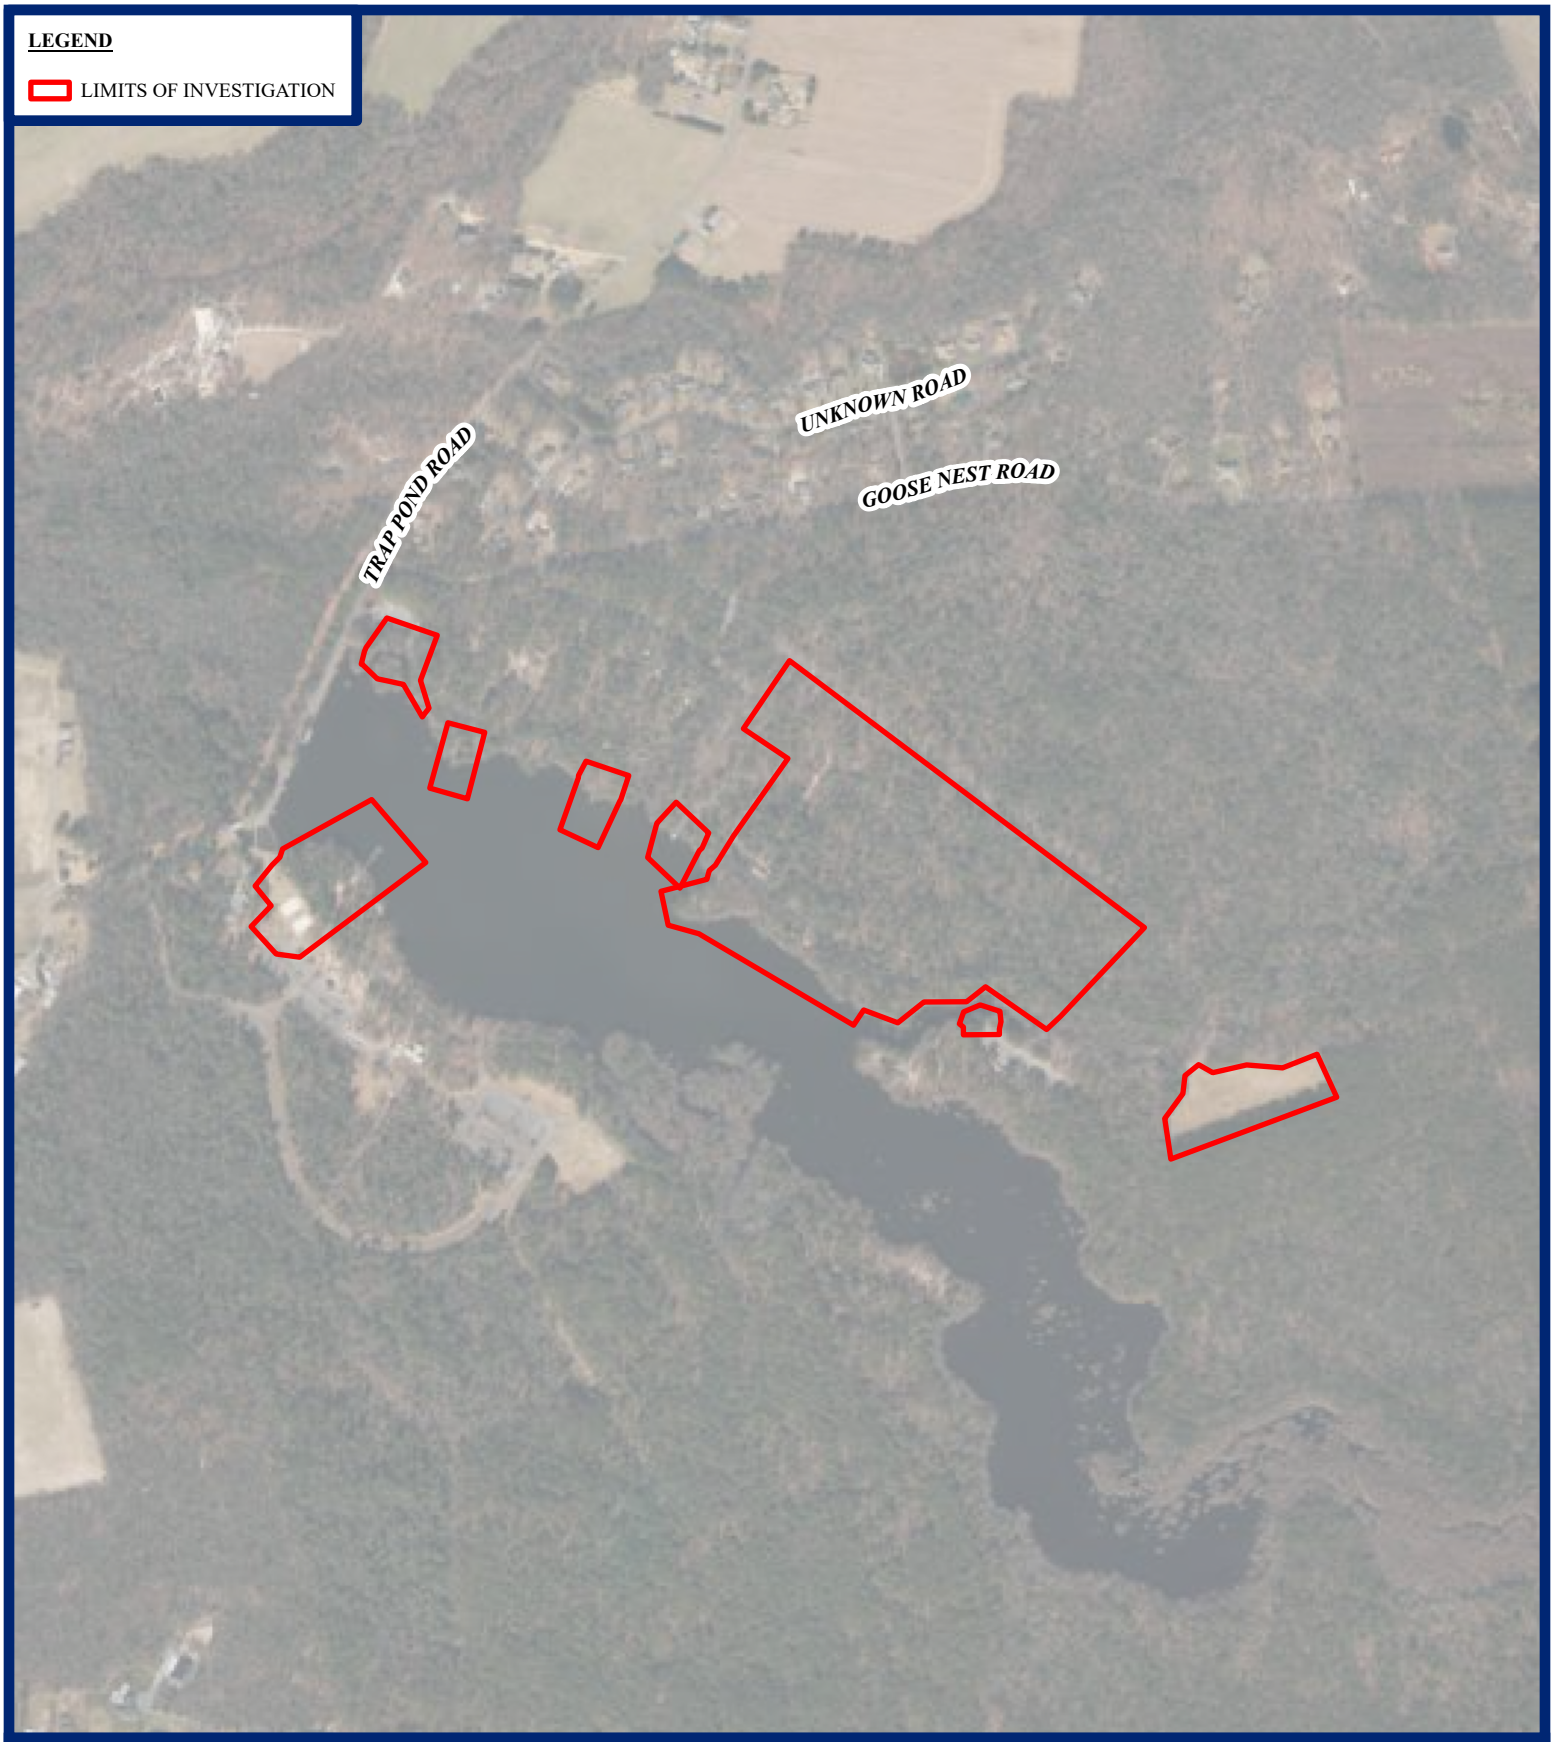

CENTURY ENGINEERING
A Kleinfelder Company
550 Bay Road
Dover, DE 19901
P: 302.734.9188

AERIAL IMAGERY

CAMPGROUND AND RECREATIONAL
FACILITY IMPROVEMENTS
TRAP POND STATE PARK

SUSSEX COUNTY, DELAWARE

Aerial Imagery Source: FirstMap (2022)
ArcGIS Online

N

1 inch = 800 feet

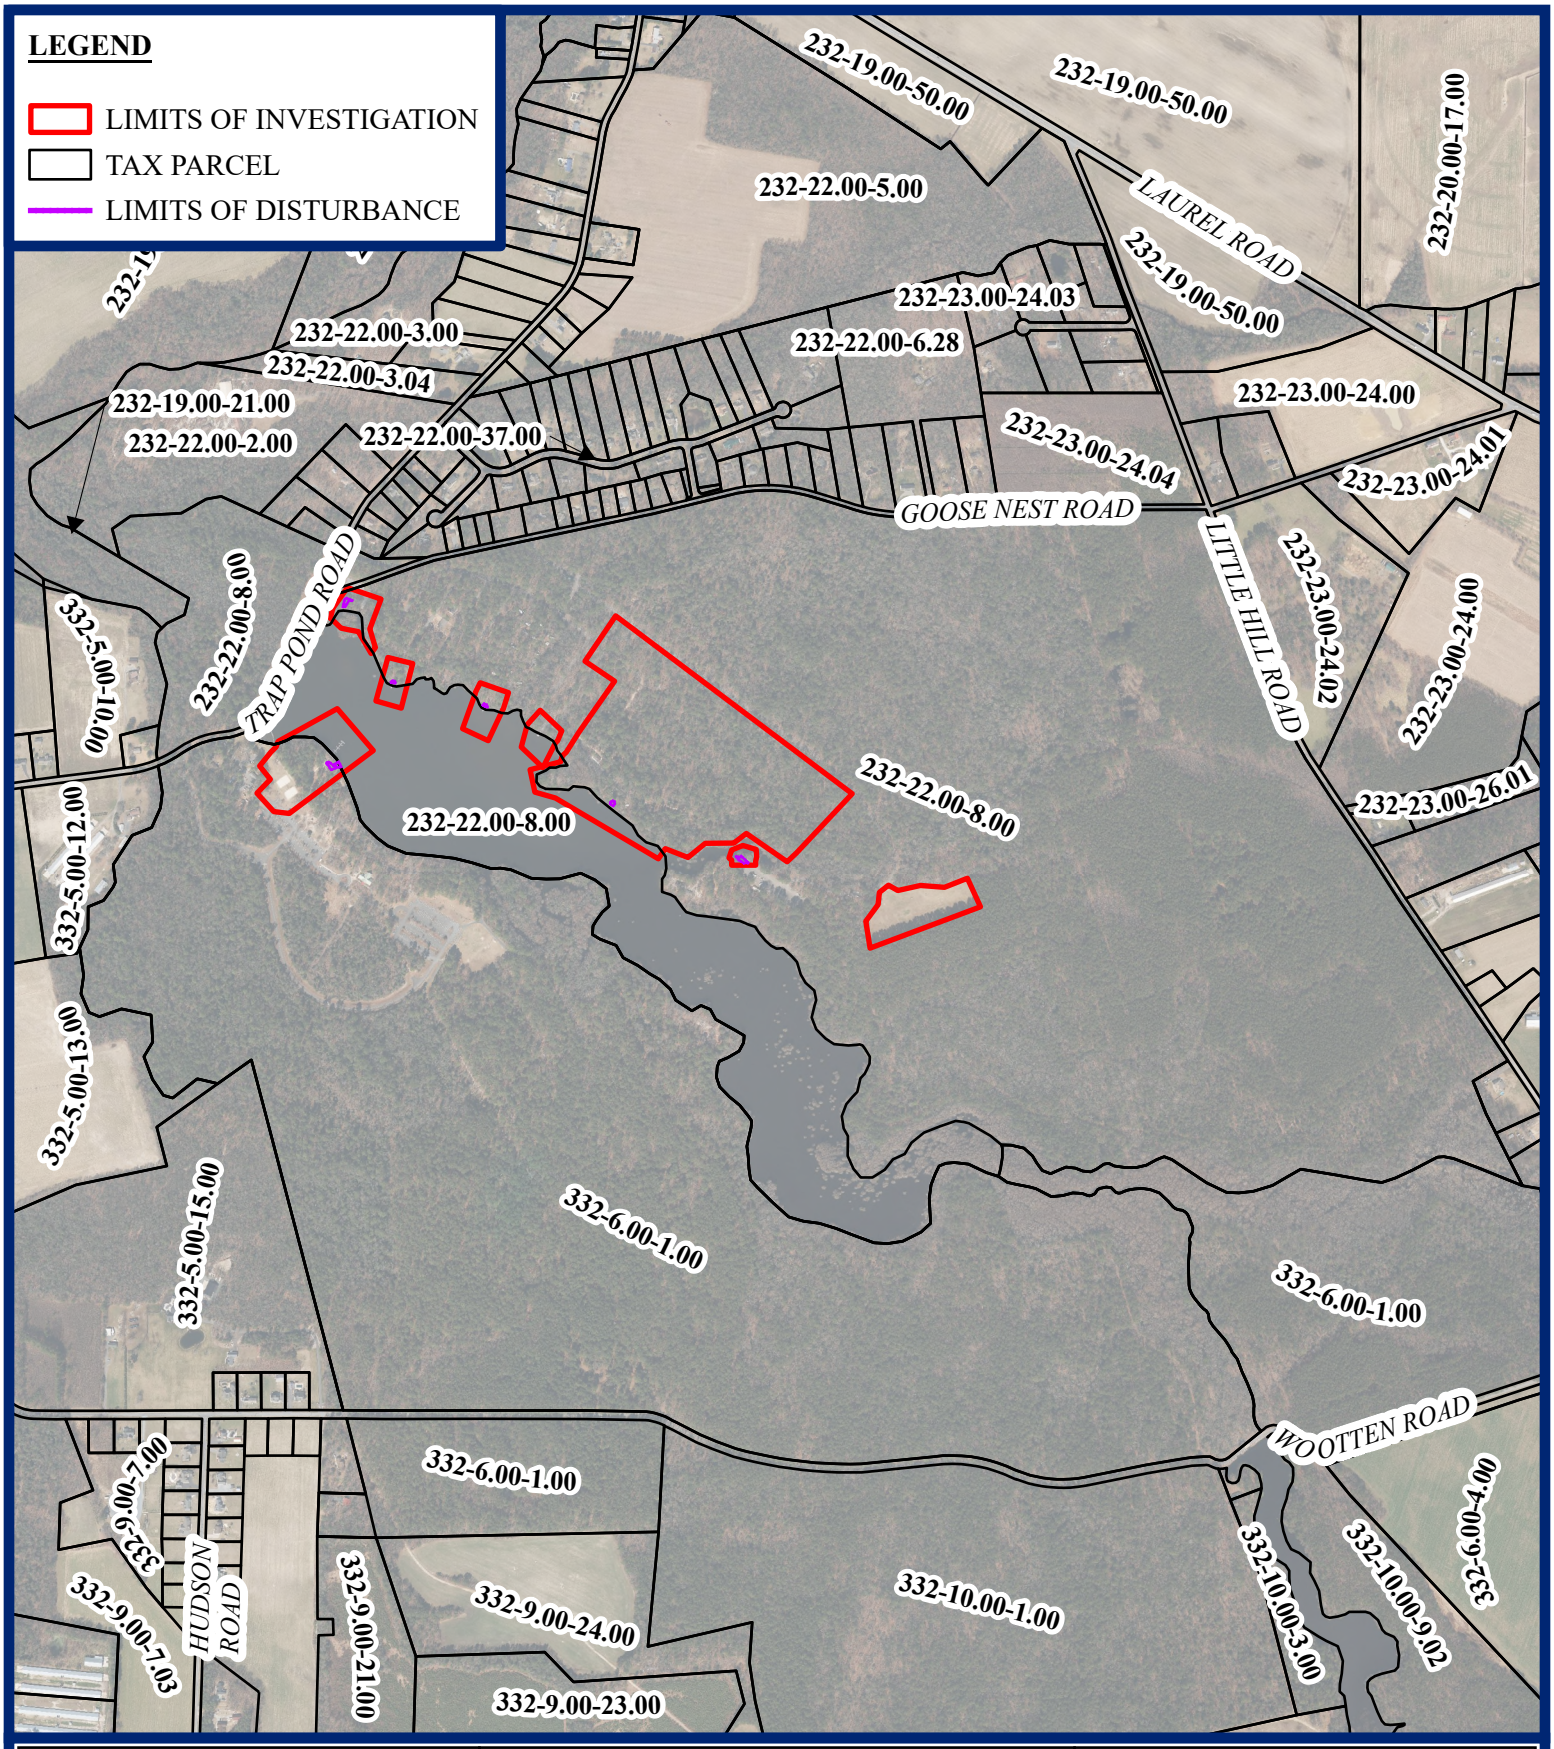

CENTURY ENGINEERING
A Kleinfelder Company
550 Bay Road
Dover, DE 19901
P: 302.734.9188

PARCEL BOUNDARIES

CAMPGROUND AND RECREATIONAL FACILITY IMPROVEMENTS
TRAP POND STATE PARK

SUSSEX COUNTY, DELAWARE

Aerial Imagery Source: FirstMap (2022)
ArcGIS Online

N

1 inch = 1,200 feet

LEGEND

- LIMITS OF INVESTIGATION
- DNREC WSLS IMPACTS
- NEW CONSTRUCTION
- L1UBH WATERS

DNREC IMPACT ID	TYPE	IMPACT DESCRIPTION	RESOURCE	IMPACT AREA (AC)	LOSS (AC)
1	PERMANENT	SHADING FROM DOCK	SUBAQUEOUS LAND	0.0128	0.0000
2	PERMANENT	SHADING FROM DOCK	SUBAQUEOUS LAND	0.0099	0.0000
3	PERMANENT	SHADING FROM DOCK	SUBAQUEOUS LAND	0.0125	0.0000
4	PERMANENT	SHADING FROM DOCK	SUBAQUEOUS LAND	0.0127	0.0000
5	PERMANENT	SHADING FROM DOCK	SUBAQUEOUS LAND	0.0105	0.0000
6	PERMANENT	SHADING FROM DOCK	SUBAQUEOUS LAND	0.0099	0.0000
			DNREC TOTAL PERMANENT IMPACTS	0.0684-AC	
			DNREC TOTAL TEMPORARY IMPACTS	0.0000-AC	
			DNREC TOTAL LOSS	0.0000-AC	

CENTURY ENGINEERING
A Kleinfelder Company
550 Bay Road | Dover, DE 19901 | P: 302.734.9188

CAMPGROUNDS AND RECREATIONAL FACILITY IMPROVEMENTS
TRAP POND STATE PARK

DNREC WETLANDS AND SUBAQUEOUS LANDS IMPACTS

SUSSEX COUNTY, DELAWARE

N
W E
S

1 inch = 350 feet

Project Manager:	AS
Drawn:	RO
Job Number:	25000286.001A

Revisions:
Adjusted OHW line to 30.2' elevation.

LEGEND

- LIMITS OF INVESTIGATION
- DNREC WSLS IMPACTS
- L1UBH WATERS
- NEW CONSTRUCTION

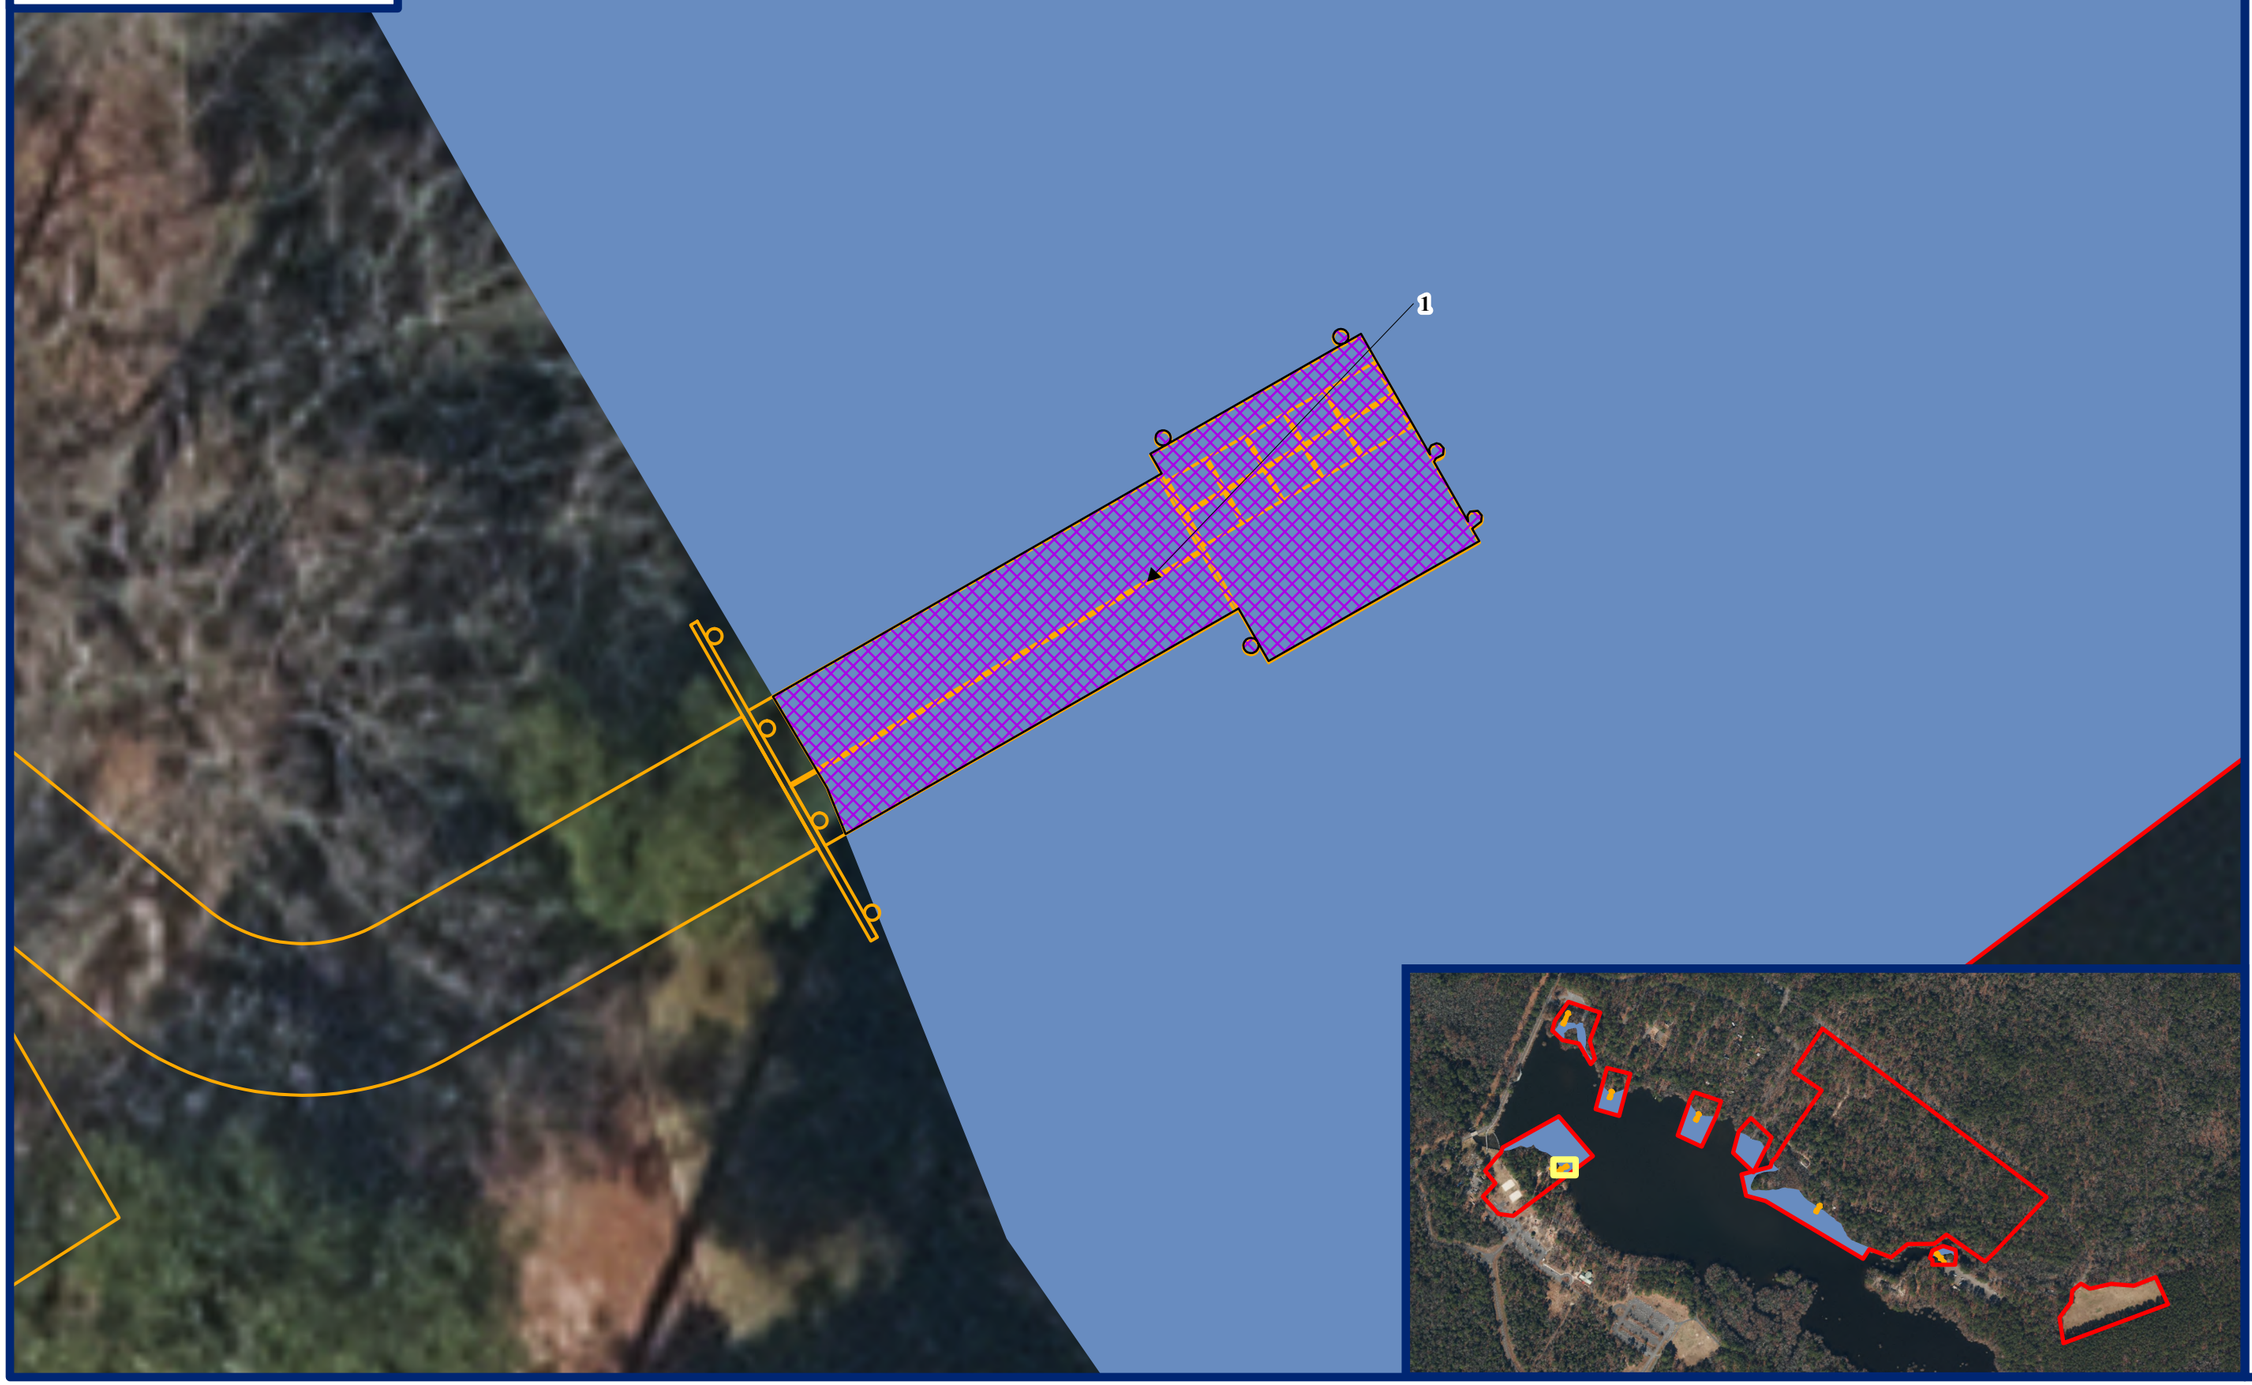

CENTURY ENGINEERING
A Kleinfelder Company
550 Bay Road | Dover, DE 19901 | P: 302.734.9188

CAMPGROUNDS AND RECREATIONAL FACILITY IMPROVEMENTS
TRAP POND STATE PARK

DNREC WETLANDS AND SUBAQUEOUS LANDS IMPACTS

SUSSEX COUNTY, DELAWARE

N
W E
S

1 inch = 10 feet

Project Manager:	AS
Drawn:	RO
Job Number:	25000286.001A

Revisions:
Adjusted OHW line to 30.2' elevation.

LEGEND

- LIMITS OF INVESTIGATION
- DNREC WSLS IMPACTS
- L1UBH WATERS
- NEW CONSTRUCTION

2

CENTURY ENGINEERING
A Kleinfelder Company

550 Bay Road | Dover, DE 19901 | P: 302.734.9188

CAMPGROUNDS AND RECREATIONAL FACILITY IMPROVEMENTS
TRAP POND STATE PARK

DNREC WETLANDS AND SUBAQUEOUS LANDS IMPACTS

SUSSEX COUNTY, DELAWARE

N
W E
S

1 inch = 10 feet

Project Manager:	AS
Drawn:	RO
Job Number:	25000286.001A

Revisions:
Adjusted OHW line to 30.2' elevation.

LEGEND

- LIMITS OF INVESTIGATION
- DNREC WSLS IMPACTS
- L1UBH WATERS
- NEW CONSTRUCTION

CAMPGROUNDS AND RECREATIONAL FACILITY IMPROVEMENTS
TRAP POND STATE PARK

DNREC WETLANDS AND SUBAQUEOUS LANDS IMPACTS

SUSSEX COUNTY, DELAWARE

N
W E
S

1 inch = 10 feet

Project Manager:	AS
Drawn:	RO
Job Number:	25000286.001A

Revisions:
Adjusted OHW line to 30.2' elevation.

CENTURY ENGINEERING
A Kleinfelder Company
550 Bay Road | Dover, DE 19901 | P: 302.734.9188

LEGEND

- LIMITS OF INVESTIGATION
- DNREC WSLS IMPACTS
- L1UBH WATERS
- NEW CONSTRUCTION

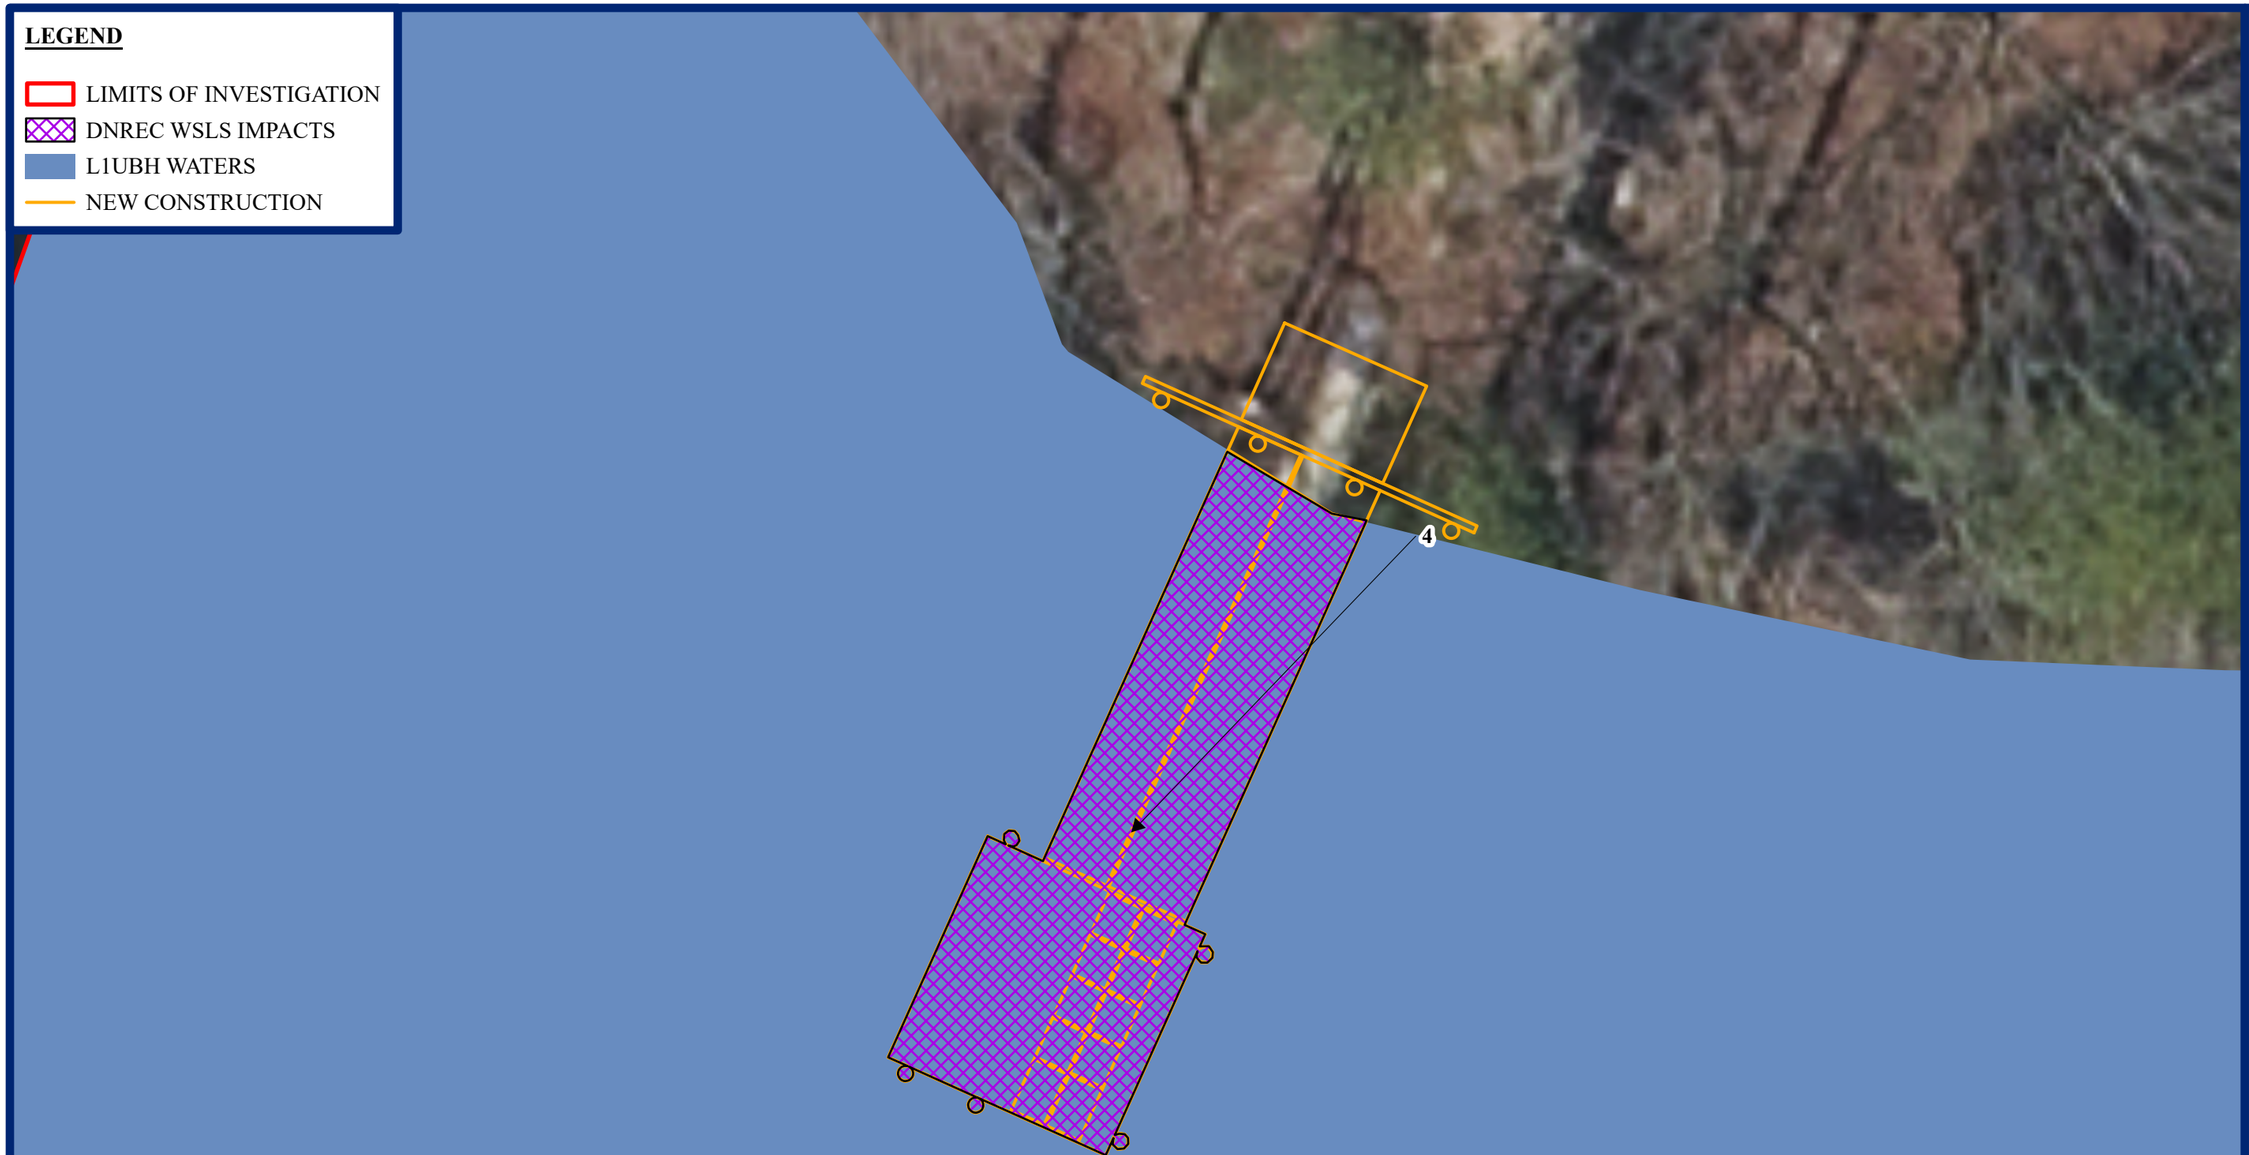

CENTURY ENGINEERING
A Kleinfelder Company
550 Bay Road | Dover, DE 19901 | P: 302.734.9188

CAMPGROUNDS AND RECREATIONAL FACILITY IMPROVEMENTS
TRAP POND STATE PARK

DNREC WETLANDS AND SUBAQUEOUS LANDS IMPACTS

SUSSEX COUNTY, DELAWARE

N
W E
S

1 inch = 10 feet

Project Manager: AS

Drawn: RO

Job Number: 25000286.001A

Revisions:
Adjusted OHW line to 30.2' elevation.

LEGEND

- LIMITS OF INVESTIGATION
- DNREC WSLS IMPACTS
- L1UBH WATERS
- NEW CONSTRUCTION

S

CENTURY ENGINEERING
A Kleinfelder Company

550 Bay Road | Dover, DE 19901 | P: 302.734.9188

CAMPGROUNDS AND RECREATIONAL FACILITY IMPROVEMENTS
TRAP POND STATE PARK

DNREC WETLANDS AND SUBAQUEOUS LANDS IMPACTS

SUSSEX COUNTY, DELAWARE

N
W E
S

1 inch = 10 feet

Project Manager:	AS
Drawn:	RO
Job Number:	25000286.001A

Revisions:
Adjusted OHW line to 30.2' elevation.

LEGEND

- LIMITS OF INVESTIGATION
- DNREC WSLS IMPACTS
- L1UBH WATERS
- NEW CONSTRUCTION

6

CENTURY ENGINEERING
A Kleinfelder Company

550 Bay Road | Dover, DE 19901 | P: 302.734.9188

CAMPGROUNDS AND RECREATIONAL FACILITY IMPROVEMENTS
TRAP POND STATE PARK

DNREC WETLANDS AND SUBAQUEOUS LANDS IMPACTS

SUSSEX COUNTY, DELAWARE

N
W E
S

1 inch = 10 feet

Project Manager:	AS
Drawn:	RO
Job Number:	25000286.001A

Revisions:
Adjusted OHW line to 30.2' elevation.

STATE OF DELAWARE
DEPARTMENT OF NATURAL RESOURCES AND ENVIRONMENTAL CONTROL
DIVISION OF PARKS AND RECREATION

TRAP POND STATE PARK

TRAP POND BOAT DOCK REPLACEMENT

CONTRACT NO. NAT23836-EDAGRANT
JUNE 2025
99% DFM SUBMISSION DOCUMENTS

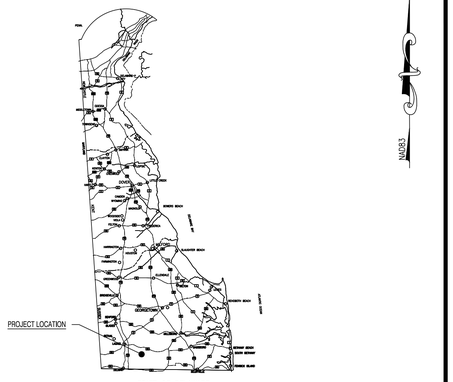

LOCATION MAP

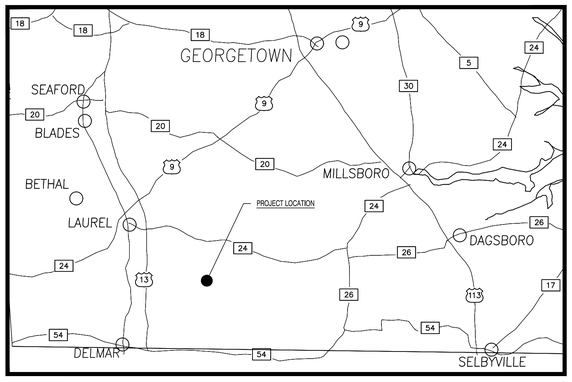

SITE MAP

INDEX OF SHEETS

C400	COVER SHEET
C401	LEGEND
C402	NOTES
C403	INDEX PLAN
C404	BOAT RENTAL DOCK SITE PLAN
C405	BOAT RENTAL DOCK SITE LAYOUT AND PROFILE
C406	COURTESY DOCK SITE PLAN
C407	COURTESY DOCK SITE LAYOUT AND PROFILE
C408	A-LOOP DOCK SITE PLAN
C409	A-LOOP DOCK SITE LAYOUT AND PROFILE
C410	C-LOOP DOCK SITE PLAN
C411	C-LOOP DOCK SITE LAYOUT AND PROFILE
C412	NEW CABIN DOCK SITE PLAN
C413	NEW CABIN DOCK SITE LAYOUT AND PROFILE
C414	JASON BEACH DOCK SITE PLAN
C415	JASON BEACH DOCK SITE LAYOUT AND PROFILE
C416	ENVIRONMENTAL COMPLIANCE SUMMARY PLAN
C417	BOAT RENTAL ENVIRONMENTAL COMPLIANCE
C418	COURTESY DOCK ENVIRONMENTAL COMPLIANCE
C419	A-LOOP DOCK ENVIRONMENTAL COMPLIANCE
C420	C-LOOP DOCK ENVIRONMENTAL COMPLIANCE
C421	NEW CABIN DOCK ENVIRONMENTAL COMPLIANCE
C422	JASON BEACH DOCK ENVIRONMENTAL COMPLIANCE
C423	CONSTRUCTION DETAILS
C424	CONSTRUCTION DETAILS
C425	CONSTRUCTION DETAILS
C426	CONSTRUCTION DETAILS
C427	EROSION & SEDIMENT CONTROL DETAILS
C428	EROSION & SEDIMENT CONTROL DETAILS
C429	EROSION & SEDIMENT CONTROL DETAILS
C430	EROSION & SEDIMENT CONTROL DETAILS

REVISIONS:
DATE: DESCRIPTION: BY:

TRAP POND STATE PARK
TRAP POND BOAT DOCK REPLACEMENT

COVER SHEET

SEAL:
ALEXANDER E. SCHMIDT LICENSE NO. 16139 DELAWARE PROFESSIONAL ENGINEER
06-20-2025

CIVIL ENGINEER:
CENTURY ENGINEERING
A Kleinfelder Company
CEI CONTRACT NO.: 25000286.001A

DESIGNED BY: EMC
DRAWN BY: ZTP
CHECKED BY: AES
DATE: JUNE 2025
SCALE: NOT TO SCALE
SHEET NO.: C400
CONTRACT NO.:

CIVIL ENGINEER
PREPARED BY:
CENTURY ENGINEERING
A Kleinfelder Company
SIGNATURE
06-20-2025
DATE

Seal
ALEXANDER E. SCHMIDT LICENSE NO. 16139 DELAWARE PROFESSIONAL ENGINEER

OWNER
OFFICE OF DESIGN & DEVELOPMENT
DELAWARE DEPARTMENT OF NATURAL RESOURCES AND ENVIRONMENTAL CONTROL
89 KINGS HIGHWAY
DOVER, DELAWARE 19901
(302) 739-9231
(302) 739-7026 (FAX)
SIGNATURE
DATE

I:\state of delaware\25000286.001a-dnrec campgrounds\Working\trap pond\CAD\03-Sheet\Proposed\cad\sheet\[Sheet1_C_CoverSheet.dwg, 6/18/2025 8:50 AM

MANMADE ROADSIDE FEATURES

FEATURE DESCRIPTION	EXISTING	PROPOSED	ID
BOLLARD – STEEL POLE			
BOLLARD – WOOD POST			
CURB, TYPE 1 AND TYPE 3			C X
CURB, TYPE 2			
CURB & GUTTER, TYPE 1			
CURB & GUTTER, TYPE 2			
CURB & GUTTER, TYPE 3			
FENCE – CHAINLINK OR STRANDED	X	X	
FENCE – STOCKADE OR SPLIT RAIL			
FLAG POLE	FP	FP	
GUARDRAIL – STEEL BEAM, TYPE 1			
LAMP AND POST	LAMP		
MAILBOX	MB	MB	
PAVEMENT			
PILLAR OR MISCELLANEOUS POST			
TRAFFIC SIGN AND POST			

DRAINAGE FEATURES

FEATURE DESCRIPTION	EXISTING	PROPOSED	ID
BIOFILTRATION SWALE		BFS	
DITCH OR STREAM CENTERLINE		X X	
DIRECTIONAL STREAM FLOW ARROW			
DRAINAGE INLET	C.B.		DI X
DRAINAGE JUNCTION BOX	J.B.		JB X
DRAINAGE MANHOLE	D		MH X
DRAINAGE PIPE AND FLOW ARROW	SIZE TYPE		P X
FLARED END SECTION			FES X
RIPRAP – AREA FEATURE			RR X
SAFETY END SECTION			SES X
UNDERDRAIN			UD X
UNDERDRAIN OUTLET			UDO X

GRADING

FEATURE DESCRIPTION	EXISTING	PROPOSED
CONTOUR		
SPOT ELEVATIONS	XX.XX	XX.XX

UTILITY FEATURES

FEATURE DESCRIPTION	EXISTING	PROPOSED
CABLE TV DISTRIBUTION BOX	TV	
COMMUNICATIONS – UNDERGROUND	COMM	COMM
ELECTRIC – UNDERGROUND	UG–E	UG–E
ELECTRIC MANHOLE	E	
ELECTRIC METER	E.M.	
ELECTRIC TRANSFORMER	E.T.	
GAS – UNDERGROUND	UG–G	UG–G
GAS MANHOLE	G	
GAS METER	G.M.	
GAS VALVE	G.V.	
GAS PUMP – SERVICE STATION	G.P.	
IRRIGATION – UNDERGROUND	IR IR	IR IR
ITMS – UNDERGROUND	ITMS	ITMS
KNOX BOX		
LIGHTING – UNDERGROUND	LI LI	LI LI
LUMINAIRE – POLE MOUNTED		
MANHOLE – UNDETERMINED OWNER	UM	
RAILROAD TRACKS		
SANITARY – UNDERGROUND	S S S	S S S
SANITARY SEWER MANHOLE	S	
SANITARY SEWER VALVE	S.V.	S.V.
SANITARY SEWER CLEANOUT OR VENT	CO	CO
SEPTIC DRAIN FIELD	S.D.F.	
SIGNALIZATION – UNDERGROUND	SIG	SIG
SOIL BORING LOCATION		
TELEPHONE BOOTH	B	
TELEPHONE MANHOLE	T	
TELEPHONE TEST POINT	TTP	
TRAFFIC – CONDUIT JUNCTION WELL	J.W.	
TRAFFIC – LIGHT POLE AND BASE		
TRAFFIC – PEDESTRIAN POLE & BASE		
TRAFFIC – SIGNAL CABINET & BASE		
TRAFFIC – SIGNAL POLE AND BASE		
UNKNOWN UTILITY – UNDERGROUND	UG–UK	
UTILITY BOX	UB	
UTILITY POLE GUY WIRE ANCHOR		
UTILITY POLE		
UTILITY TEST HOLE LOCATION		
WALL PACK – LIGHTING		W.P.
WATER – UNDERGROUND	W	W
WATER – FIRE HYDRANT		
WATER METER	W.M.	W.M.
WATER VALVE	W.V.	W.V.
WATER – FIRE DEPARTMENT CONNECTION	FDC	
WELL HEAD	WELL	WELL

PAVEMENT SECTION(S)

MILL AND OVERLAY – SEE TYPICAL SECTIONS FOR MATERIAL AND DEPTHS	
FULL DEPTH PAVEMENT	
SHARED USE PATH	
GRAVEL	
CONCRETE	

NATURAL ROADSIDE FEATURES

FEATURE DESCRIPTION	EXISTING	PROPOSED
HEDGEROW OR THICKET		
MARSH BOUNDARY LINE		
TREE – CONIFEROUS		
TREE – DECIDUOUS		
TREE STUMP		
SHRUBBERY		
WETLAND BOUNDARY – DELINEATED	WL	
WOODS LINE BOUNDARY		
FLOODPLAIN	FP	

RIGHT-OF-WAY FEATURES

FEATURE DESCRIPTION	EXISTING	PROPOSED
DENIAL OF ACCESS	DA	DA
EASEMENT – OTHERS		
PERMANENT EASEMENT	PE	PE
PROPERTY LINE		
PROPERTY MARKER – CONCRETE	CM	C.M.
PROPERTY MARKER – IRON PIPE	I.P.	I.P.
RIGHT-OF-WAY BASELINE	100+00	100+00
RIGHT-OF-WAY LINE	RW	RW
RIGHT-OF-WAY & DENIAL OF ACCESS	R/W–DA	R/W–DA
RIGHT-TO-ENTER		RTE
TEMPORARY CONSTRUCTION EASEMENT		TCE
CLEAR ZONE		CZ
HORIZONTAL CLEARANCE		HC

SURVEY CONTROL & MONUMENTATION

FEATURE DESCRIPTION	EXISTING
SURVEY BENCHMARK LOCATION	B.M.
SURVEY TIE POINT LOCATION	T.P.
SURVEY TRAVERSE POINT	

MISCELLANEOUS FEATURES

FEATURE DESCRIPTION	PROPOSED
BUTT JOINT	
CLEAR ZONE	CZ
CONSTRUCTION BASELINE	100+00
LIMIT OF CONSTRUCTION	LOC
DEMOLITION	
P.C.C. SIDEWALK	
6" P.C.C. SIDEWALK	
PAVEMENT PATCH	
ACCESSIBLE RAMP	
SAW CUT	SAW

EROSION & SEDIMENT CONTROL FEATURES

FEATURE DESCRIPTION	PROPOSED
LIMIT OF DISTURBANCE	LOD
PORTABLE SEDIMENT TANK	ST
PUMPING PIT	PP–2
SILT FENCE	SF
COMPOST FILTER LOG	CFL
SENSITIVE AREA PROTECTION	SAP

IDENTIFIERS

FEATURE DESCRIPTION	ID
ABANDON BY CONTRACTOR	AB C
ABANDON BY OTHERS	AB O
ADJUST BY CONTRACTOR	A C
ADJUST BY OTHERS	A O
BEST MANAGEMENT PRACTICE	BMP XX
BUS STOP PAD / TYPE	BSP XX
BUS STOP WITH SHELTER PAD / TYPE	BSSP XX
CONCRETE SAFETY BARRIER	B XX
CONVERT TO JUNCTION BOX	CJB XX
CONVERT TO DRAINAGE MANHOLE	CDM XX
DO NOT DISTURB	DND
ENERGY DISSIPATOR	ED XX
FILL WITH FLOWABLE FILL	FF C
LANDSCAPE PLANTINGS	LS XX
PEDESTRIAN CONNECTION / TYPE	PC XX
RELOCATE BY CONTRACTOR	RL C
RELOCATE BY OTHERS	RL O
RELOCATE BY PROPERTY OWNER	RL PO
REMOVE BY CONTRACTOR	RM C
REMOVE BY OTHERS	RM O
REMOVE BY TRAFFIC CONTRACTOR	RM TC
RIGHT-OF-WAY MONUMENT	RM XX

ABBREVIATION SCHEDULE

ABBREVIATION	DEFINITION
ADA	AMERICANS WITH DISABILITIES ACT
ALLOW.	ALLOWABLE
ASD	ALLOWABLE STRESS DESIGN
ALUM	ALUMINUM
BL	BASE LINE
BOTT	BOTTOM
BRG	BEARING
CAP	CAPACITY
CJ	CONTROL JOINT
CL	CENTER LINE
CLR	CLEAR
CONC	CONCRETE
CONN	CONNECTION
CORR	CORRUGATED
CSJ	CONSTRUCTION JOINT
DFM	DIVISION OF FACILITIES MANAGEMENT
DIAG	DIAGONAL
DL	DEAD LOAD
DNREC	DEPARTMENT OF NATURAL RESOURCES AND ENVIRONMENTAL CONTROL
DOL	DEPARTMENT OF LABOR
DOT	DEPARTMENT OF TRANSPORTATION
E.F.	EACH FACE
EL., ELEV	ELEVATION
EQU.	EQUAL
EX., EXIST.	EXISTING
F.F.	FAR FACE
F'c	COMPRESSIVE STRENGH OF CONCRETE
FIN. FL.	FINISHED FLOOR
FIN. GR.	FINISHED GRADE
FND	FOUNDATION
FTG	FOOTING
Fy	YIELD STRENGTH OF STEEL
GABC	GRADED AGGREGATE BASE COURSE
GALV	GALVANIZED
HORIZ	HORIZONTAL
JT	JOINT
KSI	KIPS PER SQUARE INCH
LL	LIVE LOAD
LLV	LONG LEG VERTICAL
LLH	LONG LEG HORIZONTAL
LLBB	LONG LEG BACK TO BACK
LOC	LIMIT OF CONSTRUCTION
LOD	LIMIT OF DISTURBANCE
LRFD	LOAD RESISTANCE FACTORED DESIGN
MHW	MEAN HIGH WATER
MTL	METAL
NO	NUMBER
NOM	NOMINAL
N.F.	NEAR FACE
O.C.	ON CENTER
OHW	ORDINARY HIGH WATER
OPP	OPPOSITE
P.L.	PROPERTY LINE
PL	PLATE
PSI	POUNDS PER SQUARE INCH
PT	PRESSURE TREATED
REBAR	REINFORCING BAR
ROW, RW, R/W	RIGHT OF WAY
SF	SILT FENCE
SIM	SIMILAR
SLBB	SHORT LEG BACK TO BACK
SS	STAINLESS STEEL
STA	STATION
STD	STANDARD
STL	STEEL
STR	STRAIGHT
T&B	TOP AND BOTTOM
TYP	TYPICAL
UHMW	ULTRA HIGH MOLECULAR WEIGHT
UNIF	UNIFORM
UNO	UNLESS NOTED OTHERWISE
VERT	VERTICAL
WSE	WATER SURFACE ELEVATION
WWF	WELDED WIRE FABRIC

NOTE: NOT ALL ABBREVIATIONS INCLUDED IN THESE PLANS

GENERAL NOTE:

ALL ITEMS SHOWN MAY NOT BE PRESENT ON ALL SHEETS, OR PART OF THIS PROJECT.

REVISIONS:

DATE:	DESCRIPTION:	BY:

TRAP POND STATE PARK
TRAP POND BOAT DOCK REPLACEMENT

LEGEND

SEAL:

ALEXANDER E. SCHMID — LICENSE — NO. 16139 — PROFESSIONAL ENGINEER

06-20-2025

CIVIL ENGINEER:

CENTURY ENGINEERING
A Kleinfelder Company

CEI CONTRACT NO.: 25000286.001A

DELAWARE — STATE PARKS — DIVISION OF PARKS AND RECREATION

DESIGNED BY: EMC

DRAWN BY: ZTP

CHECKED BY: AES

DATE: JUNE 2025

SCALE: NOT TO SCALE

SHEET NO.: C401

CONTRACT NO.: —

I:\state of delaware\25000286.001a--dnrec campgrounds\Working\trap pond\CADD\Sheet\topbootdockplanset\Sheets\C_Legend.dwg, 6/18/2025 8:50 AM

SITE NOTES

1. ON-SITE WORK SHALL ONLY BE ALLOWED DURING THE MONTHS OF OCTOBER THROUGH FEBRUARY. NO WORK WILL BE ALLOWED DURING THE PERIOD OF MARCH 1 THROUGH SEPTEMBER 30.
2. THE BASE SURVEY, INCLUDING ALL CONTOURS AND ELEVATIONS, IS BASED ON CONVENTIONAL SURVEY TAKEN IN THE FIELD BY CENTURY ENGINEERING. A BOUNDARY SURVEY WAS NOT PERFORMED. ANY PROPERTY LINES SHOWN ON PLAN WERE TAKEN FROM THE SUSSEX COUNTY GIS MAP VIEWER WEBSITE. CONTROL POINTS FOR THE CONVENTIONAL SURVEY HAVE BEEN INCLUDED IN THESE PLANS. THE CONTRACTOR IS RESPONSIBLE FOR PROVIDING ALL ADDITIONAL PHYSICAL CONTROL AND LAYOUT, INCLUDING BUT NOT LIMITED TO BASELINES AND WORKING POINTS, AS REQUIRED TO COMPLETE THE WORK AS INCIDENTAL TO THE WORK.
3. EXISTING UTILITIES ARE SHOWN IN ACCORDANCE WITH THE BEST AVAILABLE INFORMATION. COMPLETENESS OR CORRECTNESS THEREOF IS NOT GUARANTEED. THE CONTRACTOR SHALL VERIFY EXACT LOCATIONS OF ALL EXISTING UTILITIES IN THE FIELD. IT SHALL BE THE CONTRACTOR'S RESPONSIBILITY TO CONTACT THE UTILITY OWNERS INVOLVED TO SECURE THE MOST ACCURATE INFORMATION AVAILABLE AS TO UTILITY LOCATION AND ELEVATION. ALL COSTS OF UTILITY LOCATING SHALL BE INCIDENTAL TO THE CONTRACT.
4. TO LOCATE EXISTING UTILITIES IN THE FIELD PRIOR TO CONSTRUCTION, THE CONTRACTOR SHALL SUBMIT A LOCATE REQUEST TO MISS UTILITY OF DELMARVA (EASTERN SHORE MARYLAND AND DELAWARE). NO EXCAVATION WORK SHALL BEGIN UNTIL ALL UTILITIES AS IDENTIFIED THROUGH THE MISS UTILITY LOCATE REQUEST HAVE EITHER BEEN CLEARED OR MARKED IN THE FIELD. TO LOCATE PRIVATELY OWNED UTILITIES THE CONTRACTOR SHALL EMPLOY A PRIVATE UTILITY LOCATOR, TO MARK THE PRIVATE UTILITIES IN THE FIELD.
5. NO CONSTRUCTION AROUND OR ADJACENT TO UTILITIES SHALL BEGIN WITHOUT NOTIFYING THEIR OWNERS AT LEAST 48-HOURS IN ADVANCE. THE CONTRACTOR SHALL TAKE THE NECESSARY PRECAUTIONS TO PROTECT THE EXISTING UTILITIES AND MAINTAIN UNINTERRUPTED SERVICE TO THE MAXIMUM EXTENT POSSIBLE. ALL EXISTING UTILITIES SHALL BE PROTECTED AND TEMPORARILY SUPPORTED OR RELOCATED AS NECESSARY TO COMPLETE THE WORK IN ACCORDANCE WITH THE PERTINENT UTILITY COMPANY OR UTILITY OWNER REQUIREMENTS. ANY DAMAGE DONE TO EXISTING UTILITIES DUE TO CONTRACTOR'S NEGLIGENCE SHALL BE IMMEDIATELY AND COMPLETELY REPAIRED TO THE SATISFACTION OF THE UTILITY OWNER AT THE CONTRACTOR'S EXPENSE.
6. THE CONTRACTOR SHALL PROVIDE DNREC A MINIMUM TWO WORKING DAY ADVANCE NOTICE OF ANY PROPOSED UTILITY DISRUPTION OR OUTAGE FOR APPROVAL.
7. THE CONTRACTOR SHALL ONLY WORK WITHIN THE DESIGNATED LIMIT OF DISTURBANCE (LOD). ALL RUTS AND DEPRESSIONS CAUSED BY CONSTRUCTION ACTIVITY SHALL BE FILLED, TOPSOILED, SEEDED AND MULCHED TO MATCH THE ADJACENT AREA. WORK OUTSIDE OF THE LIMIT OF DISTURBANCE IS STRICTLY PROHIBITED.
8. THE CONTRACTOR SHALL REMOVE ALL EXISTING TREES AND VEGETATION INSIDE THE LIMIT OF DISTURBANCE (LOD) WHETHER OR NOT SPECIFICALLY SHOWN ON THE DRAWINGS UNLESS SPECIFICALLY DIRECTED OTHERWISE.
9. THE CONTRACTOR SHALL OBTAIN APPROVAL FROM THE OWNER PRIOR TO REMOVAL OF ANY BALD CYPRESS TREES DURING CONSTRUCTION.
10. THE AREAS OF SITE WORK ARE GENERALLY SHOWN. HOWEVER, THE EXTENT OF RESTORATION IS NOT NECESSARILY LIMITED TO THESE AREAS. THE CONTRACTOR SHALL RESTORE ALL PAVING, SIDEWALKS, OR NON-PAVED AREAS AFFECTED BY THE CONSTRUCTION TO A CONDITION COMPARABLE TO THAT EXISTING PRIOR TO CONSTRUCTION, AND TO THE SATISFACTION OF DNREC.
11. THE CONTRACTOR SHALL REGRADE AND RESTORE ALL AREAS DISTURBED BY THE CONSTRUCTION AS NECESSARY TO PROVIDE A UNIFORM, GRADUAL TRANSITION BETWEEN NEW FINISHED GRADES AND EXISTING GRADES, TO CREATE A NATURAL APPEARANCE AND TO PROVIDE POSITIVE DRAINAGE AWAY FROM PAVED AREAS AND BUILDINGS. SUCH GRADING AND RESTORATION SHALL BE DONE TO THE SATISFACTION OF DNREC. THE COST FOR SITE RESTORATION SHALL BE INCIDENTAL TO THE CONTRACT.
12. ALL EXISTING SOILS, CONSTRUCTION MATERIALS, DEBRIS, CONCRETE, MASONRY, CONDUIT, PIPE, ETC. REMOVED DURING CONSTRUCTION, SHALL BECOME THE PROPERTY OF THE CONTRACTOR AND SHALL BE LEGALLY DISPOSED OF OFF SITE.
13. NO DEMOLISHED MATERIAL OR STORED MATERIALS SHALL BE SOLD ON SITE.
14. DEMOLITION SHALL INCLUDE THE REMOVAL, TRANSPORTATION, AND LEGAL DISPOSAL OF ALL MATERIALS AS INDICATED ON THE DRAWINGS, INCLUDING ALL RELATED DEBRIS, ETC.
15. THE CONTRACTOR SHALL BE RESPONSIBLE FOR DISPOSING OF ALL EXCESS MATERIAL OFF SITE AND/OR PROVIDING ADDITIONAL FILL MATERIAL AS REQUIRED. THIS PROJECT IS ANTICIPATED TO GENERATE EXCESS MATERIAL.
16. NO DEBRIS SHALL BE BURIED OR BURNED ON THE SITE.
17. BLASTING SHALL NOT BE ALLOWED.
18. THERE ARE NO KNOWN HAZARDOUS MATERIALS WITHIN AREAS TO BE EXCAVATED ON THE SITE. IN THE EVENT THAT ANY HAZARDOUS MATERIALS MAY BE ENCOUNTERED WITHIN EXCAVATIONS, THE CONTRACTOR SHALL IMMEDIATELY STOP WORK AND CONTACT DNREC.
19. THE CONTRACTOR'S MATERIAL STAGING AND STOCKPILE AREA IS SHOWN ON THE DRAWINGS. THE CONTRACTOR SHALL REMOVE ALL EXCAVATED MATERIALS FROM THE PROJECT SITE BY THE END OF CONSTRUCTION. THE CONTRACTOR SHALL RESTORE THE MATERIAL STAGING AND STOCKPILE AREA TO ITS ORIGINAL CONDITION BY THE END OF CONSTRUCTION.
20. THE CONTRACTOR IS SOLELY RESPONSIBLE FOR OBTAINING OFF-SITE SPOIL AREAS FOR LEGAL DISPOSAL OF EXCESS AND/OR UNSUITABLE EXCAVATED MATERIALS AS NECESSARY IN ACCORDANCE WITH ALL FEDERAL, STATE, AND LOCAL REQUIREMENTS. ALL COSTS FOR TRANSPORTING TO, PROCURING AND UTILIZING THE OFF-SITE SPOIL AREAS ARE INCIDENTAL TO THE CONTRACT.
21. IF THE CONTRACTOR INTENDS TO STAGE OR STORE MATERIALS OFF-SITE IT SHALL BE THE CONTRACTOR'S RESPONSIBILITY FOR OBTAINING ALL THE PROPER SEDIMENT AND STORMWATER APPROVALS AND/OR PERMITS THROUGH THE DESIGNATED DELEGATED AGENCY WHICH WILL BE DETERMINED BY THE LOCATION OF THE OFF-SITE MATERIAL STOCKPILE AREA. ALL COSTS ASSOCIATED WITH OFF-SITE STOCKPILE AREAS SHALL BE INCIDENTAL TO THE WORK.
22. CONTRACTOR EMPLOYEE PARKING SHALL BE LIMITED TO THE EXISTING GRAVEL PAVED AREAS WITHIN THE PROJECT SITE UNLESS APPROVED BY THE ENGINEER. VEHICLE PARKING SHALL NOT BE ALLOWED ON TURFED OR NON-PAVED AREAS WITHIN THE PROJECT SITE.
23. THE CONTRACTOR SHALL NOTIFY THE ENGINEER TO INSPECT AND APPROVE THE WORK AT THE FOLLOWING MILESTONES:

    1.) INSTALLATION OF FIRST TIMBER PILE FOR EACH SITE.

GENERAL NOTES

1. THE WORK TO BE PERFORMED WILL BE ADJACENT TO AREAS WHICH WILL REMAIN OPEN TO RECREATIONAL ACCESS BY THE GENERAL PUBLIC DURING THE CONSTRUCTION PERIOD. THE ENTRANCE ROADWAY MUST REMAIN OPEN TO THE GENERAL PUBLIC AND ADJACENT PROPERTY OWNERS DURING THE CONSTRUCTION PERIOD. THE CONTRACTOR WILL HAVE PRIMARY ACCESS AND CONTROL OF ITS CONSTRUCTION AREAS DURING THE CONSTRUCTION PERIOD.
2. THE CONTRACTOR SHALL BE RESPONSIBLE FOR SECURING THE CONSTRUCTION SITE FROM ACCESS BY THE RECREATIONAL PUBLIC AND ADJACENT PROPERTY OWNERS DURING THE CONSTRUCTION PERIOD. THE CONTRACTOR'S PROCEDURES AND METHODS FOR LIMITING ACCESS TO ITS CONSTRUCTION AREAS SHALL BE SUBMITTED TO AND APPROVED BY DNREC PRIOR TO THE START OF WORK. THE COST TO INSTALL, RELOCATE, AND MAINTAIN SITE SECURITY SHALL BE INCIDENTAL TO THE CONTRACT.
3. THE CONTRACTOR SHALL PROVIDE CONSTRUCTION BARRICADES AROUND ITS CONSTRUCTION AREAS. AS A MINIMUM, CONSTRUCTION BARRICADES SHALL CONSIST OF ORANGE CONSTRUCTION SAFETY FENCE SECURELY HELD IN PLACE BY STEEL FENCE POSTS. TRAFFIC DRUMS SHALL BE PLACED ON THE ACCESS ROADWAY IMMEDIATELY ADJACENT TO THE CONSTRUCTION AREAS. NOTIFICATION SIGNAGE SHALL BE PLACED IN ADVANCE OF CONSTRUCTION BARRICADES OF THE CLOSURE AHEAD.
4. ALL TRAFFIC CONTROL DEVICES SHALL BE IN NEW OR REFURBISHED CONDITION AND SHALL BE IN COMPLIANCE WITH THE NATIONAL COOPERATIVE HIGHWAY RESEARCH PROGRAM (NCHRP) 350.
5. THE CONTRACTOR SHALL KEEP THE ENTRANCE ROADWAY SERVING THE SITE CLEAR AND AVAILABLE TO DNREC EMPLOYEES, ADJACENT PROPERTY OWNERS, AND EMERGENCY VEHICLES AT ALL TIMES, TO THE MAXIMUM EXTENT POSSIBLE. DNREC WILL CONTINUE TO HAVE ACCESS TO THE SITE AND ADJACENT PROPERTY OWNERS WILL CONTINUE TO HAVE ACCESS TO THE ENTRANCE ROADWAY DURING THE ENTIRE CONSTRUCTION PERIOD. THE CONTRACTOR SHALL ALLOW SITE ACCESS TO DNREC PERSONNEL FOR GENERAL MAINTENANCE AND OWNERSHIP ACTIVITIES. ALL WORK ASSOCIATED WITH THE CLOSURE OF CONSTRUCTION AREAS SHALL BE PERFORMED IN A MANNER THAT WILL PROVIDE THE LEAST PRACTICABLE OBSTRUCTION TO ACCESS TO THE ROADWAY BY THE GENERAL PUBLIC, DNREC AND THE ADJACENT PROPERTY OWNERS, INCLUDING VEHICULAR, PEDESTRIAN, AND BICYCLE TRAFFIC ALONG THE ENTRANCE ROADWAY IN ADVANCE OF AND AROUND THE CONSTRUCTION AREAS.
6. THE CONTRACTOR SHALL PROVIDE AND PLACE A MINIMUM OF TWO SIGNS INFORMING THE PUBLIC OF UPCOMING CONSTRUCTION ACTIVITIES AND AREA CLOSURES. THE SIGNS SHALL BE A MINIMUM OF 8.5" X 11" LAMINATED PAPER AND SHALL CONTAIN THE FOLLOWING STATEMENT:

   "NOTICE TO THE PUBLIC: THIS AREA WILL BE CLOSED FROM (INSERT DATE) TO (INSERT DATE) DUE TO CONSTRUCTION ACTIVITIES. PLEASE CALL THE DIVISION OF PARKS AND RECREATION SECTION AT 302-739-9220 WITH ANY QUESTIONS".
   SIGNS SHALL BE POSTED FOR A MINIMUM OF TWO WEEKS BEFORE THE CONSTRUCTION CLOSURE. THE CONTRACTOR SHALL COORDINATE WITH DNREC PARKS DIVISION PROJECT MANAGER AT 302-739-9220 FOR SIGN LOCATIONS AND CLOSURE DATES.
7. THE CONTRACTOR SHALL BE RESPONSIBLE FOR MAINTAINING AND MAKING NECESSARY REPAIRS TO THE EXISTING ENTRANCE ROADWAY RESULTING FROM THE CONTRACTOR'S CONSTRUCTION VEHICLE ACTIVITY. THE REPAIRS MAY INCLUDE REPAIR OF RUTTING AND REGRADING THE GRAVEL ROADWAY SURFACE INCLUDING THE PLACEMENT OF ADDITIONAL GRAVEL AS DIRECTED BY THE ENGINEER. IN ADDITION, THE CONTRACTOR SHALL BE RESPONSIBLE FOR REMOVING ANY OVERHEAD TREE BRANCHES WHICH MAY RESTRICT CONSTRUCTION VEHICLE TRAFFIC.
8. THE CONTRACTOR SHALL NOT UNREASONABLY ENCUMBER THE SITE WITH MATERIALS OR EQUIPMENT. THE CONTRACTOR SHALL LIMIT THE USE OF THE PREMISES TO WORK IN AREAS INDICATED. OPERATIONS SHALL BE CONFINED TO AREAS WITHIN CONTRACT LIMITS. THE CONTRACTOR SHALL NOT DISTURB PORTIONS OF THE SITE BEYOND THE AREAS IN WHICH THE WORK IS INDICATED.
9. THE CONTRACTOR SHALL CONDUCT THE WORK WITH CONSIDERATION GIVEN TO THE EXISTING CONDITIONS AND FEATURES AT THE SITE. THE CONTRACTOR SHALL PROTECT ALL FEATURES NOT DESIGNATED TO BE REMOVED. FEATURES NOT SPECIFICALLY DESIGNATED FOR DEMOLITION OR REMOVAL THAT ARE DAMAGED BY THE CONTRACTOR SHALL BE REPAIRED OR REPLACED BY THE CONTRACTOR TO THE SATISFACTION OF AND AT NO ADDITIONAL COST TO DNREC.
10. THE CONTRACTOR SHALL PROVIDE ITS OWN FACILITIES AS NECESSARY DURING CONSTRUCTION INCLUDING, BUT NOT LIMITED TO, A CONSTRUCTION TRAILER, STORAGE FACILITIES, AND PORTABLE RESTROOMS. THE CONTRACTOR SHALL NOT USE THE STATE PROVIDED PORTABLE RESTROOMS.
11. THE CONTRACTOR SHALL HOLD A PRE-CONSTRUCTION MEETING WITH THE OWNER, ENGINEER AND ANY OTHER ATTENDEES REQUESTED BY THE OWNER A MINIMUM OF 1 WEEK IN ADVANCE OF MOBILIZATION TO THE SITE.
12. THE CONTRACTOR SHALL CONTACT THE OWNER AND THE ENGINEER AT LEAST 48 HOURS PRIOR TO PILE INSTALLATION AND ALL MEETINGS, INCLUDING PRE-CONSTRUCTION MEETINGS, AS REQUIRED IN THE CONSTRUCTION SPECIFICATIONS.
13. THE CONTRACTOR SHALL NOTE THAT IN CASE OF DISCREPANCY BETWEEN THE SCALED AND THE FIGURED DIMENSIONS SHOWN ON THE PLANS, THE FIGURED DIMENSIONS SHALL GOVERN. THE CONTRACTOR SHALL BE RESPONSIBLE FOR CONFIRMING ALL DIMENSIONS NECESSARY FOR THE WORK.
14. IN CASE OF CONFLICT BETWEEN THE "MANUFACTURER'S RECOMMENDATIONS" FOR AN APPROVED MATERIAL AND THE GOVERNING "CONTRACT SPECIFICATIONS" FOR THE MATERIAL, THE MORE RESTRICTIVE OF THE TWO SHALL PREVAIL UNLESS OTHERWISE DIRECTED BY THE ENGINEER.
15. THE CONTRACTOR SHALL FOLLOW ALL APPLICABLE FEDERAL, STATE AND MUNICIPAL REGULATIONS, INCLUDING THE FEDERAL DEPARTMENT OF LABOR OCCUPATIONAL SAFETY AND HEALTH ACT.
16. THESE DRAWINGS DO NOT INCLUDE NECESSARY ELEMENTS OF CONSTRUCTION SAFETY. THE CONTRACTOR IS SOLELY RESPONSIBLE FOR ALL SITE SAFETY. ALL CONSTRUCTION, INCLUDING EXCAVATION, BACKFILLING, DEMOLITION, AND INSTALLATION, MUST BE COMPLETED IN ACCORDANCE WITH THE RULES AND REGULATIONS OF THE OCCUPATIONAL SAFETY AND HEALTH ACT, CFR §1926.652(B)(2), AND ALL FEDERAL, STATE AND LOCAL REQUIREMENTS. THE CONTRACTOR SHALL DESIGNATE A PERSON WHO SHALL BE RESPONSIBLE FOR CONSTRUCTION SITE AND WORKER SAFETY.
17. THE TERM "ENGINEER", "STATE", AND/OR "ARCHITECT" NOTED THROUGHOUT THE CONTRACT PLANS AND SPECIFICATIONS SHALL REFER TO DNREC PARKS AND RECREATION, OR THEIR APPOINTED REPRESENTATIVE.
18. THE CONTRACTOR SHALL MAINTAIN ON SITE AT ALL TIMES DURING CONSTRUCTION ACTIVITIES A CLEAN SET OF NEATLY DRAWN "AS-BUILT" DRAWINGS LABELED IN RED INK THAT ACCURATELY ILLUSTRATE ALL FIELD CHANGES. FINAL "AS-BUILT" DRAWINGS SHALL BE DATED AND SIGNED BY THE CONTRACTOR AND SUBMITTED TO THE OWNER AT THE END OF THE PROJECT FOR RECORDATION.
19. PORTIONS OF THE WORK ARE TO BE CONSTRUCTED IN ACCORDANCE WITH THE DELAWARE DEPARTMENT OF TRANSPORTATION STANDARD SPECIFICATIONS FOR ROAD AND BRIDGE CONSTRUCTION (STANDARD SPECIFICATIONS) REVISION # 3 DATED JANUARY 2024 INCLUDING ALL REVISIONS UP TO ADVERTISEMENT OF THIS PROJECT, UNLESS NOTED OTHERWISE IN THESE PLANS OR THE SPECIFICATIONS.
20. THIS PROJECT IS SUBJECT TO THE BUILD AMERICA, BUY AMERICA ACT (BABA), ENACTED AS PART OF THE BIPARTISAN INFRASTRUCTURE LAW (BIL) REQUIRES IRON, STEEL, MANUFACTURED PRODUCTS, AND CONSTRUCTION MATERIALS USED IN INFRASTRUCTURE PROJECTS FUNDED BY FEDERAL FINANCIAL ASSISTANCE TO BE PRODUCED IN THE UNITED STATES. ALL MATERIALS THAT WILL BE PERMANENTLY INCORPORATED INTO THIS PROJECT WILL MEET THE BABA MATERIAL REQUIREMENTS. THE CONTRACTOR IS REQUIRED TO CERTIFY AND PROVIDE DOCUMENTATION THAT CONSTRUCTION MATERIALS ARE COMPLIANT WITH BABA REQUIREMENTS. REFER TO SPECIFICATIONS FOR ADDITIONAL INFORMATION.
21. THE LIMIT OF DISTURBANCE AND LIMITS OF CLEARING AND GRUBBING SHOWN ARE FOR LAND AREAS ONLY. CONTRACTOR IS RESPONSIBLE FOR REMOVING ALL VEGETATION, TREES, AND OBSTRUCTION AS NEEDED TO INSTALL THE IMPROVEMENTS SHOWN ON THIS PLAN, INLCUDING ITEMS IN THE WATER.

DATA COLUMN

1.	TAX PARCEL NUMBER:	232-22.00-8.00	332-6.00-1.00
2.	DNREC PROJECT NUMBER:	___________	
3.	ADDRESS OF SITE:	TRAP POND ROAD LAUREL DE, 19943	TRAP POND ROAD LAUREL DE, 19943
4.	ZONING:	AGRICULTURAL RESIDENTIAL	AGRICULTURAL RESIDENTIAL
5.	SOURCE OF TITLE:	D.B. 44150	D.B. 60450
6.	NUMBER OF LOTS:	1	1
7.	LOT AREA: (BASED ON SUSSEX COUNTY GIS MAPPING)	495.85± ACRES	560.00± ACRES
8.	TOTAL NUMBER OF LOTS	7 (NO NEW BUILDING LOTS OR DWELLINGS PROPOSED BY THIS PLAN)	
9.	MONUMENTS: EXISTING: PROPOSED:	 0 (MONUMENT) 0 (MONUMENT)	

10. FLOODPLAIN:
    PER FEMA MAP NO. 10005C0440k, DATED MARCH 16, 2015, THE SITE LIES WITHIN ZONE AE and ZONE X. THE BASE FLOOD ELEVATION HAS BEEN DETERMINED TO BE BETWEEN 31.00 FEET AND 32.00 FEET
11. BOUNDARY:
    NO BOUNDARY SURVEY HAS BEEN COMPLETED. BOUNDARY SHOWN IS FROM SUSSEX COUNTY GIS MAPPING.
12. TOPOGRAPHY:
    TOPOGRAPHY SHOWN FROM A SURVEY PERFORMED BY CENTURY ENGINEERING, LLC. IN AUGUST 2024.
13. DATUM: NAD83
    NAVD88
14. LOD = 0.14 ±ACRES
15. OWNER/APPLICANT:
    STATE OF DELAWARE
    DELAWARE STATE PARKS
    89 KINGS HIGHWAY
    DOVER, DE 19901
    BILL MILLER
    (302) 739-9212
16. ENGINEER:
    CENTURY ENGINEERING, LLC.
    550 BAY ROAD
    DOVER, DE 19901
    ALEXANDER E. SCHMIDT, P.E.
    PHONE: (302) 734-9188
    FAX: (302) 734-4589

PROJECT SPECIFICATION HIERARCHY

ELEMENTS UNDER THIS CONTRACT SHALL BE CONSTRUCTED UTILIZING THE FOLLOWING INFORMATION IN THE HIERARCHY LISTED BELOW:

1. CONTRACT AGREEMENT BETWEEN OWNER AND CONTRACTOR.
2. APPROVED PLANS.
3. PROJECT MANUAL AND ENCLOSED TECHNICAL SPECIFICATIONS.
4. STATE OF DELAWARE DEPARTMENT OF NATURAL RESOURCES AND ENVIRONMENTAL CONTROL EROSION AND SEDIMENT CONTROL HANDBOOK, JULY 2023 OR MOST CURRENT AT DATE OF ADVERTISEMENT.
5. DELAWARE DEPARTMENT OF TRANSPORTATION STANDARD CONSTRUCTION DETAILS, 2022, OR MOST CURRENT AT ADVERTISEMENT.
6. DELAWARE DEPARTMENT OF TRANSPORTATION STANDARDS AND SPECIFICATIONS FOR BRIDGE AND ROAD CONSTRUCTION, JANUARY 2024, OR MOST CURRENT AT DATE OF ADVERTISEMENT.

ALUMINUM PIER NOTES

1. NEW FIXED ALUMINUM FISHING PIERS
1.1. THE GATOR DOCK COMPONENTS OF THE NEW FIXED ALUMINUM FISHING PIERS SHOWN ON THESE PLANS ARE FOR GENERAL INFORMATION ONLY.
1.2. THE OWNER WILL PROVIDE, AND THE CONTRACTOR SHALL SCHEDULE THE DELIVERY OF, HANDLE, STORE, AND INSTALL, ALL NEW FIXED ALUMINUM FISHING PIER COMPONENTS MANUFACTURED BY GATOR DOCK, INCLUDING DECKS, FISHING RAILS, RAMPS, RAILINGS, HEADERS, AND MISCELLANEOUS COMPONENTS AS INDICATED ON THE GATOR DOCK SHOP DRAWINGS SEPARATELY PROVIDED BY OWNER FOR THIS PROJECT.

2. NEW KAYAK LAUNCH BOAT DOCKS
2.1. THE NEW KAYAK LAUNCH BOAT DOCKS DETAILS SHOWN ON THESE PLANS ARE FOR GENERAL INFORMATION ONLY.
2.2. THE CONTRACTOR SHALL PROVIDE AND INSTALL THE NEW ALUMINUM RAILINGS AND MISCELLANEOUS COMPONENTS. THE NEW ALUMINUM RAILINGS AND MISCELLANEOUS COMPONENTS FOR THE NEW KAYAK LAUNCH BOAT DOCKS SHALL BE AS MANUFACTURED BY GATOR DOCK OR APPROVED EQUAL.
2.3. THE CONTRACTOR SHALL DETERMINE ALL FIELD MEASUREMENTS AS REQUIRED BY THE ALUMINUM RAILINGS MANUFACTURER FOR THE PREPARATION OF MANUFACTURER'S SHOP DRAWINGS. THE CONTRACTOR SHALL SUBMIT MANUFACTURER'S SHOP DRAWINGS FOR THE NEW ALUMINUM RAILINGS AND MISCELLANEOUS COMPONENTS TO OWNER FOR APPROVAL PRIOR TO FABRICATION.

3. NEW FLOATING DOCKS
3.1. THE NEW FLOATING DOCKS DETAILS SHOWN ON THESE PLANS ARE FOR GENERAL INFORMATION ONLY.
3.2. THE CONTRACTOR SHALL PROVIDE AND INSTALL THE NEW ALUMINUM RAILINGS AND MISCELLANEOUS COMPONENTS. THE NEW ALUMINUM RAILINGS AND MISCELLANEOUS COMPONENTS FOR THE NEW FLOATING DOCKS SHALL BE AS MANUFACTURED BY GATOR DOCK OR APPROVED EQUAL.
3.3. THE CONTRACTOR SHALL DETERMINE ALL FIELD MEASUREMENTS AS REQUIRED BY THE ALUMINUM RAILINGS MANUFACTURER FOR THE PREPARATION OF MANUFACTURER'S SHOP DRAWINGS. THE CONTRACTOR SHALL SUBMIT MANUFACTURER'S SHOP DRAWINGS FOR THE NEW ALUMINUM RAILINGS AND MISCELLANEOUS COMPONENTS TO OWNER FOR APPROVAL PRIOR TO FABRICATION.

4. GENERAL
4.1. THE CONTRACTOR SHALL SCHEDULE WITH THE MANUFACTURER FOR THE SITE DELIVERY OF ALL MATERIALS FOR THE FIXED ALUMINUM FISHING PIER, THE KAYAK LAUNCH BOAT DOCKS, AND FLOATING DOCKS. THE CONTRACTOR SHALL OFF-LOAD, INSPECT, PROVIDE SECURE STORAGE, AND INSTALL THE MATERIALS AT THE CONTRACTOR'S EXPENSE. THE CONTRACTOR SHALL BE RESPONSIBLE FOR THE SAFE HANDLING AND INSPECTION OF THE MATERIALS UPON DELIVERY TO THE SITE.
4.2. THE CONTRACTOR SHALL OFF-LOAD, STORE, AND INSTALL THE MATERIALS IN ACCORDANCE WITH THE MANUFACTURER'S SPECIFICATIONS AND INSTRUCTIONS.
4.3. THE CONTRACTOR SHALL COORDINATE ALL CONSTRUCTION WITH THE APPROVED MANUFACTURER'S SHOP DRAWINGS.

DNREC SEDIMENT & STORMWATER NOTES

1. THE DNREC SEDIMENT AND STORMWATER PROGRAM (OR DELEGATED AGENCY) SHALL BE NOTIFIED IN WRITING 5 DAYS PRIOR TO COMMENCING WITH CONSTRUCTION. FAILURE TO DO SO CONSTITUTES A VIOLATION OF THE APPROVED SEDIMENT AND STORMWATER MANAGEMENT PLAN.
2. REVIEW AND/OR APPROVAL OF THE SEDIMENT AND STORMWATER MANAGEMENT PLAN SHALL NOT RELIEVE THE CONTRACTOR FROM HIS OR HER RESPONSIBILITIES FOR COMPLIANCE WITH THE REQUIREMENTS OF THE DELAWARE SEDIMENT AND STORMWATER REGULATIONS, NOR SHALL IT RELIEVE THE CONTRACTOR FROM ERRORS OR MISSIONS IN THE APPROVED PLAN.
3. IF THE APPROVED PLAN NEEDS TO BE MODIFIED, ADDITIONAL SEDIMENT AND STORMWATER CONTROL MEASURES MAY BE REQUIRED AS DEEMED NECESSARY BY DNREC OR THE DELEGATED AGENCY.
4. FOLLOWING SOIL DISTURBANCE OR REDISTURBANCE, PERMANENT OR TEMPORARY STABILIZATION SHALL BE COMPLETED FOR ALL PERIMETER SEDIMENT CONTROLS, SOIL STOCKPILES, AND ALL OTHER DISTURBED OR GRADED AREAS ON THE PROJECT SITE WITHIN 14 CALENDAR DAYS UNLESS MORE RESTRICTIVE FEDERAL REQUIREMENTS APPLY.
5. ALL EROSION AND SEDIMENT CONTROL PRACTICES SHALL COMPLY WITH THE DELAWARE EROSION AND SEDIMENT CONTROL HANDBOOK, LATEST EDITION.
6. AT ANY TIME A DEWATERING OPERATION IS USED, IT SHALL BE PREVIOUSLY APPROVED BY THE AGENCY CONSTRUCTION SITE REVIEWER FOR A NON-EROSIVE POINT OF DISCHARGE, AND A DEWATERING PERMIT SHOULD BE APPROVED BY THE DNREC WELL PERMITTING BRANCH.
7. APPROVAL OF A SEDIMENT AND STORMWATER MANAGEMENT PLAN DOES NOT GRANT OR IMPLY A RIGHT TO DISCHARGE STORMWATER RUNOFF. THE OWNER/DEVELOPER IS RESPONSIBLE FOR ACQUIRING ANY AND ALL AGREEMENTS, EASEMENTS, ETC., NECESSARY TO COMPLY WITH STATE DRAINAGE AND OTHER APPLICABLE LAWS.
8. THE CONTRACTOR SHALL AT ALL TIMES PROTECT AGAINST SEDIMENT OR DEBRIS LADEN RUNOFF OR WIND FROM LEAVING THE SITE. PERIMETER CONTROLS SHALL BE CHECKED DAILY AND ADJUSTED OR REPAIRED TO FULLY CONTAIN AND CONTROL SEDIMENT FROM LEAVING THE SITE. ACCUMULATED SEDIMENT SHALL BE REMOVED WHEN IT HAS REACHED HALF OF THE EFFECTIVE CAPACITY OF THE CONTROL. IN ADDITION, THE CONTRACTOR MAY NEED TO ADJUST OR ALTER MEASURES IN TIMES OF ADVERSE WEATHER CONDITIONS, OR AS DIRECTED BY THE AGENCY CONSTRUCTION SITE REVIEWER.
9. BEST AVAILABLE TECHNOLOGY (BAT) SHALL BE EMPLOYED TO MANAGE TURBID DISCHARGES IN ACCORDANCE WITH REQUIREMENTS OF 7. DEL C. CH 60, REGULATIONS GOVERNING THE CONTROL OF WATER POLLUTION, SECTION 9.1.02, KNOWN AS SPECIAL CONDITIONS FOR STORMWATER DISCHARGES ASSOCIATED WITH CONSTRUCTION ACTIVITIES, AND DNREC POLICIES, PROCEDURES, AND GUIDANCE.
10. THERE IS NO CONTRACTOR STOCKPILE OR STAGING AREAS AVAILABLE WITHIN THE LIMITS OF CONSTRUCTION FOR THE PROJECT SITE. THE CONTRACTOR SHALL REMOVE ALL EXCAVATED MATERIALS FROM THE PROJECT SITE. IF THE CONTRACTOR INTENDS TO STAGE OR STORE MATERIALS OFF-SITE IT SHALL BE THE CONTRACTOR'S RESPONSIBILITY FOR OBTAINING ALL THE PROPER SEDIMENT AND STORMWATER APPROVALS AND/OR PERMITS THROUGH THE DESIGNATED DELEGATED AGENCY WHICH WILL BE DETERMINED BY THE LOCATION OF THE OFF-SITE MATERIAL STOCKPILE OR STAGING AREAS. ALL COSTS ASSOCIATED WITH OFF-SITE STOCKPILE OR STAGING AREAS SHALL BE INCIDENTAL TO THE WORK.

SEQUENCE OF CONSTRUCTION

1. PRIOR TO ANY CLEARING, INSTALLATION OF SEDIMENT CONTROL MEASURES, OR GRADING, A PRE-CONSTRUCTION MEETING MUST BE SCHEDULED AND CONDUCTED. THE LANDOWNER/DEVELOPER AND CONTRACTOR ARE REQUIRED TO BE IN ATTENDANCE AT THE PRE-CONSTRUCTION MEETING; THE DESIGNER IS RECOMMENDED TO ATTEND.
2. THE CONTRACTOR SHALL AT ALL TIMES PROTECT AGAINST SEDIMENT OR DEBRIS LADEN RUNOFF OR WIND FROM LEAVING THE SITE, PERIMETER CONTROLS SHOULD BE CHECKED DAILY AND ADJUSTED AND/OR REPAIRED TO FULLY CONTAIN AND CONTROL SEDIMENTATION ON THE SITE. ACCUMULATED SEDIMENT SHALL BE REMOVED WHEN IT HAS REACHED HALF OF THE EFFECTIVE CAPACITY OF THE CONTROL. IN ADDITION, THE CONTRACTOR MAY NEED TO ADJUST OR REPAIR MEASURES IN TIMES OF ADVERSE WEATHER CONDITIONS, OR AS DIRECTED BY THE AGENCY CONSTRUCTION SITE REVIEWER.
3. REMOVE ALL EXISTING STRUCTURES, IF PRESENT, AS PER THE SITE SPECIFIC DEMOLITION PLAN.
4. PERFORM ROUGH GRADING AT THE PROPOSED BOAT DOCKS.
5. PLACE STONE FOUNDATIONS OR CONCRETE FOUNDATIONS FOR PROPOSED BOAT DOCKS AS NOTED IN THE DOCK SITE PLANS.
6. INSTALL TIMBER SUPPORT PILES FOR THE DOCKS.
7. INSTALL TIMBER OR CONCRETE ABUTMENTS AS NOTED IN THE DOCK SITE PLANS.
8. INSTALL HEADER KITS ON TIMBER PILES AND INSTALL ALUMINUM FLOATING OR FIXED DOCK AND ALL ASSOCIATED COMPONENTS.
9. STABILIZE ALL UNPAVED DISTURBED AREAS WITH MINIMUM 6" TOPSOIL, DNREC APPROVED SEED MIX (MIX No. 9, SHOWN ON DE-ESC-3.4.3 SHEET 3 OF 4), AND MULCHING.
10. EROSION & SEDIMENT CONTROL DEVICES SHALL BE REMOVED ONLY AFTER WORK IN AN AREA HAS BEEN COMPLETED AND STABILIZED, WITH WRITTEN APPROVAL FROM DNREC.

REVISIONS:

DATE:	DESCRIPTION:	BY:

TRAP POND STATE PARK
TRAP POND BOAT DOCK REPLACEMENT

NOTES

SEAL:
ALEXANDER E. SCHMIDT LICENSE NO. 16139 DELAWARE PROFESSIONAL ENGINEER
06-20-2025

CIVIL ENGINEER:
CENTURY ENGINEERING
A Kleinfelder Company

CEI CONTRACT NO.: 25000286.001A

DELAWARE DNREC DIVISION OF PARKS AND RECREATION

DESIGNED BY: EMC

DRAWN BY: ZTP

CHECKED BY: AES

DATE: JUNE 2025

SCALE: NOT TO SCALE

SHEET NO.: C402

CONTRACT NO.: —

I:\state of delaware\25000286.001a-dnrec campgrounds\Working\trap pond\CADD\Sheet\trapboatdocksplanset\Sheets\C_Notes.dwg, 6/18/2025 8:50 AM

T.P. 232-22.00-10.00
LANDS N.O.F.
SAMUEL H JR AND ILENE R HEARN
D.B. 3241-162
LOT 3
ZONE: MR

T.P. 232-22.00-6.13
LANDS N.O.F.
MARC A DECKER
D.B. 5013-16
LOT 4A 5A
ZONE: MR

T.P. 232-22.00-6.15
LANDS N.O.F.
JOSEPHUS A VANDENMEYDENBERG
D.B. 4721-9
ZONE: MR

T.P. 232-22.00-6.12
LANDS N.O.F.
MARC A DECKER
D.B. 2151-215
LOT 3A
ZONE: MR

T.P. 232-22.00-6.19
LANDS N.O.F.
HOWARD LEROY III AND JAMI TRIPP
D.B. 2958-16
LOT 11A
ZONE: MR

T.P. 232-22.00-6.18
LANDS N.O.F.
DEBRA J KONBASH
D.B. 2121-290
LOT 10A
ZONE: MR

T.P. 232-22.00-6.17
LANDS N.O.F.
RICHARD N HORSEY
D.B. 5267-164
LOT 9A
ZONE: MR

T.P. 232-22.00-6.11
LANDS N.O.F.
MARC A DECKER
D.B. 4556-67
LOT 2A
ZONE: MR

T.P. 232-22.00-6.08
LANDS N.O.F.
PETER J DEN-HERDER
ZONE: MR

T.P. 232-22.00-6.02
LANDS N.O.F.
KEVIN P WEBB
D.B. 4305-287
ZONE: MR

T.P. 232-22.00-8.00
LANDS N.O.F.
STATE OF DELAWARE
D.B. 44150
ZONE: AR-1

TRAP POND ROAD

ROAD 450

T.P. 232-19.00-21.00
LANDS N.O.F.
STATE OF DELAWARE
D.B. 4319-267
ZONE: AR-1

T.P. 232-22.00-8.00
LANDS N.O.F.
STATE OF DELAWARE
D.B. 44150
ZONE: AR-1

T.P. 332-5.00-12.00
LANDS N.O.F.
NORRIS T HUDSON
D.B. 5199-119
ZONE: AR-1

T.P. 332-5.00-11.00
LANDS N.O.F.
ALBERTA HIRT
D.B. 5572-328
ZONE: AR-1

TRAP POND ROAD

T.P. 332-5.00-12.00
LANDS N.O.F.
NORRIS T HUDSON
D.B. 5199-119
ZONE: AR-1

T.P. 332-6.00-1.00
LANDS N.O.F.
STATE OF DELAWARE
D.B. 60450
ZONE: AR-1

T.P. 332-5.00-13.00
LANDS N.O.F.
AMANDA MARIE MOORE
D.B. 5382-216
ZONE: AR-1

C406
C407
C418

C408
C409
C419

C404
C405
C417

C410
C411
C420

C412
C413
C421

C414
C415
C422

TRAP POND

T.P. 232-22.00-8.00
LANDS N.O.F.
STATE OF DELAWARE
D.B. 44150
ZONE: AR-1

WELL

0' 200' 400' 600'
SCALE: 1"=200'

TRAVERSE POINT LAYOUT				
POINT NO.	DESCRIPTION	NORTHING	EASTING	ELEVATION
1	TP1 CIP_NAME:	192041.9970	637626.8362	34.353
2	TP2 CIP	191913.8455	637861.0223	35.006
3	TP3 CIP	192082.1476	637836.0189	32.048
100	TP100_CIP	192863.5657	638091.3594	29.972
101	TP101_CIP	192974.7303	638001.0926	30.064
102	TP102_MAG	192993.5206	638077.4343	33.965
105	TP105_CIP	192740.6429	638208.8513	33.239
106	TP106_CIP	192523.1186	638261.1966	32.710
107	TP107_CIP	192642.0079	638475.4370	33.825
108	TP108_CIP	192547.1300	638736.8439	33.689
109	TP109_CIP	192392.2523	638856.7239	33.456
110	TP110_CIP	192524.7261	639137.6099	34.024
111	TP111-CIP	192231.5062	639206.6115	33.590
112	TP112_CIP	192214.7565	639367.5411	35.283
113	TP113_CIP	192064.8161	639553.3301	35.866
114	TP114_CIP	191910.0267	639615.4511	35.656
115	TP115_CIP	191740.7520	639854.6896	35.520
116	TP116_HUB&TAC	191564.6231	639868.1564	34.910
117	TP117_HUB&TAC	191709.8412	639759.1277	36.838
118	TP118_CIP	191947.8118	639930.6456	36.850
119	TP119_CIP	192137.4855	639862.8784	36.583

TRAVERSE POINT LAYOUT				
POINT NO.	DESCRIPTION	NORTHING	EASTING	ELEVATION
120	TP120_CIP	192344.2682	639868.6518	38.892
121	TP121_CIP	192430.2296	639960.2850	38.743
122	TP122_CIP	192503.6195	639806.0309	38.023
123	TP123_CIP	192329.9730	639714.7285	37.592
124	TP124_CIP	192178.7480	639607.7632	35.748
130	TP130_CIP	191788.1413	639646.5536	37.303
131	TP131_CIP	191839.9808	639542.7159	34.194
132	TP132_CIP	191883.5407	639437.9222	30.914
133	TP133_CIP	191915.6090	639231.6851	33.878
134	TP134_HUB/TAC	192009.6408	639372.0037	32.886
135	TP135_HUB/TAC	192116.3647	639399.5405	35.152
223	TP223_CIP SE	192654.2390	639683.2846	37.122
224	TP224_CIP SE	192938.2651	639340.5782	35.335
225	TP225_CIP SE	192712.4703	639117.7393	35.542
226	TP226_CIP SE	192730.9746	638795.6718	35.655
227	TP227_CIP SE	192844.8808	638633.7365	35.573
228	TP228_CIP SE	192898.6720	638313.8754	34.274
231	TP231	192427.9800	639263.0736	35.381
500	TP500_CIP	193197.4989	638518.2618	35.753
501	TP501_CIP	193195.3936	638803.6841	35.960
800	TP800_CIP	191169.9871	641558.7691	38.363

TRAVERSE POINT LAYOUT				
POINT NO.	DESCRIPTION	NORTHING	EASTING	ELEVATION
801	TP801	191181.5432	641297.3301	38.087
802	TP802_CIP SE	190912.4873	641235.3451	37.905
803	TP803_CIP SE	190972.8712	641473.0072	36.817
804	TP804_CIP SE	191076.9383	641707.8910	37.926
805	TP805	191106.8374	641933.5328	38.226
806	TP806	191204.4108	641782.2314	38.434
809	TP809_CIP	191191.3161	640980.5026	37.115
810	TP810_CIP	191263.0333	640693.7023	37.240
811	TP811_CIP	191373.7892	640451.9492	36.232
812	TP812_CIP	191145.6369	640529.2036	37.267
813	TP813_CIP	191011.8891	640780.4511	37.214
814	TP814_CIP	190998.7505	641059.1389	38.092
10000	TP10000_MAG	193101.6702	637984.7306	34.614
40003	TP3 CIP	193028.8113	638131.9135	27.015
40232	TP232	192613.5247	639515.6594	36.542
40233	TP233 R CIP SE	192790.1935	639048.3484	36.469
40234	TP234 R CIP SE	192968.6249	638899.3146	36.630
40235	TP235 R CIP SE	193007.6318	638786.1187	35.972
40236	TP236 R CIP SE	193029.2521	638603.0349	35.435

REVISIONS:

DATE:	DESCRIPTION:	BY:

TRAP POND STATE PARK
TRAP POND BOAT DOCK REPLACEMENT

INDEX PLAN

SEAL:
ALEXANDER E. SCHMIDT
LICENSE
NO. 16139
PROFESSIONAL ENGINEER
06-20-2025

CIVIL ENGINEER:
CENTURY ENGINEERING
A Kleinfelder Company

CEI CONTRACT NO.: 25000286.001A

DELAWARE
DIVISION OF PARKS AND RECREATION

DESIGNED BY: EMC
DRAWN BY: ZTP
CHECKED BY: AES
DATE: JUNE 2025
SCALE: 1" = 200'
SHEET NO.: C403
CONTRACT NO.: —

I:\State of delaware\25000286.001a-dnrec- campgrounds\Working\trap pond\CADD\Sheet\dwgs\docs\explorer\[Sheet1(C_OverallSitePlan.dwg, 6/18/2025 8:51 AM

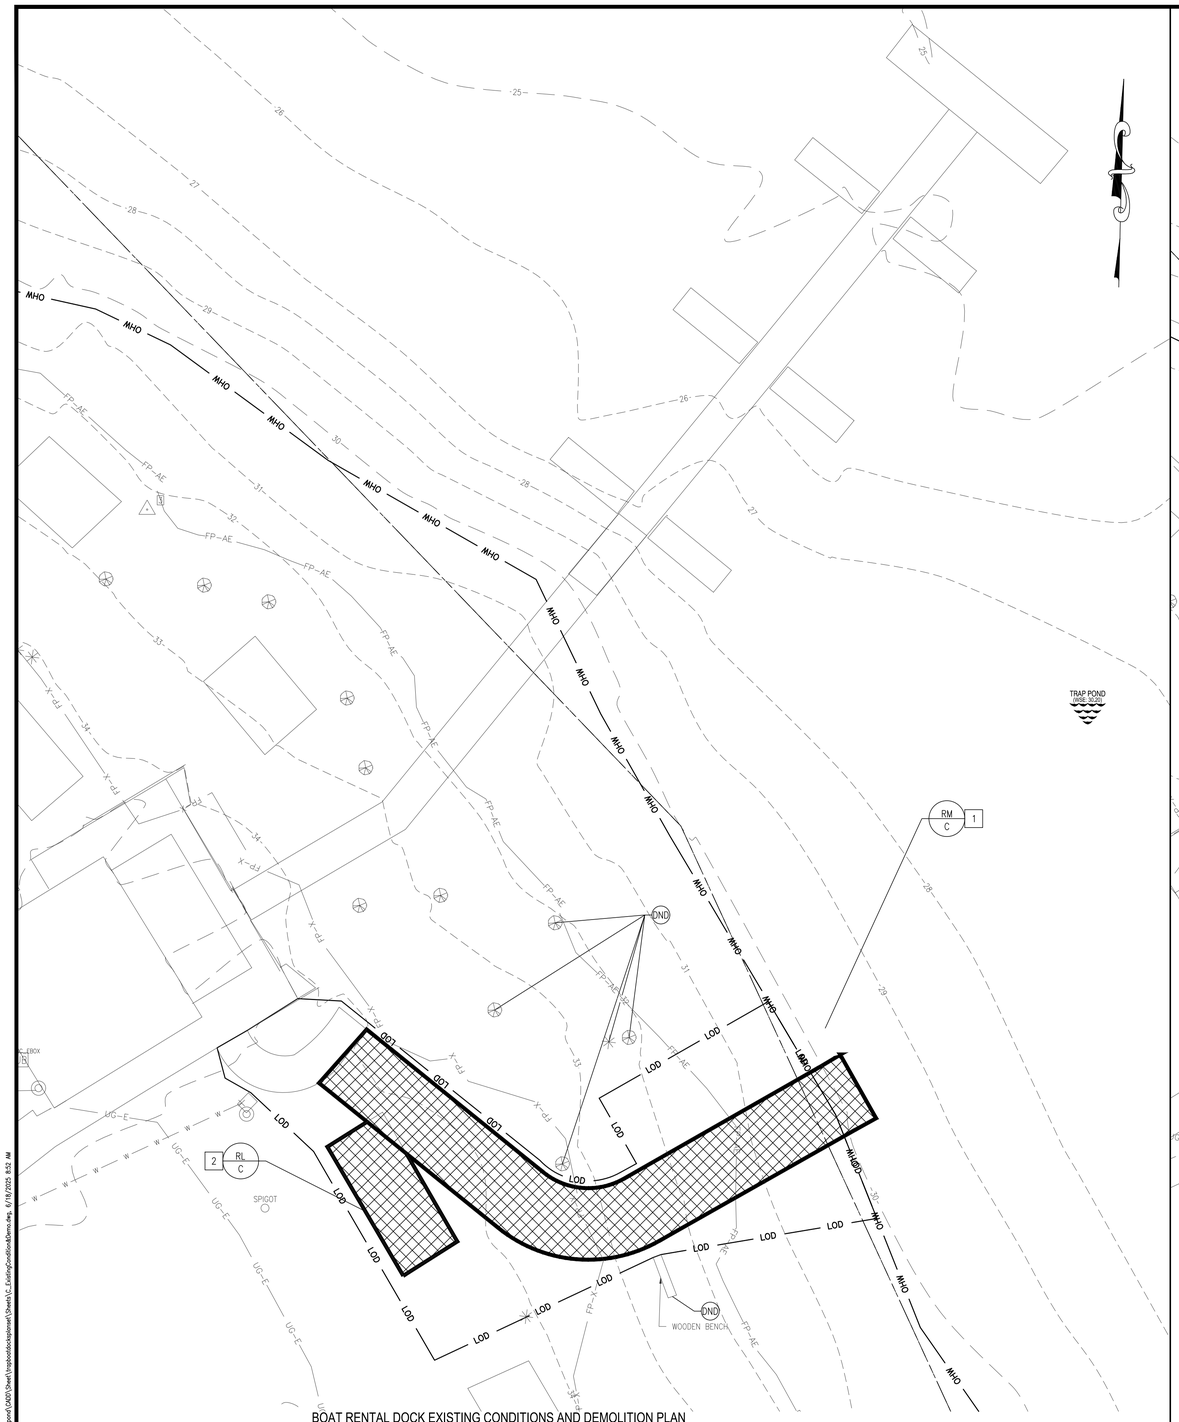

BOAT RENTAL DOCK EXISTING CONDITIONS AND DEMOLITION PLAN

SCALE: 1" = 10'

DEMOLITION NOTES

1. CONTRACTOR TO CLEAR AND GRUB.
2. CONTRACTOR TO RELOCATE EXISTING BOAT RACK.

NOTES:

1. CONTRACTOR SHALL NOT DISTURB ANY UTILITY LINE UNLESS SPECIFICALLY NOTED.
2. CONTRACTOR SHALL FLAG ALL TREES GREATER THAN 8" DIAMETER AT BREAST HEIGHT. OWNER SHALL REVIEW AND APPROVE ALL FLAGGED TREES PRIOR TO REMOVAL.
3. CONTRACTOR ACCESS ROUTE SHALL BE APPROVED BY THE OWNER PRIOR TO SITE ACCESS.
5. EXISTING POND WATER SURFACE ELEVATION = 30.20' BASED UPON SURVEY PERFORMED BY CENTURY ENGINEERING ON AUGUST 2024. OHW LINE REFLECTS DETERMINED WATER LINE AS OF THE SAME DATE.
6. PORTIONS OF THE SITE ARE WITHIN A MAPPED 100 YEAR FLOODPLAIN. 100 YEAR FLOOD ELEVATION VARIES BETWEEN 26.00' AND 39.00'.

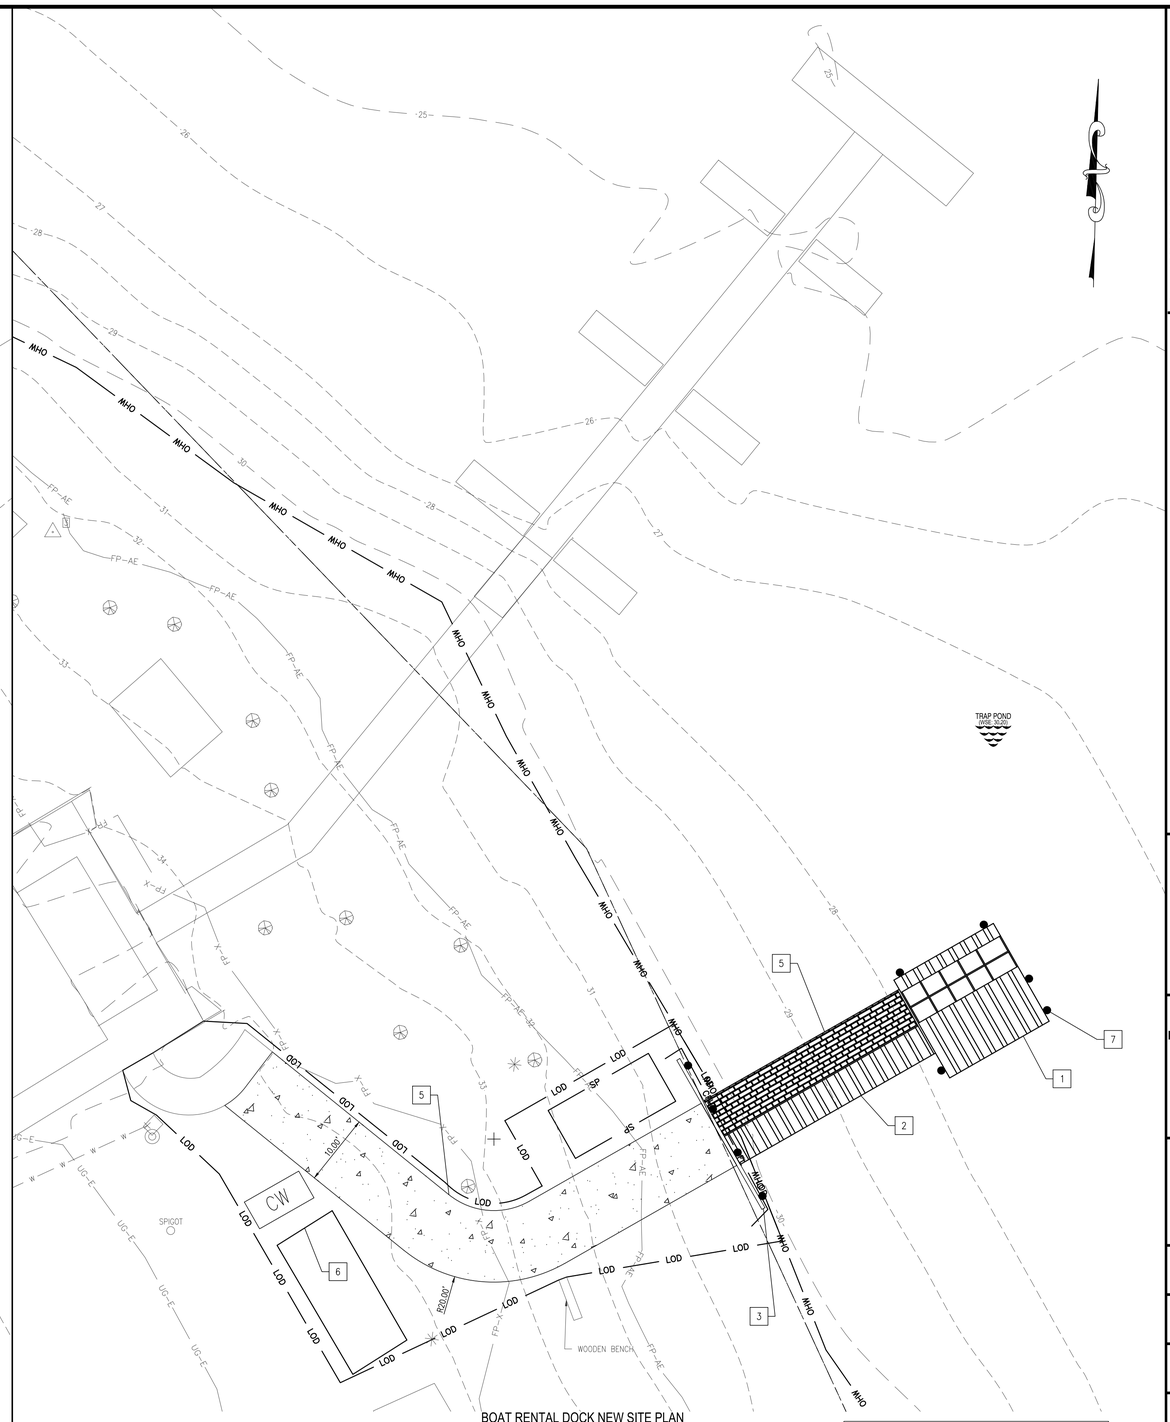

BOAT RENTAL DOCK NEW SITE PLAN

SCALE: 1" = 10'

GENERAL NOTES

1. PROPOSED ALUMINUM KAYAK LAUNCH DOCK
2. PROPOSED ALUMINUM GANGWAY
3. PROPOSED TIMBER ABUTMENT.
4. PROPOSED KAYAK CHUTE.
5. PROPOSED 6" CONCRETE SIDEWALK (DELDOT SPECIFICATION 501). SEE DETAIL 4/C424.
6. RELOCATED BOAT RACK.
7. PROPOSED TIMBER PILE (DELDOT SPECIFICATION 605)..

TRAVERSE POINT LAYOUT

POINT NO.	DESCRIPTION	NORTHING	EASTING	ELEVATION
1	TP1 CIP_NAME:	192041.9970	637626.8362	34.353
2	TP2 CIP	191913.8455	637861.0223	35.006
3	TP3 CIP	192082.1476	637836.0189	32.048

0' 10' 20' 30'

SCALE: 1"=10'

REVISIONS:

DATE:	DESCRIPTION:	BY:

TRAP POND STATE PARK
TRAP POND BOAT DOCK REPLACEMENT

BOAT RENTAL DOCK SITE PLAN

SEAL:

ALEXANDER E. SCHMIDT LICENSE NO. 16139 PROFESSIONAL ENGINEER DELAWARE

06-20-2025

CIVIL ENGINEER:

CENTURY ENGINEERING
A Kleinfelder Company

CEI CONTRACT NO.: 25000286.001A

DELAWARE DIVISION OF PARKS AND RECREATION

DESIGNED BY: EMC

DRAWN BY: ZTP

CHECKED BY: AES

DATE: JUNE 2025

SCALE: 1" = 10'

SHEET NO.: C404

CONTRACT NO.: —

I:\state of delaware\25000286.001a-dnrec campgrounds\Working\trap pond\CAD\Sheet\topbotdocksplanset\Sheets\C_ExistingConditionsAllItems.dwg, 6/18/2025 8:52 AM

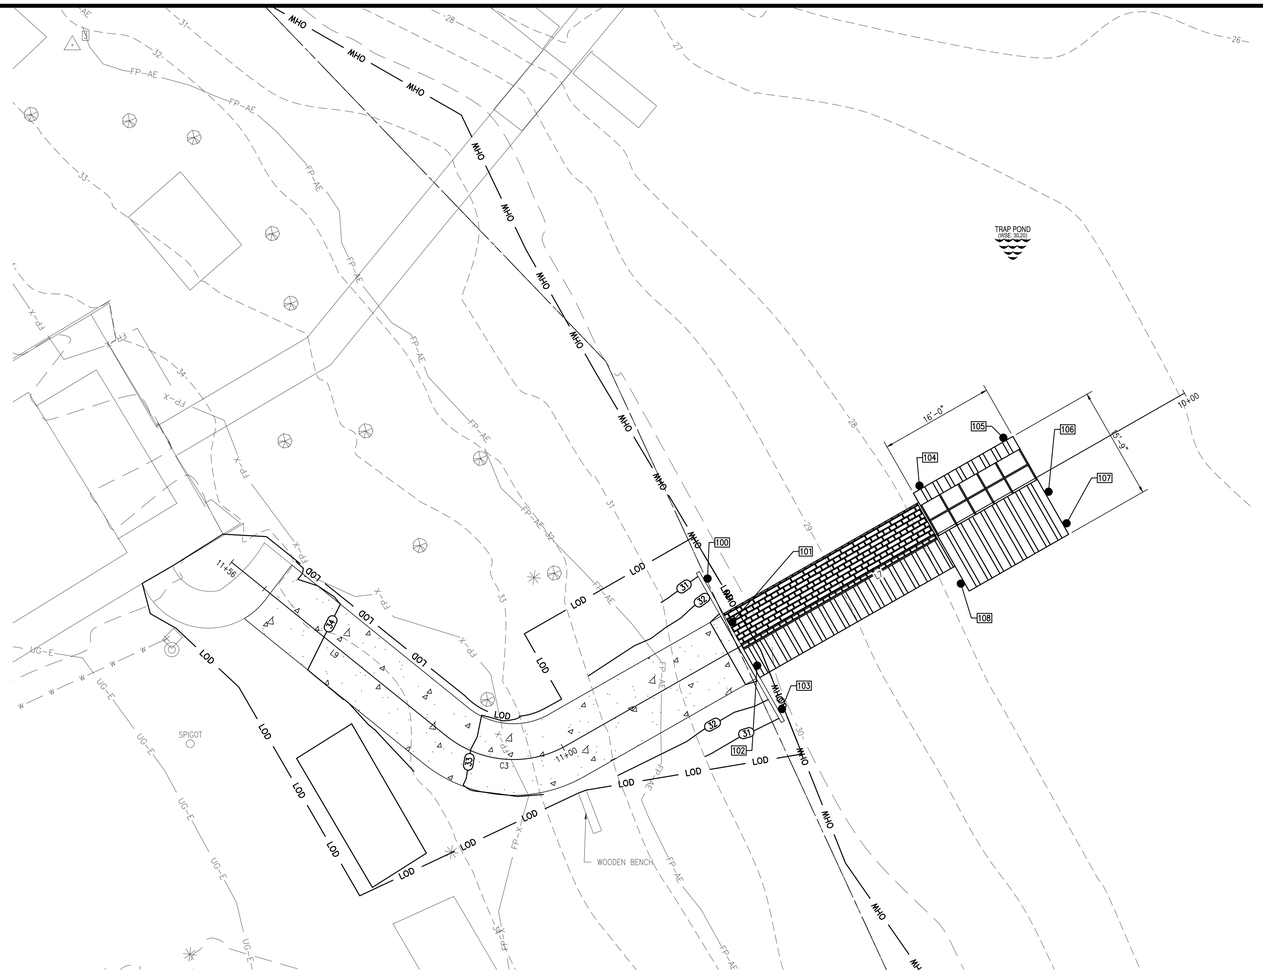

BOAT RENTAL DOCK LAYOUT
SCALE: 1" = 10'

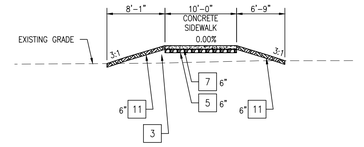

BOAT RENTAL SIDEWALK TYPICAL SECTION STA. 10+71.74 TO 10+76.74
SCALE: 1" = 10'

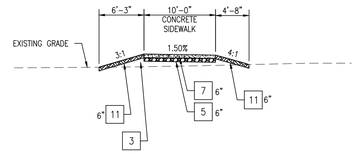

BOAT RENTAL SIDEWALK TYPICAL SECTION STA. 10+76.74 TO 11+48.97
SCALE: 1" = 10'

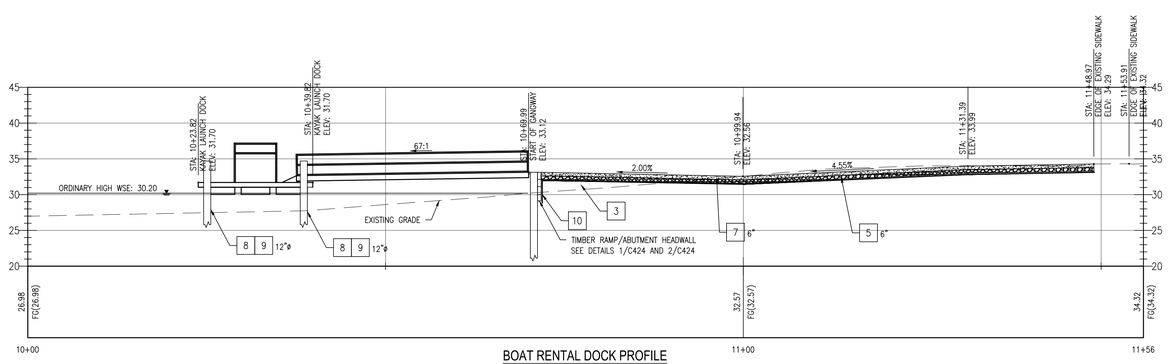

BOAT RENTAL DOCK PROFILE
HORIZONTAL SCALE: 1" = 10'
VERTICAL SCALE: 1" = 1'

TRAVERSE POINT LAYOUT				
POINT NO.	DESCRIPTION	NORTHING	EASTING	ELEVATION
1	TP1 CIP_NAME:	192041.9970	637626.8362	34.353
2	TP2 CIP	191913.8455	637861.0223	35.006
3	TP3 CIP	192082.1476	637836.0189	32.048

BOAT RENTAL DOCK ALIGNMENT								
NUMBER	LENGTH	START STA.	END STA.	LINE/CHORD DIRECTION	START NORTHING	START EASTING	END NORTHING	END EASTING
L7	99.40	10+00.00	10+99.40	S60° 18' 37.67"W	192033.4961	637991.4428	191984.2644	637905.0940
C3	17.976	10+99.40	11+17.37	N85° 21' 25.80"W	191984.2644	637905.0940	191985.6340	637888.2297
L9	38.54	11+17.37	11+55.91	N51° 01' 29.27"W	191985.6340	637888.2297	192009.8750	637858.2681

BOAT RENTAL DOCK PILE LAYOUT				
POINT NO.	NORTHING	EASTING	TOP ELEV.	TIP ELEV.
100	192007.5801	637924.7888	33.12	16.26
101	192001.4991	637928.2559	33.12	16.26
102	191995.4180	637931.7230	33.12	16.26
103	191989.3369	637935.1901	33.12	16.26
104	192020.5767	637954.3987	34.70	13.47
105	192027.2633	637966.1264	34.70	13.47
106	192019.7189	637972.4423	34.70	13.47
107	192015.3075	637974.9575	34.70	13.47
108	192006.8746	637960.1965	34.70	13.47

REFERENCED DELDOT ITEMS		
PLAN CALLOUT	DELDOT SPECIFICATION SECTION	DESCRIPTION
1	201	CLEARING AND GRUBBING
2	202	EXCAVATION AND EMBANKMENT
3	209	BORROW, TYPE F
4	211	REMOVAL OF STRUCTURES AND OBSTRUCTIONS
5	301	GRADED AGGREGATE BASE COURSE FOR GABC, TYPE B
6	302	DELAWARE NO. 10 STONE
7	501	PCC PAVEMENT
8	605	PROVIDE TIMBER PILES – TREATED 12"
9	605	INSTALL TIMBER PILES – 12"
10	708	GEOTEXTILES SEPERATION
11	908	TOPSOIL, 6" DEPTH

0' 10' 20' 30'
SCALE: 1"=10'

REVISIONS:

DATE:	DESCRIPTION:	BY:

TRAP POND STATE PARK
TRAP POND BOAT DOCK REPLACEMENT

BOAT RENTAL DOCK SITE LAYOUT AND PROFILE

SEAL:

ALEXANDER E. SCHMID
LICENSE
NO. 16139
PROFESSIONAL ENGINEER
06-20-2025

CIVIL ENGINEER:
CENTURY ENGINEERING
A Kleinfelder Company

CEI CONTRACT NO.: 25000286.001A

DELAWARE
DIVISION OF PARKS AND RECREATION

DESIGNED BY: EMC
DRAWN BY: ZTP
CHECKED BY: AES
DATE: JUNE 2025
SCALE: 1" = 10'
SHEET NO.: C405
CONTRACT NO.: —

I:\state of delaware\25000286.001a-dnrec campgrounds\Working\dng pond\CADD\Sheet\Unpublished\planset\Sheets\C_StaPlan(1).dwg, 6/18/2025 8:53 AM

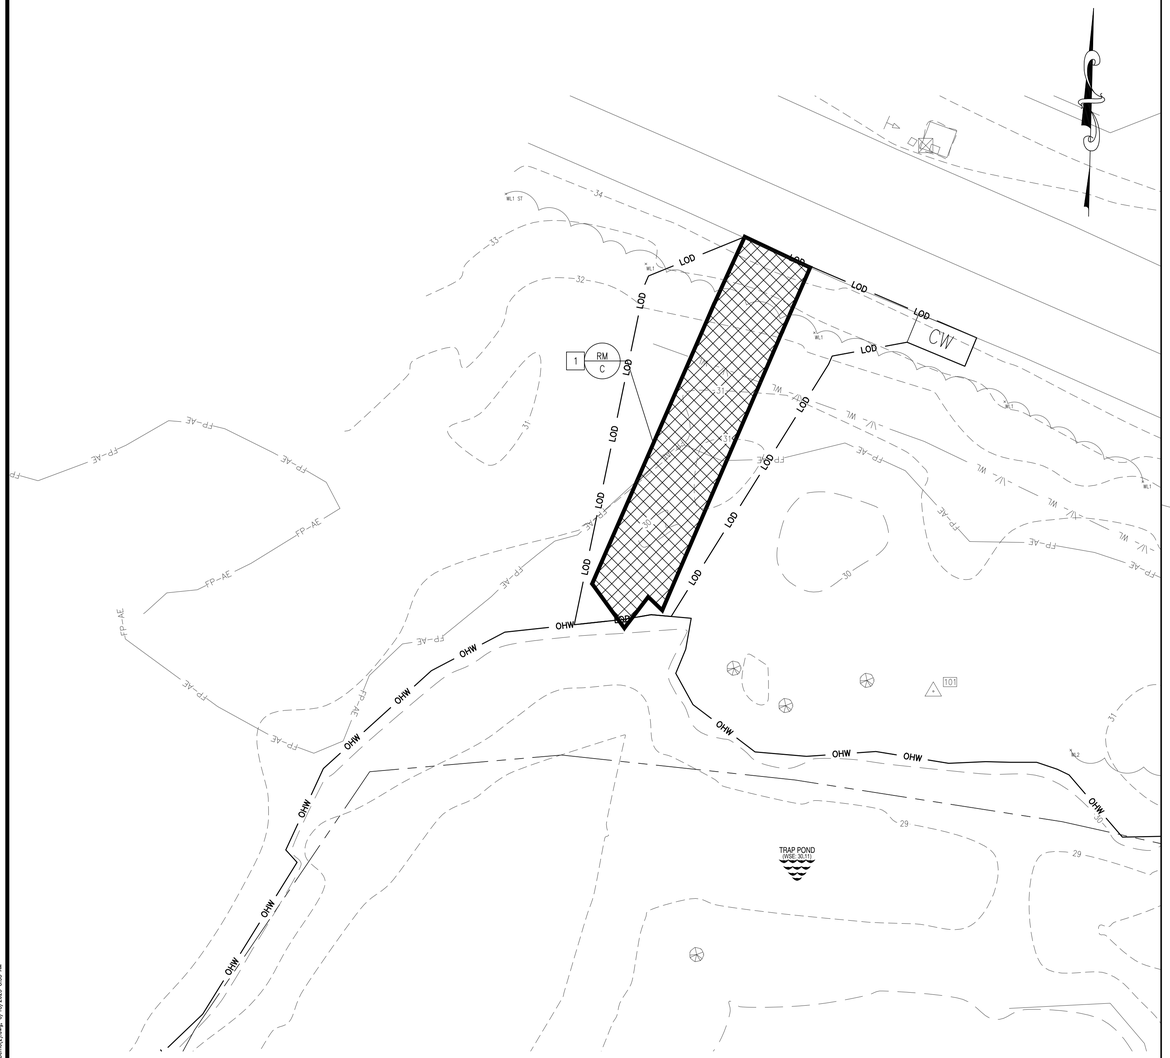

COURTESY DOCK EXISTING CONDITIONS AND DEMOLITION PLAN

SCALE: 1" = 10'

DEMOLITION NOTES

1 CONTRACTOR TO CLEAR AND GRUB.

NOTES:

1. CONTRACTOR SHALL NOT DISTURB ANY UTILITY LINE UNLESS SPECIFICALLY NOTED.
2. CONTRACTOR SHALL FLAG ALL TREES GREATER THAN 8" DIAMETER AT BREAST HEIGHT. OWNER SHALL REVIEW AND APPROVE ALL FLAGGED TREES PRIOR TO REMOVAL.
3. CONTRACTOR ACCESS ROUTE SHALL BE APPROVED BY THE OWNER PRIOR TO SITE ACCESS.
5. EXISTING POND WATER SURFACE ELEVATION = 30.20' BASED UPON SURVEY PERFORMED BY CENTURY ENGINEERING ON AUGUST 2024. OHW LINE REFLECTS DETERMINED WATER LINE AS OF THE SAME DATE.
6. PORTIONS OF THE SITE ARE WITHIN A MAPPED 100 YEAR FLOODPLAIN. 100 YEAR FLOOD ELEVATION VARIES BETWEEN 26.00' AND 39.00'.

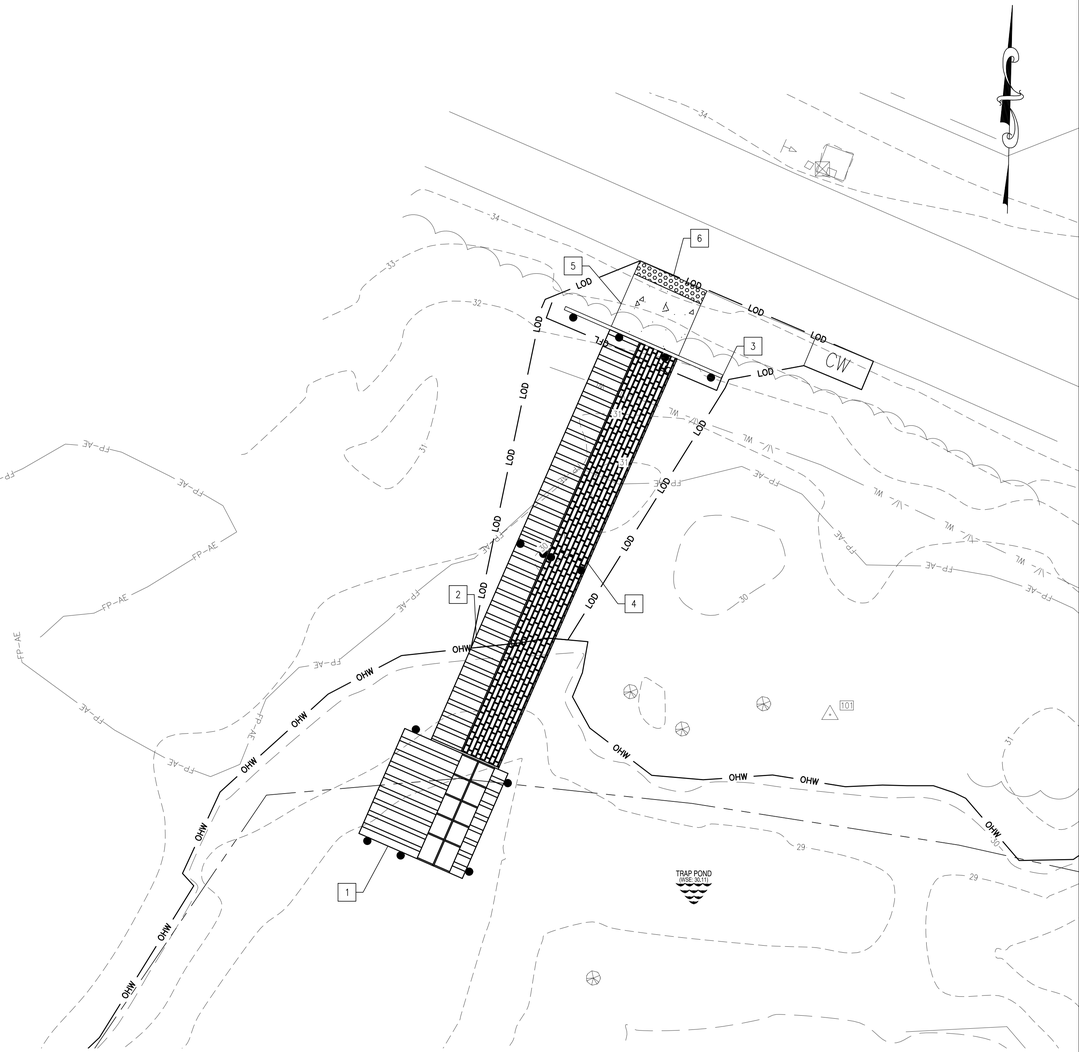

TRAVERSE POINT LAYOUT				
POINT NO.	DESCRIPTION	NORTHING	EASTING	ELEVATION
100	TP100_CIP	192863.5657	638091.3594	29.972
101	TP101_CIP	192974.7303	638001.0926	30.064
105	TP105_CIP	192740.6429	638208.8513	33.239
228	TP228_CIP SE	192898.6720	638313.8754	34.274
10000	TP10000_MAG	193101.6702	637984.7306	34.614
40003	TP3 CIP	193028.8113	638131.9135	27.015

COURTESY DOCK NEW SITE PLAN

SCALE: 1" = 10'

GENERAL NOTES

1. PROPOSED ALUMINUM KAYAK LAUNCH DOCK
2. PROPOSED ALUMINUM GANGWAY
3. TIMBER ABUTMENT.
4. PROPOSED KAYAK CHUTE.
5. PROPOSED 6" CONCRETE SIDEWALK (DELDOT SPECIFICATION 501. SEE DETAIL 4/C424.
6. PROPOSED TRUNCATED DOME.
7. PROPOSED TIMBER PILE (DELDOT SPECIFICATION 605).

0' 10' 20' 30'

1SCALE: 1"=10'

REVISIONS:

DATE:	DESCRIPTION:	BY:

TRAP POND STATE PARK
TRAP POND BOAT DOCK REPLACEMENT

COURTESY DOCK SITE PLAN

SEAL:

ALEXANDER E. SCHMID
LICENSE
NO. 16139
PROFESSIONAL ENGINEER
STATE OF DELAWARE

06-20-2025

CIVIL ENGINEER:

CENTURY ENGINEERING
A Kleinfelder Company

CEI CONTRACT NO.: 25000286.001A

DELAWARE
DIVISION OF PARKS AND RECREATION

DESIGNED BY: EMC

DRAWN BY: ZTP

CHECKED BY: AES

DATE: JUNE 2025

SCALE: 1" = 10'

SHEET NO.: C406

CONTRACT NO.: —

I:\state of delaware\25000286.001a-zeroc compounds\Working\eng pond\CAD\Sheet\Unpublished\plansheet\Sheets\C_ExistingConditionsAndDemo(21).dwg, 6/19/2025 8:53 AM

COURTESY DOCK LAYOUT
SCALE: 1" = 10'

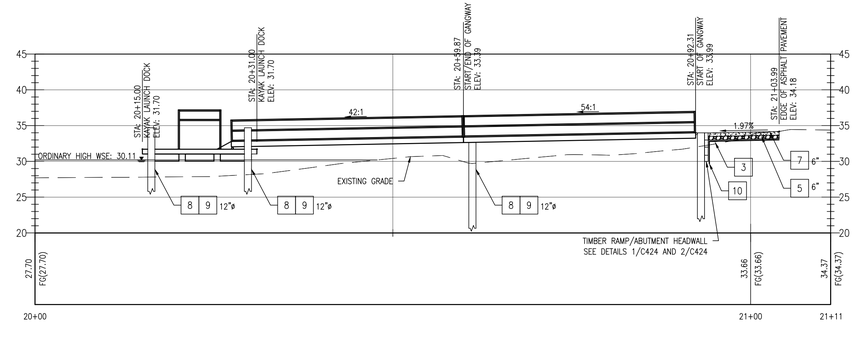

COURTESY DOCK PROFILE
HORIZONTAL SCALE: 1" = 10'
VERTICAL SCALE: 1" = 1'

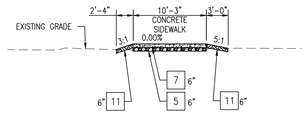

COURTESY DOCK TYPICAL SECTION
SCALE: 1" = 10'

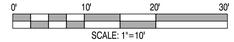

SCALE: 1"=10'

TRAVERSE POINT LAYOUT

POINT NO.	DESCRIPTION	NORTHING	EASTING	ELEVATION
100	TP100_CIP	192863.5657	638091.3594	29.972
101	TP101_CIP	192974.7303	638001.0926	30.064
105	TP105_CIP	192740.6429	638208.8513	33.239
228	TP228_CIP SE	192898.6720	638313.8754	34.274
10000	TP10000_MAG	193101.6702	637984.7306	34.614
40003	TP3 CIP	193028.8113	638131.9135	27.015

COURTESY DOCK ALIGNMENT

NUMBER	LENGTH	START STA.	END STA.	LINE/CHORD DIRECTION	START NORTHING	START EASTING	END NORTHING	END EASTING
L12	111.19	20+00.00	21+11.19	N23° 41' 39.20"E	192940.7786	637937.5683	193042.5912	637982.2487

BOAT RAMP COURTESY DOCK PILE LAYOUT

POINT NO.	NORTHING	EASTING	TOP ELEV.	TIP ELEV.
200	193030.2539	637965.2061	33.99	18.12
201	193027.4557	637971.6225	33.99	18.12
202	193024.6575	637978.0389	33.99	18.12
203	193021.8593	637984.4553	33.99	18.12
204	192994.9321	637966.2901	32.65	15.70
205	192996.7493	637962.0825	32.65	15.70
206	192997.2305	637961.0198	32.65	15.70
207	192998.6296	637957.8116	32.65	15.70
208	192965.1717	637956.0569	34.70	13.81
209	192952.7972	637950.6604	34.70	13.81
210	192955.0634	637941.0859	34.70	13.81
211	192957.0933	637936.4311	34.70	13.81
212	192972.6819	637943.2132	34.70	13.81

REFERENCED DELDOT ITEMS

PLAN CALLOUT	DELDOT SPECIFICATION SECTION	DESCRIPTION
1	201	CLEARING AND GRUBBING
2	202	EXCAVATION AND EMBANKMENT
3	209	BORROW, TYPE F
4	211	REMOVAL OF STRUCTURES AND OBSTRUCTIONS
5	301	GRADED AGGREGATE BASE COURSE FOR GABC, TYPE B
6	302	DELAWARE NO. 10 STONE
7	501	PCC PAVEMENT
8	605	PROVIDE TIMBER PILES – TREATED 12"
9	605	INSTALL TIMBER PILES – 12"
10	708	GEOTEXTILES SEPERATION
11	908	TOPSOIL, 6" DEPTH

REVISIONS:
DATE: DESCRIPTION: BY:

TRAP POND STATE PARK
TRAP POND BOAT DOCK REPLACEMENT

COURTESY DOCK SITE LAYOUT AND PROFILE

SEAL:
ALEXANDER E. SCHMIDT
LICENSED
DELAWARE
PROFESSIONAL ENGINEER
NO. 16139
06-20-2025

CIVIL ENGINEER:
CENTURY ENGINEERING
A Kleinfelder Company

CEI CONTRACT NO.: 25000286.001A

DESIGNED BY: EMC
DRAWN BY: ZTP
CHECKED BY: AES
DATE: JUNE 2025
SCALE: 1" = 10'
SHEET NO.: C407
CONTRACT NO.: —

I:\state of delaware\25000286.001a—dnrec compounds\Working\cop pond\CAD\Sheet\tradoodocssplanset\[Sheet1(C...SitePlan(2).dwg, 6/18/2025 8:54 AM

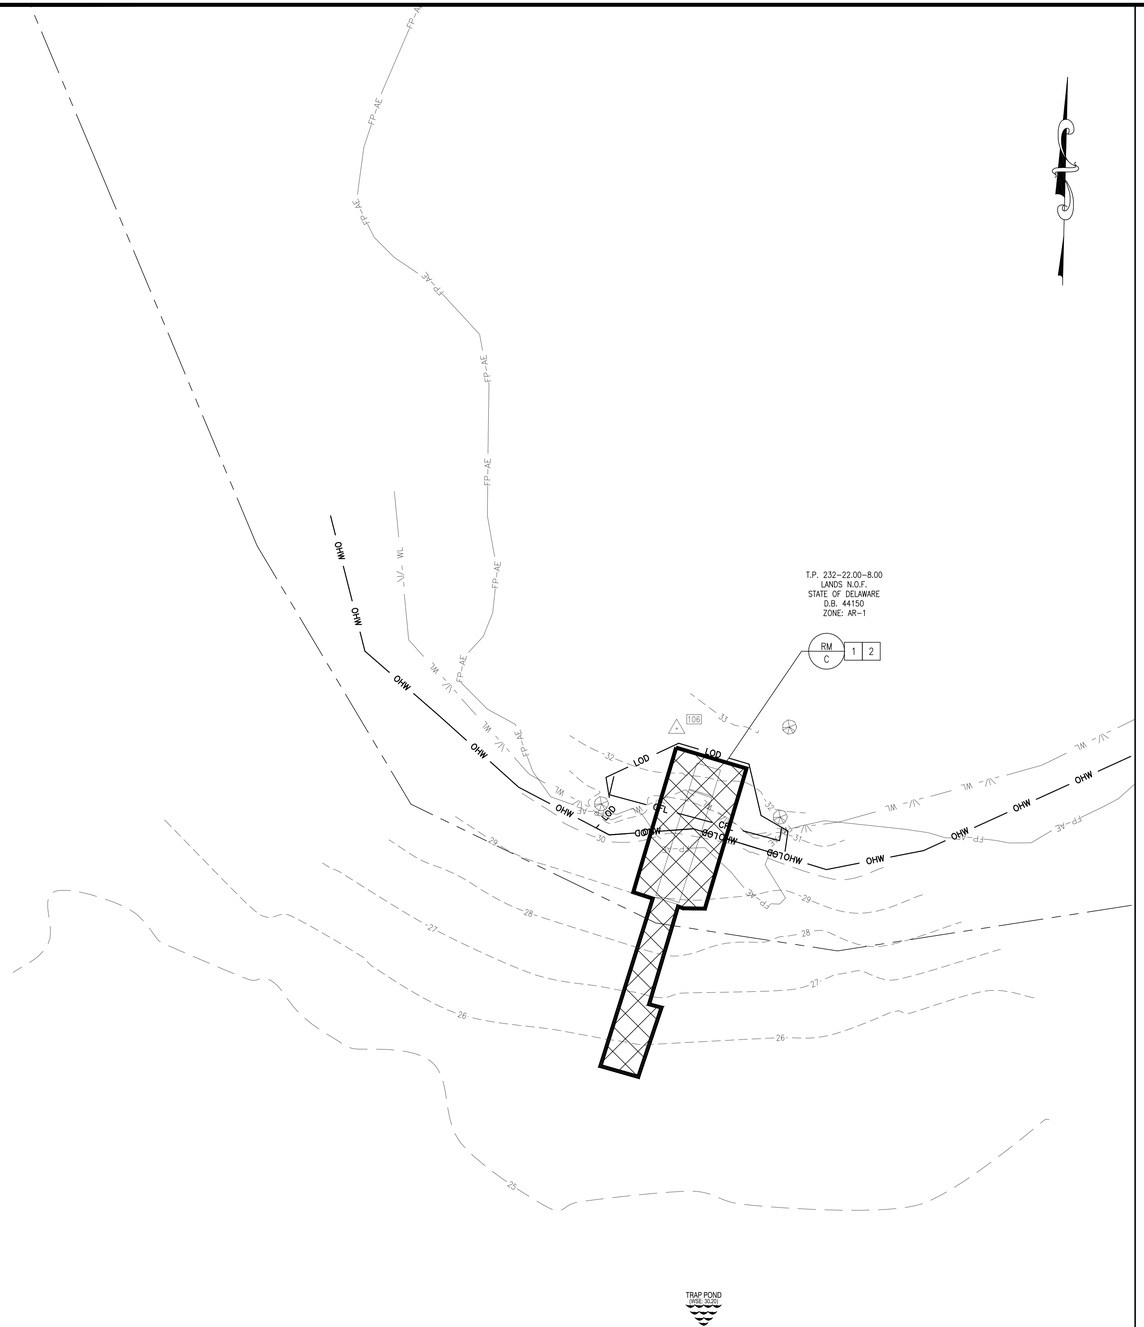

A LOOP DOCK EXISTING CONDITIONS AND DEMOLITION PLAN

SCALE: 1" = 10'

DEMOLITION NOTES

1. CONTRACTOR TO REMOVE EXISTING BOAT DOCK AND ALL FOUNDATIONS AND PILES.
2. CONTRACTOR TO CLEAR AND GRUB.

NOTES:

1. CONTRACTOR SHALL NOT DISTURB ANY UTILITY LINE UNLESS SPECIFICALLY NOTED.
2. CONTRACTOR SHALL FLAG ALL TREES GREATER THAN 8" DIAMETER AT BREAST HEIGHT. OWNER SHALL REVIEW AND APPROVE ALL FLAGGED TREES PRIOR TO REMOVAL.
3. CONTRACTOR ACCESS ROUTE SHALL BE APPROVED BY THE OWNER PRIOR TO SITE ACCESS.
5. EXISTING POND WATER SURFACE ELEVATION = 30.20' BASED UPON SURVEY PERFORMED BY CENTURY ENGINEERING ON AUGUST 2024. OHW LINE REFLECTS DETERMINED WATER LINE AS OF THE SAME DATE.
6. PORTIONS OF THE SITE ARE WITHIN A MAPPED 100 YEAR FLOODPLAIN. 100 YEAR FLOOD ELEVATION VARIES BETWEEN 26.00' AND 39.00'.

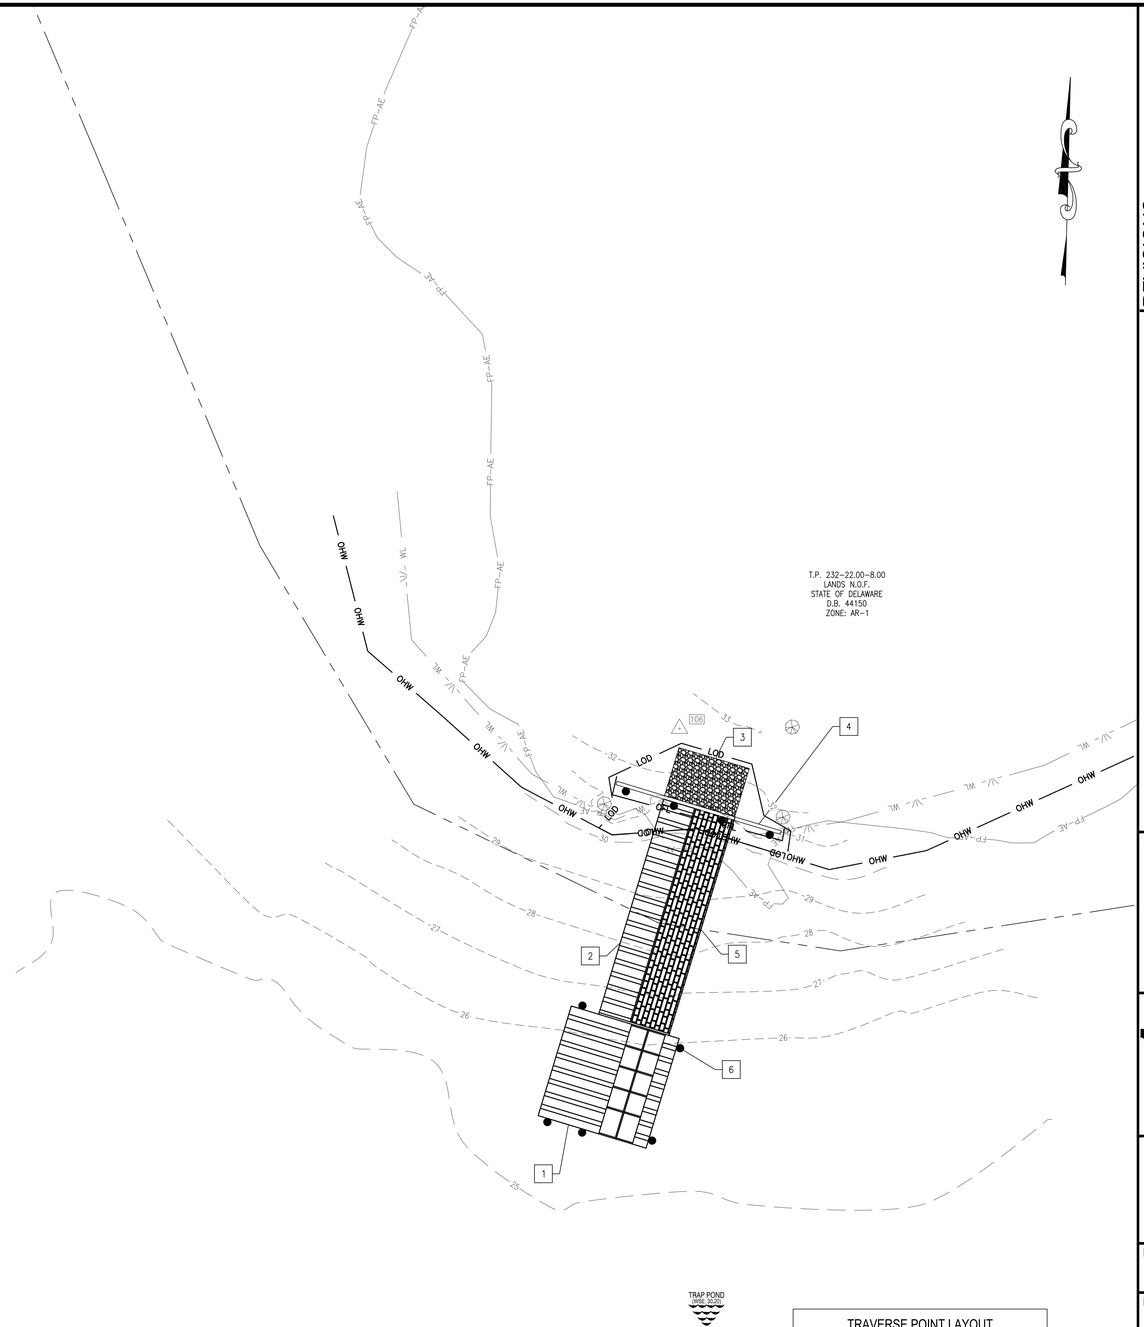

A LOOP DOCK NEW SITE PLAN

SCALE: 1" = 10'

TRAVERSE POINT LAYOUT				
POINT NO.	DESCRIPTION	NORTHING	EASTING	ELEVATION
106	TP106_CIP	192523.1186	638261.1966	32.710

GENERAL NOTES

1. PROPOSED ALUMINUM KAYAK LAUNCH DOCK
2. PROPOSED ALUMINUM GANGWAY
3. PROPOSED DELAWARE NO. 10 STONE OVER GRADED AGGREGATE BASE COURSE (DELDOT SPECIFICATION 301 AND 302). SEE DETAIL 4/C424.
4. TIMBER ABUTMENT.
5. PROPOSED KAYAK CHUTE.
6. PROPOSED TIMBER PILE (DELDOT SPECIFICATION 605).

0' 10' 20' 30'

SCALE: 1"=10'

REVISIONS:

DATE:	DESCRIPTION:	BY:

TRAP POND STATE PARK
TRAP POND BOAT DOCK REPLACEMENT

A-LOOP DOCK SITE PLAN

SEAL:

ALEXANDER E. SCHMIDT LICENSE NO. 16139 PROFESSIONAL ENGINEER STATE OF DELAWARE

06-20-2025

CIVIL ENGINEER:

CENTURY ENGINEERING
A Kleinfelder Company

CEI CONTRACT NO.: 25000286.001A

DELAWARE DIVISION OF PARKS AND RECREATION

DESIGNED BY: EMC

DRAWN BY: ZTP

CHECKED BY: AES

DATE: JUNE 2025

SCALE: 1" = 10'

SHEET NO.: C408

CONTRACT NO.: —

I:\state of delaware\25000286.001a-dnrec campgrounds\#workxy\trap pond\CADD\Sheet\trappondstoxsplanset\Sheets\C_ExistingConditionsAllemc(3).dwg, 6/18/2025 8:53 AM

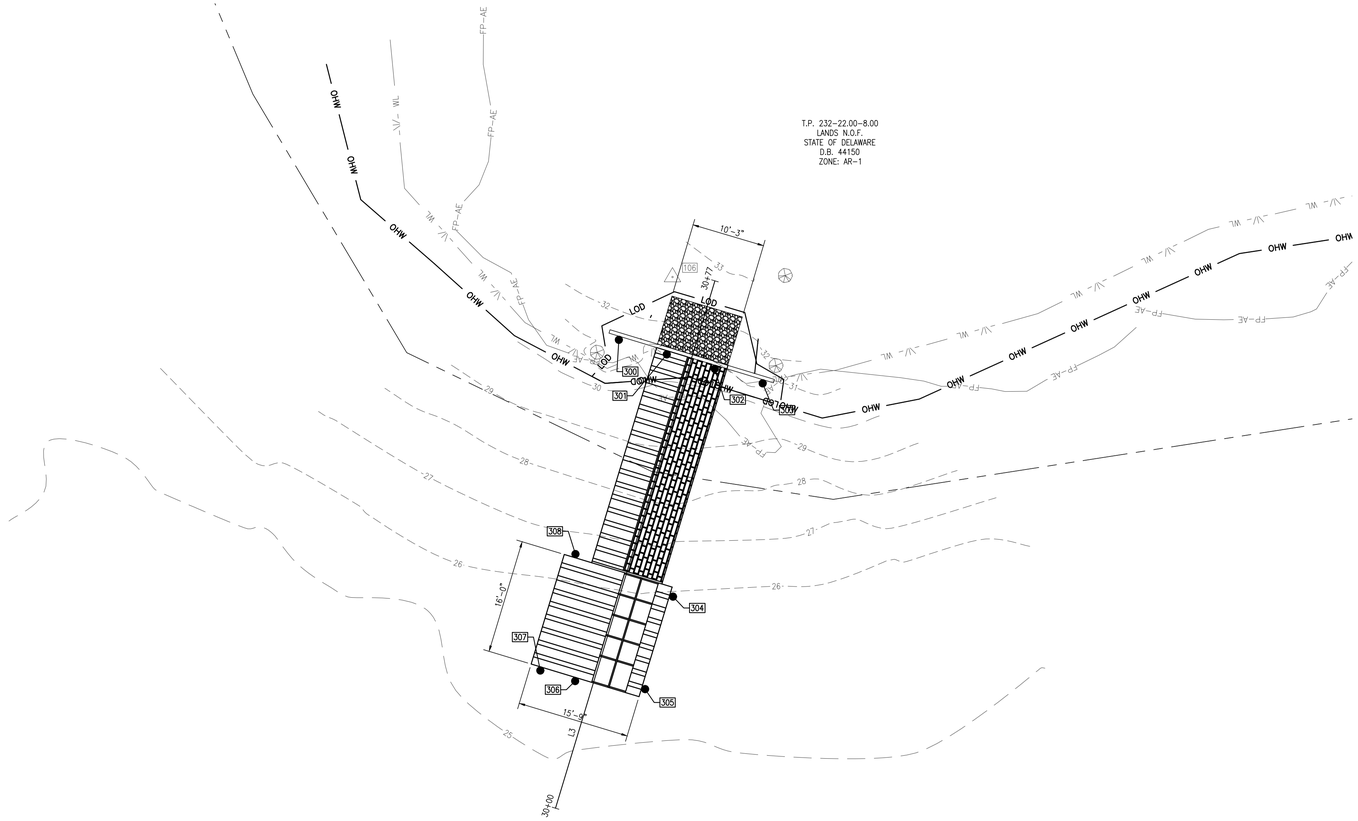

A LOOP DOCK LAYOUT
SCALE: 1" = 10'

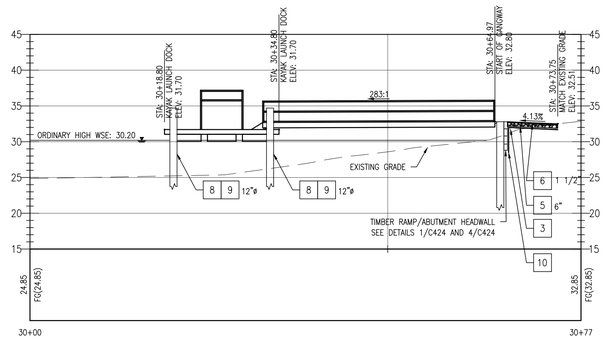

A LOOP DOCK PROFILE
HORIZONTAL SCALE: 1" = 10'
VERTICAL SCALE: 1" = 1'

TRAVERSE POINT LAYOUT				
POINT NO.	DESCRIPTION	NORTHING	EASTING	ELEVATION
106	TP106_CIP	192523.1186	638261.1966	32.710

A LOOP DOCK ALIGNMENT								
NUMBER	LENGTH	START STA.	END STA.	LINE/CHORD DIRECTION	START NORTHING	START EASTING	END NORTHING	END EASTING
L3	77.00	30+00.00	30+77.00	N16° 48' 50.32"E	192448.8843	638244.8520	192522.5925	638267.1255

A LOOP DOCK PILE LAYOUT				
POINT NO.	NORTHING	EASTING	TOP ELEV.	TIP ELEV.
300	192514.3442	638253.6972	32.80	16.75
301	192512.3186	638260.4005	32.80	16.75
302	192510.2945	638267.0987	32.80	16.75
303	192508.2696	638273.7995	32.80	16.75
304	192478.4516	638261.2686	34.70	11.23
305	192465.5287	638257.3635	34.70	11.23
306	192466.6543	638247.5890	34.70	11.23
307	192468.1232	638242.7280	34.70	11.23
308	192484.4007	638247.6314	34.70	11.23

REFERENCED DELDOT ITEMS		
PLAN CALLOUT	DELDOT SPECIFICATION SECTION	DESCRIPTION
1	201	CLEARING AND GRUBBING
2	202	EXCAVATION AND EMBANKMENT
3	209	BORROW, TYPE F
4	211	REMOVAL OF STRUCTURES AND OBSTRUCTIONS
5	301	GRADED AGGREGATE BASE COURSE, TYPE B
6	302	DELAWARE NO. 10 STONE
7	501	PCC PAVEMENT
8	605	PROVIDE TIMBER PILES – TREATED 12"
9	605	INSTALL TIMBER PILES – 12"
10	708	GEOTEXTILES SEPERATION
11	908	TOPSOIL, 6" DEPTH

0' 10' 20' 30'
SCALE: 1"=10'

REVISIONS:

DATE:	DESCRIPTION:	BY:

TRAP POND STATE PARK
TRAP POND BOAT DOCK REPLACEMENT

A-LOOP DOCK SITE LAYOUT AND PROFILE

SEAL:
ALEXANDER E. SCHMIDT
LICENSED
DELAWARE
PROFESSIONAL ENGINEER
NO. 16139
06-20-2025

CIVIL ENGINEER:
CENTURY ENGINEERING
A Kleinfelder Company

CEI CONTRACT NO.: 25000286.001A

DELAWARE
DIVISION OF PARKS AND RECREATION

DESIGNED BY: EMC
DRAWN BY: ZTP
CHECKED BY: AES
DATE: JUNE 2025
SCALE: 1" = 10'
SHEET NO.: C409
CONTRACT NO.: —

I:\state of delaware\25000286.001a-dnrec campgrounds\Working\trap pond\CADD\Sheet\topboatdocksplanset\[Sheet(s)_C...]SitePlan(3).dwg, 6/18/2025 8:54 AM

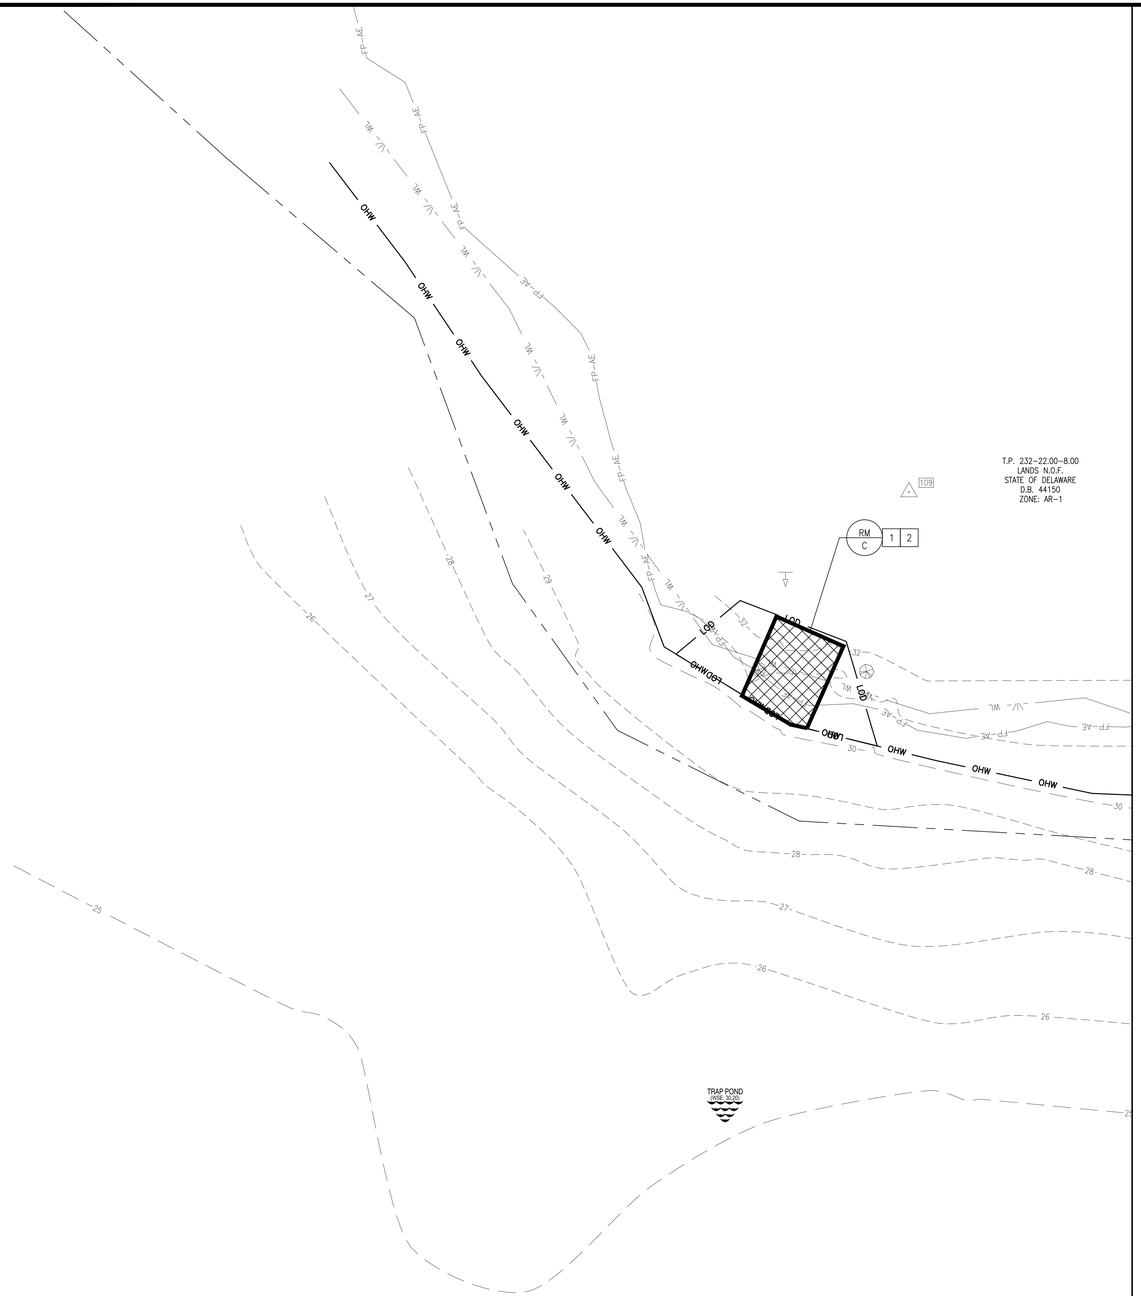

C LOOP DOCK EXISTING CONDITIONS AND DEMOLITION PLAN

SCALE: 1" = 10'

DEMOLITION NOTES

1. CONTRACTOR TO REMOVE EXISTING BOAT DOCK AND ALL FOUNDATIONS AND PILES.
2. CONTRACTOR TO CLEAR AND GRUB.

NOTES:

1. CONTRACTOR SHALL NOT DISTURB ANY UTILITY LINE UNLESS SPECIFICALLY NOTED.
2. CONTRACTOR SHALL FLAG ALL TREES GREATER THAN 8" DIAMETER AT BREAST HEIGHT. OWNER SHALL REVIEW AND APPROVE ALL FLAGGED TREES PRIOR TO REMOVAL.
3. CONTRACTOR ACCESS ROUTE SHALL BE APPROVED BY THE OWNER PRIOR TO SITE ACCESS.
5. EXISTING POND WATER SURFACE ELEVATION = 30.20' BASED UPON SURVEY PERFORMED BY CENTURY ENGINEERING ON AUGUST 2024. OHW LINE REFLECTS DETERMINED WATER LINE AS OF THE SAME DATE.
6. PORTIONS OF THE SITE ARE WITHIN A MAPPED 100 YEAR FLOODPLAIN. 100 YEAR FLOOD ELEVATION VARIES BETWEEN 26.00' AND 39.00'.

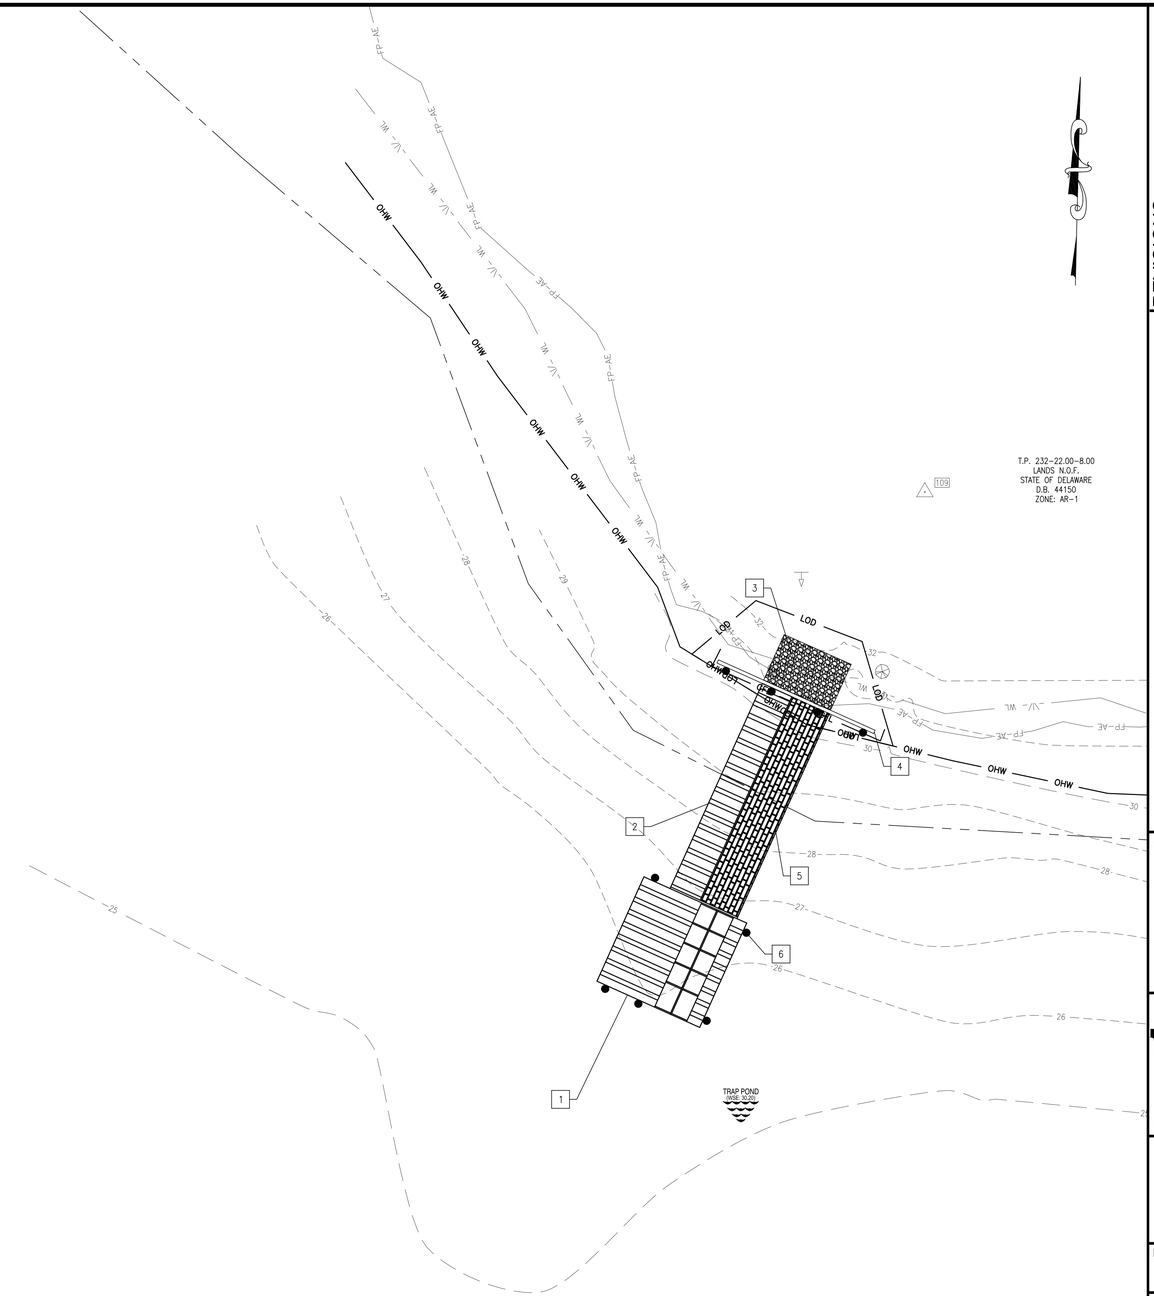

C LOOP DOCK NEW SITE PLAN

SCALE: 1" = 10'

GENERAL NOTES

1. PROPOSED ALUMINUM KAYAK LAUNCH DOCK
2. PROPOSED ALUMINUM GANGWAY
3. PROPOSED DELAWARE NO. 10 STONE OVER GRADED AGGREGATE BASE COURSE (DELDOT SPECIFICATION 301 AND 302). SEE DETAIL 4/C424.
4. TIMBER ABUTMENT.
5. PROPOSED KAYAK CHUTE.
6. PROPOSED TIMBER PILE (DELDOT SPECIFICATION 605).

TRAVERSE POINT LAYOUT

POINT NO.	DESCRIPTION	NORTHING	EASTING	ELEVATION
109	TP109_CIP	192392.2523	638856.7239	33.456

0' 10' 20' 30'

SCALE: 1"=10'

REVISIONS:

DATE:	DESCRIPTION:	BY:

TRAP POND STATE PARK
TRAP POND BOAT DOCK REPLACEMENT

C-LOOP DOCK SITE PLAN

SEAL:

ALEXANDER E. SCHMIDT
LICENSE
NO. 16139
PROFESSIONAL ENGINEER
STATE OF DELAWARE

06-20-2025

CIVIL ENGINEER:

CENTURY ENGINEERING
A Kleinfelder Company

CEI CONTRACT NO.: 25000286.001A

DELAWARE
DIVISION OF PARKS AND RECREATION

DESIGNED BY: EMC

DRAWN BY: ZTP

CHECKED BY: AES

DATE: JUNE 2025

SCALE: 1" = 10'

SHEET NO.: C410

CONTRACT NO.: —

I:\state of delaware\25000286.001a- zzmisc comp\work\Working\img pond\CADD\Sheet\\mpbostdocksplanset\Sheets\C_ExistingConditionsAlbanex(A1).dwg, 6/18/2025 8:57 AM

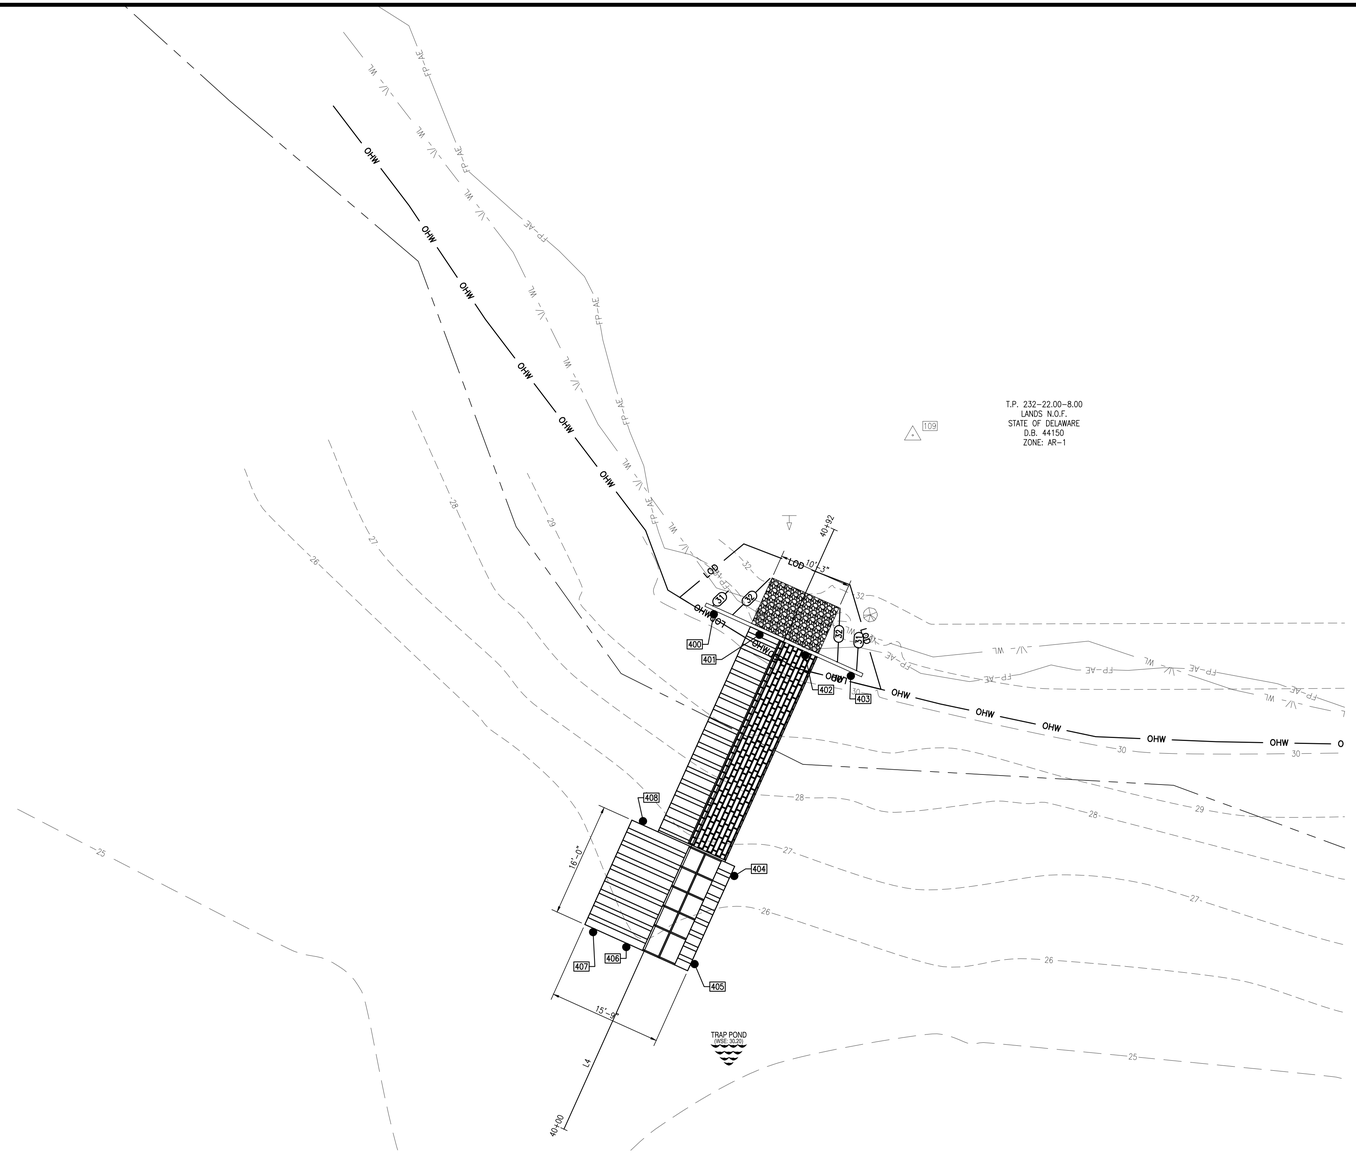

C LOOP DOCK LAYOUT
SCALE: 1" = 10'

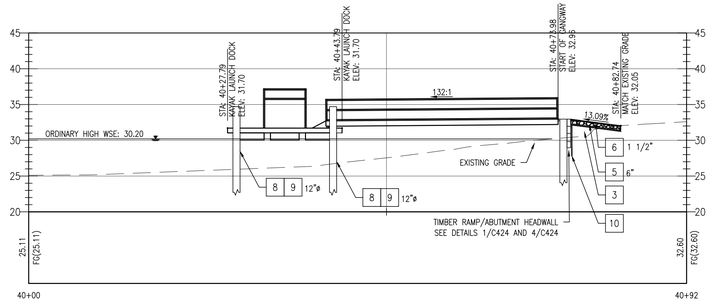

C LOOP DOCK PROFILE
HORIZONTAL SCALE: 1" = 10'
VERTICAL SCALE: 1" = 1'

TRAVERSE POINT LAYOUT				
POINT NO.	DESCRIPTION	NORTHING	EASTING	ELEVATION
109	TP109_CIP	192392.2523	638856.7239	33.456

C LOOP DOCK ALIGNMENT								
NUMBER	LENGTH	START STA.	END STA.	LINE/CHORD DIRECTION	START NORTHING	START EASTING	END NORTHING	END EASTING
L4	91.94	40+00.00	40+91.94	N24° 14' 47.90"E	192295.2652	638807.9855	192379.0948	638845.7421

C LOOP DOCK PILE LAYOUT				
POINT NO.	NORTHING	EASTING	TOP ELEV.	TIP ELEV.
400	192367.2414	638828.9224	32.96	16.33
401	192364.3668	638835.3049	32.96	16.33
402	192361.4921	638841.6874	32.96	16.33
403	192358.6174	638848.0699	32.96	16.33
404	192330.6528	638831.7787	34.70	11.94
405	192318.3437	638826.2347	34.70	11.94
406	192320.7242	638816.6880	34.70	11.94
407	192322.8096	638812.0578	34.70	11.94
408	192338.4654	638819.0257	34.70	11.94

REFERENCED DELDOT ITEMS		
PLAN CALLOUT	DELDOT SPECIFICATION SECTION	DESCRIPTION
1	201	CLEARING AND GRUBBING
2	202	EXCAVATION AND EMBANKMENT
3	209	BORROW, TYPE F
4	211	REMOVAL OF STRUCTURES AND OBSTRUCTIONS
5	301	GRADED AGGREGATE BASE COURSE, TYPE B
6	302	DELAWARE NO. 10 STONE
7	501	PCC PAVEMENT
8	605	PROVIDE TIMBER PILES – TREATED 12"
9	605	INSTALL TIMBER PILES – 12"
10	708	GEOTEXTILES SEPERATION
11	908	TOPSOIL, 6" DEPTH

0' 10' 20' 30'
SCALE: 1"=10'

REVISIONS:

DATE:	DESCRIPTION:	BY:

TRAP POND STATE PARK
TRAP POND BOAT DOCK REPLACEMENT

C-LOOP DOCK SITE LAYOUT AND PROFILE

SEAL:
ALEXANDER E. SCHMID
LICENSE
NO. 16139
PROFESSIONAL ENGINEER
DELAWARE
06-20-2025

CIVIL ENGINEER:
CENTURY ENGINEERING
A Kleinfelder Company

CEI CONTRACT NO.: 25000286.001A

DESIGNED BY: EMC
DRAWN BY: ZTP
CHECKED BY: AES
DATE: JUNE 2025
SCALE: 1" = 10'
SHEET NO.: C411
CONTRACT NO.: —

I:\state of delaware\25000286.001a--dnrec comgrounds\Working\trap pond\CADD\Sheet\Unpublished\plansheet\[Sheet\C_SitePlan(A1).dwg, 6/18/2025 8:57 AM

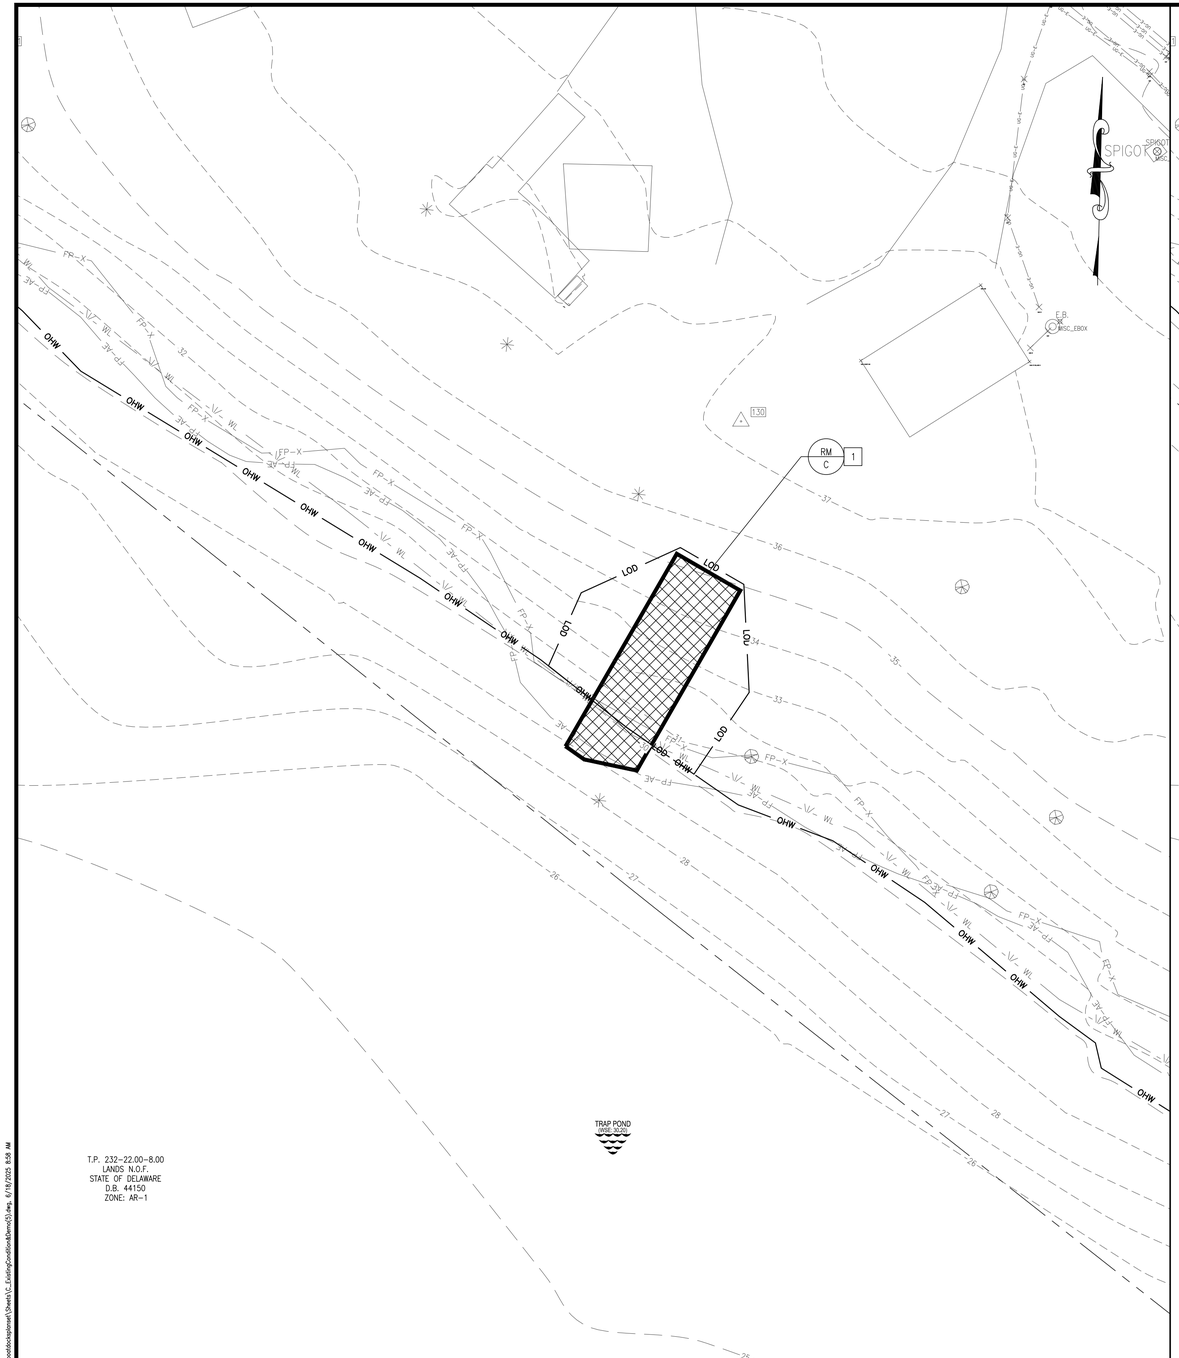

NEW CABIN DOCK EXISTING CONDITIONS AND DEMOLITION PLAN

SCALE: 1" = 10'

DEMOLITION NOTES

1 CONTRACTOR TO CLEAR AND GRUB.

NOTES:

1. CONTRACTOR SHALL NOT DISTURB ANY UTILITY LINE UNLESS SPECIFICALLY NOTED.
2. CONTRACTOR SHALL FLAG ALL TREES GREATER THAN 8" DIAMETER AT BREAST HEIGHT. OWNER SHALL REVIEW AND APPROVE ALL FLAGGED TREES PRIOR TO REMOVAL.
3. CONTRACTOR ACCESS ROUTE SHALL BE APPROVED BY THE OWNER PRIOR TO SITE ACCESS.
5. EXISTING POND WATER SURFACE ELEVATION = 30.20' BASED UPON SURVEY PERFORMED BY CENTURY ENGINEERING ON AUGUST 2024. OHW LINE REFLECTS DETERMINED WATER LINE AS OF THE SAME DATE.
6. PORTIONS OF THE SITE ARE WITHIN A MAPPED 100 YEAR FLOODPLAIN. 100 YEAR FLOOD ELEVATION VARIES BETWEEN 26.00' AND 39.00'.

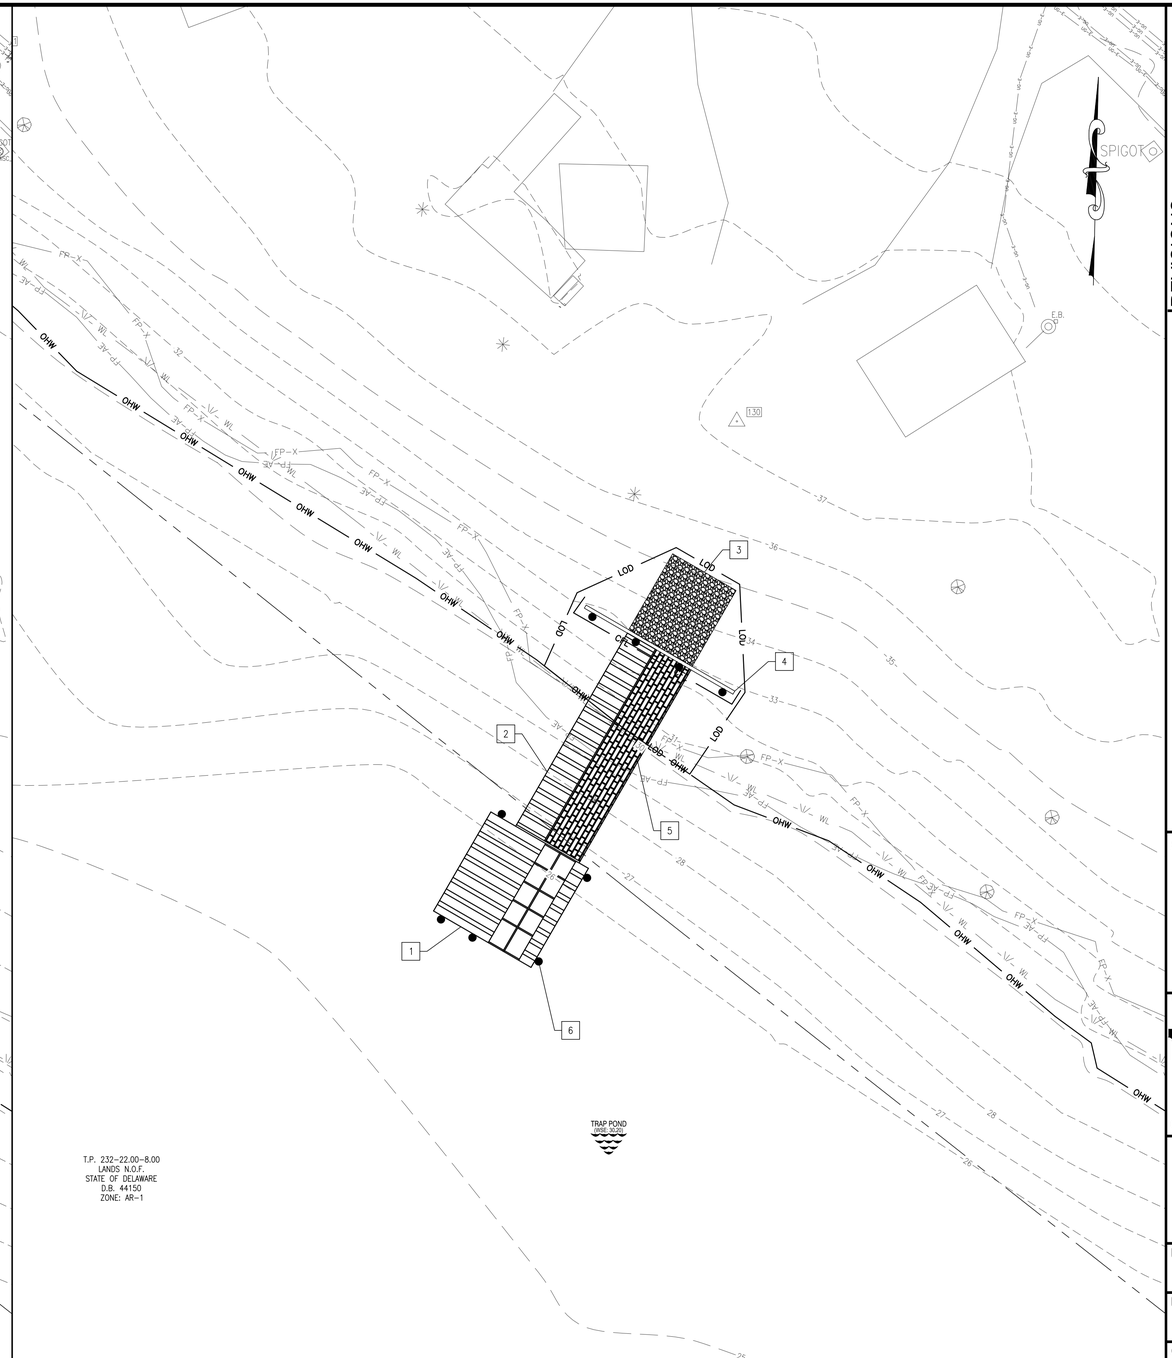

NEW CABIN DOCK NEW SITE PLAN

SCALE: 1" = 10'

GENERAL NOTES

1 PROPOSED ALUMINUM KAYAK LAUNCH DOCK

2 PROPOSED ALUMINUM GANGWAY

3 PROPOSED DELAWARE NO. 10 STONE OVER GRADED AGGREGATE BASE COURSE (DELDOT SPECIFICATION 301 AND 302). SEE DETAIL 4/C424.

4 TIMBER ABUTMENT.

5 PROPOSED KAYAK CHUTE.

6 PROPOSED TIMBER PILE (DELDOT SPECIFICATION 605).

TRAVERSE POINT LAYOUT

POINT NO.	DESCRIPTION	NORTHING	EASTING	ELEVATION
115	TP115_CIP	191740.7520	639854.6896	35.520
116	TP116_HUB&TAC	191564.6231	639868.1564	34.910
117	TP117_HUB&TAC	191709.8412	639759.1277	36.838
130	TP130_CIP	191788.1413	639646.5536	37.303
131	TP131_CIP	191839.9808	639542.7159	34.194

0' 10' 20' 30'

SCALE: 1"=10'

REVISIONS:

DATE:	DESCRIPTION:	BY:

TRAP POND STATE PARK
TRAP POND BOAT DOCK REPLACEMENT

NEW CABIN DOCK SITE PLAN

SEAL:

ALEXANDER E. SCHMIDT LICENSE NO. 16139 PROFESSIONAL ENGINEER DELAWARE

06-20-2025

CIVIL ENGINEER:

CENTURY ENGINEERING
A Kleinfelder Company

CEI CONTRACT NO.: 25000286.001A

DELAWARE DIVISION OF PARKS AND RECREATION

DESIGNED BY: EMC

DRAWN BY: ZTP

CHECKED BY: AES

DATE: JUNE 2025

SCALE: 1" = 10'

SHEET NO.: C412

CONTRACT NO.: —

I:\State of delaware\25000286.001b-dnrec campgrounds\Working\trap pond\CADD\Sheet\trappondstoxsplanset\Sheets\C_ExistingConditionsAndDemo(2).dwg, 6/18/2025 8:58 AM

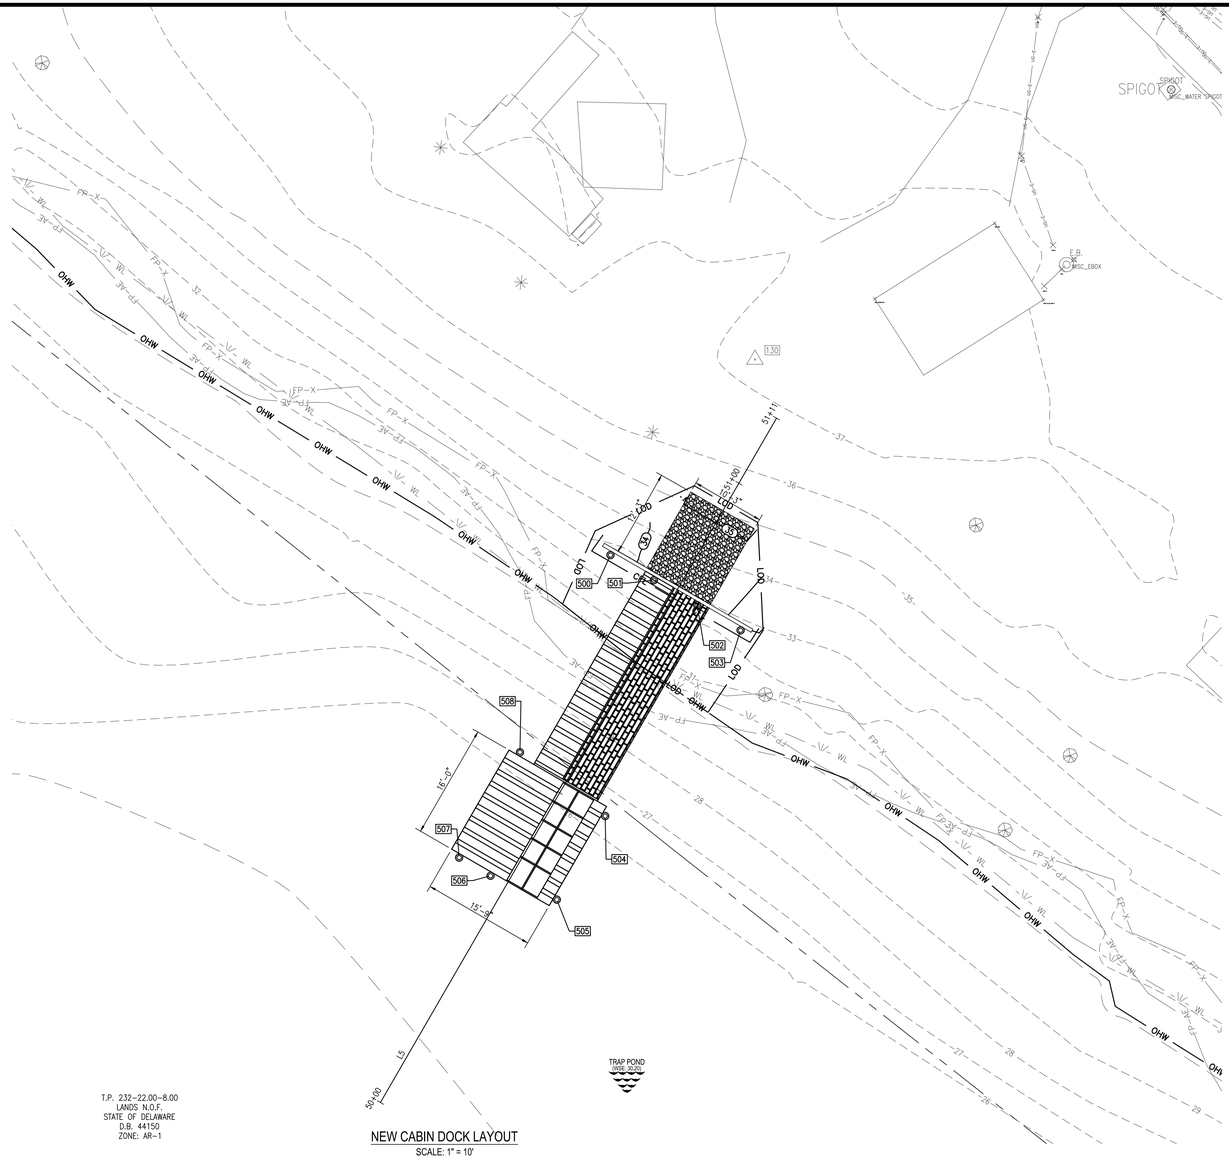

T.P. 232-22.00-8.00
LANDS N.O.F.
STATE OF DELAWARE
D.B. 44150
ZONE: AR-1

NEW CABIN DOCK LAYOUT
SCALE: 1" = 10'

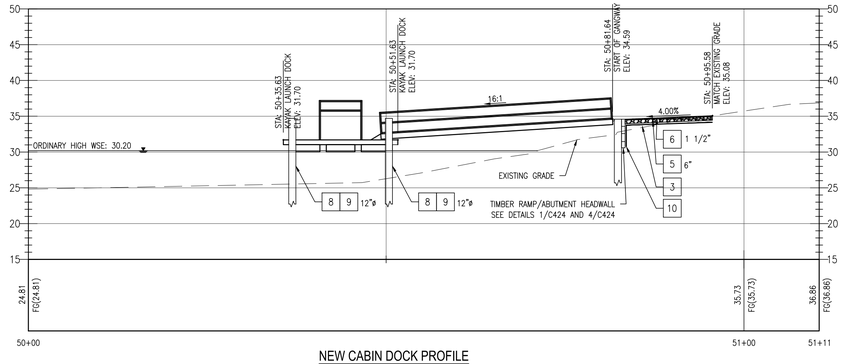

NEW CABIN DOCK PROFILE
HORIZONTAL SCALE: 1" = 10'
VERTICAL SCALE: 1" = 1'

NEW CABIN DOCK ALIGNMENT

NUMBER	LENGTH	START STA.	END STA.	LINE/CHORD DIRECTION	START NORTHING	START EASTING	END NORTHING	END EASTING
L5	110.51	50+00.00	51+10.51	N30° 03' 27.08"E	191684.2954	639594.2222	191779.9426	639649.5722

NEW CABIN DOCK PILE LAYOUT

POINT NO.	NORTHING	EASTING	TOP ELEV.	TIP ELEV.
500	191760.8044	639626.3658	34.59	18.79
501	191757.2983	639632.4244	34.59	18.79
502	191753.7923	639638.4831	34.59	18.79
503	191750.2862	639644.5418	34.59	18.79
504	191724.3320	639625.6226	34.70	11.29
505	191712.6474	639618.8608	34.70	11.29
506	191715.9822	639609.6042	34.70	11.29
507	191718.5257	639605.2089	34.70	11.29
508	191733.2470	639613.7110	34.70	11.29

REFERENCED DELDOT ITEMS

PLAN CALLOUT	DELDOT SPECIFICATION SECTION	DESCRIPTION
1	201	CLEARING AND GRUBBING
2	202	EXCAVATION AND EMBANKMENT
3	209	BORROW, TYPE F
4	211	REMOVAL OF STRUCTURES AND OBSTRUCTIONS
5	301	GRADED AGGREGATE BASE COURSE, TYPE B
6	302	DELAWARE NO. 10 STONE
7	501	PCC PAVEMENT
8	605	PROVIDE TIMBER PILES - TREATED 12"
9	605	INSTALL TIMBER PILES - 12"
10	708	GEOTEXTILES SEPERATION
11	908	TOPSOIL, 6" DEPTH

0' 10' 20' 30'
SCALE: 1"=10'

REVISIONS:

DATE:	DESCRIPTION:	BY:

TRAP POND STATE PARK
TRAP POND BOAT DOCK REPLACEMENT

NEW CABIN DOCK SITE LAYOUT AND PROFILE

SEAL:
ALEXANDER E. SCHMIDT
LICENSE
NO. 16139
PROFESSIONAL ENGINEER
DELAWARE
06-20-2025

CIVIL ENGINEER:
CENTURY ENGINEERING
A Kleinfelder Company

CEI CONTRACT NO.: 25000286.001A

DESIGNED BY: EMC
DRAWN BY: ZTP
CHECKED BY: AES
DATE: JUNE 2025
SCALE: 1" = 10'
SHEET NO.: C413
CONTRACT NO.: —

I:\state of delaware\25000286.001a-dnrec campgrounds\Working\trap pond\CADD\Sheet\trapbondbocksplanset\Sheets\C_SitePlan(3).dwg, 6/19/2025 8:59 AM

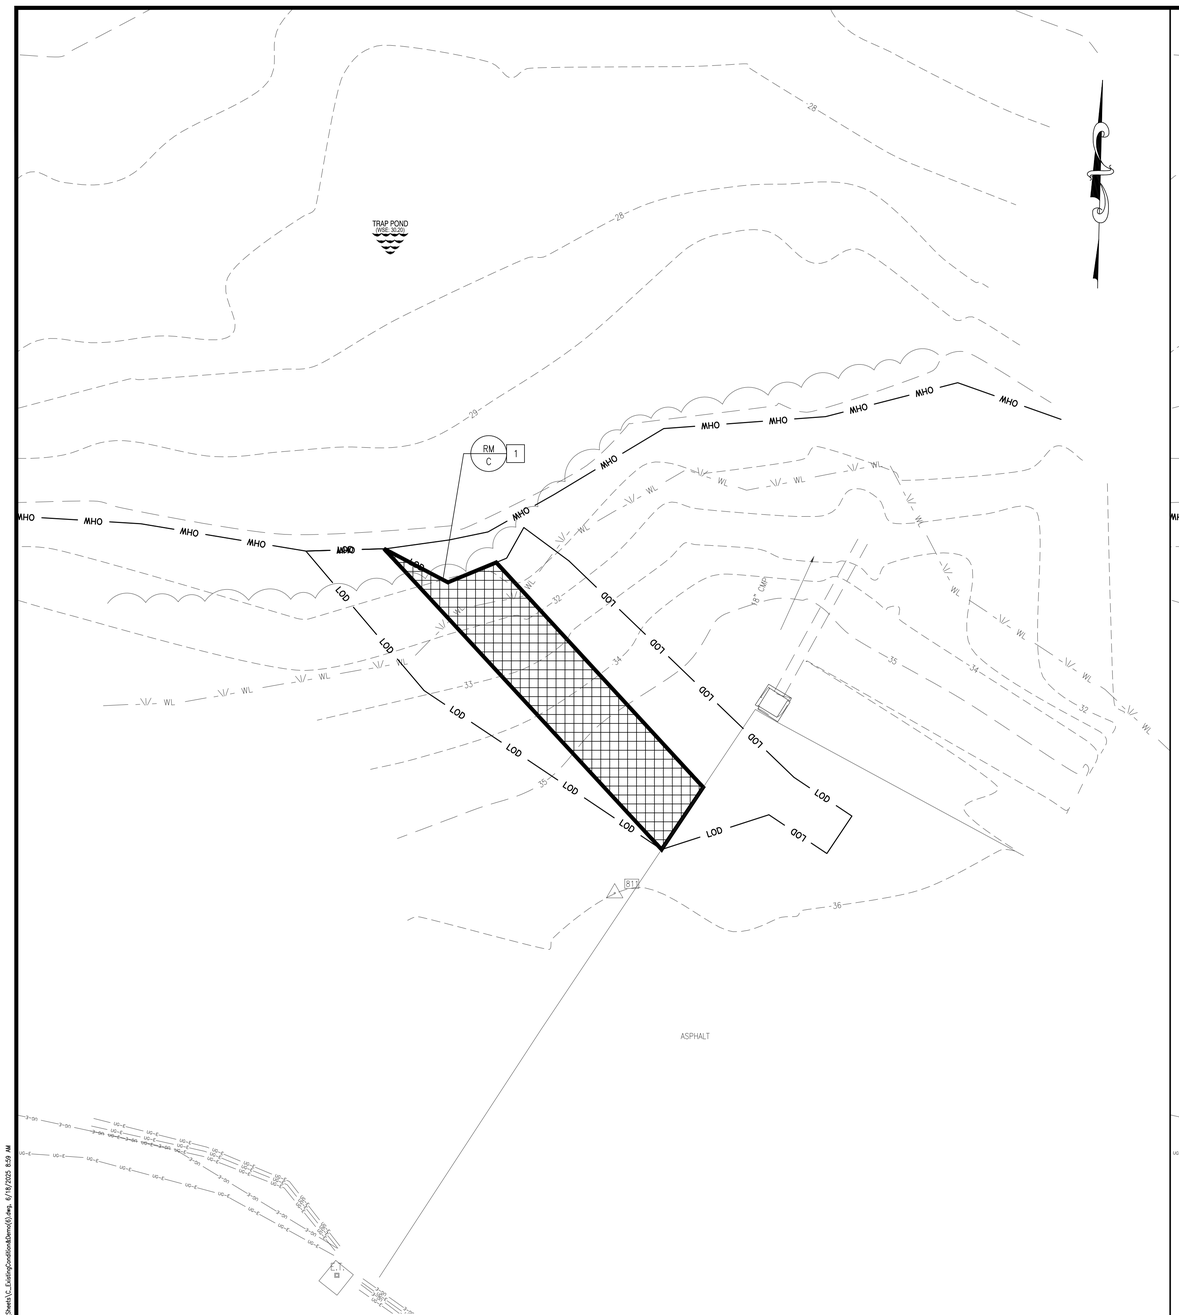

JASON BEACH DOCK EXISTING CONDITIONS AND DEMOLITION PLAN

SCALE: 1" = 10'

DEMOLITION NOTES

1 CONTRACTOR TO CLEAR AND GRUB.

NOTES:

1. CONTRACTOR SHALL NOT DISTURB ANY UTILITY LINE UNLESS SPECIFICALLY NOTED.
2. CONTRACTOR SHALL FLAG ALL TREES GREATER THAN 8" DIAMETER AT BREAST HEIGHT. OWNER SHALL REVIEW AND APPROVE ALL FLAGGED TREES PRIOR TO REMOVAL.
3. CONTRACTOR ACCESS ROUTE SHALL BE APPROVED BY THE OWNER PRIOR TO SITE ACCESS.
5. EXISTING POND WATER SURFACE ELEVATION = 30.20' BASED UPON SURVEY PERFORMED BY CENTURY ENGINEERING ON AUGUST 2024. OHW LINE REFLECTS DETERMINED WATER LINE AS OF THE SAME DATE.
6. PORTIONS OF THE SITE ARE WITHIN A MAPPED 100 YEAR FLOODPLAIN. 100 YEAR FLOOD ELEVATION VARIES BETWEEN 26.00' AND 39.00'.

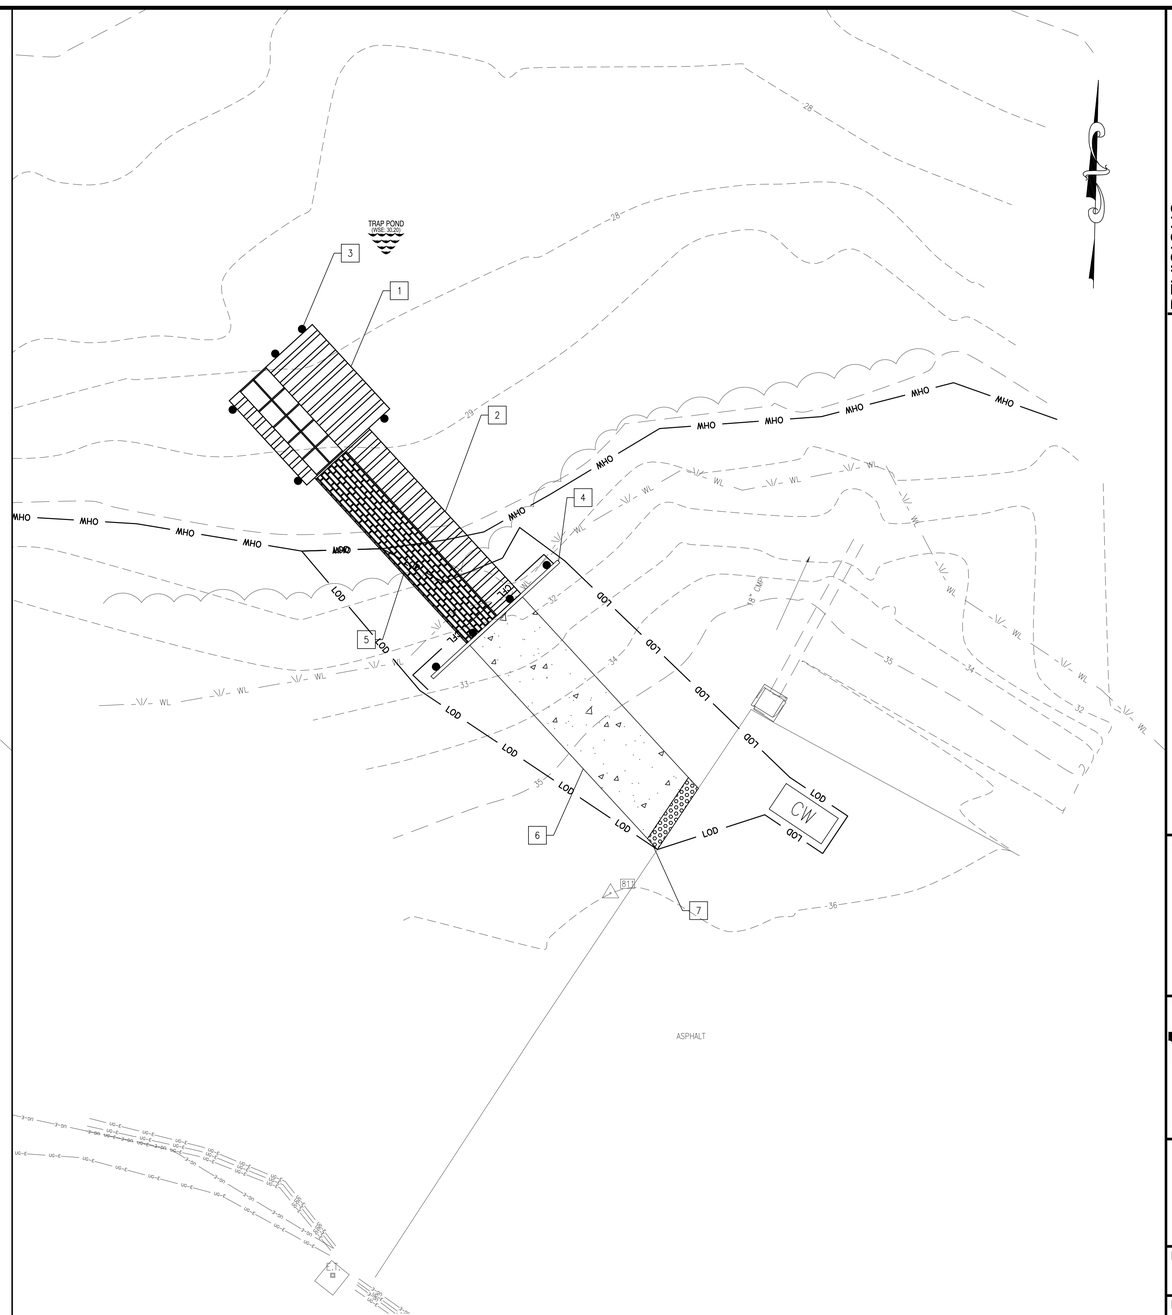

JASON BEACH DOCK NEW SITE PLAN

SCALE: 1" = 10'

GENERAL NOTES

1 PROPOSED ALUMINUM KAYAK LAUNCH DOCK
2 PROPOSED ALUMINUM GANGWAY
3 PROPOSED TIMBER PILE (DELDOT SPECIFICATION 605).
4 TIMBER ABUTMENT.
5 PROPOSED KAYAK CHUTE.
6 PROPOSED 6" CONCRETE SIDEWALK (DELDOT SPECIFICATION 501. SEE DETAIL 4/C424.
7 PROPOSED TRUNCATED DOME.

TRAVERSE POINT LAYOUT

POINT NO.	DESCRIPTION	NORTHING	EASTING	ELEVATION
811	TP811_CIP	191373.7892	640451.9492	36.232

0' 10' 20' 30'
SCALE: 1"=10'

REVISIONS:

DATE:	DESCRIPTION:	BY:

TRAP POND STATE PARK
TRAP POND BOAT DOCK REPLACEMENT

JASON BEACH DOCK SITE PLAN

SEAL:

ALEXANDER E. SCHMIDT LICENSE NO. 16139 PROFESSIONAL ENGINEER

06-20-2025

CIVIL ENGINEER:

CENTURY ENGINEERING
A Kleinfelder Company

CEI CONTRACT NO.: 25000286.001A

DELAWARE DEPARTMENT OF NATURAL RESOURCES AND ENVIRONMENTAL CONTROL DIVISION OF PARKS AND RECREATION

DESIGNED BY: EMC

DRAWN BY: ZTP

CHECKED BY: AES

DATE: JUNE 2025

SCALE: 1" = 10'

SHEET NO.: C414

CONTRACT NO.: —

I:\state of delaware\25000286.001a--zbmec comprounds\Working\Img pond\CADD\Sheet\Proposed\proposedcivilsplanset\Sheets\C_ExistingConditionsAndDemo(0).dwg, 6/18/2025 8:59 AM

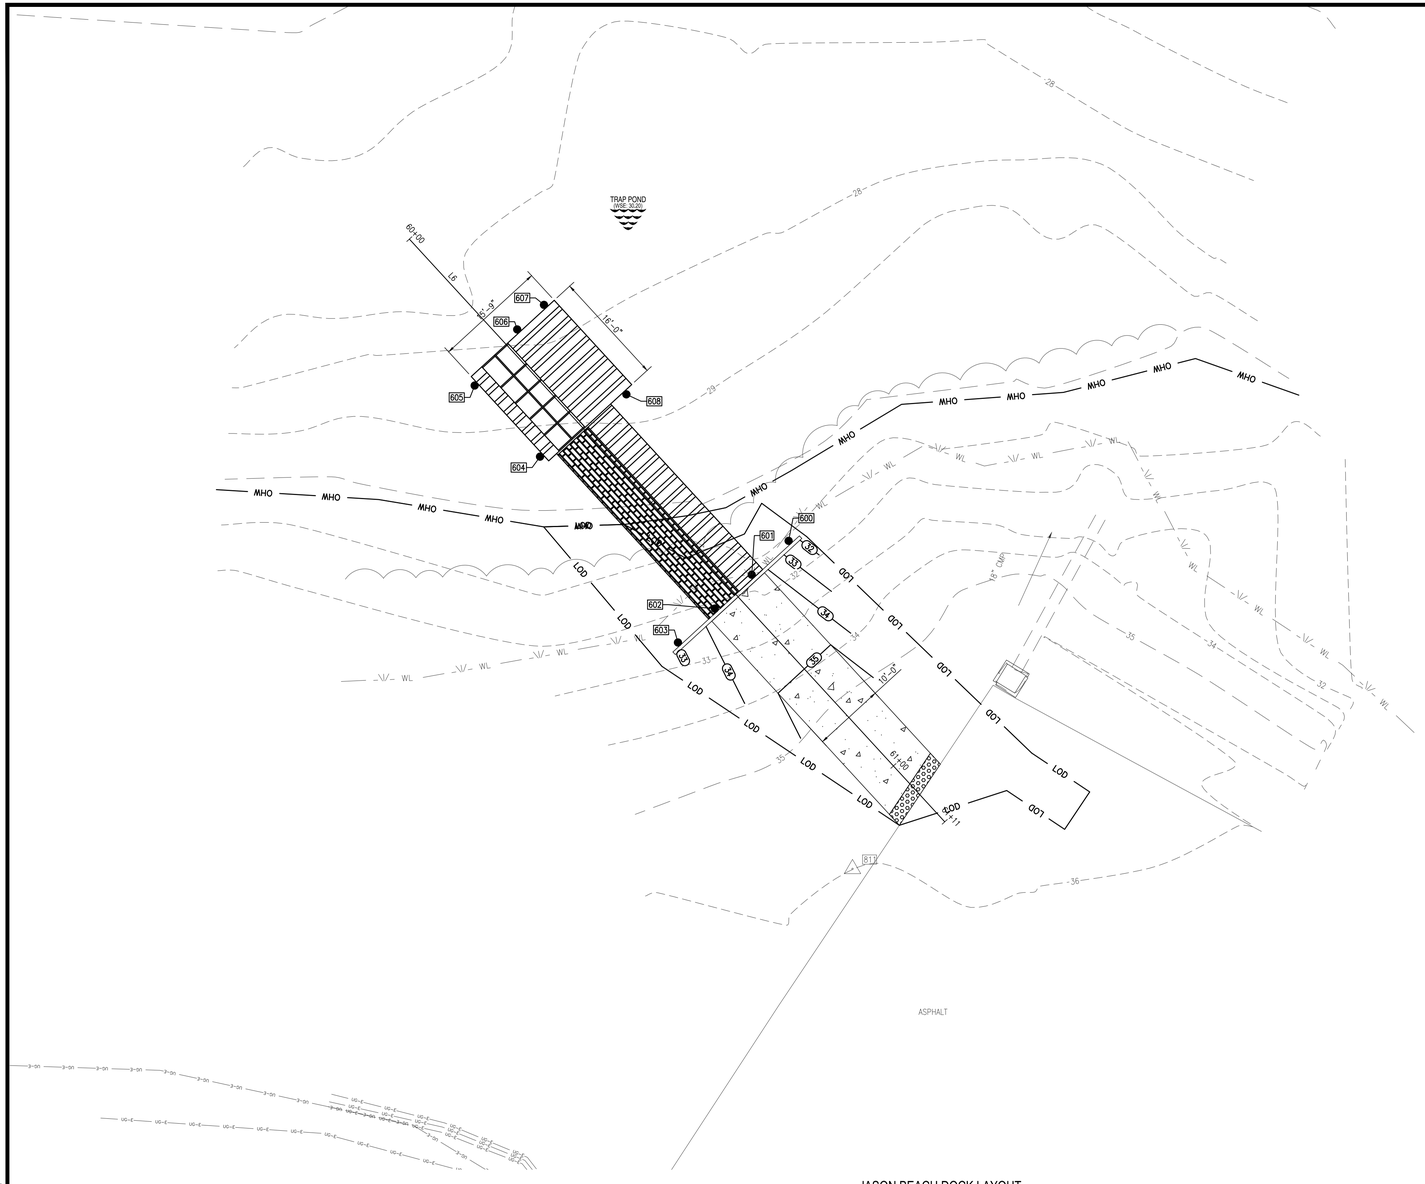

JASON BEACH DOCK LAYOUT
SCALE: 1" = 10'

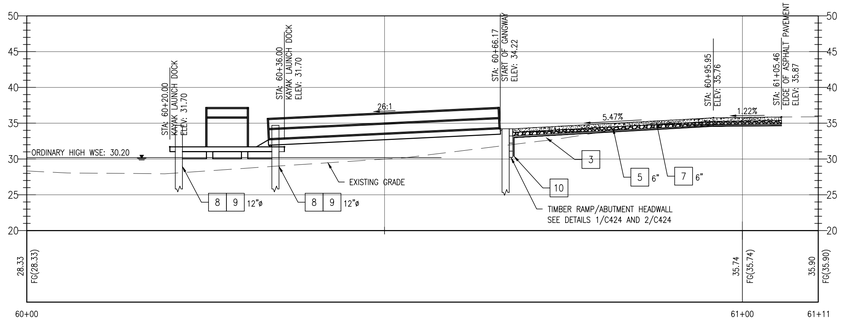

JASON BEACH DOCK PROFILE
HORIZONTAL SCALE: 1" = 10'
VERTICAL SCALE: 1" = 1'

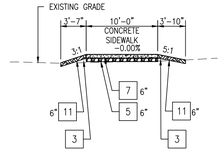

JASON BEACH DOCK TYPICAL SECTION
SCALE: 1" = 10'

TRAVERSE POINT LAYOUT

POINT NO.	DESCRIPTION	NORTHING	EASTING	ELEVATION
811	TP811_CIP	191373.7892	640451.9492	36.232

JASON BEACH DOCK ALIGNMENT

NUMBER	LENGTH	START STA.	END STA.	LINE/CHORD DIRECTION	START NORTHING	START EASTING	END NORTHING	END EASTING
L6	110.60	60+00.00	61+10.60	S42° 34' 14.87"E	191461.8188	640390.0201	191380.3662	640464.8429

JASON BEACH DOCK PILE LAYOUT

POINT NO.	NORTHING	EASTING	TOP ELEV.	TIP ELEV.
600	191419.6393	640443.0242	34.22	17.90
601	191414.9038	640437.8690	34.22	17.90
602	191410.1683	640432.7139	34.22	17.90
603	191405.4328	640427.5588	34.22	17.90
604	191431.4076	640408.2816	34.70	14.07
605	191441.3495	640399.1488	34.70	14.07
606	191449.1883	640405.0953	34.70	14.07
607	191452.6237	640408.8350	34.70	14.07
608	191440.1141	640420.3464	34.70	14.07

REFERENCED DELDOT ITEMS

PLAN CALLOUT	DELDOT SPECIFICATION SECTION	DESCRIPTION
1	201	CLEARING AND GRUBBING
2	202	EXCAVATION AND EMBANKMENT
3	209	BORROW, TYPE F
4	211	REMOVAL OF STRUCTURES AND OBSTRUCTIONS
5	301	GRADED AGGREGATE BASE COURSE, TYPE B
6	302	DELAWARE NO. 10 STONE
7	501	PCC PAVEMENT
8	605	PROVIDE TIMBER PILES – TREATED 12"
9	605	INSTALL TIMBER PILES – 12"
10	708	GEOTEXTILES SEPERATION
11	908	TOPSOIL, 6" DEPTH

0' 10' 20' 30'
SCALE: 1"=10'

REVISIONS:

DATE:	DESCRIPTION:	BY:

TRAP POND STATE PARK
TRAP POND BOAT DOCK REPLACEMENT

JASON BEACH DOCK SITE LAYOUT AND PROFILE

SEAL:
ALBANEER E. SCHMIDT
LICENSE NO. 16139
DELAWARE
PROFESSIONAL ENGINEER
06-20-2025

CIVIL ENGINEER:
CENTURY ENGINEERING
A Kleinfelder Company

CEI CONTRACT NO.: 25000286.001A

DELAWARE
DIVISION OF PARKS AND RECREATION

DESIGNED BY: EMC
DRAWN BY: ZTP
CHECKED BY: AES
DATE: JUNE 2025
SCALE: 1" = 10'
SHEET NO.: C415
CONTRACT NO.: —

I:\Jobs of delaware\25000286.001a--dnrec compounds\Working\trap pond\CADD\Sheet\trapbondocksplanset\[Sheet(s)_C...]SitePlan(6).dwg, 6/18/2025 9:00 AM

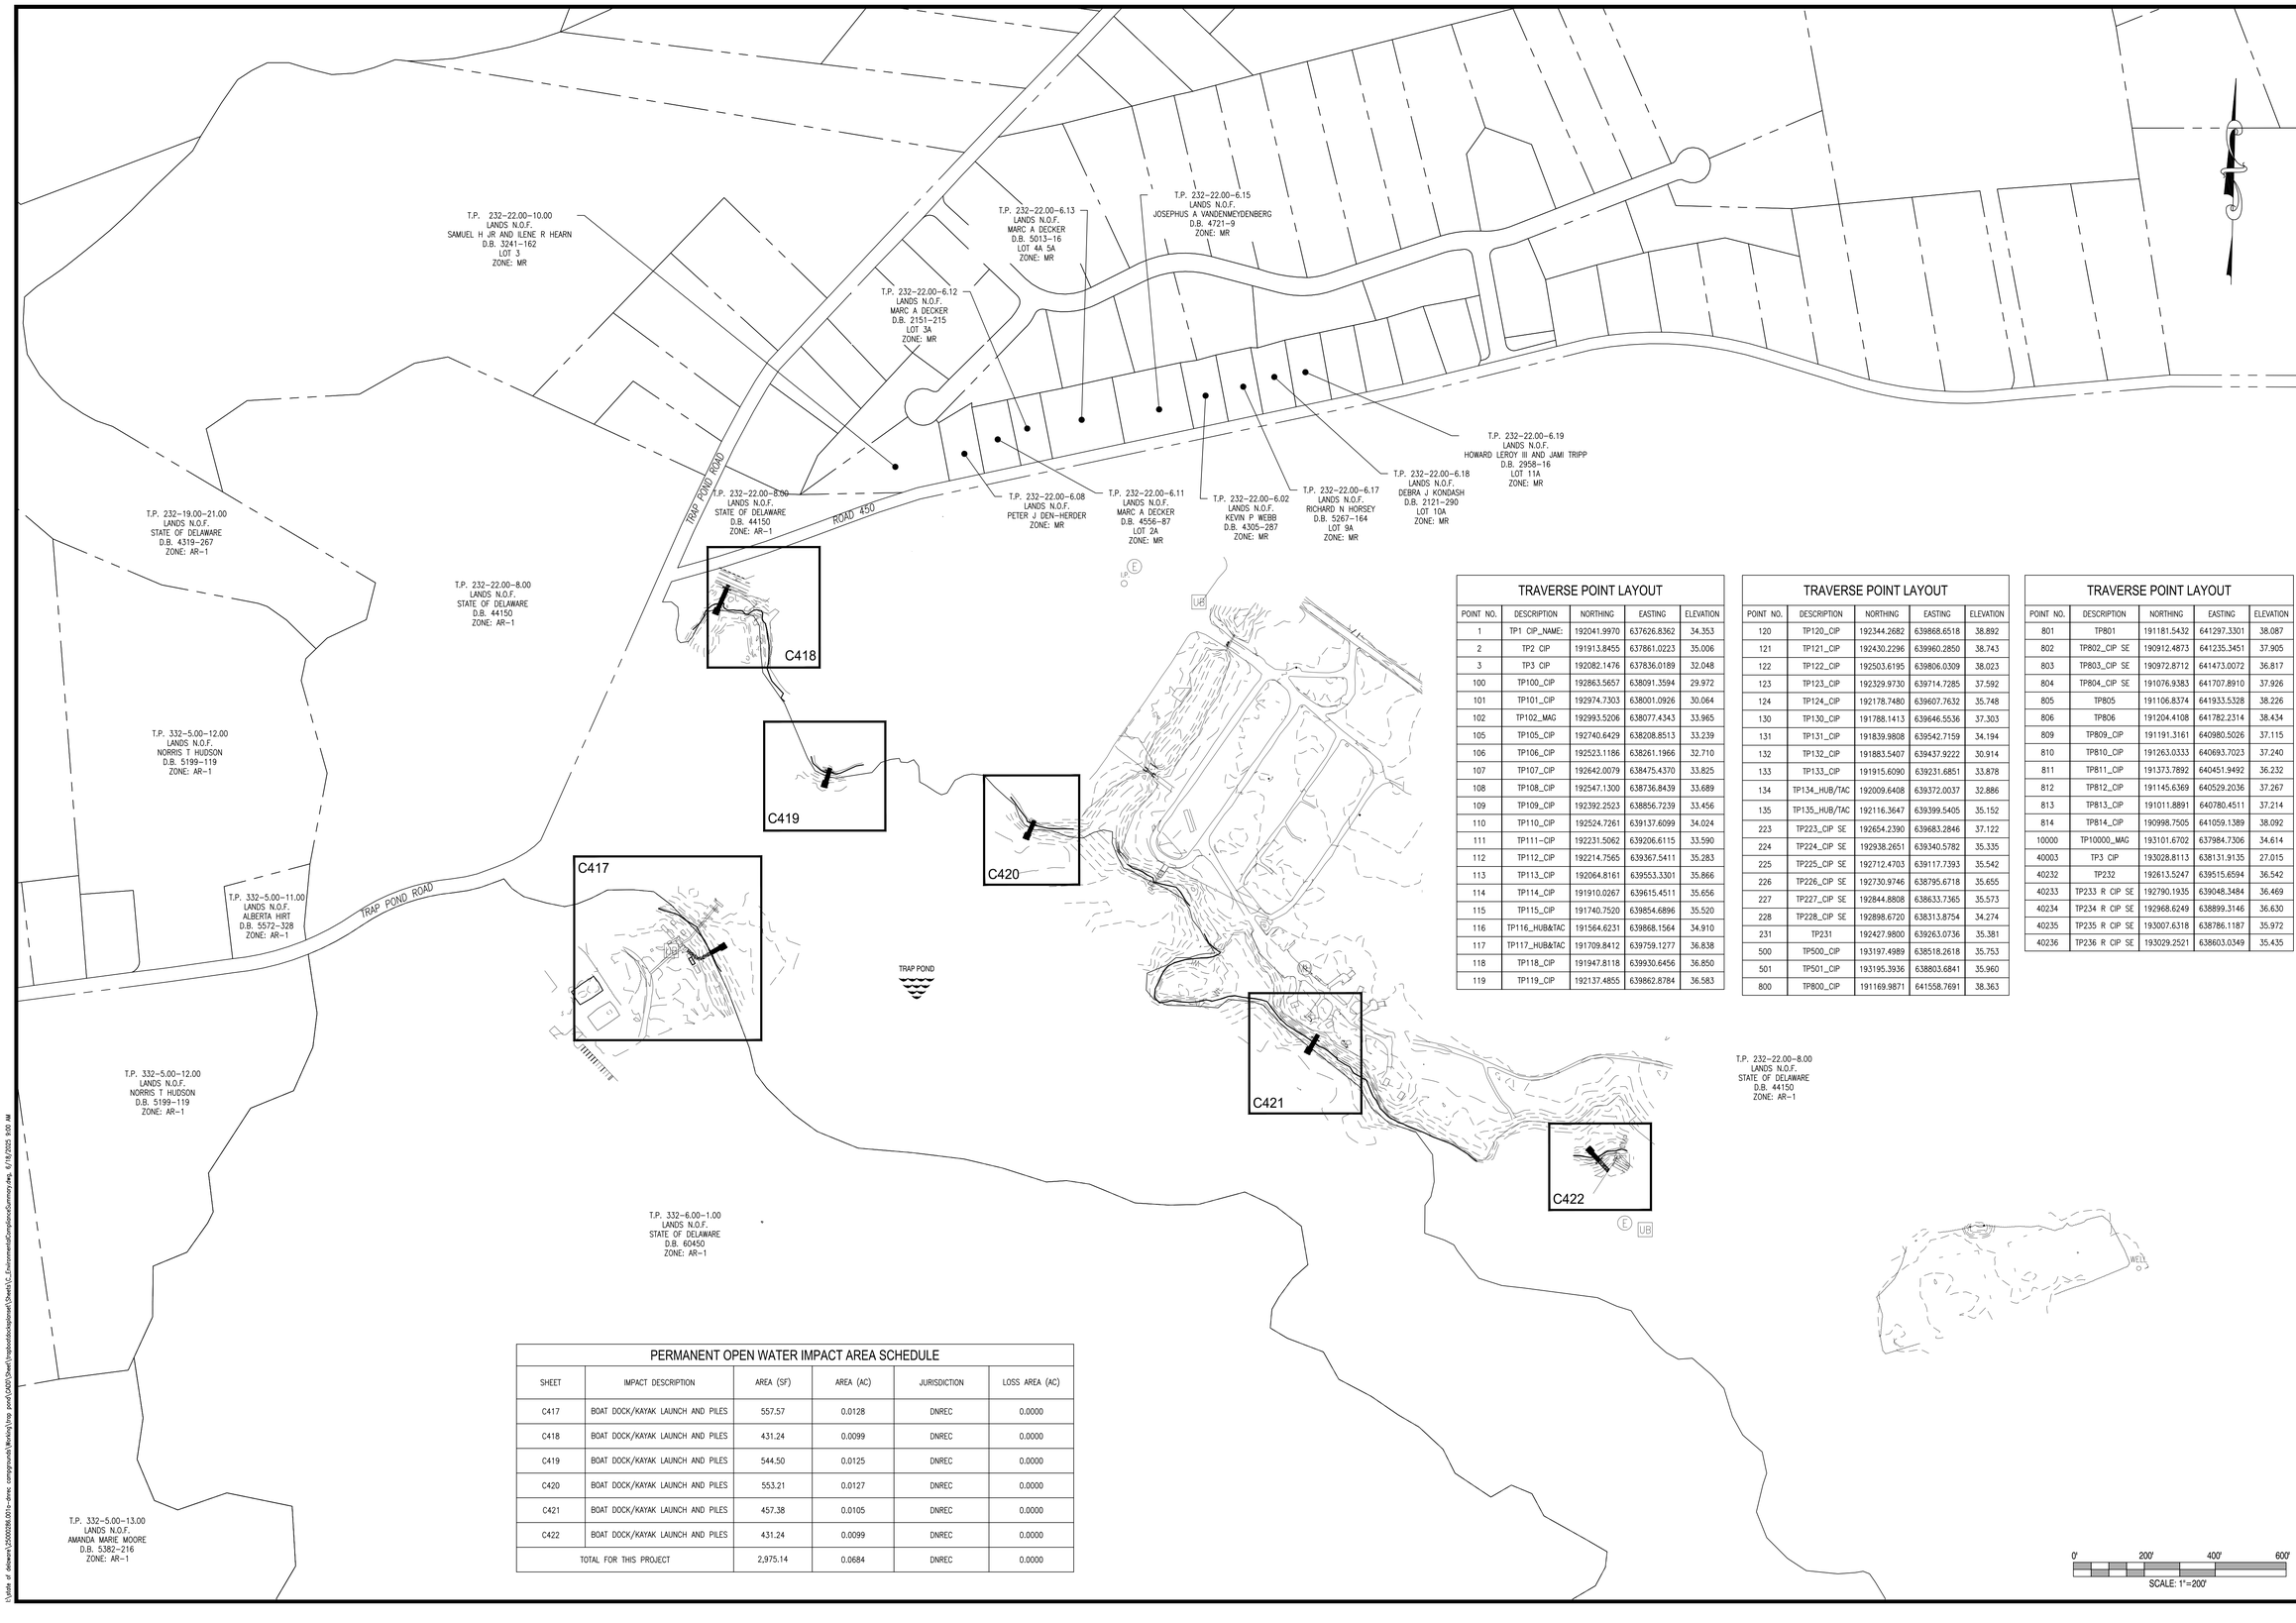

TRAVERSE POINT LAYOUT				
POINT NO.	DESCRIPTION	NORTHING	EASTING	ELEVATION
1	TP1 CIP_NAME:	192041.9970	637626.8362	34.353
2	TP2 CIP	191913.8455	637861.0223	35.006
3	TP3 CIP	192082.1476	637836.0189	32.048
100	TP100_CIP	192863.5657	638091.3594	29.972
101	TP101_CIP	192974.7303	638001.0926	30.064
102	TP102_MAG	192993.5206	638077.4343	33.965
105	TP105_CIP	192740.6429	638208.8513	33.239
106	TP106_CIP	192523.1186	638261.1966	32.710
107	TP107_CIP	192642.0079	638475.4370	33.825
108	TP108_CIP	192547.1300	638736.8439	33.689
109	TP109_CIP	192392.2523	638856.7239	33.456
110	TP110_CIP	192524.7261	639137.6099	34.024
111	TP111_CIP	192231.5062	639206.6115	33.590
112	TP112_CIP	192214.7565	639367.5411	35.283
113	TP113_CIP	192064.8161	639553.3301	35.866
114	TP114_CIP	191910.0267	639615.4511	35.656
115	TP115_CIP	191740.7520	639854.6896	35.520
116	TP116_HUB&TAC	191564.6231	639868.1564	34.910
117	TP117_HUB&TAC	191709.8412	639759.1277	36.838
118	TP118_CIP	191947.8118	639930.6456	36.850
119	TP119_CIP	192137.4855	639862.8784	36.583

TRAVERSE POINT LAYOUT				
POINT NO.	DESCRIPTION	NORTHING	EASTING	ELEVATION
120	TP120_CIP	192344.2682	639868.6518	38.892
121	TP121_CIP	192430.2296	639960.2850	38.743
122	TP122_CIP	192503.6195	639806.0309	38.023
123	TP123_CIP	192329.9730	639714.7285	37.592
124	TP124_CIP	192178.7480	639607.7632	35.748
130	TP130_CIP	191788.1413	639646.5536	37.303
131	TP131_CIP	191839.9808	639542.7159	34.194
132	TP132_CIP	191883.5407	639437.9222	30.914
133	TP133_CIP	191915.6090	639231.6851	33.878
134	TP134_HUB/TAC	192009.6408	639372.0037	32.886
135	TP135_HUB/TAC	192116.3647	639399.5405	35.152
223	TP223_CIP SE	192654.2390	639683.2846	37.122
224	TP224_CIP SE	192938.2651	639340.5782	35.335
225	TP225_CIP SE	192712.4703	639117.7393	35.542
226	TP226_CIP SE	192730.9746	638795.6718	35.655
227	TP227_CIP SE	192844.8808	638633.7365	35.573
228	TP228_CIP SE	192898.6720	638313.8754	34.274
231	TP231	192427.9800	639263.0736	35.381
500	TP500_CIP	193197.4989	638518.2618	35.753
501	TP501_CIP	193195.3936	638803.6841	35.960
800	TP800_CIP	191169.9871	641558.7691	38.363

TRAVERSE POINT LAYOUT				
POINT NO.	DESCRIPTION	NORTHING	EASTING	ELEVATION
801	TP801	191181.5432	641297.3301	38.087
802	TP802_CIP SE	190912.4873	641235.3451	37.905
803	TP803_CIP SE	190972.8712	641473.0072	36.817
804	TP804_CIP SE	191076.9383	641707.8910	37.926
805	TP805	191106.8374	641933.5328	38.226
806	TP806	191204.4108	641782.2314	38.434
809	TP809_CIP	191191.3161	640980.5026	37.115
810	TP810_CIP	191263.0333	640693.7023	37.240
811	TP811_CIP	191373.7892	640451.9492	36.232
812	TP812_CIP	191145.6369	640529.2036	37.267
813	TP813_CIP	191011.8891	640780.4511	37.214
814	TP814_CIP	190998.7505	641059.1389	38.092
10000	TP10000_MAG	193101.6702	637984.7306	34.614
40003	TP3 CIP	193028.8113	638131.9135	27.015
40232	TP232	192613.5247	639515.6594	36.542
40233	TP233 R CIP SE	192790.1935	639048.3484	36.469
40234	TP234 R CIP SE	192968.6249	638899.3146	36.630
40235	TP235 R CIP SE	193007.6318	638786.1187	35.972
40236	TP236 R CIP SE	193029.2521	638603.0349	35.435

PERMANENT OPEN WATER IMPACT AREA SCHEDULE

SHEET	IMPACT DESCRIPTION	AREA (SF)	AREA (AC)	JURISDICTION	LOSS AREA (AC)
C417	BOAT DOCK/KAYAK LAUNCH AND PILES	557.57	0.0128	DNREC	0.0000
C418	BOAT DOCK/KAYAK LAUNCH AND PILES	431.24	0.0099	DNREC	0.0000
C419	BOAT DOCK/KAYAK LAUNCH AND PILES	544.50	0.0125	DNREC	0.0000
C420	BOAT DOCK/KAYAK LAUNCH AND PILES	553.21	0.0127	DNREC	0.0000
C421	BOAT DOCK/KAYAK LAUNCH AND PILES	457.38	0.0105	DNREC	0.0000
C422	BOAT DOCK/KAYAK LAUNCH AND PILES	431.24	0.0099	DNREC	0.0000
TOTAL FOR THIS PROJECT		2,975.14	0.0684	DNREC	0.0000

REVISIONS:
DATE: DESCRIPTION: BY:

TRAP POND STATE PARK
TRAP POND BOAT DOCK REPLACEMENT

ENVIRONMENTAL COMPLIANCE SUMMARY PLAN

SEAL:
ALEXANDER E. SCHMIDT
LICENSE
NO. 16139
PROFESSIONAL ENGINEER
06-20-2025

CIVIL ENGINEER:
CENTURY ENGINEERING
A Kleinfelder Company

CEI CONTRACT NO.: 25000286.001A

DESIGNED BY: EMC
DRAWN BY: ZTP
CHECKED BY: AES
DATE: JUNE 2025
SCALE: 1" = 200'
SHEET NO.: C416
CONTRACT NO.: —

I:\state of delaware\25000286.001a- dnrec campgrounds\Working\trap pond\0400\Sheet\Irapbondbockplanset\[Sheet\V_C_EnvironmentalComplianceSummary.dwg, 6/18/2025 9:00 AM

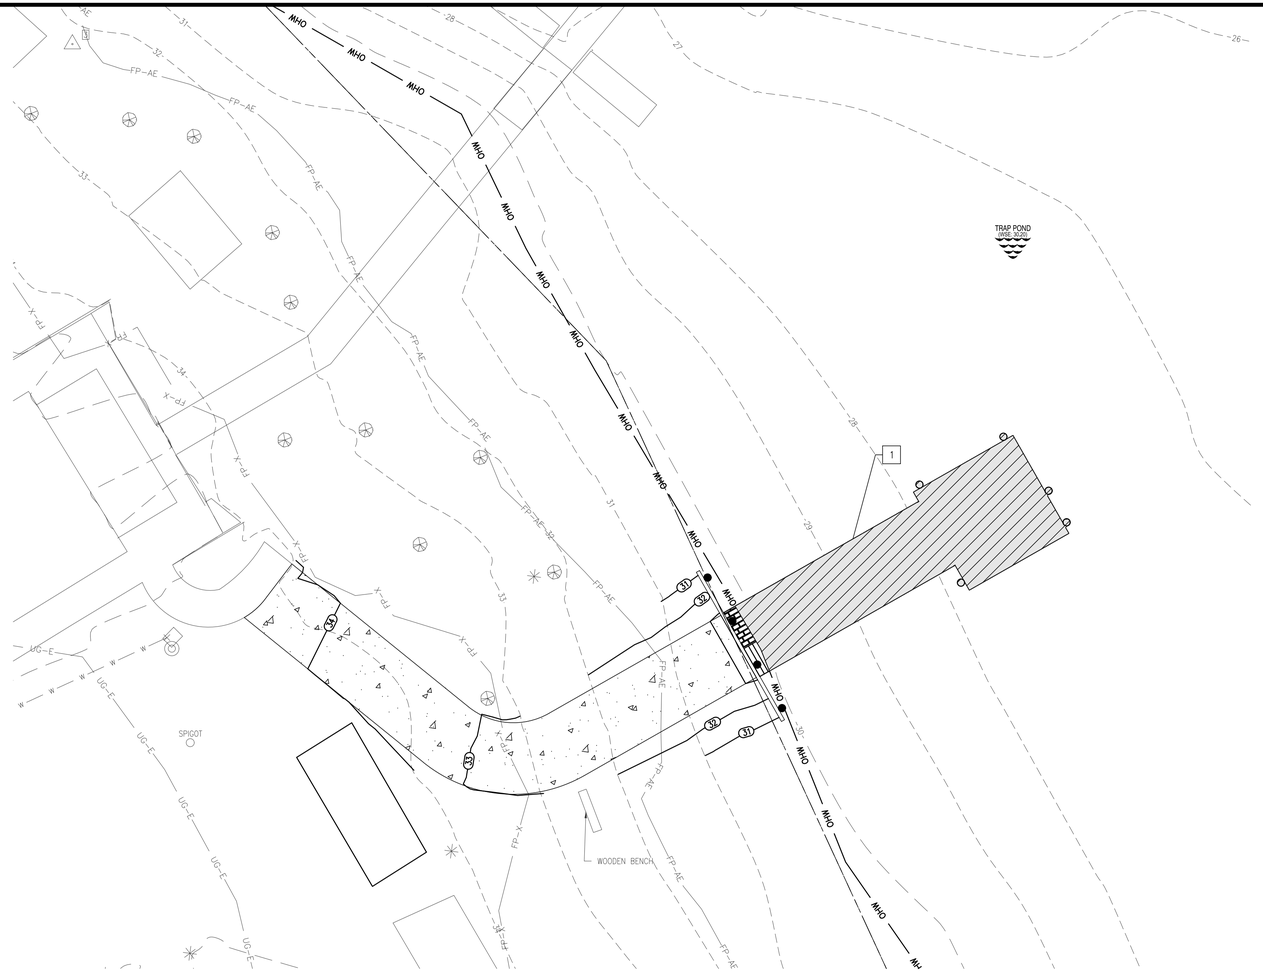

BOAT RENTAL DOCK ENVIRONMENTAL COMPLIANCE
SCALE: 1" = 10'

LEGEND	
	PERMANENT IMPACT AREA

CONSTRUCTION RESTRICTION NOTES:

1. NO IN WATER WORK FROM ARPIL 1 TO JULY 15.
2. NO TREE CUTTING/TRIMMING FROM MAY 15 TO JULY 31.
3. AVOID REMOVAL OF BALD CYPRESS TREES AS MUCH AS POSSIBLE.

PERMANENT OPEN WATER IMPACT AREA SCHEDULE

PLAN CALLOUT	IMPACT DESCRIPTION	AREA (SF)	AREA (AC)	VOLUME (CY)	JURISDICTION	LOSS VS IMPACT	LOSS AREA (AC)
1	BOAT DOCK/KAYAK LAUNCH AND PILES	557.57	0.0128	20.33	DNREC	IMPACT	0.0000

0' 10' 20' 30'
SCALE: 1" = 10'

REVISIONS:

DATE:	DESCRIPTION:	BY:

TRAP POND STATE PARK
TRAP POND BOAT DOCK REPLACEMENT

BOAT RENTAL ENVIRONMENTAL COMPLIANCE

SEAL:
ALEXANDER E. SCHMIDT
LICENSED
NO. 16139
PROFESSIONAL ENGINEER
DELAWARE
06-20-2025

CIVIL ENGINEER:
CENTURY ENGINEERING
A Kleinfelder Company

CEI CONTRACT NO.: 25000286.001A

DELAWARE
DIVISION OF PARKS AND RECREATION

DESIGNED BY: EMC
DRAWN BY: ZTP
CHECKED BY: AES
DATE: JUNE 2025
SCALE: 1" = 10'
SHEET NO.: C417
CONTRACT NO.: —

I:\State of delaware\25000286.001a-dnrec- campgrounds\Working\trap pond\CADD\Sheet\lnxpbodocsdeployment\Sheets\C_Environmental\Compliance(1).dwg, 6/18/2025 9:01 AM

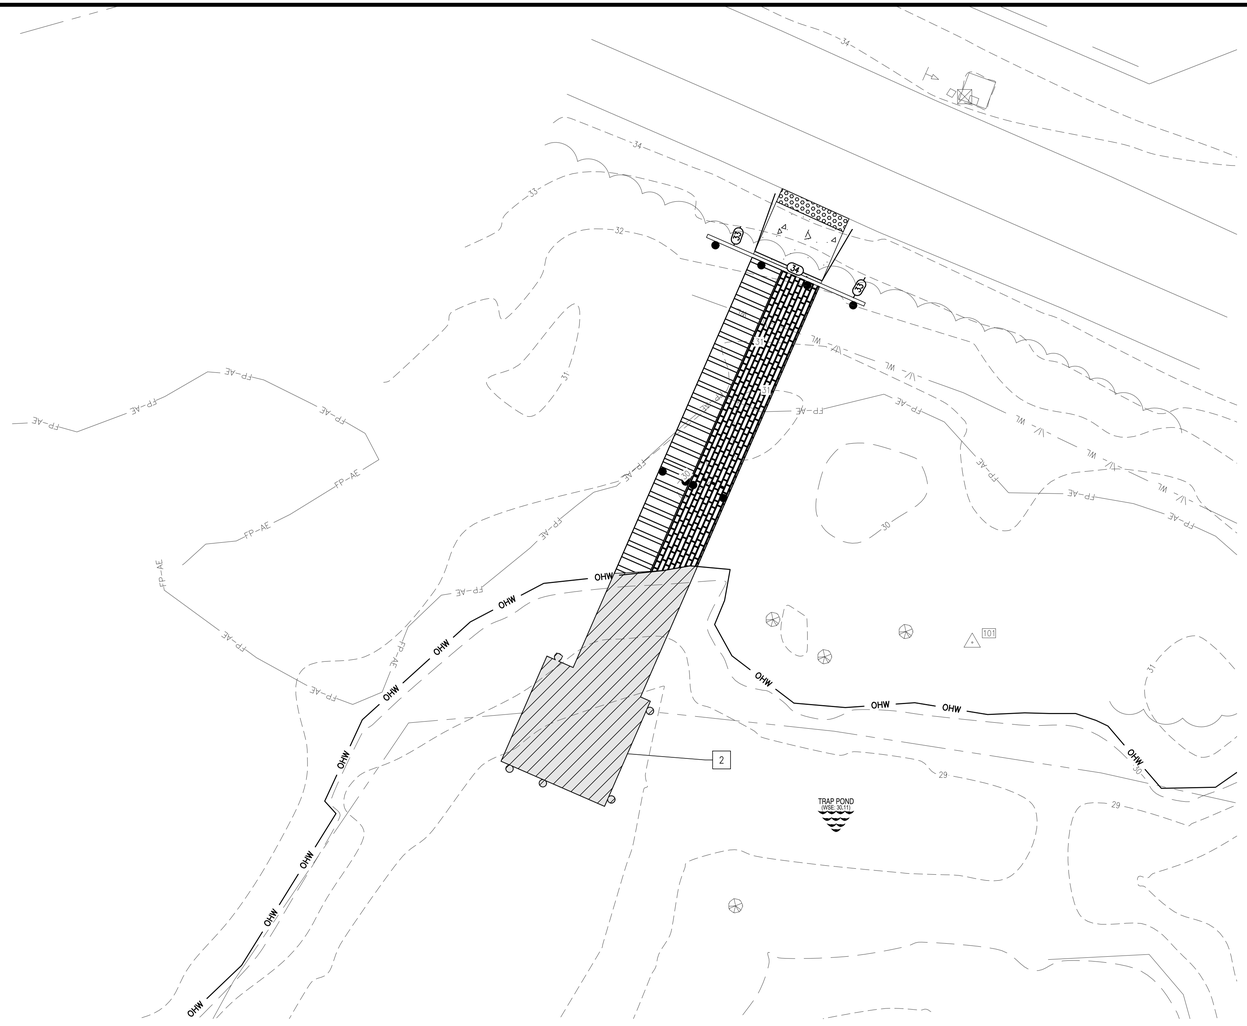

BOAT RAMP COURTESY DOCK ENVIRONMENTAL COMPLIANCE
SCALE: 1" = 10'

PERMANENT OPEN WATER IMPACT AREA SCHEDULE							
PLAN CALLOUT	IMPACT DESCRIPTION	AREA (SF)	AREA (AC)	VOLUME (CY)	JURISDICTION	LOSS VS IMPACT	LOSS AREA (AC)
2	BOAT DOCK/KAYAK LAUNCH AND PILES	431.24	0.0099	15.97	DNREC	IMPACT	0.0000

LEGEND	
	PERMANENT IMPACT AREA

CONSTRUCTION RESTRICTION NOTES:

1. NO IN WATER WORK FROM ARPIL 1 TO JULY 15.
2. NO TREE CUTTING/TRIMMING FROM MAY 15 TO JULY 31.
3. AVOID REMOVAL OF BALD CYPRESS TREES AS MUCH AS POSSIBLE.

0' 10' 20' 30'
SCALE: 1"=10'

REVISIONS:

DATE:	DESCRIPTION:	BY:

TRAP POND STATE PARK
TRAP POND BOAT DOCK REPLACEMENT

COURTESY DOCK ENVIRONMENTAL COMPLIANCE

SEAL:

ALEXANDER E. SCHMIDT
LICENSED
NO. 16139
PROFESSIONAL ENGINEER
06-20-2025

CIVIL ENGINEER:

CENTURY ENGINEERING
A Kleinfelder Company

CEI CONTRACT NO.: 25000286.001A

DELAWARE
DIVISION OF PARKS AND RECREATION

DESIGNED BY: EMC
DRAWN BY: ZTP
CHECKED BY: AES
DATE: JUNE 2025
SCALE: 1" = 10'
SHEET NO.: C418
CONTRACT NO.: —

I:\Data of delaware\25000286.001a—dnrec compounds\Working\trap pond\CADD\Sheet\trapbondockreplacement\Sheet\C_Environmental\Compliance\D3.dwg, 6/18/2025 9:01 AM

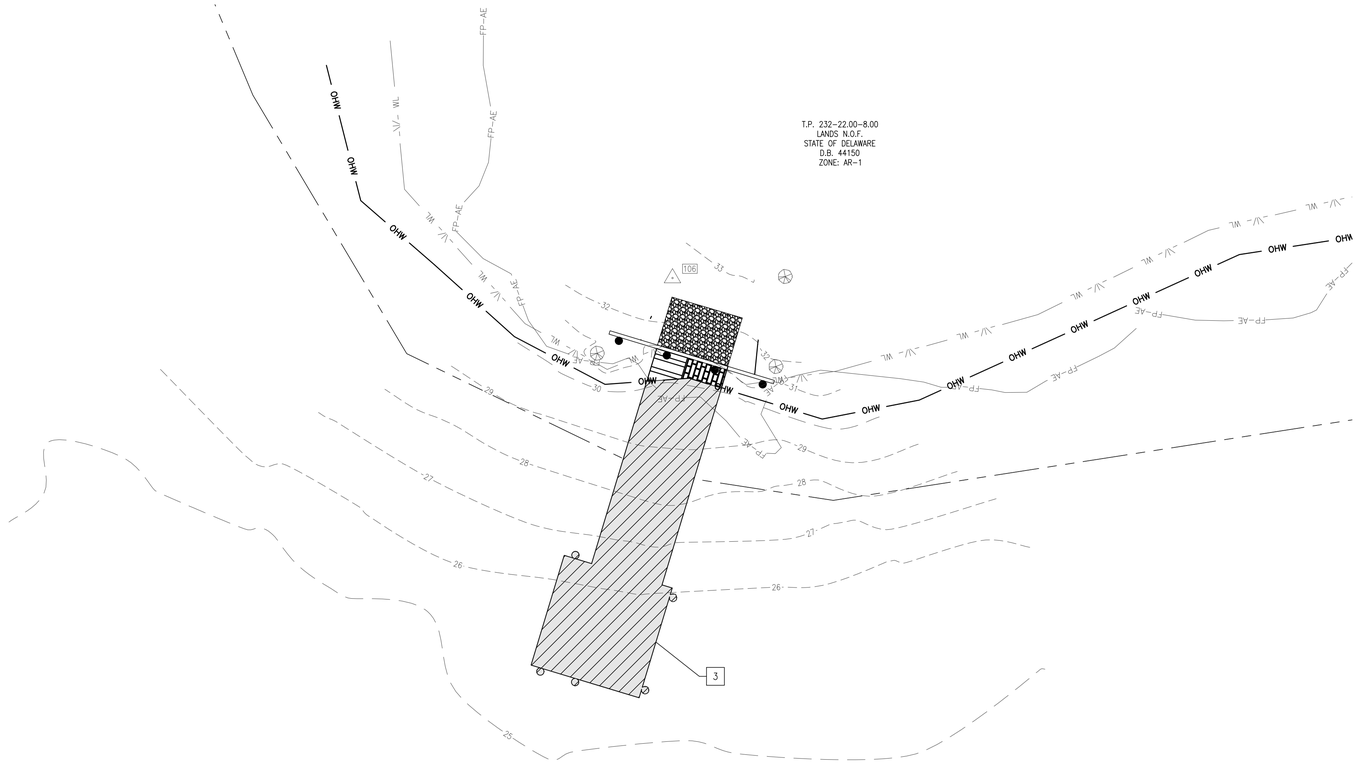

TRAP POND
(1998-2020)

A LOOP DOCK ENVIRONMENTAL COMPLIANCE
SCALE: 1" = 10'

PERMANENT OPEN WATER IMPACT AREA SCHEDULE							
PLAN CALLOUT	IMPACT DESCRIPTION	AREA (SF)	AREA (AC)	VOLUME (CY)	JURISDICTION	LOSS VS IMPACT	LOSS AREA (AC)
3	BOAT DOCK/KAYAK LAUNCH AND PILES	544.50	0.0125	20.01	DNREC	IMPACT	0.0000

LEGEND	
	PERMANENT IMPACT AREA

CONSTRUCTION RESTRICTION NOTES:

1. NO IN WATER WORK FROM ARPIL 1 TO JULY 15.
2. NO TREE CUTTING/TRIMMING FROM MAY 15 TO JULY 31.
3. AVOID REMOVAL OF BALD CYPRESS TREES AS MUCH AS POSSIBLE.

0' 10' 20' 30'
SCALE: 1"=10'

REVISIONS:

DATE:	DESCRIPTION:	BY:

TRAP POND STATE PARK
TRAP POND BOAT DOCK REPLACEMENT

A-LOOP DOCK ENVIRONMENTAL COMPLIANCE

SEAL:

ALEXANDER E. SCHMIDT
LICENSED
NO. 16139
DELAWARE
PROFESSIONAL ENGINEER

06-20-2025

CIVIL ENGINEER:

CENTURY ENGINEERING
A Kleinfelder Company

CEI CONTRACT NO.: 25000286.001A

DELAWARE
DIVISION OF PARKS AND RECREATION

DESIGNED BY: EMC

DRAWN BY: ZTP

CHECKED BY: AES

DATE: JUNE 2025

SCALE: 1" = 10'

SHEET NO.: C419

CONTRACT NO.: —

I:\state of delaware\25000286.001a--dnrec campgrounds\Working\trap pond\DADD\Sheet\\\boatdockreplacement\[Sheet\IC_EnvironmentalCompliance(3).dwg, 6/18/2025 9:02 AM

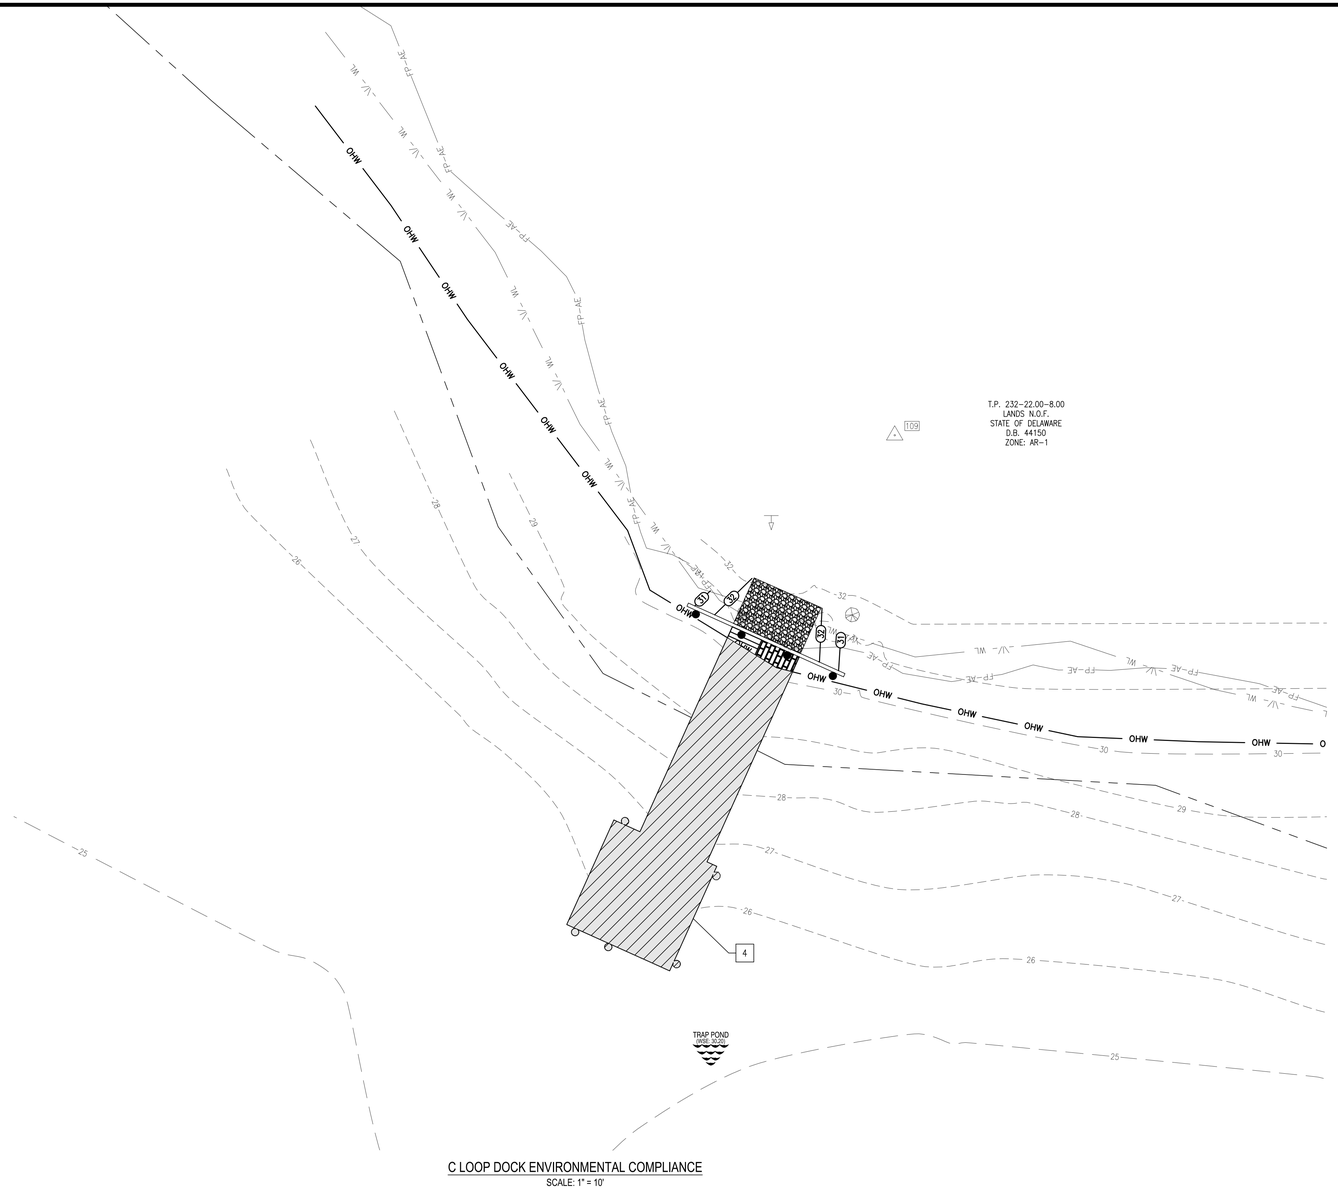

C LOOP DOCK ENVIRONMENTAL COMPLIANCE
SCALE: 1" = 10'

PERMANENT OPEN WATER IMPACT AREA SCHEDULE							
PLAN CALLOUT	IMPACT DESCRIPTION	AREA (SF)	AREA (AC)	VOLUME (CY)	JURISDICTION	LOSS VS IMPACT	LOSS AREA (AC)
4	BOAT DOCK/KAYAK LAUNCH AND PILES	553.21	0.0127	20.49	DNREC	IMPACT	0.0000

LEGEND	
	PERMANENT IMPACT AREA

CONSTRUCTION RESTRICTION NOTES:

1. NO IN WATER WORK FROM ARPIL 1 TO JULY 15.
2. NO TREE CUTTING/TRIMMING FROM MAY 15 TO JULY 31.
3. AVOID REMOVAL OF BALD CYPRESS TREES AS MUCH AS POSSIBLE.

0' 10' 20' 30'
SCALE: 1"=10'

REVISIONS:

DATE:	DESCRIPTION:	BY:

TRAP POND STATE PARK
TRAP POND BOAT DOCK REPLACEMENT

C-LOOP DOCK ENVIRONMENTAL COMPLIANCE

SEAL:

ALEXANDER E. SCHMIDT
LICENSE
NO. 16139
DELAWARE
PROFESSIONAL ENGINEER

06-20-2025

CIVIL ENGINEER:

CENTURY ENGINEERING
A Kleinfelder Company

CEI CONTRACT NO.: 25000286.001A

DELAWARE
DIVISION OF PARKS AND RECREATION

DESIGNED BY: EMC
DRAWN BY: ZTP
CHECKED BY: AES
DATE: JUNE 2025
SCALE: 1" = 10'
SHEET NO.: C420
CONTRACT NO.: —

I:\state of delaware\25000286.001b-dnrec campgrounds\Working\trap pond\CAD\Sheet\trapbondockexpansion\Sheets\C_Environmental Compliance(A).dwg, 6/18/2025 9:52 AM

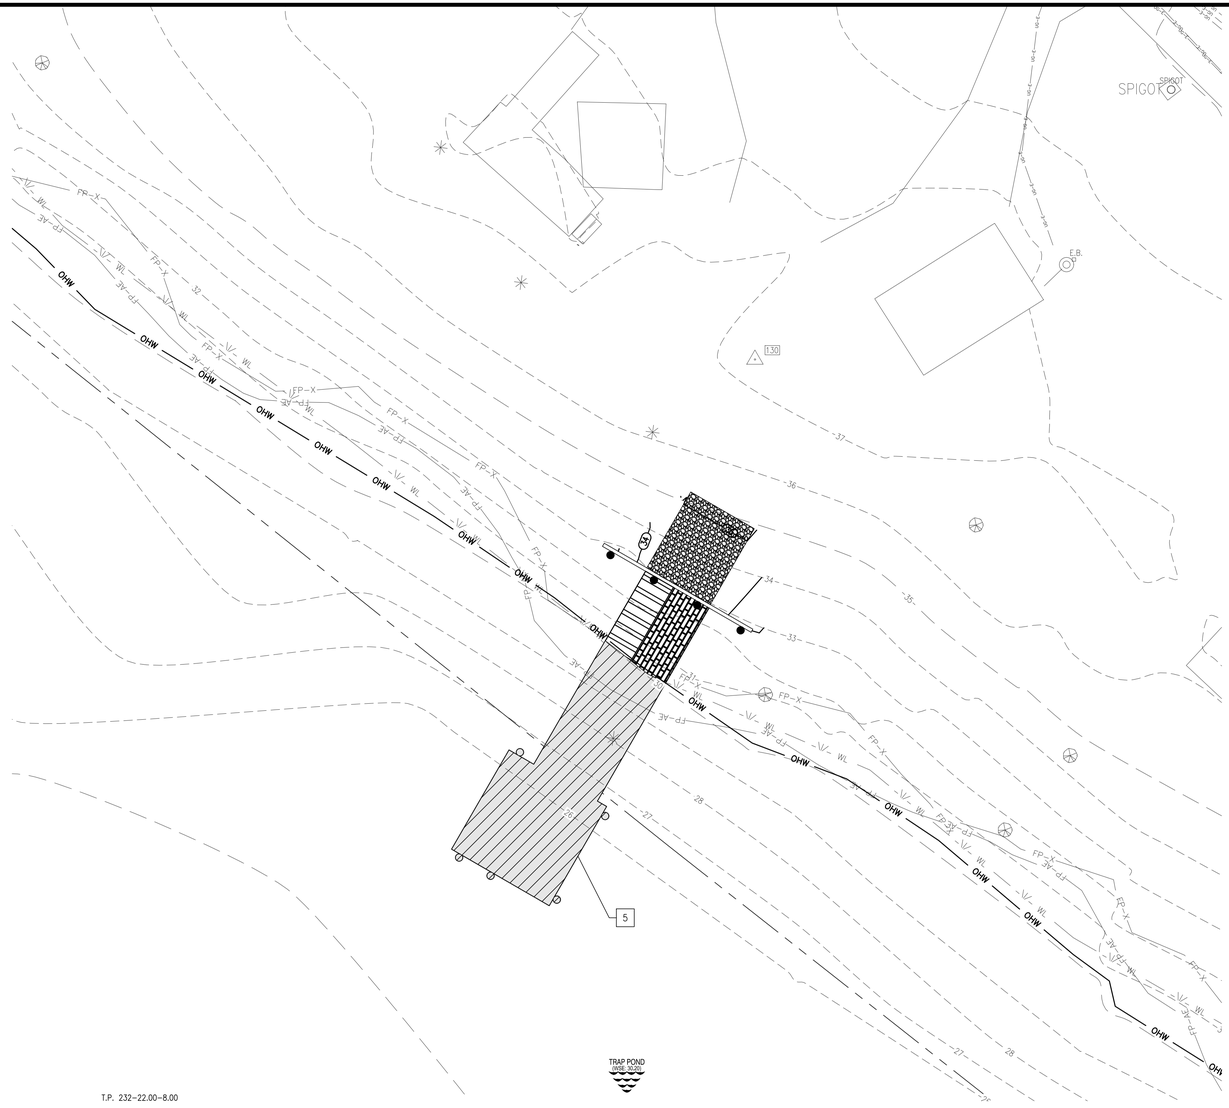

NEW CABIN DOCK LAYOUT

SCALE: 1" = 10'

PERMANENT OPEN WATER IMPACT AREA SCHEDULE							
PLAN CALLOUT	IMPACT DESCRIPTION	AREA (SF)	AREA (AC)	VOLUME (CY)	JURISDICTION	LOSS VS IMPACT	LOSS AREA (AC)
5	BOAT DOCK/KAYAK LAUNCH AND PILES	457.38	0.0105	14.68	DNREC	IMPACT	0.0000

LEGEND

	PERMANENT IMPACT AREA

CONSTRUCTION RESTRICTION NOTES:

1. NO IN WATER WORK FROM ARPIL 1 TO JULY 15.
2. NO TREE CUTTING/TRIMMING FROM MAY 15 TO JULY 31.
3. AVOID REMOVAL OF BALD CYPRESS TREES AS MUCH AS POSSIBLE.

0' 10' 20' 30'

SCALE: 1"=10'

REVISIONS:

DATE:	DESCRIPTION:	BY:

TRAP POND STATE PARK
TRAP POND BOAT DOCK REPLACEMENT

NEW CABIN DOCK ENVIRONMENTAL COMPLIANCE

SEAL:

ALEXANDER E. SCHMIDT LICENSE NO. 16139 PROFESSIONAL ENGINEER DELAWARE

06-20-2025

CIVIL ENGINEER:

CENTURY ENGINEERING
A Kleinfelder Company

CEI CONTRACT NO.: 25000286.001A

DELAWARE DIVISION OF PARKS AND RECREATION

DESIGNED BY: EMC

DRAWN BY: ZTP

CHECKED BY: AES

DATE: JUNE 2025

SCALE: 1" = 10'

SHEET NO.: C421

CONTRACT NO.: —

I:\plots of delaware\25000286.001b-dnrec campgrounds\Working\trap pond\CADD\Sheet\trapbondockexplorer\Sheets\C_Environmental Compliance(5).dwg, 6/18/2025 9:02 AM

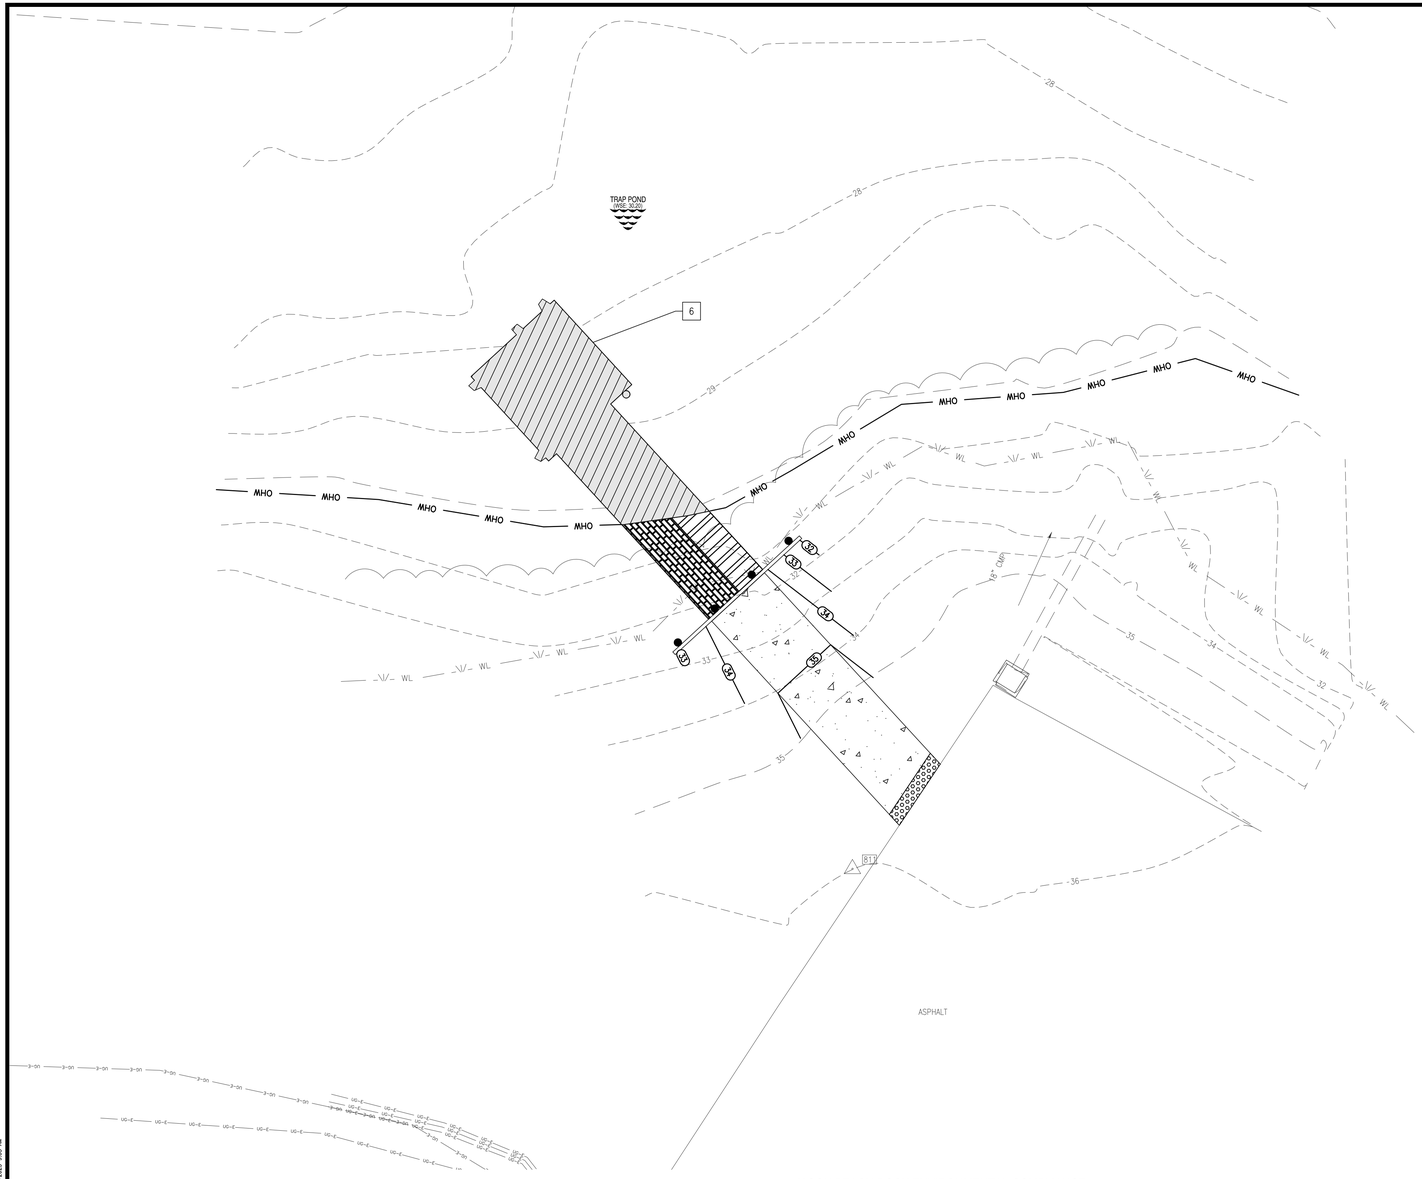

JASON BEACH DOCK ENVIRONMENTAL COMPLIANCE
SCALE: 1" = 10'

PERMANENT OPEN WATER IMPACT AREA SCHEDULE							
PLAN CALLOUT	IMPACT DESCRIPTION	AREA (SF)	AREA (AC)	VOLUME (CY)	JURISDICTION	LOSS VS IMPACT	LOSS AREA (AC)
6	BOAT DOCK/KAYAK LAUNCH AND PILES	431.24	0.0099	15.97	DNREC	IMPACT	0.0000

LEGEND	
	PERMANENT IMPACT AREA

CONSTRUCTION RESTRICTION NOTES:

1. NO IN WATER WORK FROM ARPIL 1 TO JULY 15.
2. NO TREE CUTTING/TRIMMING FROM MAY 15 TO JULY 31.
3. AVOID REMOVAL OF BALD CYPRESS TREES AS MUCH AS POSSIBLE.

0' 10' 20' 30'
SCALE: 1"=10'

REVISIONS:

DATE:	DESCRIPTION:	BY:

TRAP POND STATE PARK
TRAP POND BOAT DOCK REPLACEMENT

JASON BEACH DOCK ENVIRONMENTAL COMPLIANCE

SEAL:

ALEXANDER E. SCHMIDT
LICENSED
NO. 16139
PROFESSIONAL ENGINEER
06-20-2025

CIVIL ENGINEER:

CENTURY ENGINEERING
A Kleinfelder Company

CEI CONTRACT NO.: 25000286.001A

DELAWARE
DIVISION OF PARKS AND RECREATION

DESIGNED BY: EMC
DRAWN BY: ZTP
CHECKED BY: AES
DATE: JUNE 2025
SCALE: 1" = 10'
SHEET NO.: C422
CONTRACT NO.: —

I:\State of delaware\25000286.001a-dnrec- campgrounds\Working\trap pond\CADD\Sheet\trapdockcompliance\[Sheet1(C_EnvironmentalCompliance(6).dwg, 6/18/2025 9:53 AM

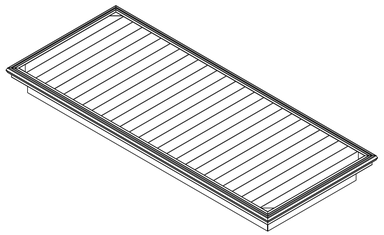

ISOMETRIC VIEW OF ALUMINUM DECKED FULL FLOATING DOCK
NOT TO SCALE

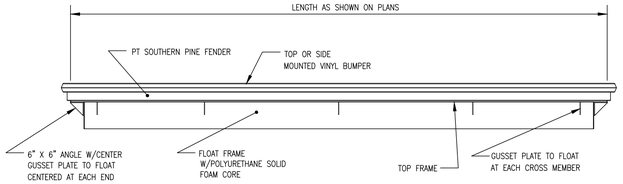

ELEVATION VIEW FOR ALUMINUM DECKED FULL FLOATING DOCK
NOT TO SCALE

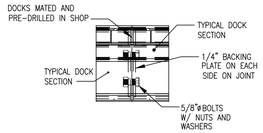

REINFORCED BOLTED DOCK CONNECTION
NOT TO SCALE

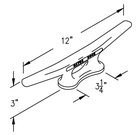

ALUMINUM CLEAT
NOT TO SCALE

* CLEAT TO BE FILLET WELDED

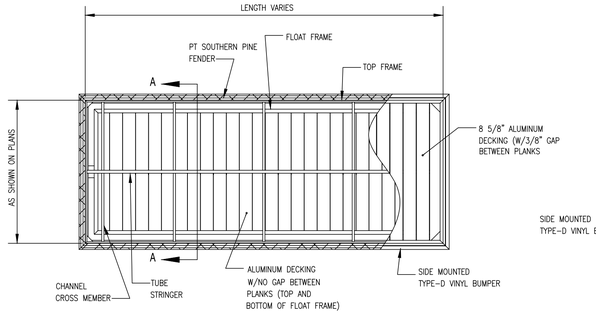

PLAN VIEW OF ALUMINUM DECKED FULL FLOATING DOCK
NOT TO SCALE

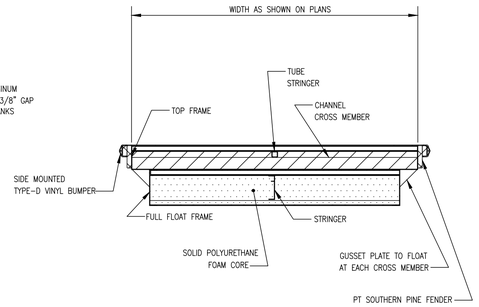

SECTION A-A
NOT TO SCALE

1 / C423 ALUMINUM DECKING FLOATING DOCK DETAIL
NOT TO SCALE

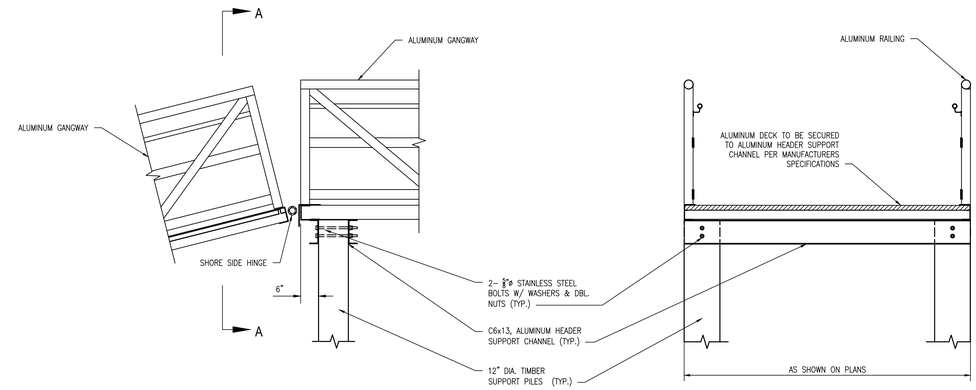

GANGWAY SECTION AT PIER BENT
SCALE: 1/2"=1'-0"

2 / C423 GANGWAY AT PIER BENT DETAIL
SCALE: AS SHOWN

SECTION A
GANGWAY ELEVATION AT PIER BENT
SCALE: 1/2"=1'-0"

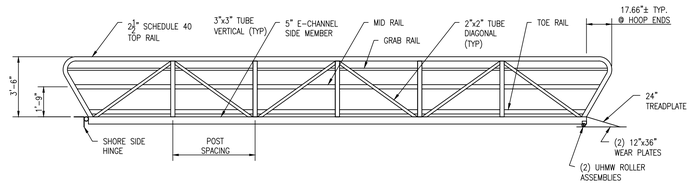

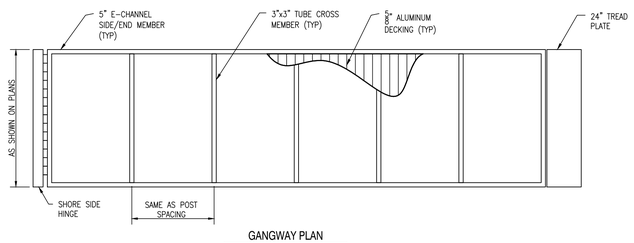

GANGWAY PLAN
SCALE: 1/4"=1'-0"

3 / C423 GANGWAY DETAIL
SCALE: AS SHOWN

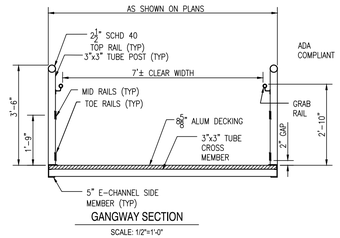

GANGWAY SECTION
SCALE: 1/2"=1'-0"

NOTES

1. ALL STRUCTURAL ALUMINUM IS ALLOY 6061-T6, MILL FINISH.
2. ALL WELDED FABRICATION IN ACCORDANCE WITH AWS D1.2, UNLESS NOTED OTHERWISE. FILLER METAL TO BE 5356 SERIES WIRE.
3. ALL GANGWAYS, FLOATING DOCKS, HANDRAILS, AND ANCILLARY ITEMS TO BE PROVIDED BY OWNER AND INSTALLED BY THE CONTRACTOR PER MANUFACTURERS' SPECIFICATION AND RECOMMENDATIONS.

REVISIONS:

DATE:	DESCRIPTION:	BY:

TRAP POND STATE PARK
TRAP POND BOAT DOCK REPLACEMENT

CONSTRUCTION DETAILS

SEAL:

ALEXANDER E. SCHMIDT LICENSE NO. 16139 DELAWARE PROFESSIONAL ENGINEER

06-20-2025

CIVIL ENGINEER:

CENTURY ENGINEERING
A Kleinfelder Company

CEI CONTRACT NO.: 25000286.001A

DESIGNED BY: EMC

DRAWN BY: ZTP

CHECKED BY: AES

DATE: JUNE 2025

SCALE: AS NOTED

SHEET NO.: C423

CONTRACT NO.: —

I:\state of delaware\25000286.001a-dnrec campgrounds\Working\trap pond\CAD\Sheet\mxpdocdisplaysheet\Sheet\(C_ConstructionDetails(1).dwg, 6/18/2025 9:53 AM

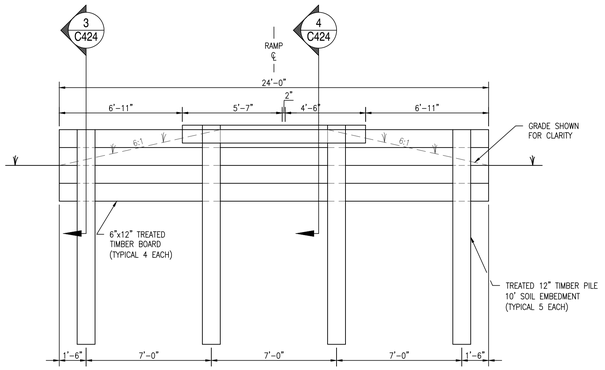

1 C424 TIMBER RAMP ABUTMENT / HEADWALL WITH KAYAK LAUNCH DOCK
SCALE: 1/4" = 1'-0"

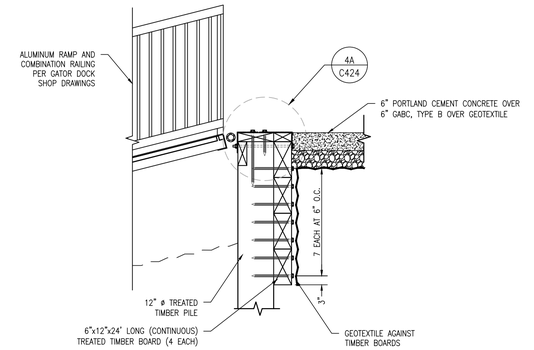

2 C424 TIMBER RAMP ABUTMENT WITH CONCRETE TIE-IN
SCALE: 1/4" = 1'-0"

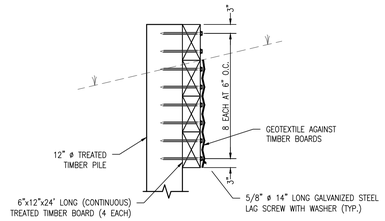

3 C424 TIMBER HEADWALL
SCALE: 1/2" = 1'-0"

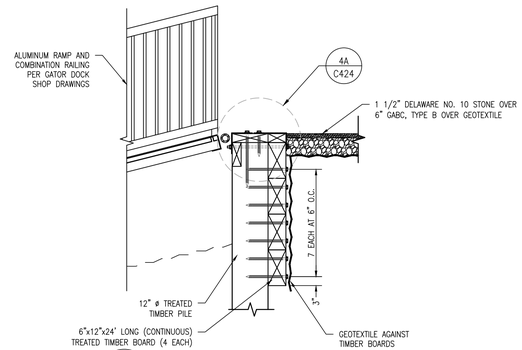

4 C424 TIMBER RAMP ABUTMENT WITH GRAVEL TIE-IN
SCALE: 1/2" = 1'-0"

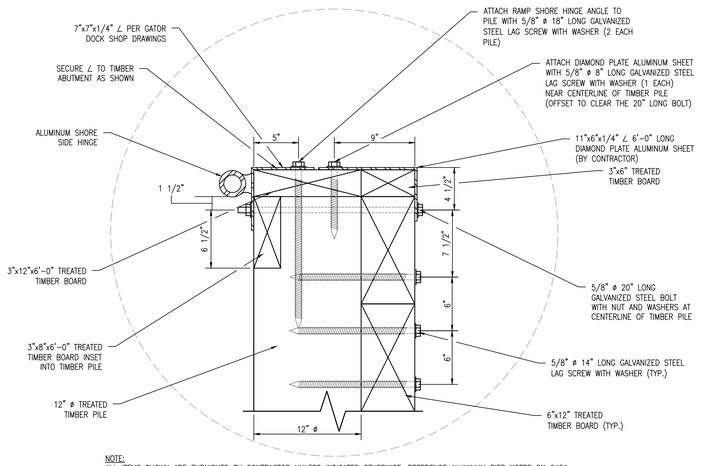

NOTE:
ALL ITEMS SHOWN ARE FURNISHED BY CONTRACTOR UNLESS INDICATED OTHERWISE. REFERENCE ALUMINUM PIER NOTES ON C401.

4A C424 TIMBER RAMP ABUTMENT - ENLARGED VIEW
SCALE: 1 1/2" = 1'-0"

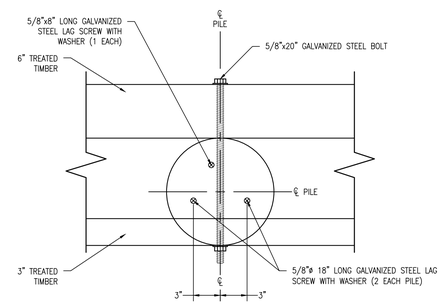

ALUMINUM ∠'S NOT SHOWN FOR CLARITY

5 C424 TIMBER RAMP ABUTMENT PILE - PLAN VIEW
SCALE: 1 1/2" = 1'-0"

REVISIONS:

DATE:	DESCRIPTION:	BY:

TRAP POND STATE PARK
TRAP POND BOAT DOCK REPLACEMENT

CONSTRUCTION DETAILS

SEAL:
ALEXANDER E. SCHMIDT
LICENSED
NO. 16139
PROFESSIONAL ENGINEER
06-20-2025

CIVIL ENGINEER:
CENTURY ENGINEERING
A Kleinfelder Company

CEI CONTRACT NO.: 25000286.001A

DELAWARE
DIVISION OF PARKS AND RECREATION

DESIGNED BY: EMC
DRAWN BY: ZTP
CHECKED BY: AES
DATE: JUNE 2025
SCALE: AS NOTED
SHEET NO.: C424
CONTRACT NO.: —

I:\plots of deweww\25000286.001b--dnrec compounds\Wendwy\Imp pond\CADD\Sheet\Imppbodocsplotsheet\Sheets\C_ConstructionDetails(2).dwg, 6/18/2025 9:53 AM

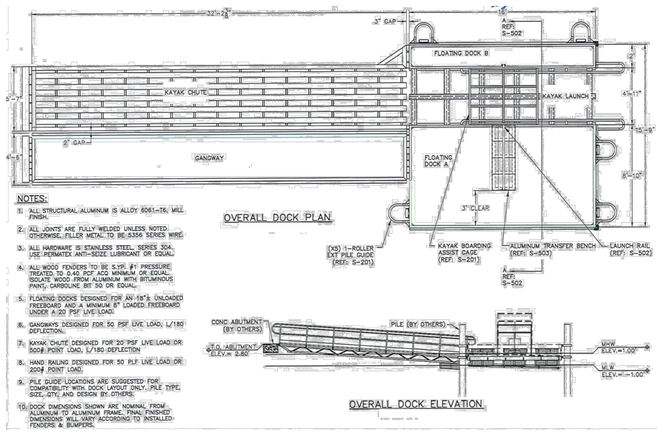

1 C425 — OVERALL KAYAK LAUNCH DOCK DETAIL
SCALE: N.T.S.

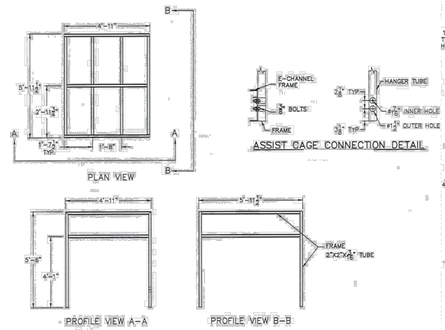

2 C425 — KAYAK BOARDING ASSIST CAGE DETAIL
SCALE: N.T.S.

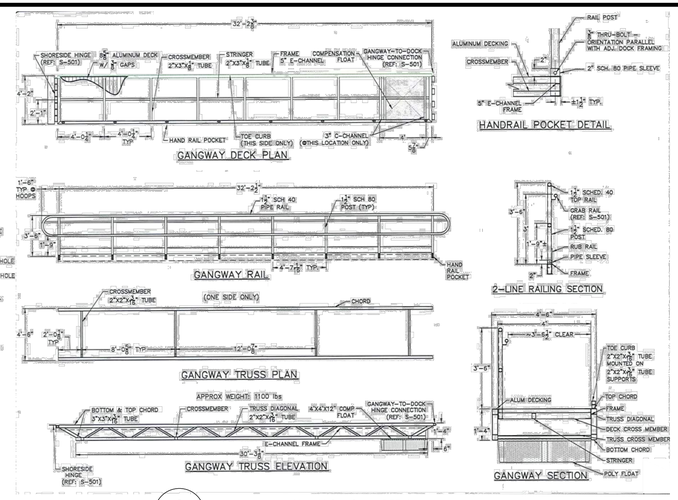

3 C425 — ALUMNIUM GANGWAY DETAIL
SCALE: N.T.S.

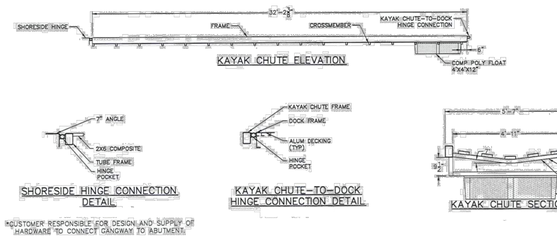

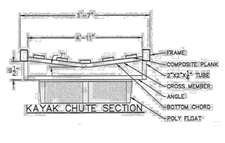

3 C425 — KAYAK CHUTE DETAILS
SCALE: N.T.S.

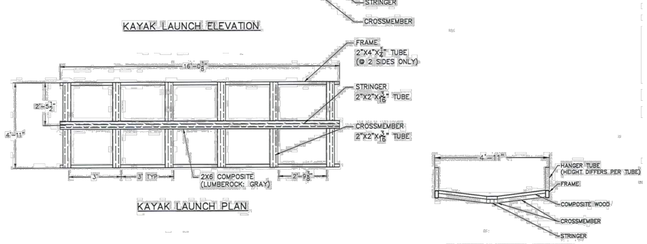

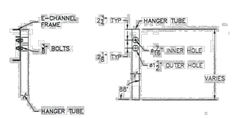

4 C425 — KAYAK LAUNCH DETAILS
SCALE: N.T.S.

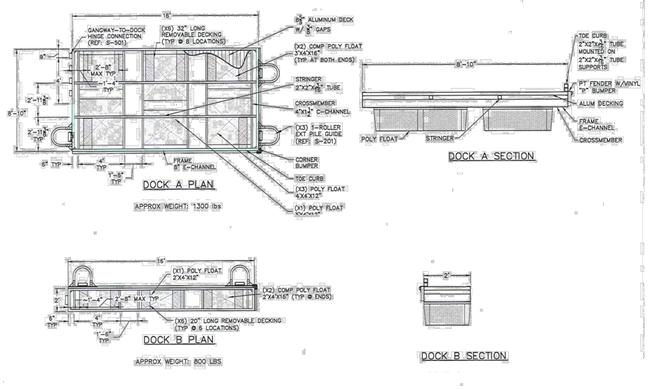

4 C425 — KAYAK DOCK DETAILS
SCALE: N.T.S.

REVISIONS:
DATE: DESCRIPTION: BY:

TRAP POND STATE PARK
TRAP POND BOAT DOCK REPLACEMENT

CONSTRUCTION DETAILS

SEAL:
ALEXANDER E. SCHMIDT — LICENSE — NO. 16139 — PROFESSIONAL ENGINEER — DELAWARE
06-20-2025

CIVIL ENGINEER:
CENTURY ENGINEERING
A Kleinfelder Company

CEI CONTRACT NO.: 25000286.001A

DELAWARE — DEPARTMENT OF PARKS AND RECREATION

DESIGNED BY: EMC
DRAWN BY: ZTP
CHECKED BY: AES
DATE: JUNE 2025
SCALE: AS NOTED
SHEET NO.: C425
CONTRACT NO.: —

I:\State of delaware\25000286.001a—dmvc compounds\Working\trap pond\CAD\Sheet\bopdocdeployment\Sheets\C_ConstructionDetails(3).dwg, 6/18/2025 9:03 AM

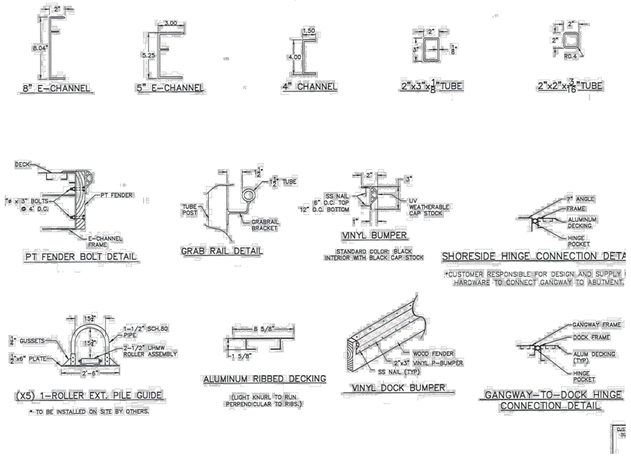

1 C426 KAYAK LAUNCH DOCK COMPONENTS DETAILS
SCALE: N.T.S.

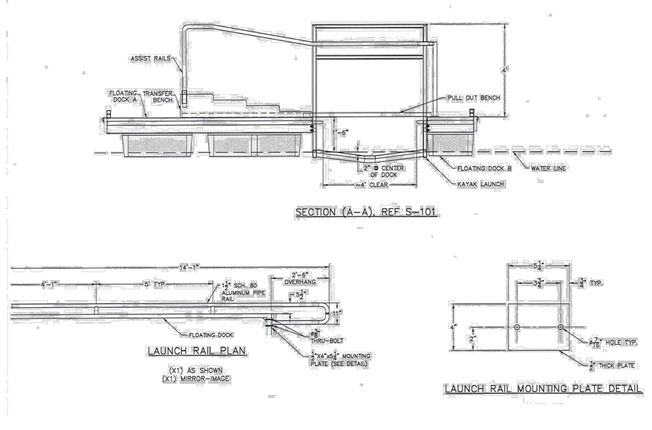

2 C426 KAYAK LAUNCH DOCK COMPONENTS DETAILS
SCALE: N.T.S.

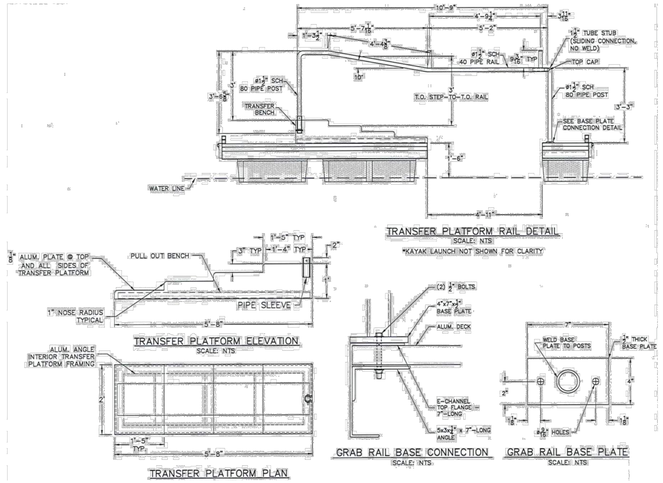

3 C426 TRANSFER BENCH DETAILS
SCALE: N.T.S.

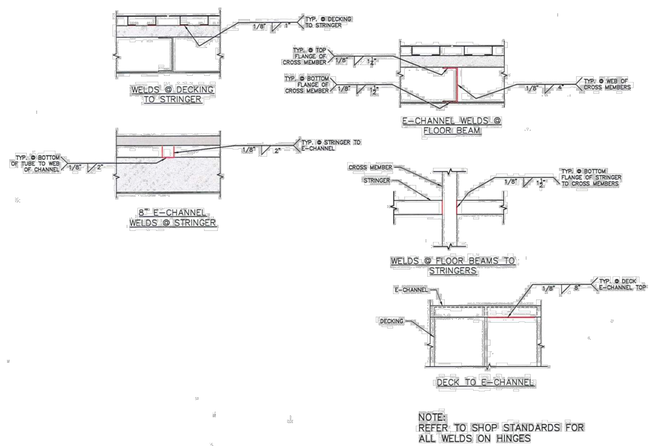

NOTE:
REFER TO SHOP STANDARDS FOR ALL WELDS ON HINGES

4 C426 WELD DETAILS
SCALE: N.T.S.

REVISIONS:

DATE:	DESCRIPTION:	BY:

TRAP POND STATE PARK
TRAP POND BOAT DOCK REPLACEMENT

CONSTRUCTION DETAILS

SEAL:
ALEXANDER E. SCHMIDT LICENSE NO. 16139 PROFESSIONAL ENGINEER
06-20-2025

CIVIL ENGINEER:
CENTURY ENGINEERING
A Kleinfelder Company

CEI CONTRACT NO.: 25000286.001A

DELAWARE DIVISION OF PARKS AND RECREATION

DESIGNED BY: EMC
DRAWN BY: ZTP
CHECKED BY: AES
DATE: JUNE 2025
SCALE: AS NOTED
SHEET NO.: C426
CONTRACT NO.: —

I:\state of delaware\25000286.001a-dnrec campgrounds\Working\trap pond\CADD\Sheet\trappondconstplanset\Sheets\C_ConstructionDetails(ALT).dwg, 6/18/2025 9:04 AM

Standard Detail & Specifications

Compost Filter Log

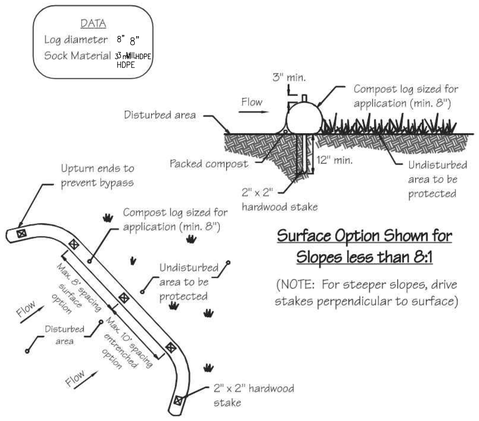

NOTE: Manufacturer's recommendations supersede any installation details shown for this practice

Source:	Symbol:	Detail No.
Adapted from MD Stds & Specs for ESC & Filtrexx™ International	CFL	**DE-ESC-3.1.7** Sheet 1 of 2 Effective July 2023

Standard Detail & Specifications

Compost Filter Log

Construction Notes:

1. Prior to installation, clear bedding area of obstructions including rocks or debris larger than 1 inch and fill in any sharp depression areas.
2. If socks are prepared on-site, fill the sock fabric using a pneumatic blower so that the logs are rigid and do not deform. Terminate at the desired length.
3. For trenched applications, excavate 2 to 4 inches below grade along the width and length of the compost filter log.
4. Install the compost filter logs perpendicular to the flow direction and parallel to the slope with the beginning and end of the installation pointing up the slope a minimum of 1 foot elevation difference. On sites where this is not possible, upturn at a minimum length of 10' at a 30 degree angle to prevent runoff bypass.
5. For untrenched applications, blow or hand pack soil, mulch, or compost on the upslope side of the log, filling the bottom void area.
6. Stake the filled log every 10 feet maximum through the center of the sock for trenched applications, or every 8 feet for untrenched. The stake shall be a 2" by 2" hardwood. It should extend 12" below grade and protrude at least 3" above the top of the sock. If located on a slope greater than 8:1, the stake shall be angled downslope at a 45 degree angle to prevent the force of the water from dislodging to log.
7. When the length of the compost filter log needed exceeds the available compost filter sock length, the next sock shall be overlapped a minimum of 12" before being filled, and a stake placed through both socks at the overlap.
8. Remove accumulated sediment when it has reached half of the effective height of the log.
9. Inspect weekly and after rain event. If sock is degrading or the sock is failing, vegetate to secure the compost, replace the log, or reinforce with an additional log. If the log has been crushed due to construction equipment, it can be "fluffed" back to its effective height. If the effective height can no longer be restored, the log shall be replaced or reinforced with an additional compost filter log.

Source:	Symbol:	Detail No.
Adapted from MD Stds & Specs for ESC & Filtrexx™ International	CFL	**DE-ESC-3.1.7** Sheet 2 of 2 Effective July 2023

Standard Detail & Specifications

Topsoiling

Construction Notes:

1. **Site Preparation** (Where Topsoil is to be added)

   Note: When topsoiling, maintain needed erosion and sediment control practices such as diversions, grade stabilization structures, berms, dikes, waterways and sediment basins.

   a. Grading - Grades on the areas to be topsoiled which have been previously established shall be maintained.

   b. Liming - Where the topsoil is either highly acid or composed of heavy clays, ground limestone shall be spread at the rate of 4-8 tons/acre (200-400 pounds per 1,000 square feet). Lime shall be distributed uniformly over designated areas and worked into the soil in conjunction with tillage operations as described in the following procedures.

   c. Tilling - After the areas to be topsoiled have been brought to grade, and immediately prior to dumping and spreading the topsoil, the subgrade shall be loosened by discing or by scarifying to a depth of a least 3 inches to permit bonding of the topsoil to the subsoil. Pack by passing a bulldozer up and down over the entire surface area of the slope to create horizontal erosion check slots to prevent topsoil from sliding down the slope.

2. **Topsoil Material and Application**

   Note:Topsoil salvaged from the existing site may often be used but it should meet the same standards as set forth in these specifications. The depth of topsoil to be salvaged shall be no more than the depth described as a representative profile for that particular soil type as described in the soil survey published by USDA-SCS in cooperation with Delaware Agricultural Experimental Station.

Source:	Symbol:	Detail No.
USDA - NRCS		**DE-ESC-3.4.1** Sheet 1 of 2 Effective July 2023

Standard Detail & Specifications

Topsoiling

Construction Notes (cont.)

a. Materials - Topsoil shall be a loam, sandy loam, clay loam, silt loam, sandy clay loam, loamy sand or other soil as approved by an agronomist or soil scientist. It shall not have a mixture of contrasting textured subsoil and contain no more than 5 percent by volume of cinders, stones, slag, coarse fragment, gravel, sticks, roots, trash or other extraneous materials larger than 1-1/2 inches in diameter. Topsoil must be free of plants or plant parts of bermudagrass, quackgrass, Johnsongrass, nutsedge, poison ivy, thistles, or others as specified. All topsoil shall be tested by a reputable laboratory for organic matter content, pH and soluble salts. A pH of 6.0 to 7.5 and an organic content of not less than 1.5 percent by weight is required. If pH value is less than 6.0 lime shall be applied and incorporated with the topsoil to adjust the pH to 6.5 or higher. Topsoil containing soluble salts greater than 500 parts per million shall not be used.

Note: No sod or seed shall be placed on soil which has been treated with soil sterilant or chemicals used for weed control until sufficient time has elapsed to permit dissipation of toxic materials.

b. Grading - The topsoil shall be uniformly distributed and compacted to a minimum of four (4) inches. Spreading shall be performed in such a manner that sodding or seeding can proceed with a minimum of additional soil preparation and tillage. Any irregularities in the surface resulting from topsoiling or other operations shall be corrected in order to prevent the formation of depressions or water pockets. Topsoil shall not be placed while in a frozen or muddy condition, when the subgrade is excessively wet, or in a condition that may otherwise be detrimental to proper grading and seedbed preparation.

Note:Topsoil substitutes or amendments as approved by a qualified agronomist or soil scientist, may be used in lieu of natural topsoil. Compost material used to improve the percentage of organic matter shall be provided by a certified supplier.

Compost amendments that are intended to meet specific post-construction stormwater management goals shall further meet the requirements of **Appendix 3.06.2 Post Construction Stormwater Management BMP Standards and Specifications, Section 14.0 Soil Amendments.**

Source:	Symbol:	Detail No.
USDA - NRCS		**DE-ESC-3.4.1** Sheet 2 of 2 Effective July 2023

Standard Detail & Specifications

Stabilized Construction Entrance

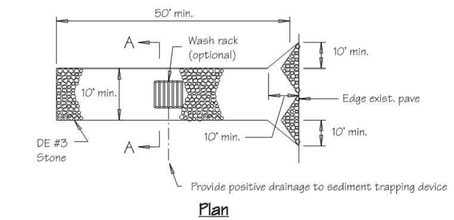

Source:	Symbol:	Detail No.
Adapted from VA ESC Handbook	SCE	**DE-ESC-3.4.7** Sheet 1 of 2 Effective July 2023

Standard Detail & Specifications

Stabilized Construction Entrance

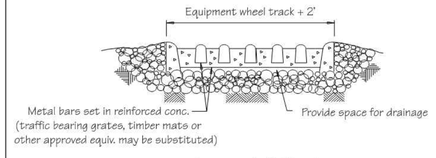

Construction Notes:

1. Stone size - Use DE #3 stone.
2. Length - As required, but not less than 50 feet (except on a single residence lot where a 30 foot minimum length would apply).
3. Thickness - Not less than size (6) inches.
4. Width - Ten (10) foot minimum, but not less than the full width at points where ingress or egress occurs.
5. Geotextile - Type GS-I; placed over the entire area prior to placing of stone.
6. Surface Water - All surface water flowing or diverted toward construction entrances shall be piped across the entrance. If piping is impractical, a mountable berm with 5:1 slopes will be permitted.
7. Maintenance - The entrance shall be maintained in a condition which will prevent tracking or flowing of sediment onto public rights-of-way. This may require periodic top dressing with additional stone as conditions demand and repair and/or cleanout of any measures used to trap sediment. All sediment spilled, dropped, washed or tracked onto public rights-of-way must be removed immediately.
8. Washing - Vehicle wheels shall be cleaned to remove sediment prior to entrance onto public rights-of-way. When washing is required, it shall be done on an area stabilized with stone and which drains into an approved sediment trapping device.
9. Inspection - Periodic inspection and needed maintenance shall be provided after each rain.

Source:	Symbol:	Detail No.
Adapted from VA ESC Handbook	SCE	**DE-ESC-3.4.7** Sheet 2 of 2 Effective July 2023

REVISIONS:

DATE:	DESCRIPTION:	BY:

TRAP POND STATE PARK
TRAP POND BOAT DOCK REPLACEMENT

EROSION & SEDIMENT CONTROL DETAILS

SEAL:

ALEXANDER E. SCHMIDT LICENSE NO. 16139 PROFESSIONAL ENGINEER
06-20-2025

CIVIL ENGINEER:

CENTURY ENGINEERING
A Kleinfelder Company

CEI CONTRACT NO.: 25000286.001A

DELAWARE DIVISION OF PARKS AND RECREATION

DESIGNED BY: EMC

DRAWN BY: ZTP

CHECKED BY: AES

DATE: JUNE 2025

SCALE: AS NOTED

SHEET NO.: C427

CONTRACT NO.: —

I:\Data at delaware\25000286.001a-dnrec compounds\Working\dwg prod\CAD\Sheet\Images\docs\explorer\Sheets\SSMP_ConstructionDetails(1).dwg, 6/18/2025 9:04 AM

Standard Detail & Specifications

Vegetative Stabilization

TEMPORARY SEEDING BY RATES, DEPTHS AND DATES

Mix #	Species[6]	Seeding Rate		Optimum Seeding Dates [1] O = Optimum Planting Period; A = Acceptable Planting Period							Planting Depth[3]
				Coastal Plain			Piedmont			All	
	Certified Seed	lb/Ac [4]	lb/1000 sq.ft.	2/1-4/30	[2] 5/1-8/14	8/15-10/31	3/1-4/30	[2] 5/1-7/31	8/1-10/31	10/31-2/1	
1	Barley	125	4	O	A	O	O	A	O		1-2 inches 2-3" sandy soils
2	Oats	125	4	O	A	A	O	A	A		1-2 inches 2-3" sandy soils
3	Rye	125	4	O	A	O	O	A	O	A	1-2 inches 2-3" sandy soils
4	Perennial Ryegrass	125	4	O	A	O	O	A	O		0.5 inches 1-2" sandy soils
5	Annual Ryegrass	125	4	O	A	O	O	A	O	A	0.5 inches 1-2" sandy soils
6	Winter Wheat	125	4	O	A	O	O	A	O	A	1-2 inches 2-3" sandy soils
7	Foxtail Millet	30 PLS	0.7		O			O			0.5 inches 1-2" sandy soils
8	Pearl Millet	20 PLS	0.5		O			O			0.5 inches 1-2" sandy soils

1. Winter seeding requires 3 tons per acre of straw mulch for proper stabilization.
2. May be planted throughout summer if soil moisture is adequate or seeded area can be irrigated.
3. Applicable on slopes 3:1 or less.
4. Use varieties currently recommended for Delaware. Contact a County Extension Office for information.
5. Warm season grasses such as Millet may be used between 5/1 and 9/1 if desired. Seed at 3-5 lbs. per acre. Good on low fertility and acid areas. Seed after frost through summer at a depth of 0.5".

NOTE: Alternative seed mixes may be used with prior approval from the Department or Delegated Agency.

Source:	Symbol:	Detail No.
Delaware ESC Handbook		**DE-ESC-3.4.3** Sheet 1 of 4 Effective July 2023

Standard Detail & Specifications

Vegetative Stabilization

PERMANENT SEEDING AND SEEDING DATES

Mix No.	Seeding Mixtures: Certified Seed[5]	Seeding Rate [1] lb/Ac	lb/1000 sq.ft.	Optimum Seeding Dates [2] O = Optimum Planting Period A = Acceptable Planting Period: Coastal Plain 2/1-4/30	Coastal Plain 5/1-8/14	Coastal Plain 8/15-10/31	Piedmont 3/1-4/30	Piedmont 5/1-7/31	Piedmont 8/1-10/31	All[4] 10/31-2/1	Remarks
	Well Drained Soils										
1	Tall Fescue Canada Wild Rye	140 10	3.2 0.23	A	O	A	A	O	A	Add 100 lbs./ac Winter Rye	Good erosion control mix Tolerant of low fertility soils Good for droughty sites
2	Deertongue Sheep Fescue White Clover	30 30 10	0.69 0.69 0.35	A	O	A	A	O	A	Add 100 lbs./ac Winter Rye	Good erosion control mix Tolerant of low fertility soils Legume that fixes atmospheric N into soil
3	Tall Fescue (Turf-type) **or** Strong Creeping Red Fescue **or** Perennial Ryegrass **plus** Flatpea[5]	50 50 50 15	1.15 1.15 1.15 0.34	O	A[4]	O	O	A[4]	O	Add 100 lbs./ac. Winter Rye	Good erosion control mix Tall Fescue for droughty conditions. Creeping Red Fescue for heavy shade. Flatpea to suppress woody vegetation.
4	Strong Creeping Red Fescue Kentucky Bluegrass Perennial Ryegrass **or** Redtop **plus** White Clover[5]	100 70 15 5 3	2.3 1.61 0.35 0.11 0.07	O	A[4]	O	O	A[4]	O	Add 100 lbs./ac. Winter Rye	Suitable waterway mix. Canada Bluegrass more drought tolerant. Use Redtop for increased drought tolerance.
5	Switchgrass[6,7] **or** Coastal Panicgrass Big Bluestem Little Bluestem Indian Grass	10 10 5 5 5	0.23 0.23 0.11 0.11 0.1		O			O			Native warm-season mixture. Tolerant of low fertility soils, Drought tolerant. Poor shade tolerance. N fertilizer discouraged - weeds
6	Tall Fescue (turf-type) (Blend of 3 cultivars)	150	3.5	O	A[4]	O	O	A[4]	O		Managed filter strip for nutrient uptake.
7	Tall Fescue Ky. Bluegrass (Blend) Perennial Ryegrass	150 20 20	3.5 0.46 0.46	O	A[4]	O	O	A[4]	O		Three cultivars of Kentucky Bluegrass. Traffic tolerant.
8	Big Bluestem[7] Indian Grass[7] Little Bluestem[7] Creeping Red Fescue **plus one of:** Partridge Pea Bush Clover Wild Indigo Showy Tick-Trefoil	10 10 8 30 5 3 3 2	0.23 0.23 0.18 0.69 0.11 0.07 0.07 0.05	O	A[4]		O	A[4]			All species are native. Indian Grass and Bluestem have fluffy seeds. Plant with a specialized native seed drill. Creeping Red Fescue will provide erosion protection while the warm season grasses get established.

NOTE: Alternative seed mixes may be used with prior approval from the Department or Delegated Agency.

Source:	Symbol:	Detail No.
Delaware ESC Handbook		**DE-ESC-3.4.3** Sheet 2 of 4 Effective July 2023

Standard Detail & Specifications

Vegetative Stabilization

PERMANENT SEEDING AND SEEDING DATES (cont.)

Mix No.	Seeding Mixtures: Certified Seed[5]	Seeding Rate [1] lb/Ac	lb/1000 sq.ft.	Optimum Seeding Dates [2] O = Optimum Planting Period A = Acceptable Planting Period: Coastal Plain 2/1-4/30	Coastal Plain 5/1-8/14	Coastal Plain 8/15-10/31	Piedmont 3/1-4/30	Piedmont 5/1-7/31	Piedmont 8/1-10/31	All[4] 10/31-2/1	Remarks
	Poorly Drained Soils										
9	Redtop Creeping Bentgrass Sheep Fescue Rough Bluegrass	75 35 30 45	1.72 0.8 0.69 1	O	A[4]	O	O	A[4]	O	Add 100 lbs./ac. Winter Rye	Quick stabilization of disturbed sites and waterways
10	Switchgrass[7]	10	0.23	A		O	A		O		Good erosion control, wildlife cover and wetland revegetation.
	Residential Lawns										
11	Tall Fescue Perennial Ryegrass Kentucky Bluegrass Blend	100 25 30	2.3 0.57 0.69	O	A[4]	O	O	A[4]	O		High value, high maintenance, light traffic, irrigation necessary. Well drained soils, full sun.
12	Tall Fescue Perennial Ryegrass Sheep Fescue	100 25 25	2.3 0.57 0.57	O	A[4]	O	O	A[4]	O		Moderate value, low maintenance, traffic tolerant
13	Creeping Red Fescue Chewings Fescue Rough Bluegrass Kentucky Bluegrass	50 50 20 20	1.15 1.15 0.4 0.4	O	A[4]	O	O	A[4]	O		Shade tolerant, moderate traffic tolerance, moderate maintenance.
14	Creeping Red Fescue Rough Bluegrass **or** Chewings Fescue	50 90	1.15 2.1	O	A[4]	O	O	A[4]	O		Shade tolerant, moisture tolerant.
15	K-31 Tall Fescue	150	3.5	O	A[4]	O	O	A[4]	O		Monoculture, but performs well alone in lawns. Discouraged.

1. When hydroseeding is the chosen method of application, the total rate of seed should be increased by 25%.
2. Winter seeding requires 3 tons per acre of straw mulch. Planting dates listed above are average for Delaware. These dates may require adjustment to reflect local conditions.
3. All seed shall meet the minimum purity and minimum germination percentages recommended by the Delaware Department of Agriculture. The maximum % of weed seeds shall be in accordance with Chapter 15, Title 3 of the Delaware Code.
4. Turf-type species may be planted throughout summer if soil moisture is adequate or seeded area can be irrigated.
5. It is recommended that all leguminous seed be inoculated.
6. Warm season grass mix and Switchgrass cannot be mowed more than 4 times per year.
7. Warm season grasses require a soil temperature of at least 50 degrees in order to germinate and will remain dormant until then.

NOTE: Alternative seed mixes may be used with prior approval from the Department or Delegated Agency.

SEED MIX NO. 9 SHALL BE USED

Source:	Symbol:	Detail No.
Delaware ESC Handbook		**DE-ESC-3.4.3** Sheet 3 of 4 Effective July 2023

Standard Detail & Specifications

Vegetative Stabilization

Construction Notes:

1. Site Preparation
   a. Prior to seeding, install needed erosion and sediment control practices such as diversions, grade stabilization structures, berms, dikes, grassed waterways, and sediment basins.
   b. Final grading and shaping is not necessary for temporary seedings.
2. Seedbed Preparation

   It is important to prepare a good seedbed to ensure the success of establishing vegetation. The seedbed should be well prepared, loose, uniform, and free of large clods, rocks, and other objectionable material. The soil surface should not be compacted or crusted.
3. Soil Amendments
   a. Lime - Apply liming materials based on the recommendations of a **soil test** in accordance with the approved nutrient management plan. If a nutrient management plan is not required, apply dolomitic limestone at the rate of 1 to 2 tons per acre. Apply limestone uniformly and incorporate into the top 4 to 6 inches of soil.
   b. Fertilizer - Apply fertilizer based on the recommendations of a **soil test** in accordance with the approved nutrient management plan. If a nutrient management plan is not required, apply a formulation of 10-10-10 at the rate of 600 pounds per acre. Apply fertilizer uniformly and incorporate into the top 4 to 6 inches of soils.
4. Seeding
   a. For **temporary stabilization**, select a mixture from **Sheet 1** . For a **permanent stabilization**, select a mixture from **Sheet 2** or **Sheet 3** depending on the conditions. Alternative seed mixes may be used with prior approval from the Department or Delegated Agency.
   b. Apply seed uniformly with a broadcast seeder, drill, cultipacker seeder or hydroseeder. All seed will be applied at the recommended rate and planting depth.
   c. Seed that has been broadcast should be covered by raking or dragging and then lightly tamped into place using a roller or cultipacker. If hydroseeding is used and the seed and fertilizer is mixed, they will be mixed on site and the seeding shall be done immediately and without interruption.
5. Mulching

   All mulching shall be done in accordance with detail **DE-ESC-3.4.5**.

Source:	Symbol:	Detail No.
Delaware ESC Handbook		**DE-ESC-3.4.3** Sheet 4 of 4 Effective July 2023

Standard Detail & Specifications

Concrete Washout

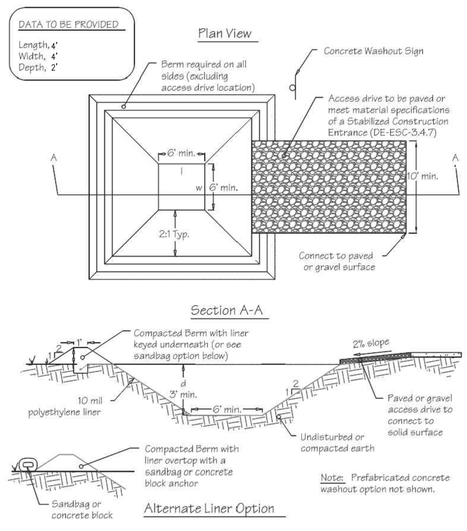

Source:	Symbol:	Detail No.
Adapted from Colorado Urban Storm Drainage Criteria Manual, Vol 3	CW	**DE-ESC-3.6.2** Sheet 1 of 2 Effective July 2023

Standard Detail & Specifications

Concrete Washout

Construction Notes:

1. Locate washout area a minimum of 50 feet from open channels, stormdrain inlets, wetlands or waterbodies.
2. Locate washout area so that it is accessible to concrete equipment (service with a minimum 10 foot wide gravel accessway), but so it is not in a highly active construction area causing accidental damage.
3. Minimum dimensions for prefabricated units are 4 feet by 4 feet by 1 foot deep with a minimum 4mil polyethylene plastic liner. Minimum dimensions for constructed concrete washout areas are 6 feet by 6 feet by 3 feet deep, with a minimum 10mil polyethylene liner, 2:1 side slopes, and a 1 foot high by 1 foot wide compacted fill berm.
4. The liner must be free of tears or holes and placed over smooth surfaces to prevent puncturing. For excavated washouts, anchor the liner underneath the berm or overtop with sandbags or concrete blocks to hold in place.
5. Provide a sign designating the washout area, and for large construction sites, provide signs throughout directing traffic to its location.
6. Allow washed out concrete mixture to harden through evaporation of the wastewater. Once the facility has reached 75 percent of its capacity, remove the hardened concrete by reusing the broken aggregate onsite, recycling, or disposing of offsite. The hardened material can be buried on site with minimum of 1 foot of clean, compacted fill.
7. Apply a new liner before reusing the station for additional washouts after maintenance has occurred.

Source:	Symbol:	Detail No.
Adapted from Colorado Urban Storm Drainage Criteria Manual, Vol 3	CW	**DE-ESC-3.6.2** Sheet 2 of 2 Effective July 2023

REVISIONS:

DATE:	DESCRIPTION:	BY:

TRAP POND STATE PARK
TRAP POND BOAT DOCK REPLACEMENT

EROSION & SEDIMENT CONTROL DETAILS

SEAL:

ALEXANDER E. SCHMIDT LICENSE NO. 16139 PROFESSIONAL ENGINEER DELAWARE

06-20-2025

CIVIL ENGINEER:

CENTURY ENGINEERING
A Kleinfelder Company

CEI CONTRACT NO.: 25000286.001A

DESIGNED BY: EMC

DRAWN BY: ZTP

CHECKED BY: AES

DATE: JUNE 2025

SCALE: AS NOTED

SHEET NO.: C428

CONTRACT NO.: —

I:\Data at delaware\25000286.001a-dnrec campgrounds\Working\dwg pond\2400\Sheet\dwgs\docs\explorer\Sheets\SSMP_ConstructionDetails(2).dwg, 6/18/2025 9:04 AM

Standard Detail & Specifications

Soil Stockpile

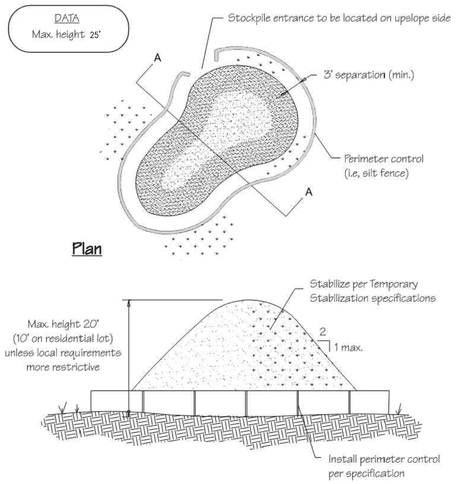

Source:	Symbol:	Detail No.
Adapted from Colorado Urban Storm Drainage Criteria Manual, Vol 3	SP	DE-ESC-3.7.3 Sheet 1 of 2 Effective July 2023

Standard Detail & Specifications

Soil Stockpile

Construction Notes:

1. Locate stockpiles so that they are 50 feet from any storm drain inlet, open channel, wetland or waterbody. Redirect any concentrated flow around the stockpile using an approved erosion and sediment control measure.
2. Secure the perimeter of the stockpile with an approved erosion and sediment control perimeter device.
3. If stockpile is to remain inactive for more than 14 calendar days, the stockpile must be vegetated. Follow the temporary vegetation specifications. The vegetation chosen shall last the duration of the stockpile; the stockpile shall be restabilized if the temporary vegetation dies or erosion results.

Source:	Symbol:	Detail No.
Adapted from Colorado Urban Storm Drainage Criteria Manual, Vol 3	SP	DE-ESC-3.7.3 Sheet 2 of 2 Effective July 2023

Standard Detail & Specifications

Mulching

1. Materials and Amounts

a. *Straw* - Straw shall be unrotted small grain straw applied at the rate of 1-1/2 to 2 tons per acre, or 70 to 90 pounds (two bales) per 1,000 square feet. Mulch materials shall be relatively free of weeds and shall be free of noxious weeds such as; thistles, Johnsongrass, and quackgrass. Spread mulch uniformly by hand or mechanically. For uniform distribution of hand spread mulch, divide area into approximately 1,000 square feet sections and place 70-90 pounds (two bales) of mulch in each section.

b. *Wood chips* - Apply at the rate of approximately 6 tons per acre or 275 pounds per 1,000 square feet when available and when feasible. These are particularly well suited for utility and road rights-of-way. If wood chips are used, increase the application rate of nitrogen fertilizer by 20 pounds of N per acre (200 pounds of 10-10-10 or 66 pounds of 30-0-0 per acre).

c. *Hydraulically applied mulch* -The following conditions apply to hydraulically applied mulch:

i. Definitions:

a. Wood fiber mulch shall consist of specially prepared wood that has been processed to a uniform state, is packaged for sale as a hydraulic mulch for use with hydraulic seeding equipment, and consists of a minimum of 70% virgin or recycled wood fiber combined with 30% paper fiber and additives.

b. Blended fiber mulch shall consist of any hydraulic mulch that contains greater than 30% paper fiber. The paper component must consist of specially prepared paper that has been processed to a uniform fibrous state and is packaged for sale as a hydraulic mulch for use with hydraulic seeding equipment.

c. A bonded fiber matrix (BFM) consists of long strand, specially prepared wood fibers that have been processed to a uniform state held together by a water resistant bonding agent. BFMs shall contain no paper (cellulose) mulch but may contain small percentages of synthetic fibers to enhance performance.

d. Refer to **Figure 3.4.5a** for conditions and limitations of use for each of the above categories of hydraulic mulch.

ii. All components of the hydraulically applied mulches shall be pre-packaged by the manufacturer to assure material performance. Field mixing of the mulch components is acceptable, but must be done per manufacturers recommendations to ensure the proper results.

iii. Hydraulic mulches shall be applied with a viable seed and at manufacturer's recommended rates. Increased rates may be necessary based on site conditions.

iv. Hydraulically applied mulches and additives shall be mixed according to manufacturers recommendations.

iv. Materials within this category shall only be used when hydraulically applied mulch has been specified for use on the approved Sediment and Stormwater Plan, or supplemental approval from the plan approval agency has been obtained in writing for a specific area.

Source:	Symbol:	Detail No.
Delaware ESC Handbook & Filtrexx™ International		DE-ESC-3.4.5 Sheet 1 of 3 Effective July 2023

Standard Detail & Specifications

Mulching

v. Application:

a. Apply product to geotechnically stable slopes that have been designed and constructed to divert runoff away from the face of the slope.

b. Do not apply to saturated soils, or if precipitation is anticipated within 24-48 hours.

c. During the spring (March 1 to May 31) and fall (September 1 to November 30) seasons, hydraulic mulches may be applied in a one-step process where all components are mixed together in single-tank loads. It is recommended that the product be applied from opposing directions to achieve optimum soil coverage.

d. During the summer (June 1 to August 31) and winter (December 1 to February 28) seasons, the following two-step process is required:

Step One– Mix and apply seed and soil amendments with a small amount of mulch for visual metering.

Step Two – Mix and apply mulch at manufacturers recommended rates over freshly seeded surfaces. Apply from opposing directions to achieve optimum soil coverage.

e. Minimum curing temperature is 40° F (4° C). The best results and more rapid curing are achieved at temperatures exceeding 60°F (15°C). Curing times may be accelerated in high temperature, low humidity conditions on dry soils.

vi. Recommended application rates are for informational purposes only. Conformance with this standard and specification shall be performance-based and requires **100% soil coverage**. Any areas with bare soil showing shall be top dressed until full coverage is achieved.

d. *Compost blanket (CB)* - Loosely applied with a pneumatic blower so that a 1" compost blanket uniformly covers the **soil with 100% coverage**. This application can be used with seed to promote germination by applying the approved seed mix directly into the loosely blown compost. The compost blanket performs best on slopes less than 2:1 and requires no mulch anchoring.

2. Anchoring mulch - Mulch must be anchored immediately to minimize loss by wind or water. This may be done by one of the following methods, depending upon size of area, erosion hazard, and cost.

a. *Crimping* - A crimper is a tractor drawn implement designed to punch and anchor mulch into the top two (2) inches of soil. This practice affords maximum erosion control but is limited to flatter slopes where equipment can operate safely. On sloping land, crimping should be done on the contour whenever possible.

b. *Tracking* - Tracking is the process of cutting mulch (usually straw) into the soil using a bulldozer or other equipment that runs on cleated tracks. Tracking is used primarily on slopes 3:1 or steeper and should be done up and down the slope with cleat marks running across the slope.

c. *Liquid mulch binders* - Applications of liquid mulch binders should be heavier at edges, in valleys, and at crests of banks and other areas where the mulch will be moved by wind or water. All other areas should have a uniform application of binder. The use of synthetic binders is the preferred method of mulch binding and should be applied at the rates recommended by the manufacturer.

d. *Paper fiber* - The fiber binder shall be applied at a net dry weight of 750 lbs/ac. The wood cellulose fiber shall be mixed with water, and the mixture shall contain a maximum of 50 lbs. of wood cellulose fiber per 100 gallons.

e. *Nettings* - Biodegradable nettings may be used to secure straw mulch. Install and secure according to the manufacturer's recommendations. Photodegradable or synthetic nettings are not acceptable.

Source:	Symbol:	Detail No.
Delaware ESC Handbook & Filtrexx™ International		DE-ESC-3.4.5 Sheet 2 of 3 Effective July 2023

Standard Detail & Specifications

Mulching

MULCHING MATERIAL SELECTION GUIDE

Percent Slope	Type of Mulch / App. Rate*	Dec. 1 to Feb. 28(29)	March 1 to May 31	June 1 to Aug. 31	Sept. 1 to Nov. 30
Less than 2%	Blanket Fiber @ 2000 lbs/ac. minimum	xxxxxxxxxxxxxxxx	OK (1:1 max.)	xxxxxxxxxxxxxxxx	OK (1:1 max.)
	Wood Fiber @ 2000 lbs/ac. min.	xxxxxxxxxxxxxxxx	OK	xxxxxxxxxxxxxxxx	OK
	BFM @ 3000 lbs/ac. min.		OK		OK
	Straw @ 2 Tons/ac. min.		OK		OK
	Stabilization Matting**		OK		OK
	1" Compost Blanket (CB)		OK		OK
2% to 8.9%	Wood Fiber @ 2500 lbs/ac. min.	xxxxxxxxxxxxxxxx	OK	xxxxxxxxxxxxxxxx	OK
	BFM @ 3000-3500 lbs/ac. min		OK		OK
	Straw @ 2 Tons/ac. min.		OK		OK
	1" Compost Blanket (CB)		OK		OK
9% to 10.9%	Wood Fiber @ 2500-2500 lbs/ac. min.	xxxxxxxxxxxxxxxx	OK	xxxxxxxxxxxxxxxx	OK
	BFM @ 3500-4000 lbs/ac. min.		OK		OK
	Straw @ 2 Tons/ac. min.		OK		OK
	Stabilization Matting**		OK		OK
	1" Compost Blanket (CB)		OK		OK
11% to 24.9%	Wood Fiber @ 2500-3000 lbs/ac. min.	xxxxxxxxxxxxxxxx	OK	xxxxxxxxxxxxxxxx	OK
	BFM @ 3500-4000 lbs/ac. min.		OK		OK
	Straw @ 2 Tons/ac. min.		OK		OK
	Stabilization Matting**		OK		OK
	1" Compost Blanket (CB)		OK		OK
25% to 33%	Wood Fiber @ 2500-3000 lbs/ac. min.	xxxxxxxxxxxxxxxx	OK	xxxxxxxxxxxxxxxx	OK
	BFM @ 3500-4000 lbs/ac. min.	xxxxxxxxxxxxxxxx	OK	xxxxxxxxxxxxxxxx	OK
	Straw @ 2 Tons/ac. min.		OK		OK
	Stabilization Matting**		OK		OK
	1" Compost Blanket (CB)		OK		OK
33% and up	BFM @ 3500-4000 lbs/ac. min.	xxxxxxxxxxxxxxxx	OK	xxxxxxxxxxxxxxxx	OK
	Straw @ 2 Tons/ac. min.***		OK		OK
	Stabilization Matting**		OK		OK
	1" Compost Blanket (CB)		2:1 Max.		2:1 Max.

* Note: Manufacturers Recommended Rates for informational purposes only. Performance standard requires 100% soil coverage.
** Note: Stabilization Matting must be applied in accordance with Section 3.4.6 of the Delaware ESC Handbook.
*** Note: Straw applied at 3 tons/ac. minimum when slope is 33% or more (this does not apply to topsoil stockpiles).
OK = Acceptable to use during this time period.
xxx = Not acceptable to use during this time period.
All application rates are minimums

Source:	Symbol:	Detail No.
Delaware ESC Handbook & Filtrexx™ International		DE-ESC-3.4.5 Sheet 3 of 3 Effective July 2023

REVISIONS:

DATE:	DESCRIPTION:	BY:

TRAP POND STATE PARK
TRAP POND BOAT DOCK REPLACEMENT

EROSION & SEDIMENT CONTROL DETAILS

SEAL:

ALEXANDER E. SCHMIDT
LICENSE
NO. 16139
PROFESSIONAL ENGINEER
06-20-2025

CIVIL ENGINEER:

CENTURY ENGINEERING
A Kleinfelder Company

CEI CONTRACT NO.: 25000286.001A

DELAWARE
DIVISION OF PARKS AND RECREATION

DESIGNED BY: EMC

DRAWN BY: ZTP

CHECKED BY: AES

DATE: JUNE 2025

SCALE: AS NOTED

SHEET NO.: C429

CONTRACT NO.: —

I:\state of delaware\25000286.001a--dnrec campgrounds\Working\1stop pond\CAD\Sheet\Xrefs\Sheet\SMP_ConstructionDetails(3).dwg, 6/18/2025 9:04 AM

Standard Detail & Specifications

Construction Site Pollution Prevention

Delaware NPDES Discharge Permit
General Permit for Discharge of Stormwater from Construction Activities

((Project Name))

((NOI Permit Number))

((Agency Plan Approval ID))

((Contact Name & Number for Additional Site Information))

((Contact Name & Number to Obtain Copy of Approved Plan))

If you observe indicators of stormwater pollutants
in the discharge or in the receiving waterbody, call the
DNREC Spill Notification 24 HR Hotline at

1-800-662-8802

Example Construction General Permit (CGP) Signage

NOTES:
1. Minimum sign size 2' x 2'
2. Minimum text size 1"
3. Sign must be posted at a safe, publicly accessible location close to construction site
4. Sign must be visible from the public road nearest the active construction site
5. Signs posted within a DelDOT or other public road right-of-way (ROW) must be in accordance with all local and/or State requirements in regards to safety, location, orientation, etc.

Source:	Symbol:	Detail No.
Delaware ESC Handbook		**DE-ESC-3.6.1** Sheet 1 of 4 Effective July 2023

Standard Detail & Specifications

Construction Site Pollution Prevention

Notes:

The Construction Site Pollution Prevention Plan includes the following elements:

1. **Material Inventory**

   Document the storage and use of the following materials:
   a. Concrete
   b. Detergents
   c. Paints (enamel and latex)
   d. Cleaning solvents
   e. Pesticides
   f. Wood scraps
   g. Fertilizers
   h. Petroleum based products

2. **Good housekeeping practices**
   a. Store only enough product required to do the job.
   b. Store all materials in a neat, orderly manner in their original labeled containers and covered.
   c. Do not mix different substances.
   d. When possible, use all of a product prior to disposal of the container.
   e. Manufacturers' instructions for disposal should be strictly adhered to.
   f. Designate someone to inspect all BMPs daily.

3. **Waste management practices**
   a. Collect and store all waste materials in securely lidded dumpsters in a location that does not drain to a waterbody.
   b. Salvage and/or recycle waste materials whenever possible.
   c. The dumpsters shall be emptied a minimum of twice per week, or more if necessary. The licensed trash hauler is responsible for cleaning out dumpsters.

Source:	Symbol:	Detail No.
Adapted from USEPA Pub. 840-B-92-002		**DE-ESC-3.6.1** Sheet 2 of 4 Effective July 2023

Standard Detail & Specifications

Construction Site Pollution Prevention

Notes (cont.)

   d. Dispose of all trash in accordance with all applicable Delaware laws.
   e. Littering is strictly prohibited. Trash cans should be placed at all lunch spots and recycle bins should be placed near the construction trailer.
   f. If fertilizer bags can not be stored in a weather-proof location, they should be kept on a pallet and covered with plastic sheeting which is overlapped and anchored.

4. **Equipment maintenance practices**
   a. If possible, equipment should be taken to off-site commercial facilities for washing and maintenance.
   b. If performed on-site, wash vehicles with high-pressure water spray without detergents in an area contained by an impervious berm.
   c. Use drip pans for all equipment maintenance.
   d. Inspect equipment for leaks on a daily basis.
   e. Direct washout from concrete trucks into a temporary pit for hardening and proper disposal.
   f. Equip fuel nozzles with automatic shut-off valves.
   g. Dispose of all used products such as oil, antifreeze, solvents and tires in accordance with manufacturers' recommendations and local, state and federal laws and regulations.

5. **Spill prevention practices**
   a. Identify potential spill areas and contain them in covered areas with no connection to the storm drain system.
   b. Post warning signs in hazardous material storage areas.
   c. Perform preventive maintenance on all tanks, valves, pumps, pipes and other equipment as necessary.
   d. Prioritize low or non-toxic substances for use.

Source:	Symbol:	Detail No.
Adapted from USEPA Pub. 840-B-92-002		**DE-ESC-3.6.1** Sheet 3 of 4 Effective July 2023

Standard Detail & Specifications

Construction Site Pollution Prevention

Notes (cont.)

   e. Prominently post contact information for reporting spills through the DNREC 24-Hour Toll Free Number.

6. **Education**
   a. Include Best Management Practices (BMPs) for construction site pollution control as part of regular progress meetings.
   b. Information regarding waste management, equipment maintenance and spill prevention should be prominently posted in the construction trailer.

CONTACT INFORMATION

DNREC 24-Hour Toll Free Number	**800-662-8802**
DNREC Solid & Hazardous Waste Management Section	**302-739-9403**

Source:	Symbol:	Detail No.
Adapted from USEPA Pub. 840-B-92-002		**DE-ESC-3.6.1** Sheet 4 of 4 Effective July 2023

REVISIONS:

DATE:	DESCRIPTION:	BY:

TRAP POND STATE PARK
TRAP POND BOAT DOCK REPLACEMENT

EROSION & SEDIMENT CONTROL DETAILS

SEAL:

ALEXANDER E. SCHMIDT
LICENSE
NO. 16139
DELAWARE
PROFESSIONAL ENGINEER

06-20-2025

CIVIL ENGINEER:

CENTURY ENGINEERING
A Kleinfelder Company

CEI CONTRACT NO.: 25000286.001A

DELAWARE
DIVISION OF PARKS AND RECREATION

DESIGNED BY: EMC

DRAWN BY: ZTP

CHECKED BY: AES

DATE: JUNE 2025

SCALE: AS NOTED

SHEET NO.: C430

CONTRACT NO.: —

I:\Data at delaware\25000286.001\e-docs_compounds\Working\[comp_pond]C430\Sheet\[snapbackdocsplotsheet]SSMP_ConstructionDetails(A1).dwg, 6/18/2025 9:04 AM

Trap Pond State Park Campground Improvements - Photos

Above: Existing “A loop dock” to be improved. (Plan sheets C408, C409, and C419)

Below: Existing “C loop” dock to be improved. (Plan sheets C410, C411, and C420)

Trap Pond State Park Campground Improvements - Photos

Above: Location of new dock at the existing cabins. (Plan sheets C412, C413, and C421)

Below: Location of new courtesy dock. (Plan sheets C406, C407, and C418)