


DELAWARE BAY

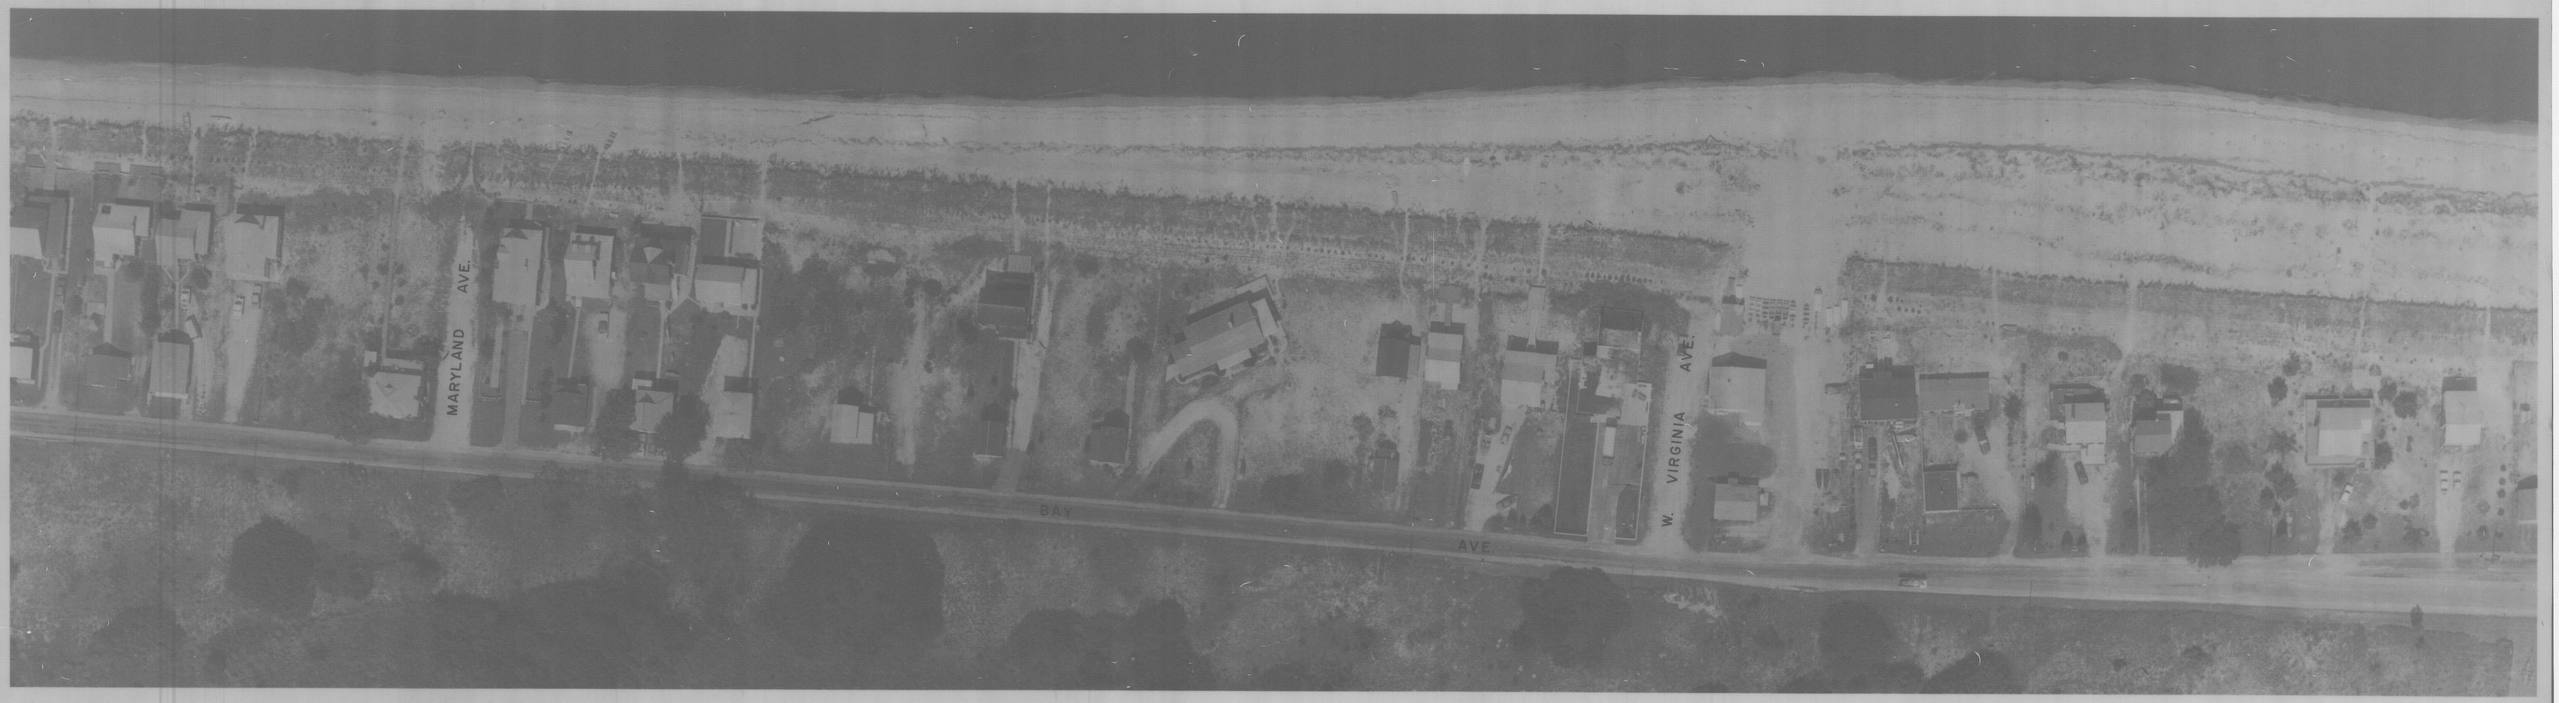


SLAUGHTER BEACH

GRAPHIC SCALE
0 50 100 150

DATE OF PHOTOGRAPHY: AUGUST 31, 1979

APPROVED: William W Dailey
PROFESSIONAL LAND SURVEYOR

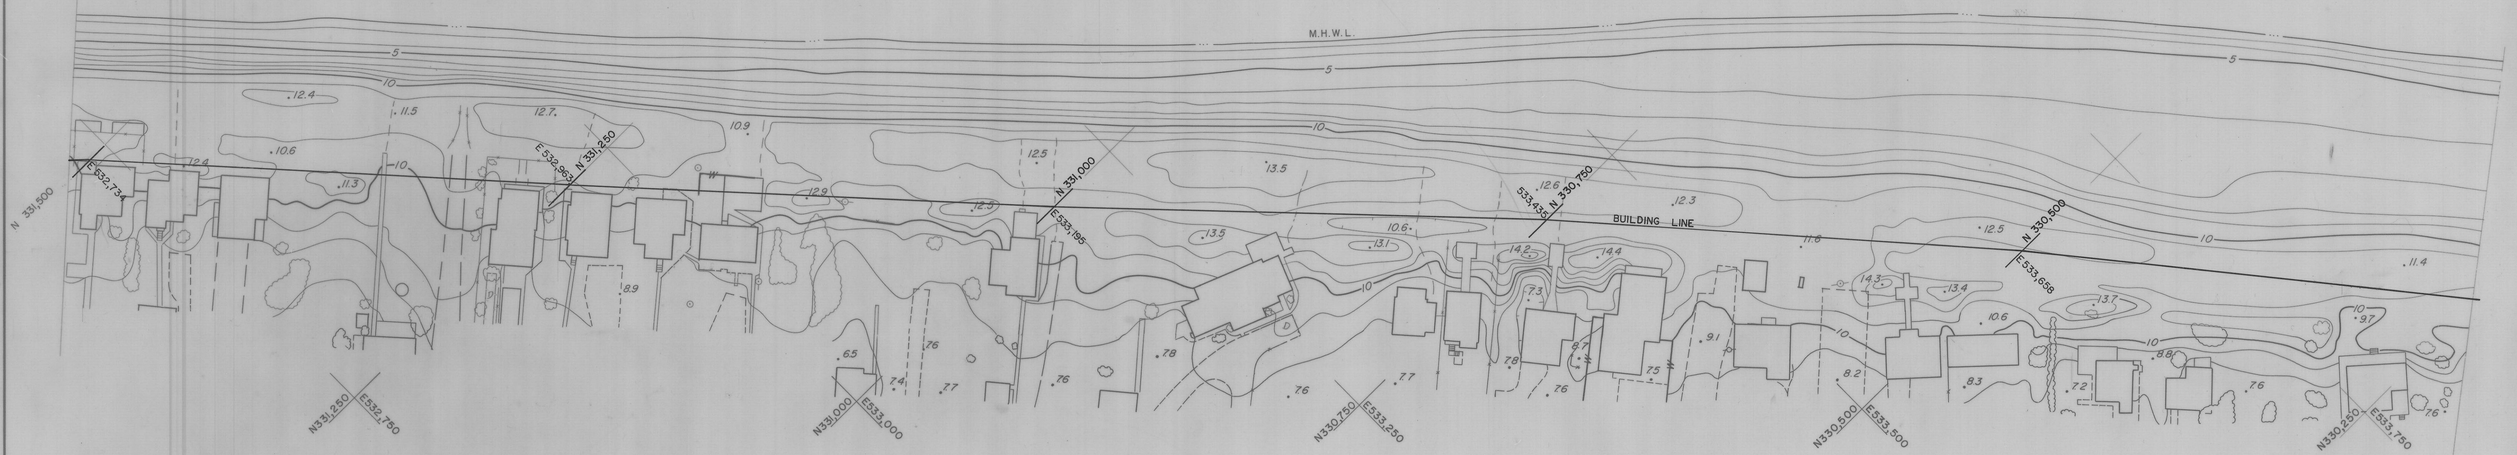PREPARED BY
**PHOTO SCIENCE, INC.**
GAITHERSBURG, MARYLAND

VANDEMARK & LYNCH, INC.
CONSULTANTS-ENGINEERS-SURVEYORS
4305 MILLER ROAD - P.O. BOX 2047
WILMINGTON, DELAWARE 19899

# STATE OF DELAWARE

DEPARTMENT OF NATURAL RESOURCES AND ENVIRONMENTAL CONTROL
DIVISION OF SOIL AND WATER CONSERVATION
TOPOGRAPHIC MAPPING OF DELAWARE BEACHES
PICKERING BEACH TO CAPE HENLOPEN

| | | | |
|---|---|---|---|
| DATE | SEPTEMBER 1979 | DRAWING NO | 15479-19555-B |
| SCALE | 1" = 50' | SHEET | 48 OF 79 |